

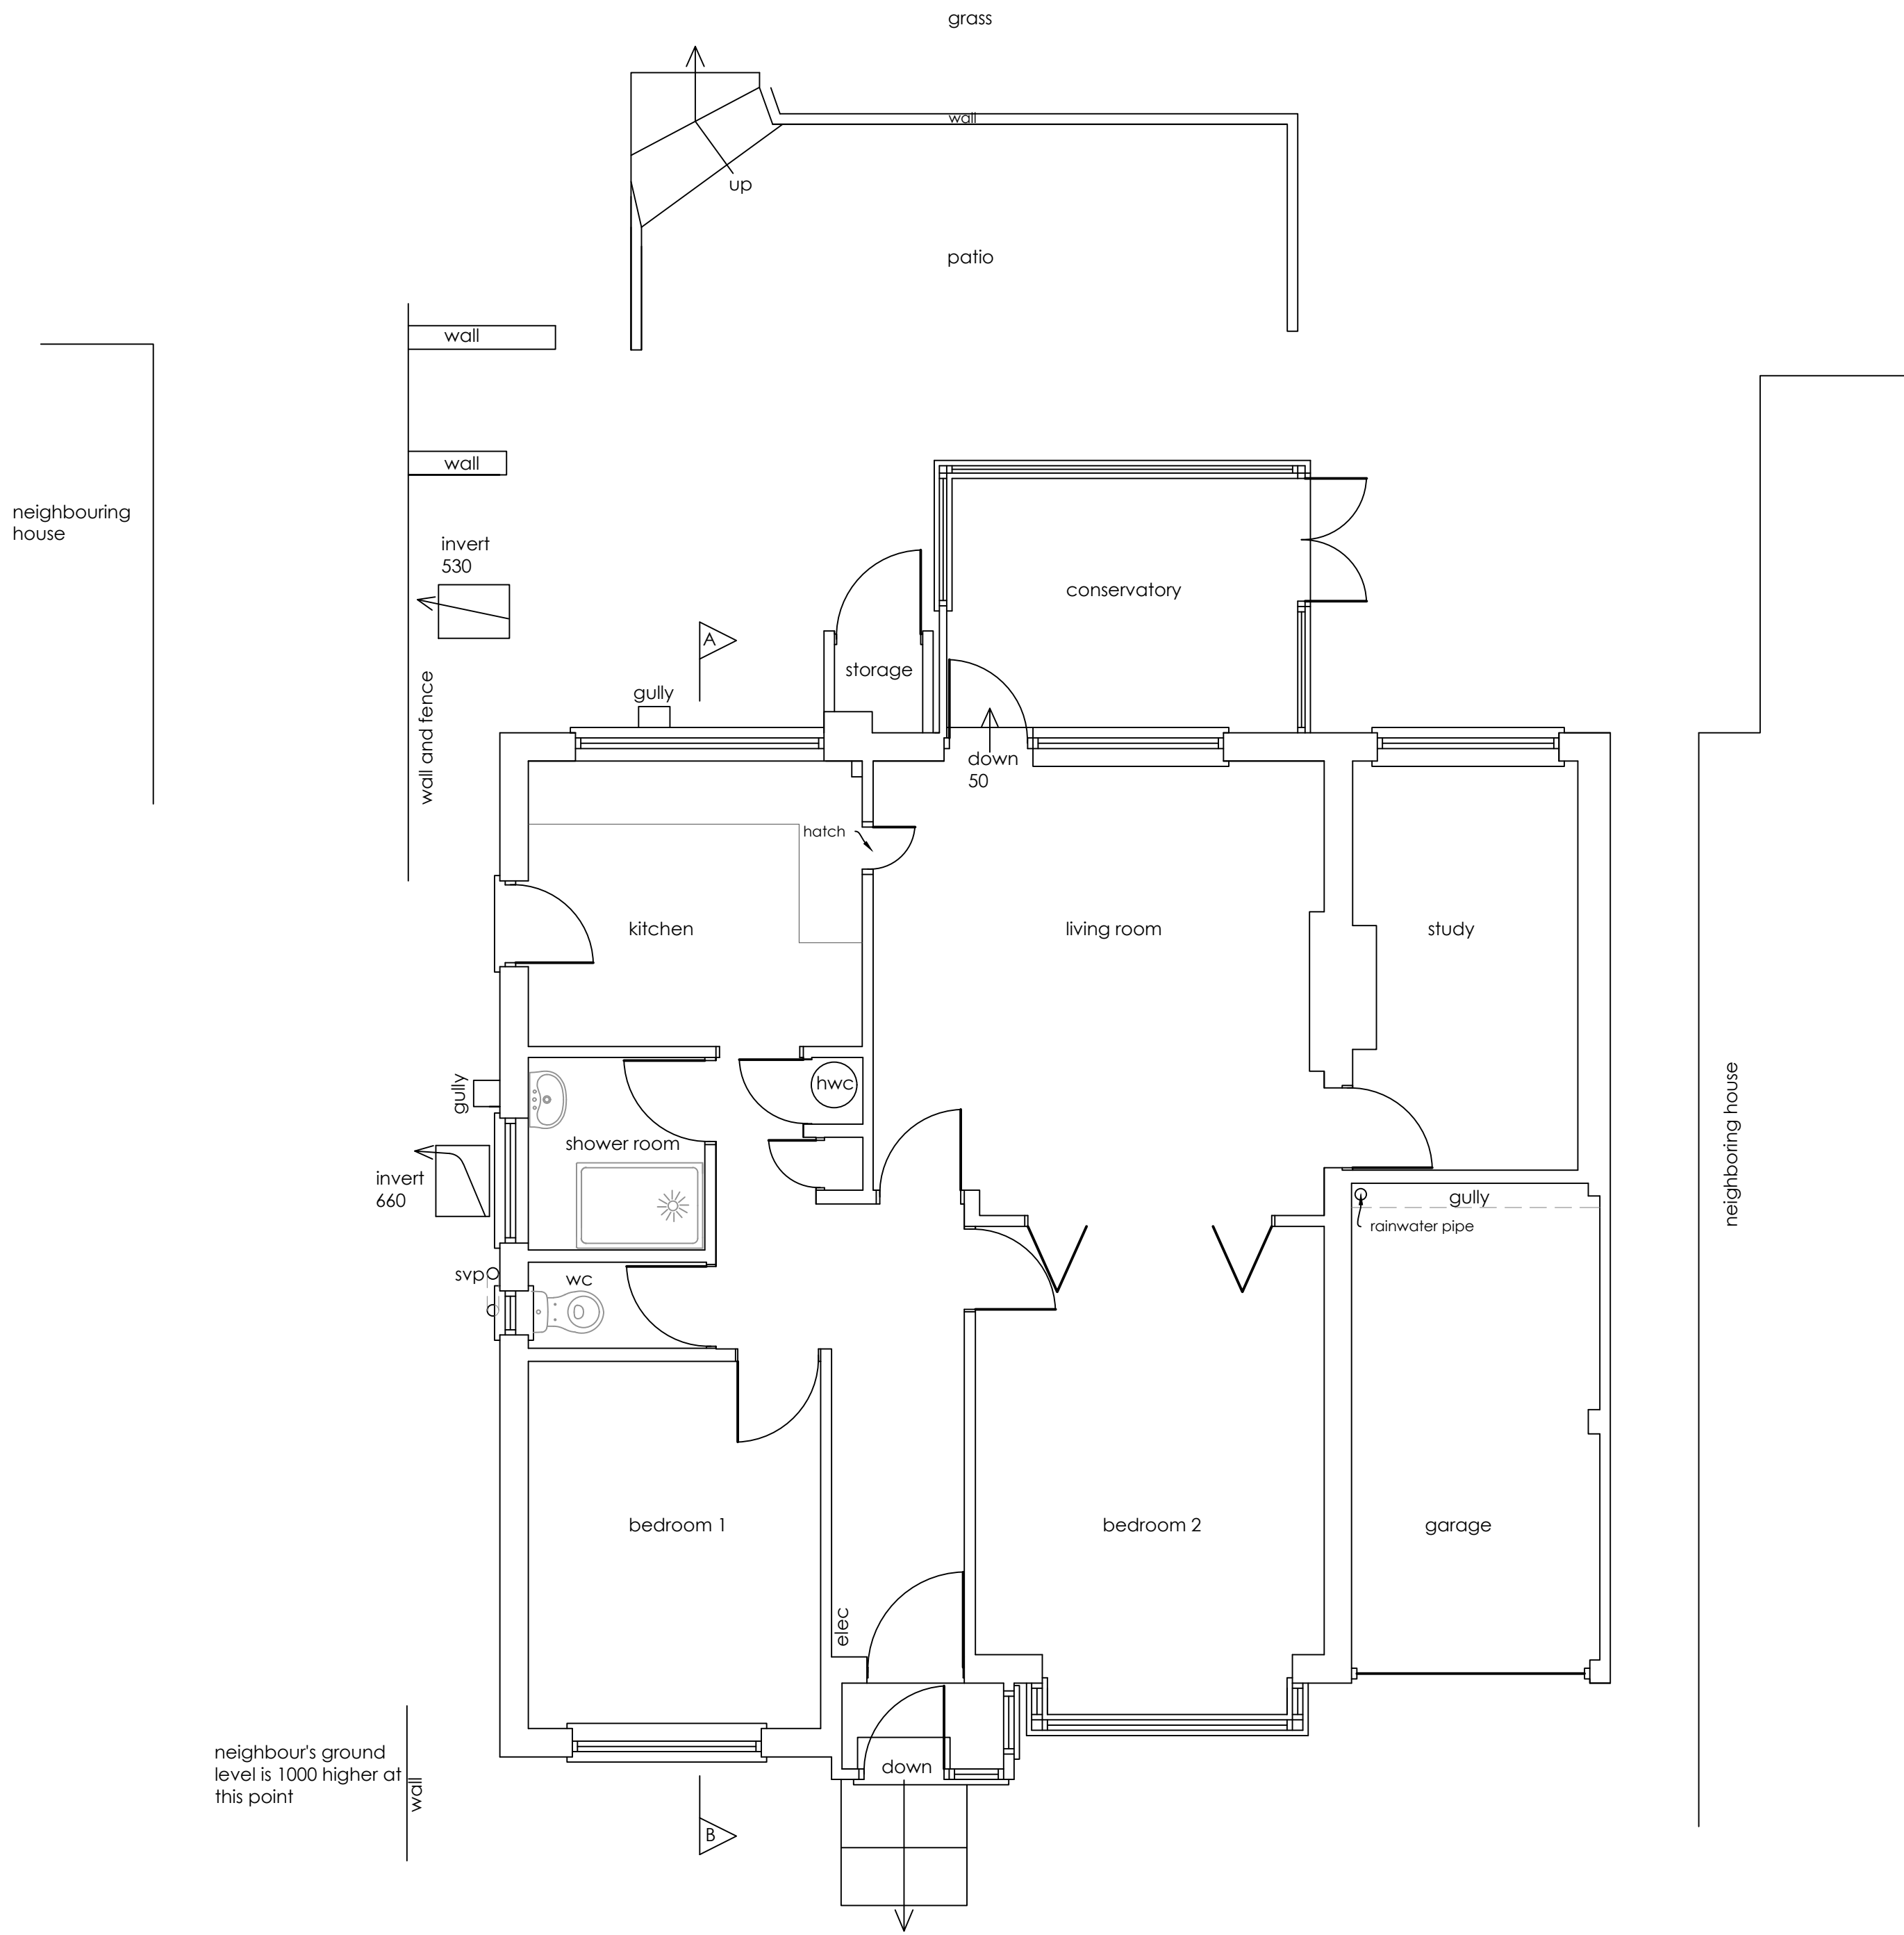


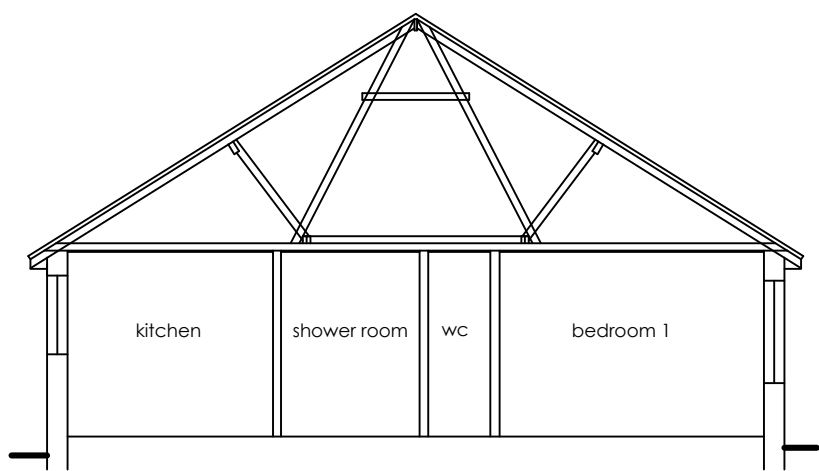



Floor plan

1:50

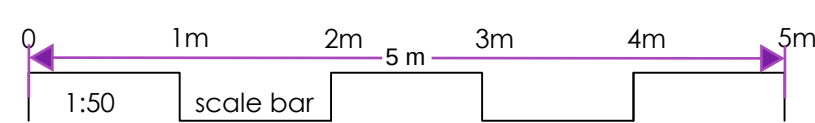

Section A - B

1:100

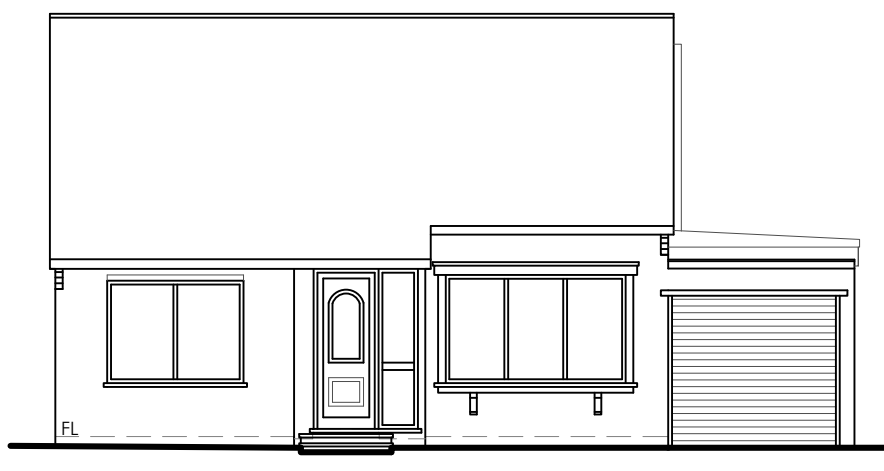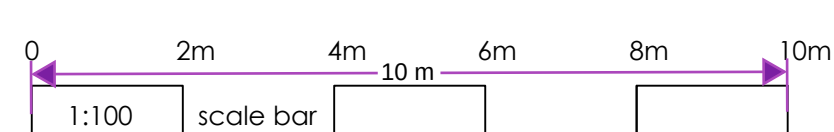


Front elevation

1:100




Flank elevation

1:100

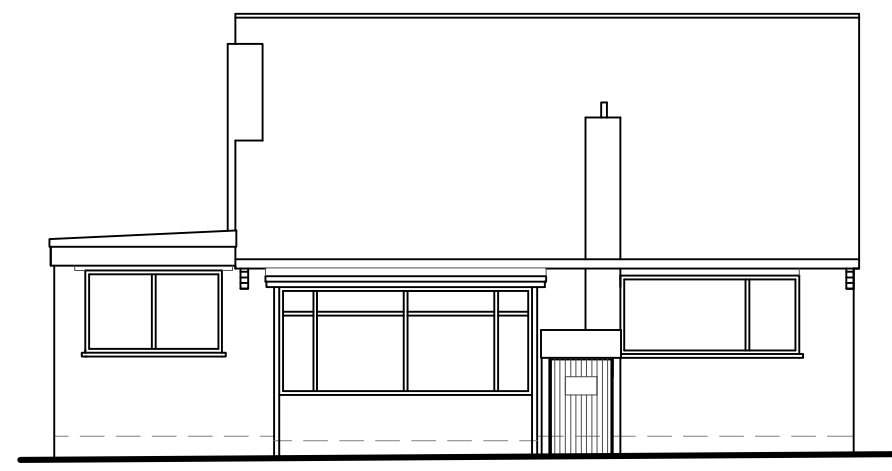


Rear elevation

1:100

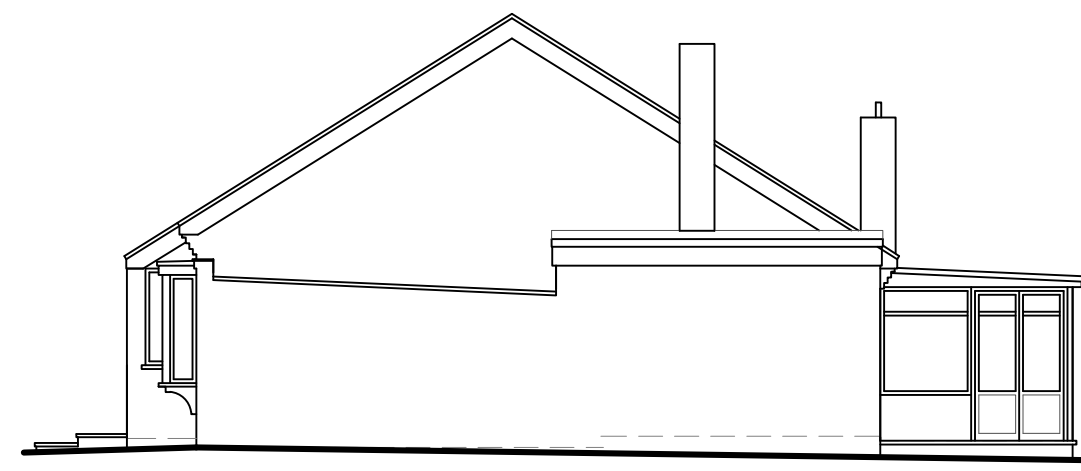



Flank elevation

1:100

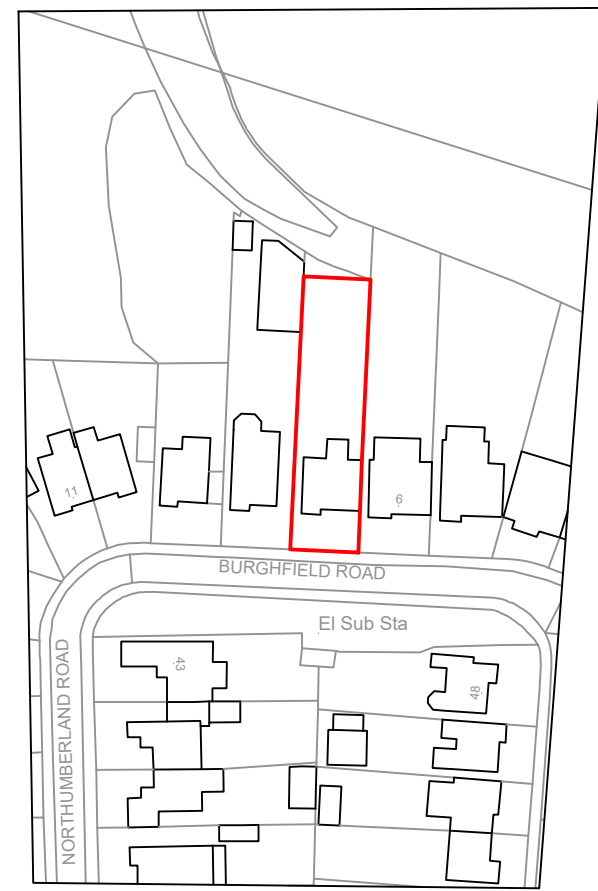


Site location plan

1:1250

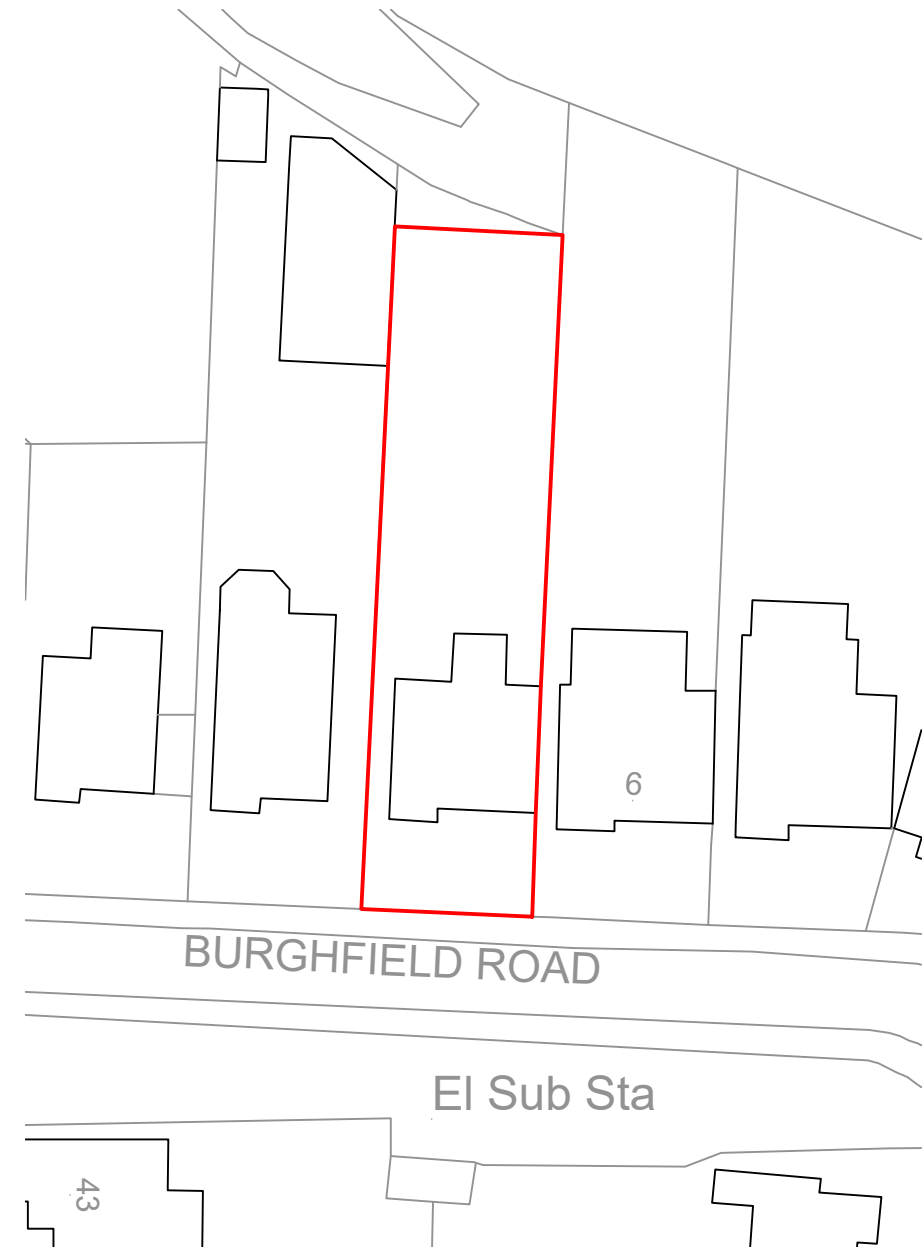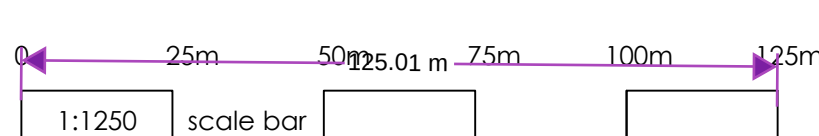

Block plan

1:500

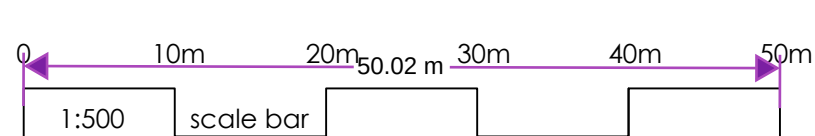

Everyone involved in construction has duties under the Construction Design and Management Regulations 2015 as well as the Building Safety Act 2022. See further information at www.HSE.gov.uk and www.legislation.gov.uk .				
Asbestos - get your property tested. Further information and your responsibilities can be found at www.HSE.gov.uk .				
These plans are for identification purposes only. Do not scale from these plans - take measurements on site. All dimensions are approximations. This plan is for viewing at the scales indicated only. This plan is suitable for planning permission purposes.				
A	Floor plan updated		12.06.25	
Revision	Description		Date	
SAMUEL MOSS LTD 01322 408573 / 07796 454747 office@samuelmossLtd.co.uk www.samuelmossLtd.co.uk				
Client:	Mr Oakley			
Project:	7 Burghfield Road, Istead Rise, Gravesend, DA13 9JL			
Title:	Existing plans			
Date:	Scale:	Drawn:	Plan no:	Revision
May 2025	@ A1	SM	SM531.1	A