




TICINO, NORWOOD LANE.

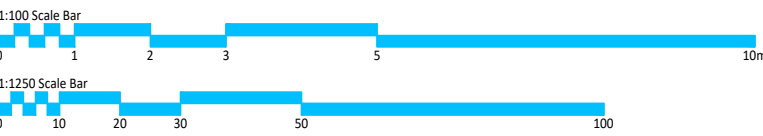


General:
This drawing is the copyright of More Space Architecture Ltd, which cannot be copied without prior consent.
The drawing is to be read in conjunction with all other drawings, schedules and specifications, and all other relevant consultants and/or specialists' information relating to the project.
All dimensions are in millimetres unless otherwise stated. All levels and dimensions to be checked on site prior to commencement of works.
All discrepancies to be relayed back to More Space Architecture Ltd as soon as possible.
The contractor is to comply in all respects with the current Building Regulations whether or not specifically stated on these drawings.
IMPORTANT NOTE: Works to be fully compliant with the CDM 2015 Regulations.

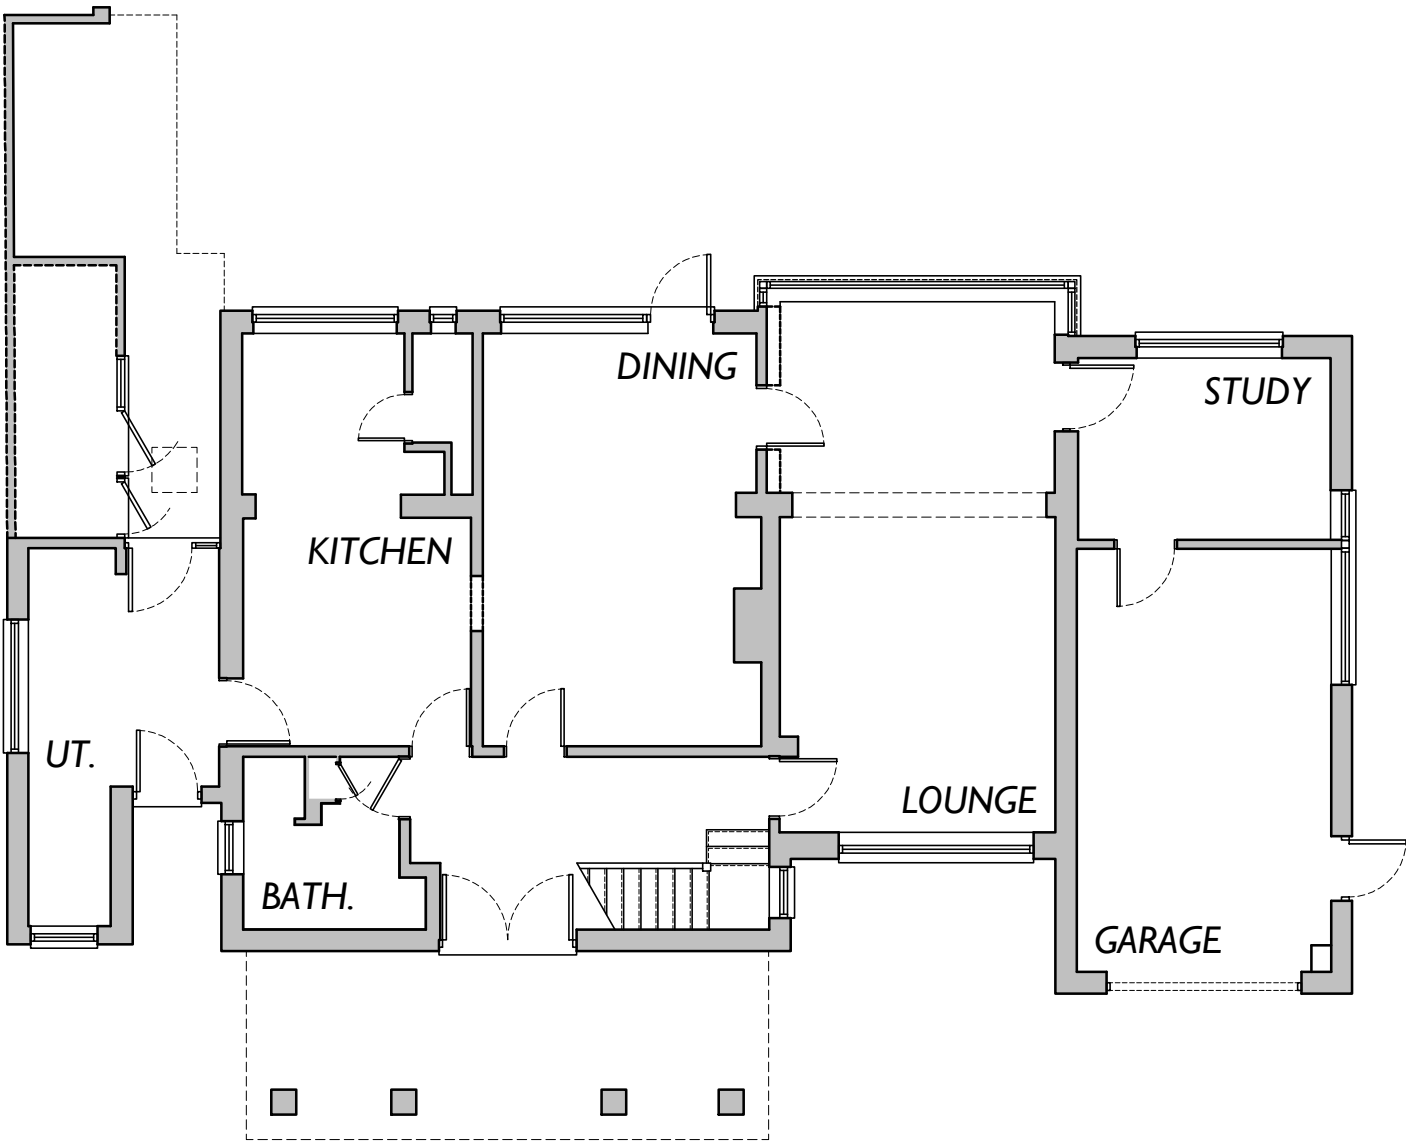


EXISTING GROUND FLOOR PLAN
SCALE 1:100

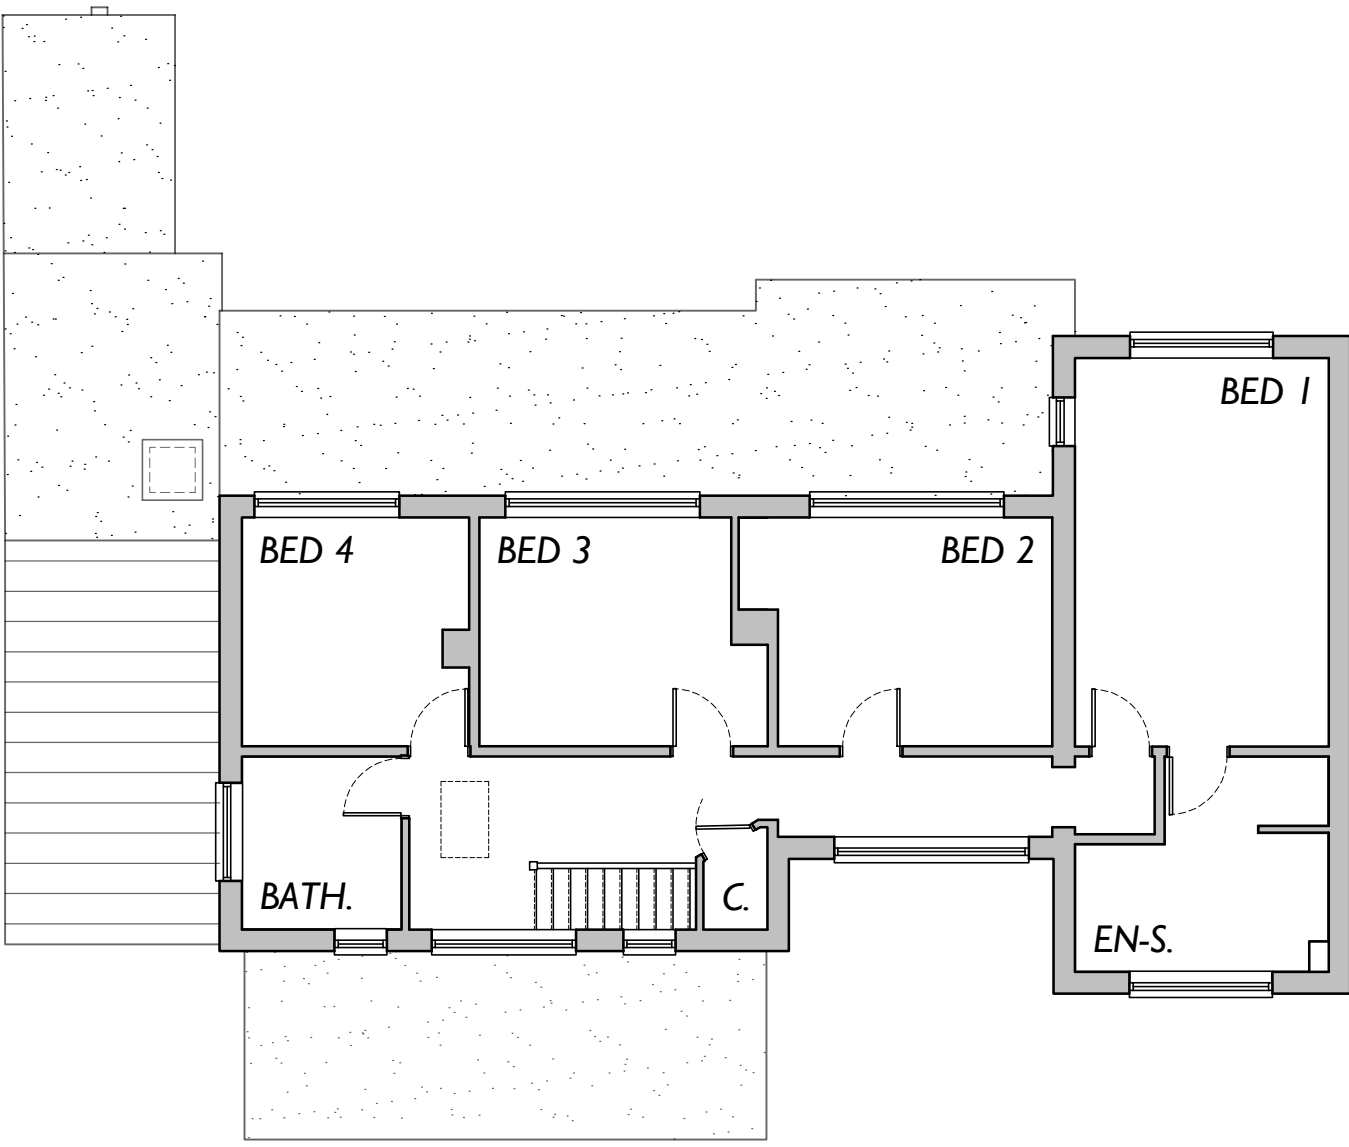


EXISTING FIRST FLOOR PLAN
SCALE 1:100

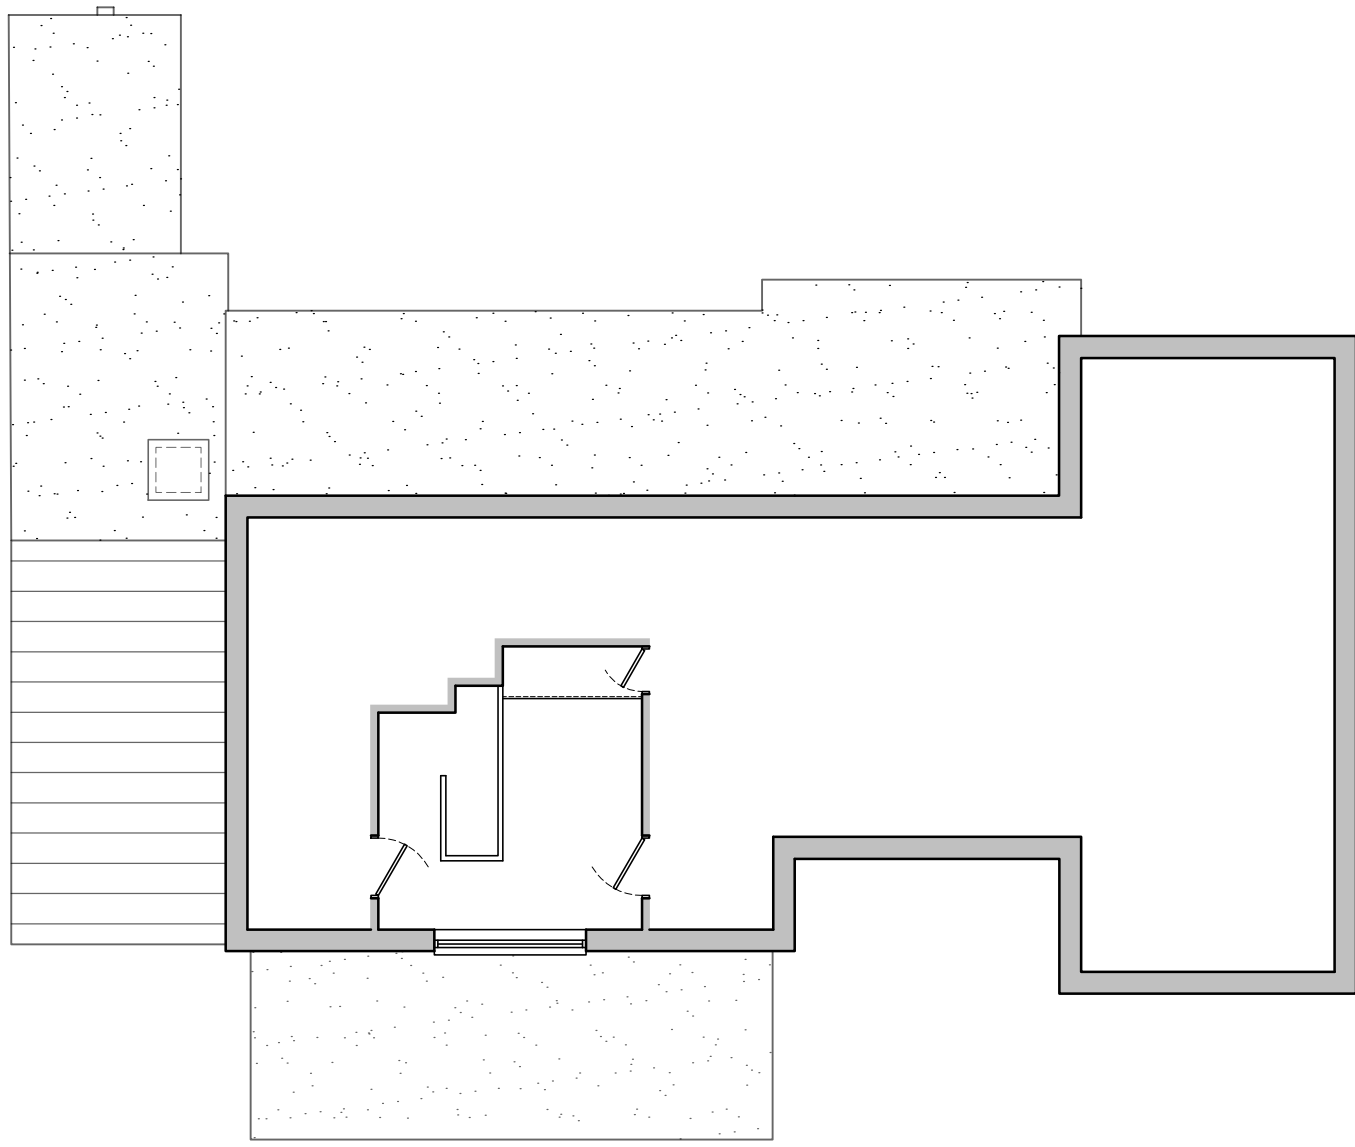


EXISTING SECOND FLOOR PLAN
SCALE 1:100

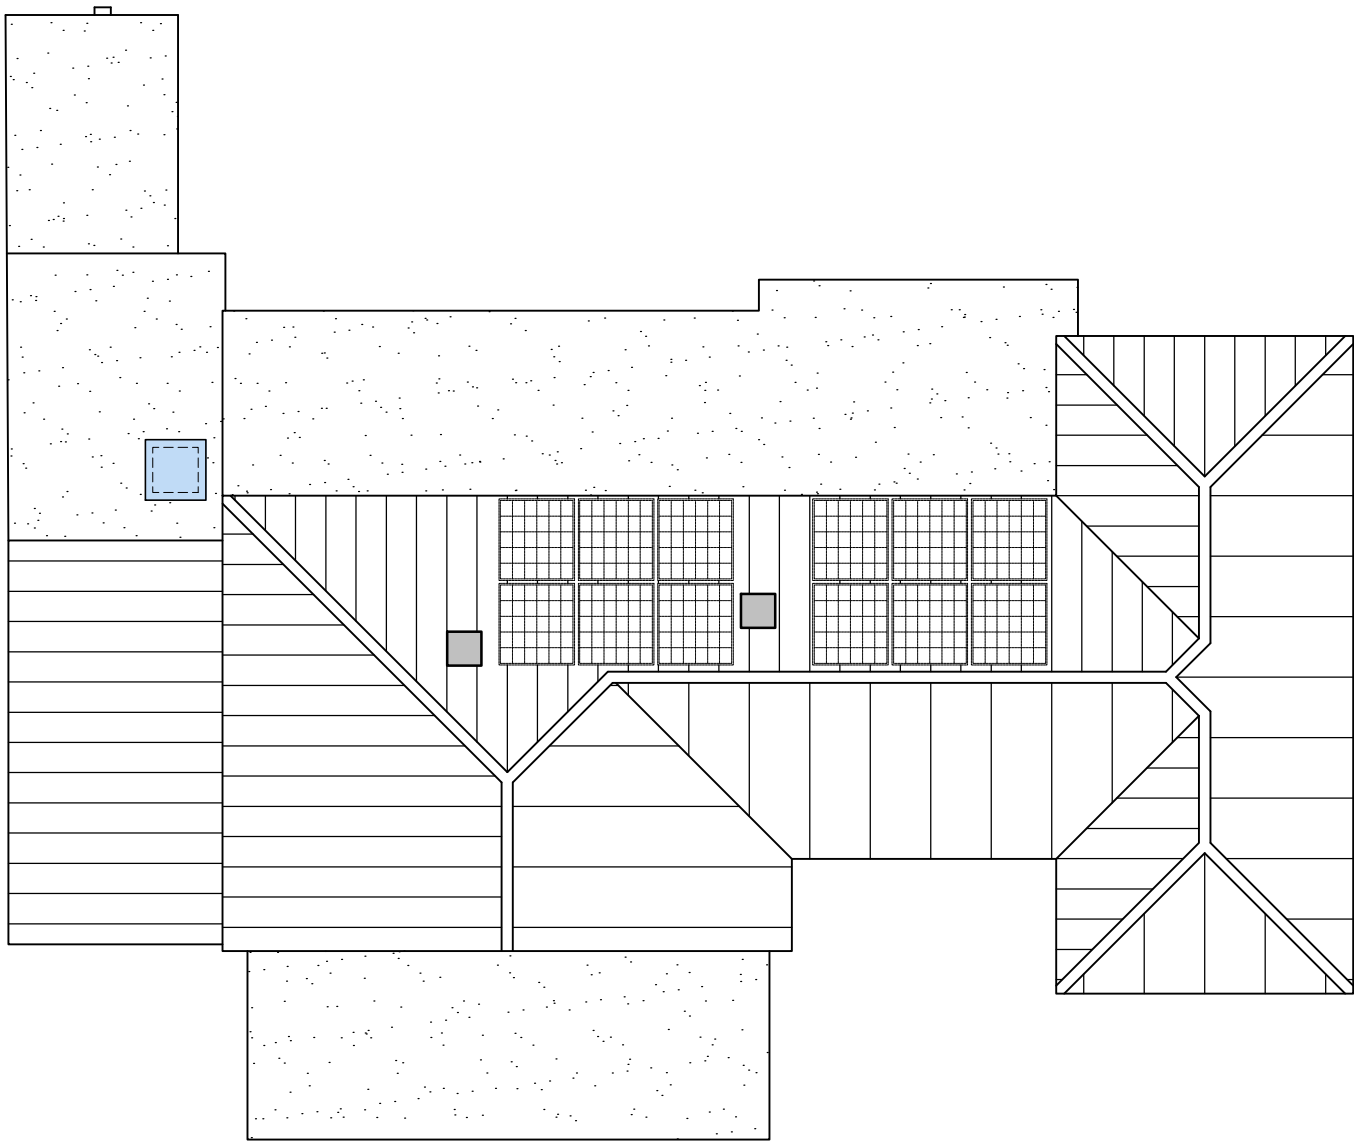

EXISTING ROOF PLAN
SCALE 1:100

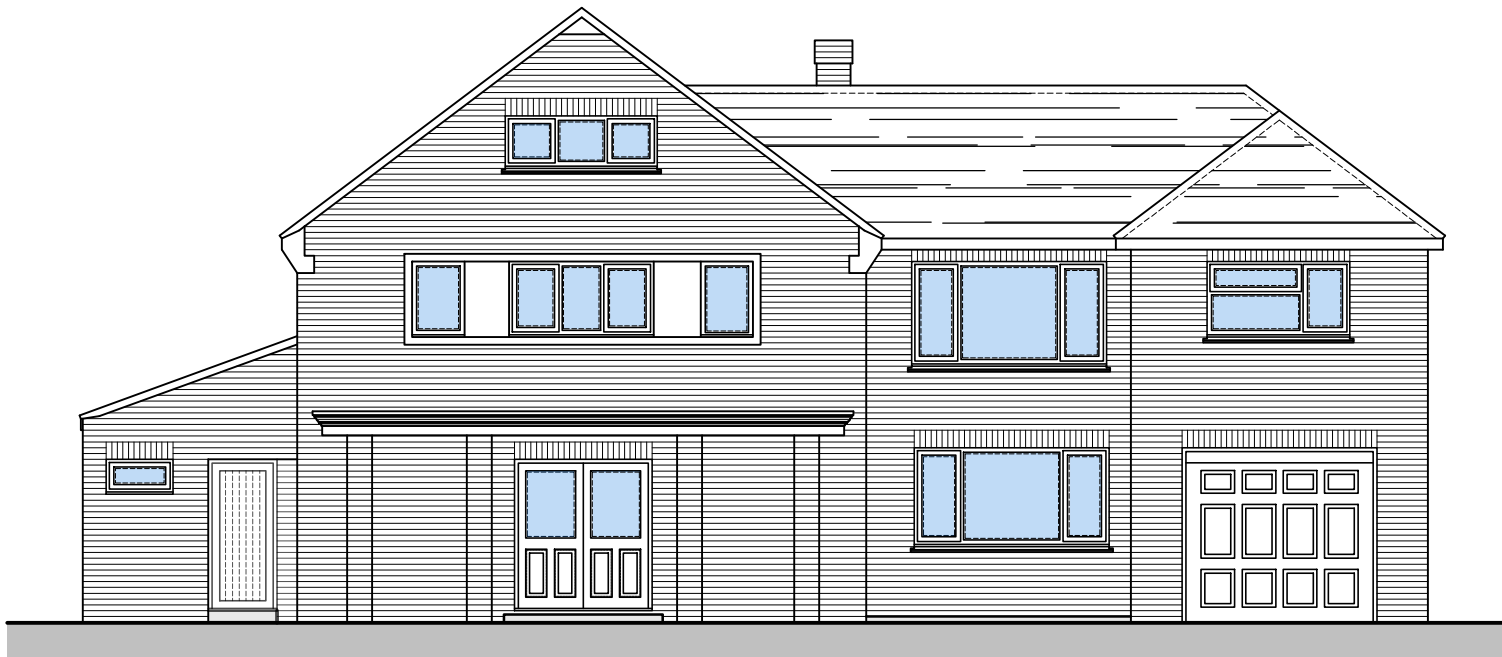


EXISTING FRONT ELEVATION
SCALE 1:100

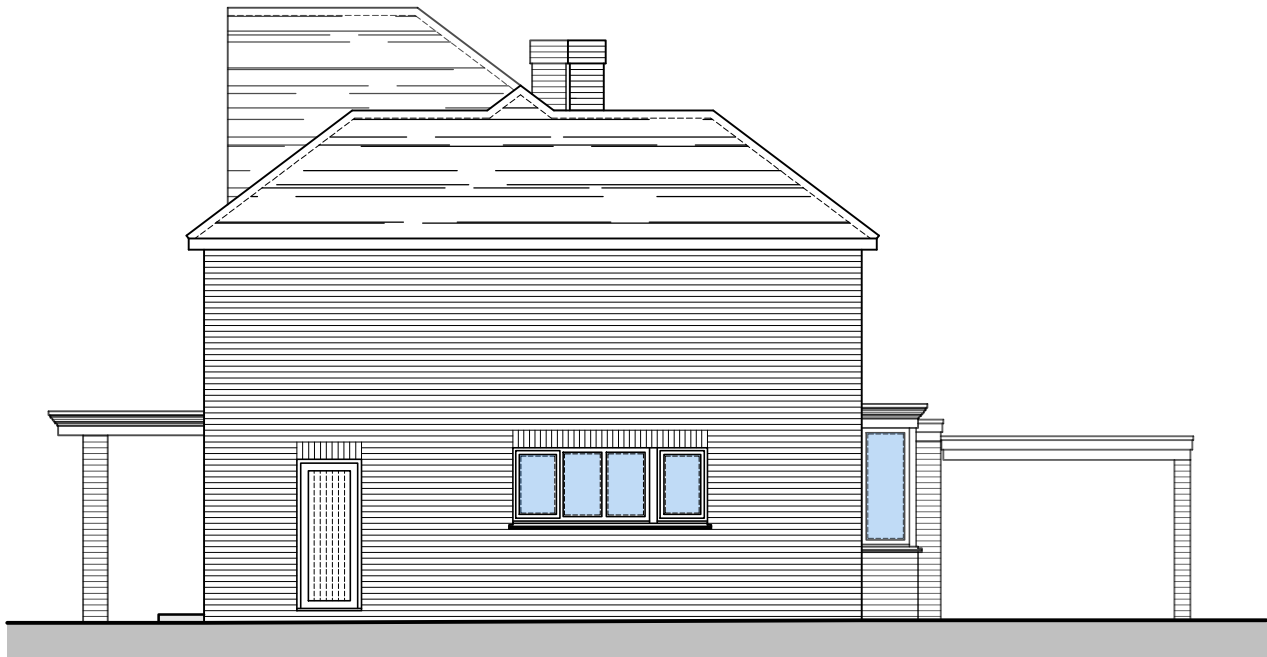

EXISTING SIDE ELEVATION
SCALE 1:100



EXISTING REAR ELEVATION
SCALE 1:100

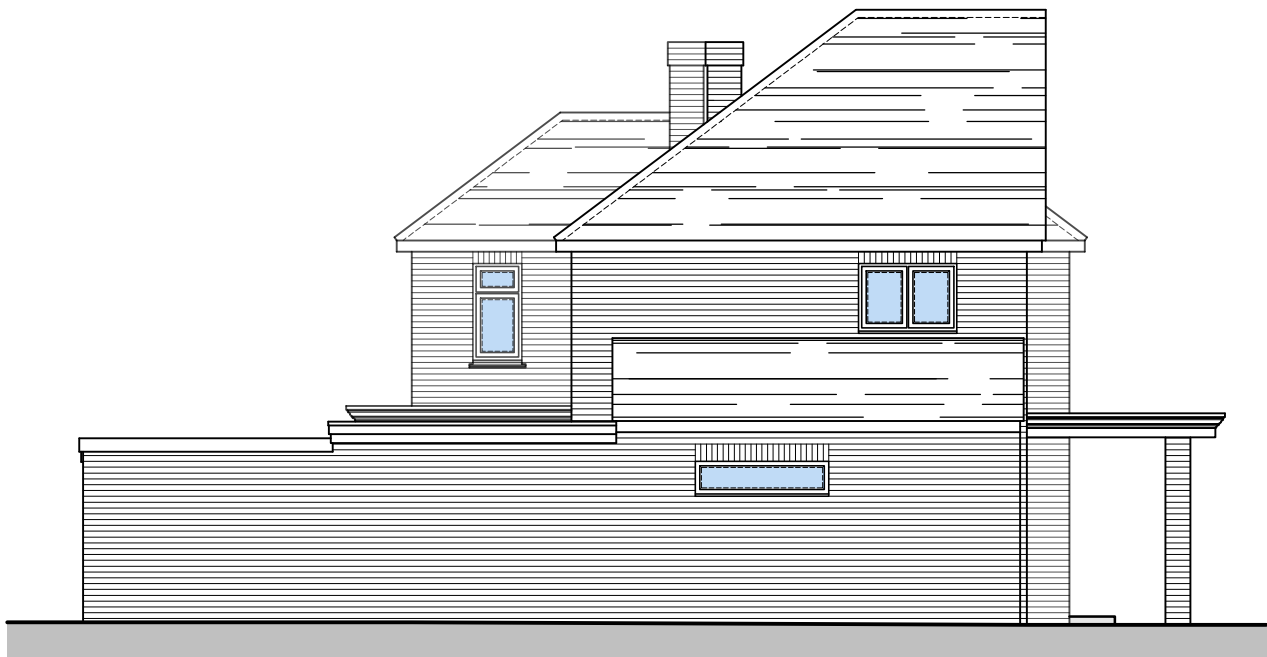

EXISTING SIDE ELEVATION
SCALE 1:100



SITE LOCATION PLAN
SCALE 1:1250



REV:	DATE:	COMMENT:

msa
more space architecture

t: 01702 690745 m: 07581 389076

e: info@morespacearchitecture.co.uk

studio on the green, ballards gore golf club,
gore road, rochford, essex, ss4 2da

CLIENT: MR & MRS T PEARCE

PROJECT: TICINO
NORWOOD LANE
MEOPHAM
GRAVESND, DA13 0YE

DRAWING: EXISTING LAYOUT PLANS AND ELEVATIONS

SCALE: AS NOTED @ A1 DATE: 30.01.2025

PROJECT NO: 25-004 DRAWING NO: 200 REVISION: 00

DESIGN - PLANNING - BUILDING REG'S