



Notes / Specification

- 1. DRAWINGS ARE FOR PLANNING PURPOSES ONLY.
- 2. ALL MEASUREMENTS WITHIN THIS DOCUMENT ARE FOR DESIGN PURPOSES ONLY TO DETERMINE BEAM SIZE.
- 3. THE BUILDER IS ADVISED TO DOUBLE CHECK MEASUREMENTS ON SITE AND REPORT ANY DISCREPANCIES TO THE DESIGN ENGINEER PRIOR TO ORDERING MATERIALS.
- 4. THE DESIGN ENGINEER DOES NOT ACCEPT ANY RESPONSIBILITY FOR MATERIALS INCORRECTLY ORDERED.
- 5. DO NOT SCALE FROM THIS DRAWING
- 6. THESE DRAWINGS ARE THE COPYRIGHT OF RICHARD CAINE LIMITED

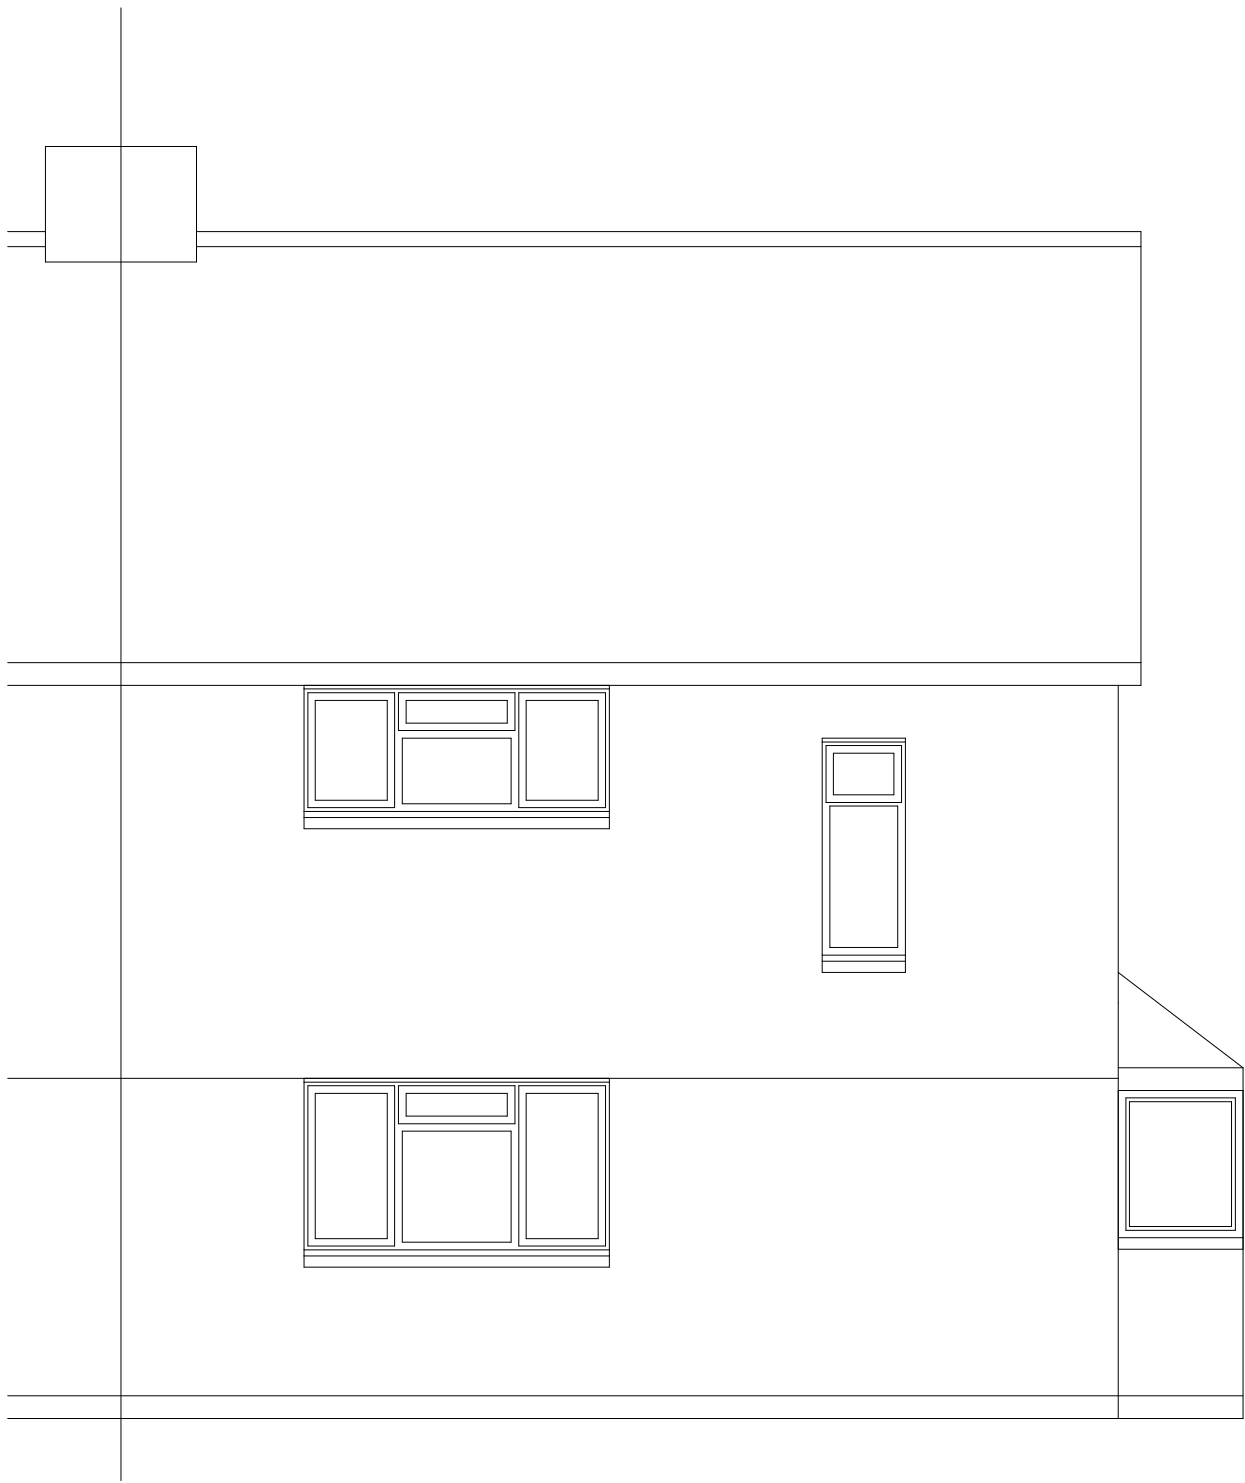

FRONT ELEVATION

 

SIDE (NORTH-EAST) ELEVATION



REAR ELEVATION



SIDE (SOUTH-WEST) ELEVATION

TBT DESIGN SERVICE		
97 Primrose Drive, Aylesford, Kent, ME20 6EH T: 07916693573 E: designservice2017@outlook.com		
client	58 Codrington Crescent	
project	PART TWO STOREY SIDE AND SINGLE STOREY REAR EXTENSIONS	
drawing title	Existing Elevations	
drawing scales	drawing no.	
1:50	2222 Existing Elevations	
date	revision	
FEBRUARY 2026		RC
PLANNING		