

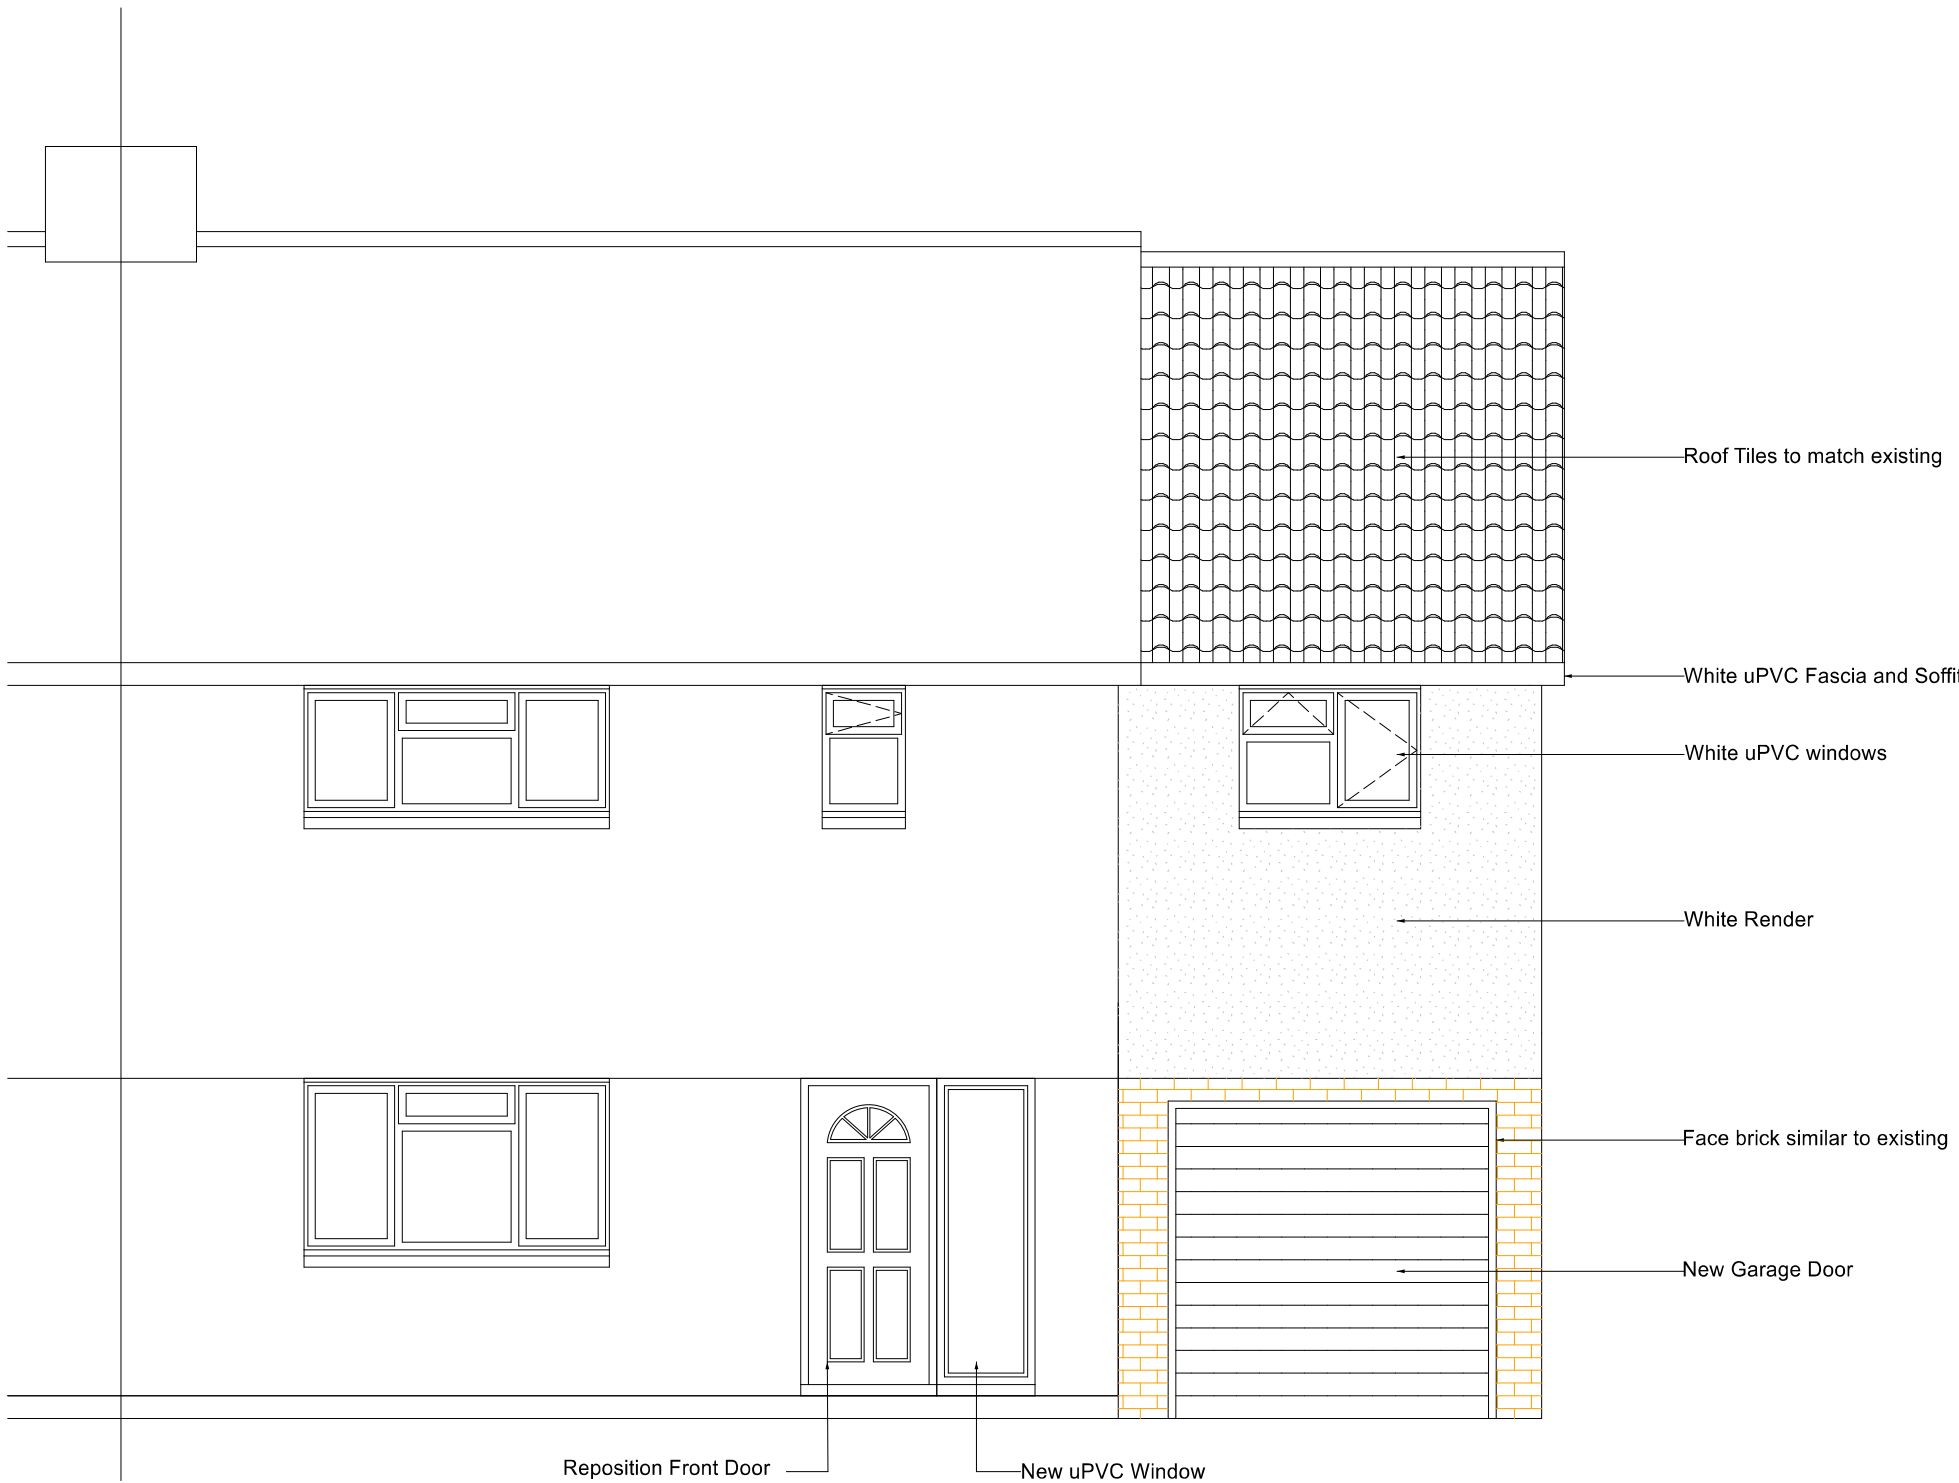


Notes / Specification

1. DRAWINGS ARE FOR PLANNING PURPOSES ONLY.
2. ALL MEASUREMENTS WITHIN THIS DOCUMENT ARE FOR DESIGN PURPOSES ONLY TO DETERMINE BEAM SIZE.
3. THE BUILDER IS ADVISED TO DOUBLE CHECK MEASUREMENTS ON SITE AND REPORT ANY DISCREPANCIES TO THE DESIGN ENGINEER PRIOR TO ORDERING MATERIALS.
4. THE DESIGN ENGINEER DOES NOT ACCEPT ANY RESPONSIBILITY FOR MATERIALS INCORRECTLY ORDERED.
5. DO NOT SCALE FROM THIS DRAWING.
6. THESE DRAWINGS ARE THE COPYRIGHT OF RICHARD CAINE LIMITED

 

FRONT ELEVATION

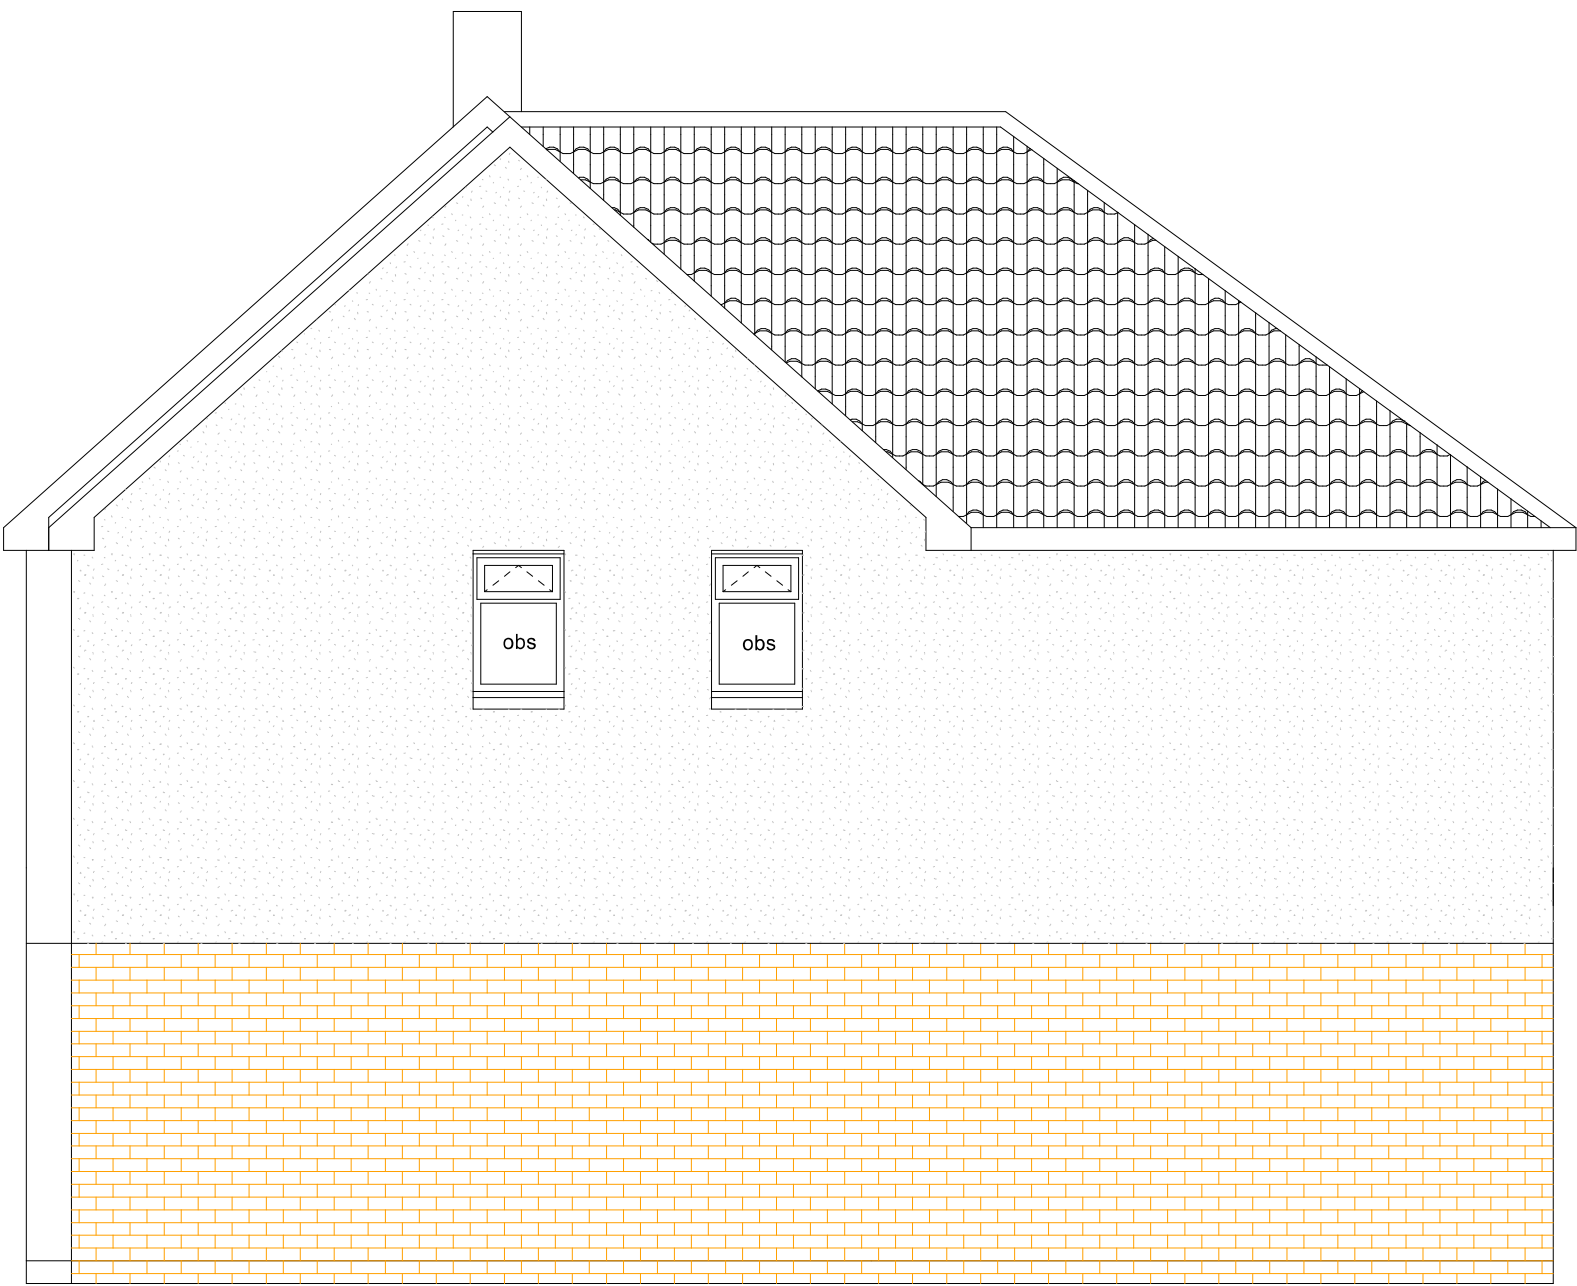

SIDE (NORTH-EAST) ELEVATION



REAR ELEVATION



SIDE (SOUTH-WEST) ELEVATION

TBT DESIGN SERVICE 97 Primrose Drive, Aylesford, Kent, ME20 6EH T: 07916693573 E: designservice2017@outlook.com			
client		58 Codrington Crescent	
project		PART TWO STOREY SIDE AND SINGLE STOREY REAR EXTENSIONS	
drawing title		Proposed Elevations	
drawing scales		drawing no. 2222 Proposed Elevations	
1:50		revision	
date		FEBRUARY 2026	Rev A
			RC
PLANNING			