


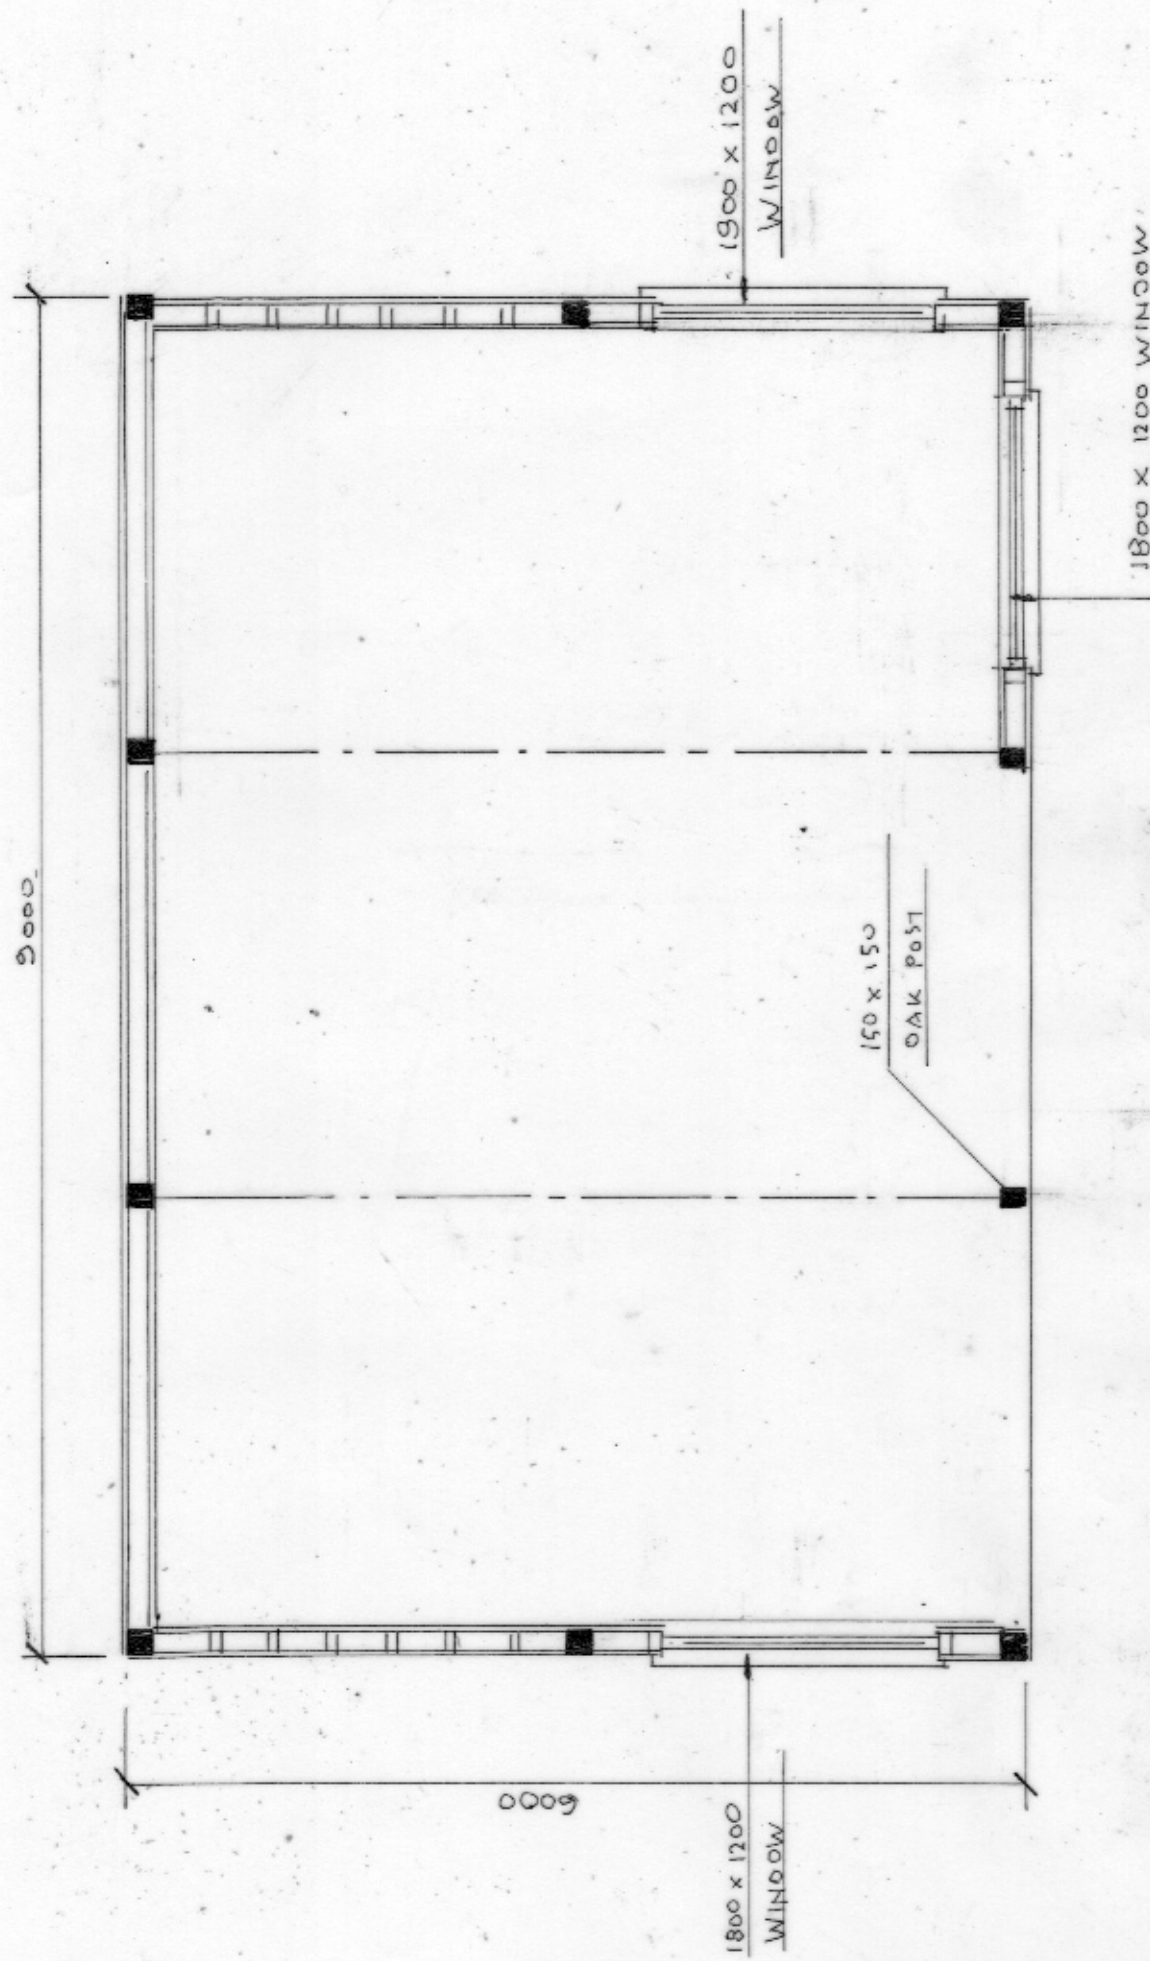

Carport Plan



SCALE 1:50



Rev: _____



CAR PORT - VARIATION TO SHOW ADDITION OF 3NO. WINDOWS AND INFILL OF 1 FRONT BAY
 MRL BUTTON BROADEAVES BOWESDEN LANE SHORNE GRAVESEND DA12 3LA
 1:50 @ A3 071125/1 OF 2 GROUND FLOOR PLAN