


B 12-2-26 AM/C A 30-11-23 AM/C

PROPOSED TWO STOREY SIDE EXTENSION AND A TWO STOREY REAR
EXTENSION WITH CATSLIDE ROOF INCORPORATING 2NO. REAR DORMERS
MR L BUTTON BROADLEAVES BOWSDEN LANE SHORNE DA12 3LA
1:50 @ A3 231123/6 OF 9 136M² PROPOSED FIRST FLOOR PLAN

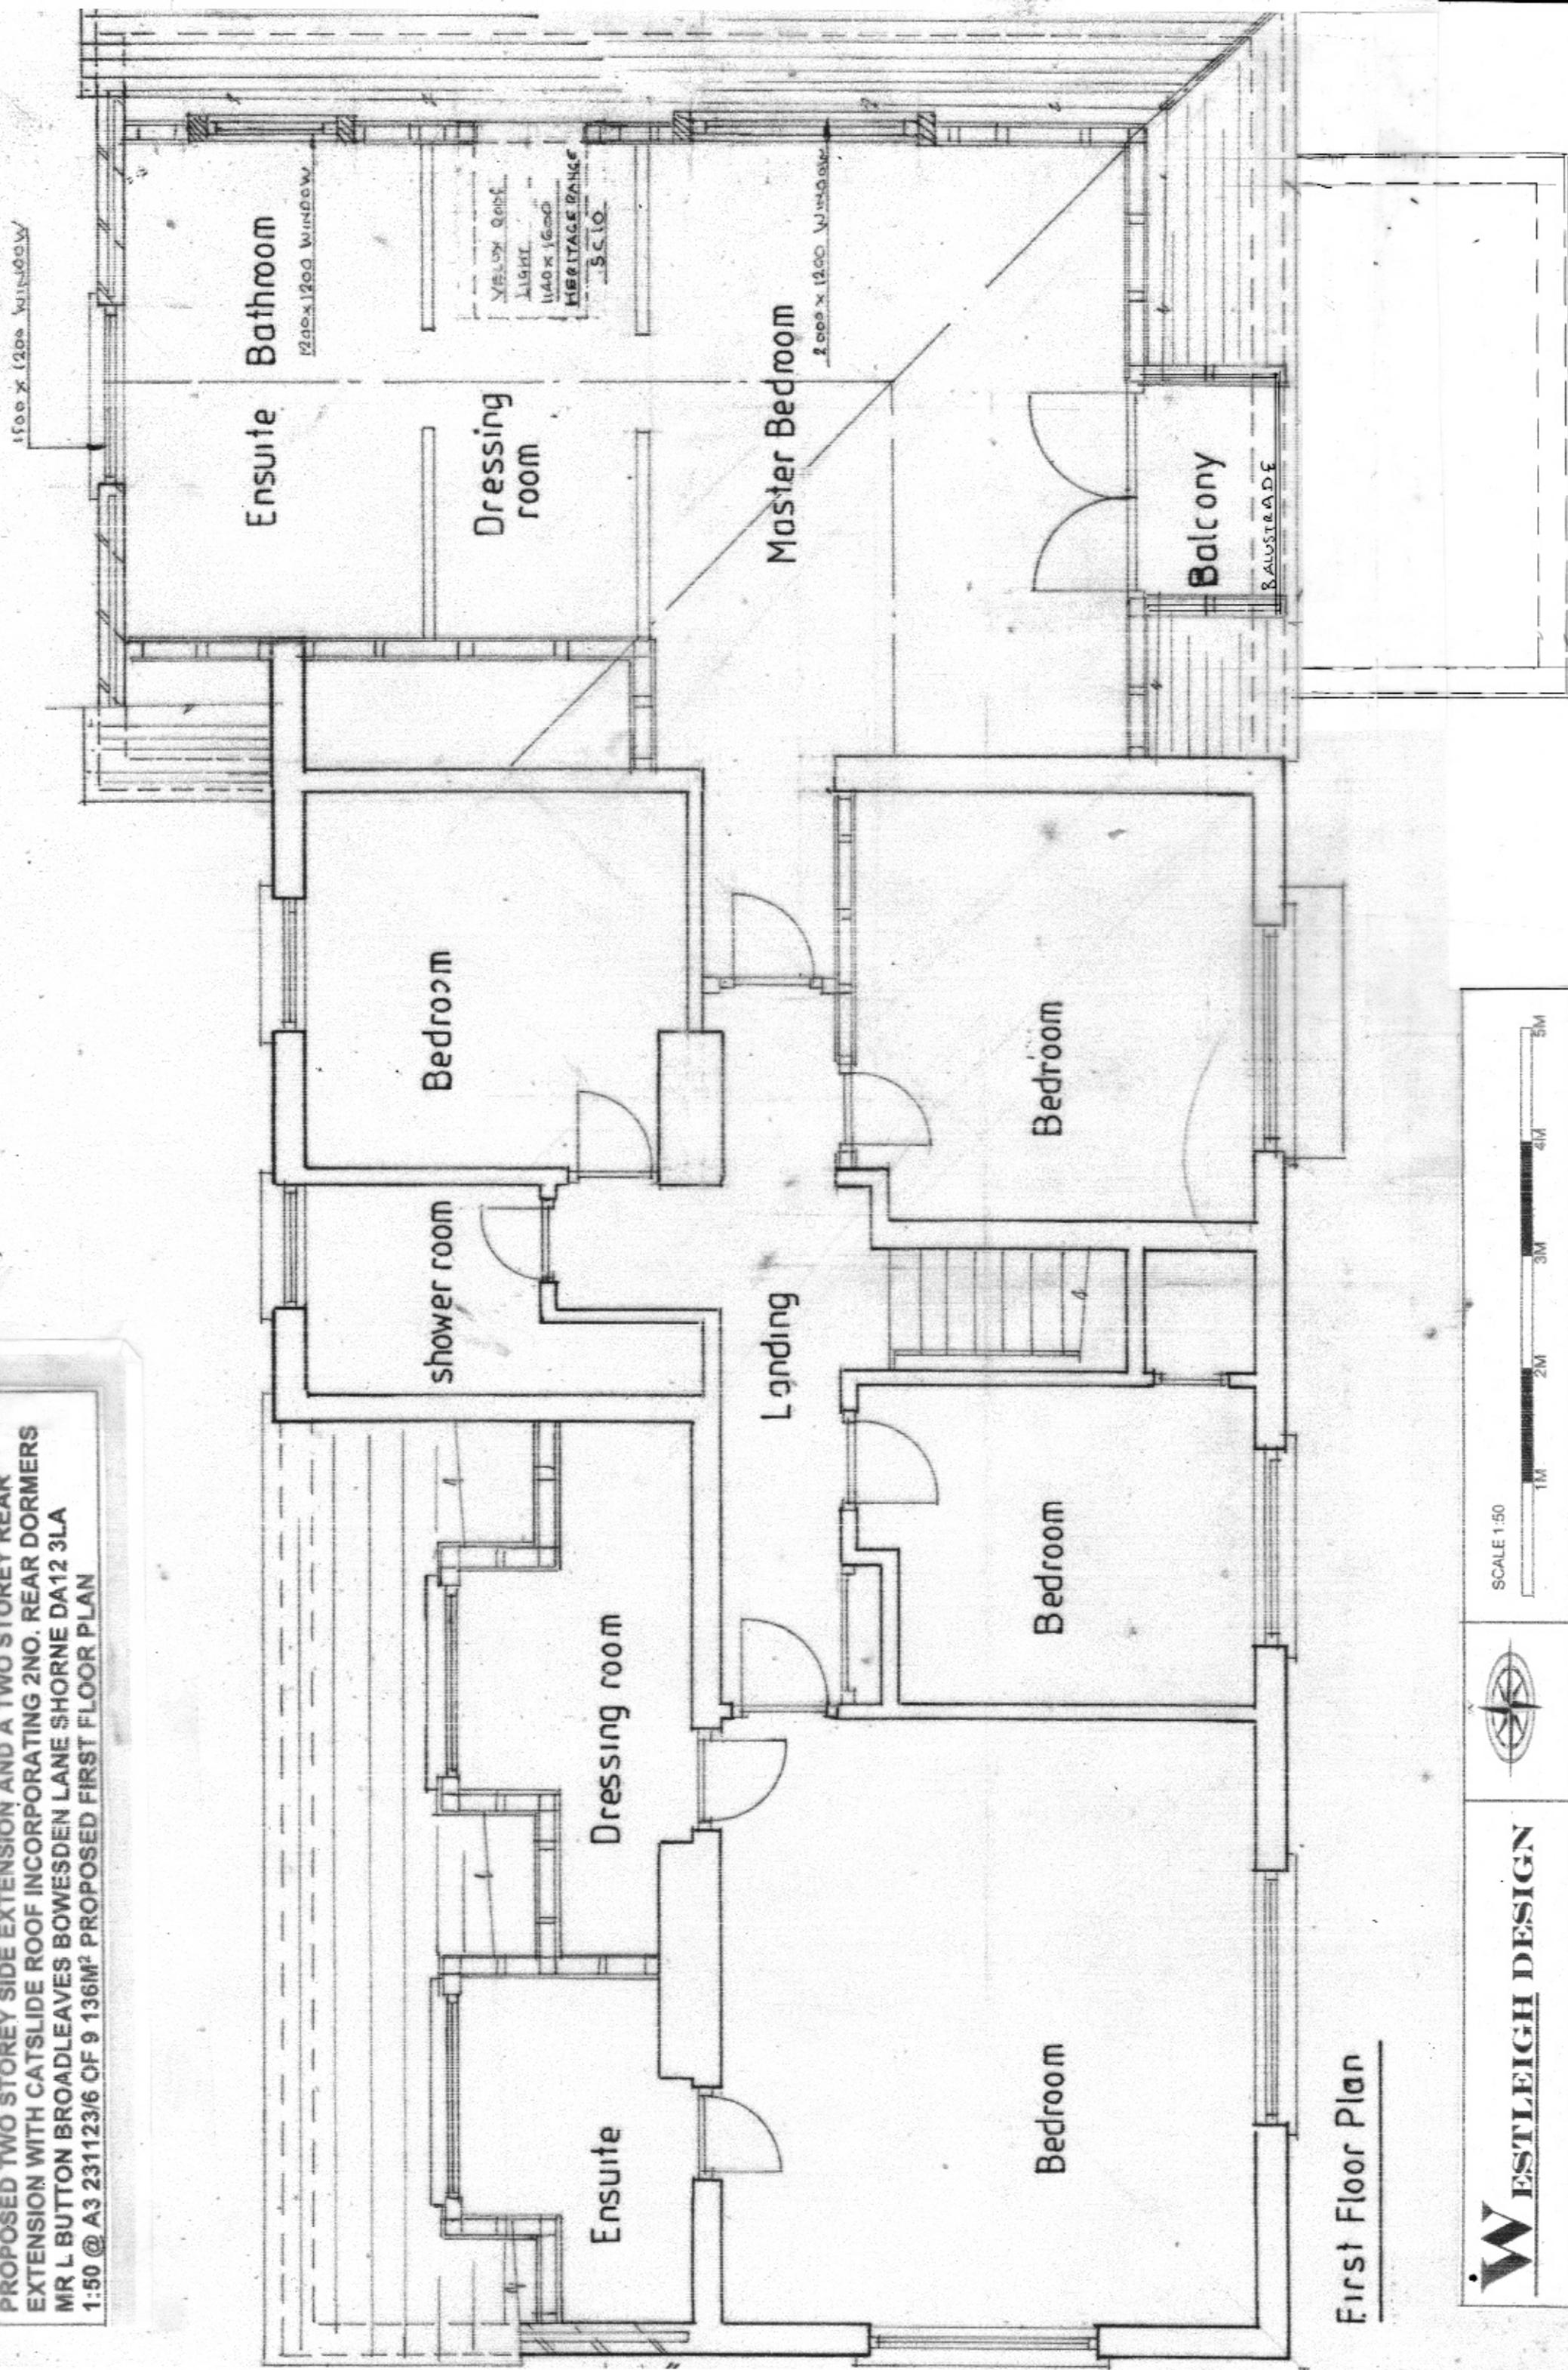

First Floor Plan

SCALE 1:50



WESTLEIGH DESIGN