


B 12-2.26m/c A 30-11-23 Am/c



Building Excellence
AWARDS 2018
Regional Winner



PROPOSED TWO STOREY SIDE EXTENSION AND A TWO STOREY REAR
EXTENSION WITH CATSLIDE ROOF INCORPORATING 2NO. REAR DORMERS
MR L BUTTON BROADLEAVES BOWSDEN LANE SHORNE DA12 3LA
1:50 @ A3 231123/7 OF 9 136M² PROPOSED ROOF PLAN

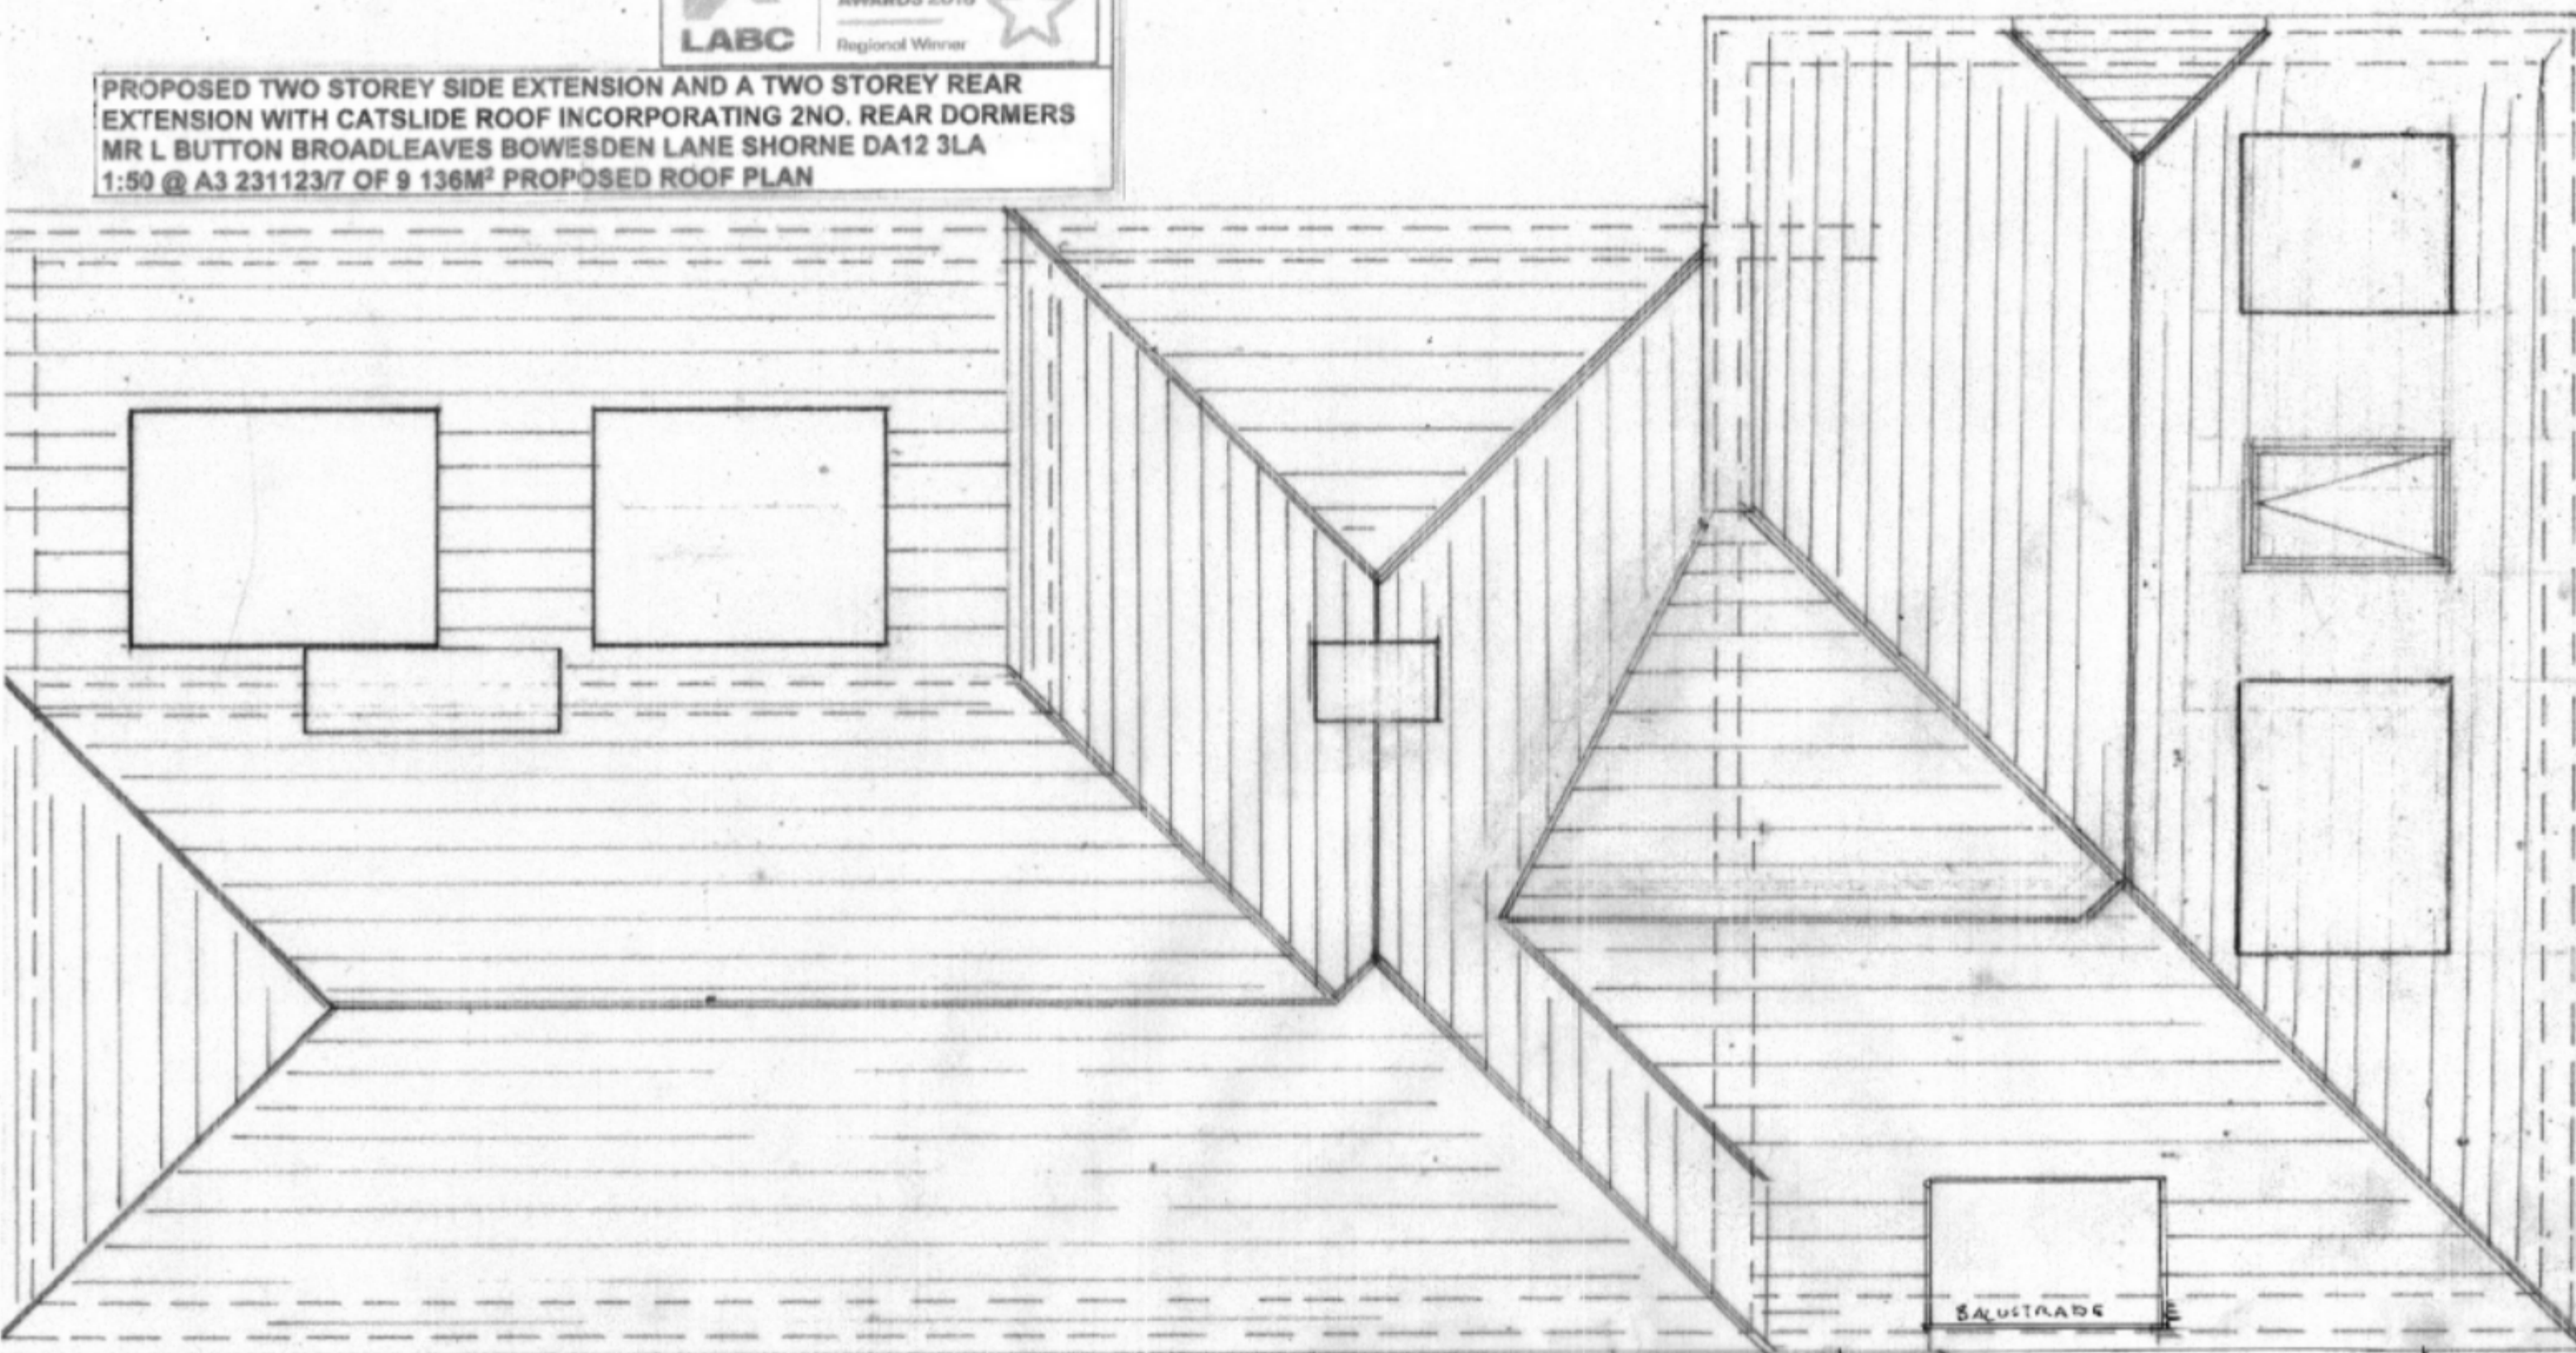

Roof Plan

WESTLEIGH DESIGN



SCALE 1:50

