


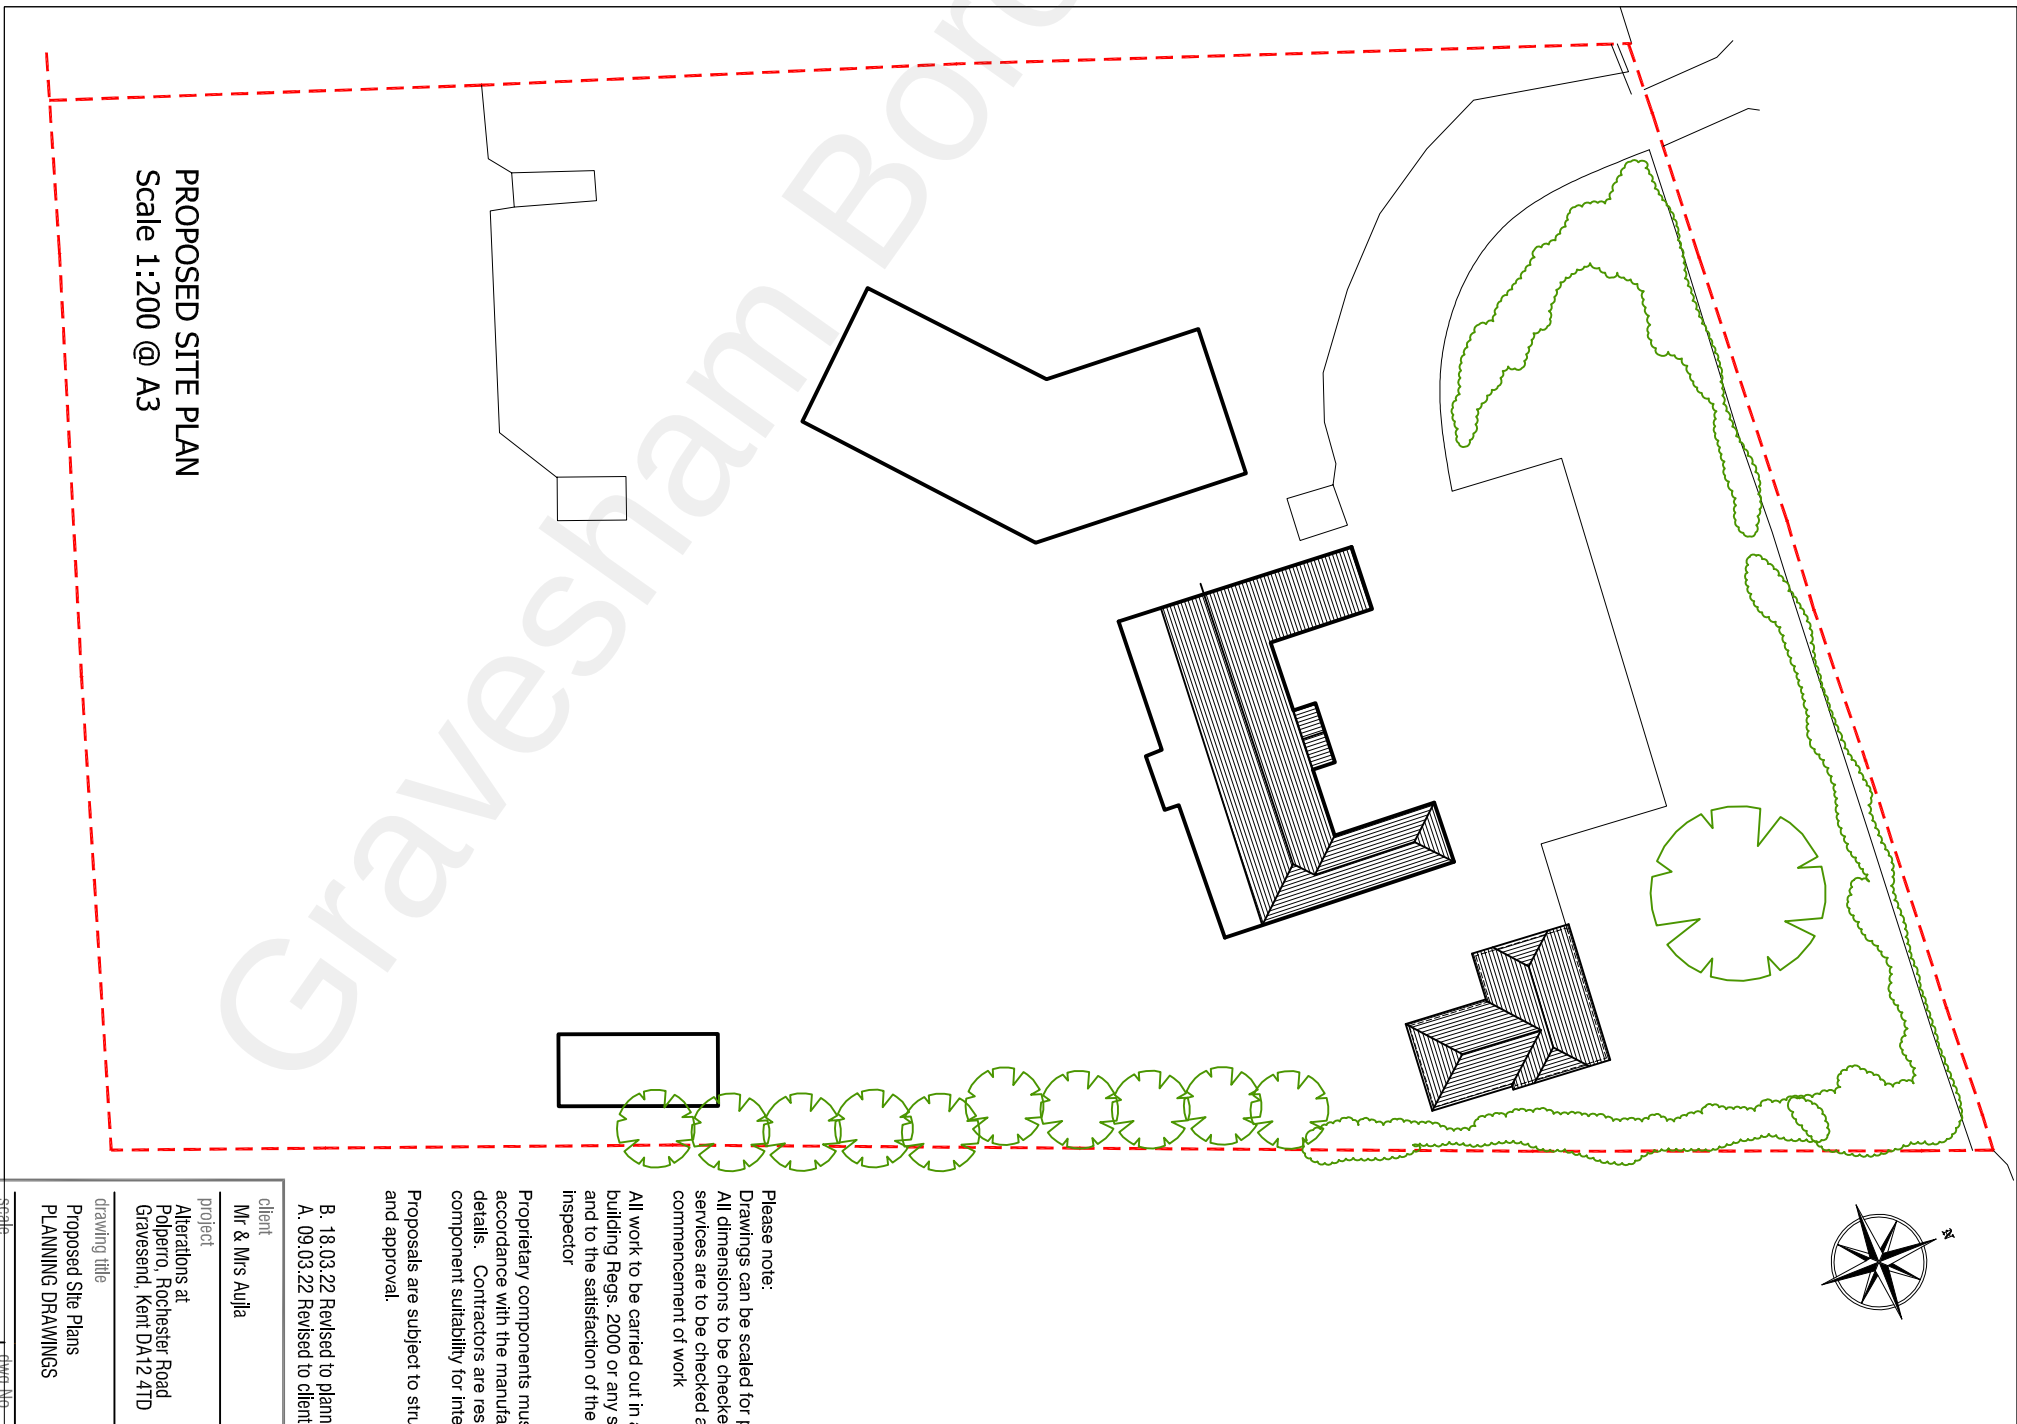

PROPOSED SITE PLAN
Scale 1:200 @ A3

An aerial view of a residential development site. The site is bounded by a red dashed line. Inside the site, there are several buildings: a large L-shaped building with a hatched roof, a smaller L-shaped building with a hatched roof, and a small rectangular building. To the left of the large L-shaped building is a large, empty rectangular area. To the right of the small L-shaped building is a curved area with a green hatched roof. A road runs along the top and right sides of the site. A row of green trees is located along the top boundary. A red dashed line runs horizontally across the middle of the site. A large, faint watermark reading 'Borough Council' is visible across the entire image.

Please note:
Drawings can be scaled for planning purposes only. All dimensions to be checked on site. Drainage and services are to be checked and located prior to commencement of work

All work to be carried out in accordance with the building Regs. 2000 or any subsequent amendment and to the satisfaction of the local building control inspector

Proprietary components must be installed in strict accordance with the manufacturers instructions and details. Contractors are responsible for verifying component suitability for intended purpose.

Proposals are subject to structural engineers design and approval.

B. 18.03.22 Revised to planners comments
A. 09.03.22 Revised to clients comments

client	Job No.
Mr & Mrs Auja	2022_15

Alterations at
Polperro, Rochester Road
Gravesend, Kent DA12 4TT

drawing title	Revision
Proposed Site Plans PLANNING DRAWINGS	B

Revision

Proposed Silt Plans Planning Drawings

Scale	dwg No.	date
1:500 @ A3	2215-PL04	Mar 2022

Scale 1:500

0 5 25 50