



RECEIVED
7 SEP 2021

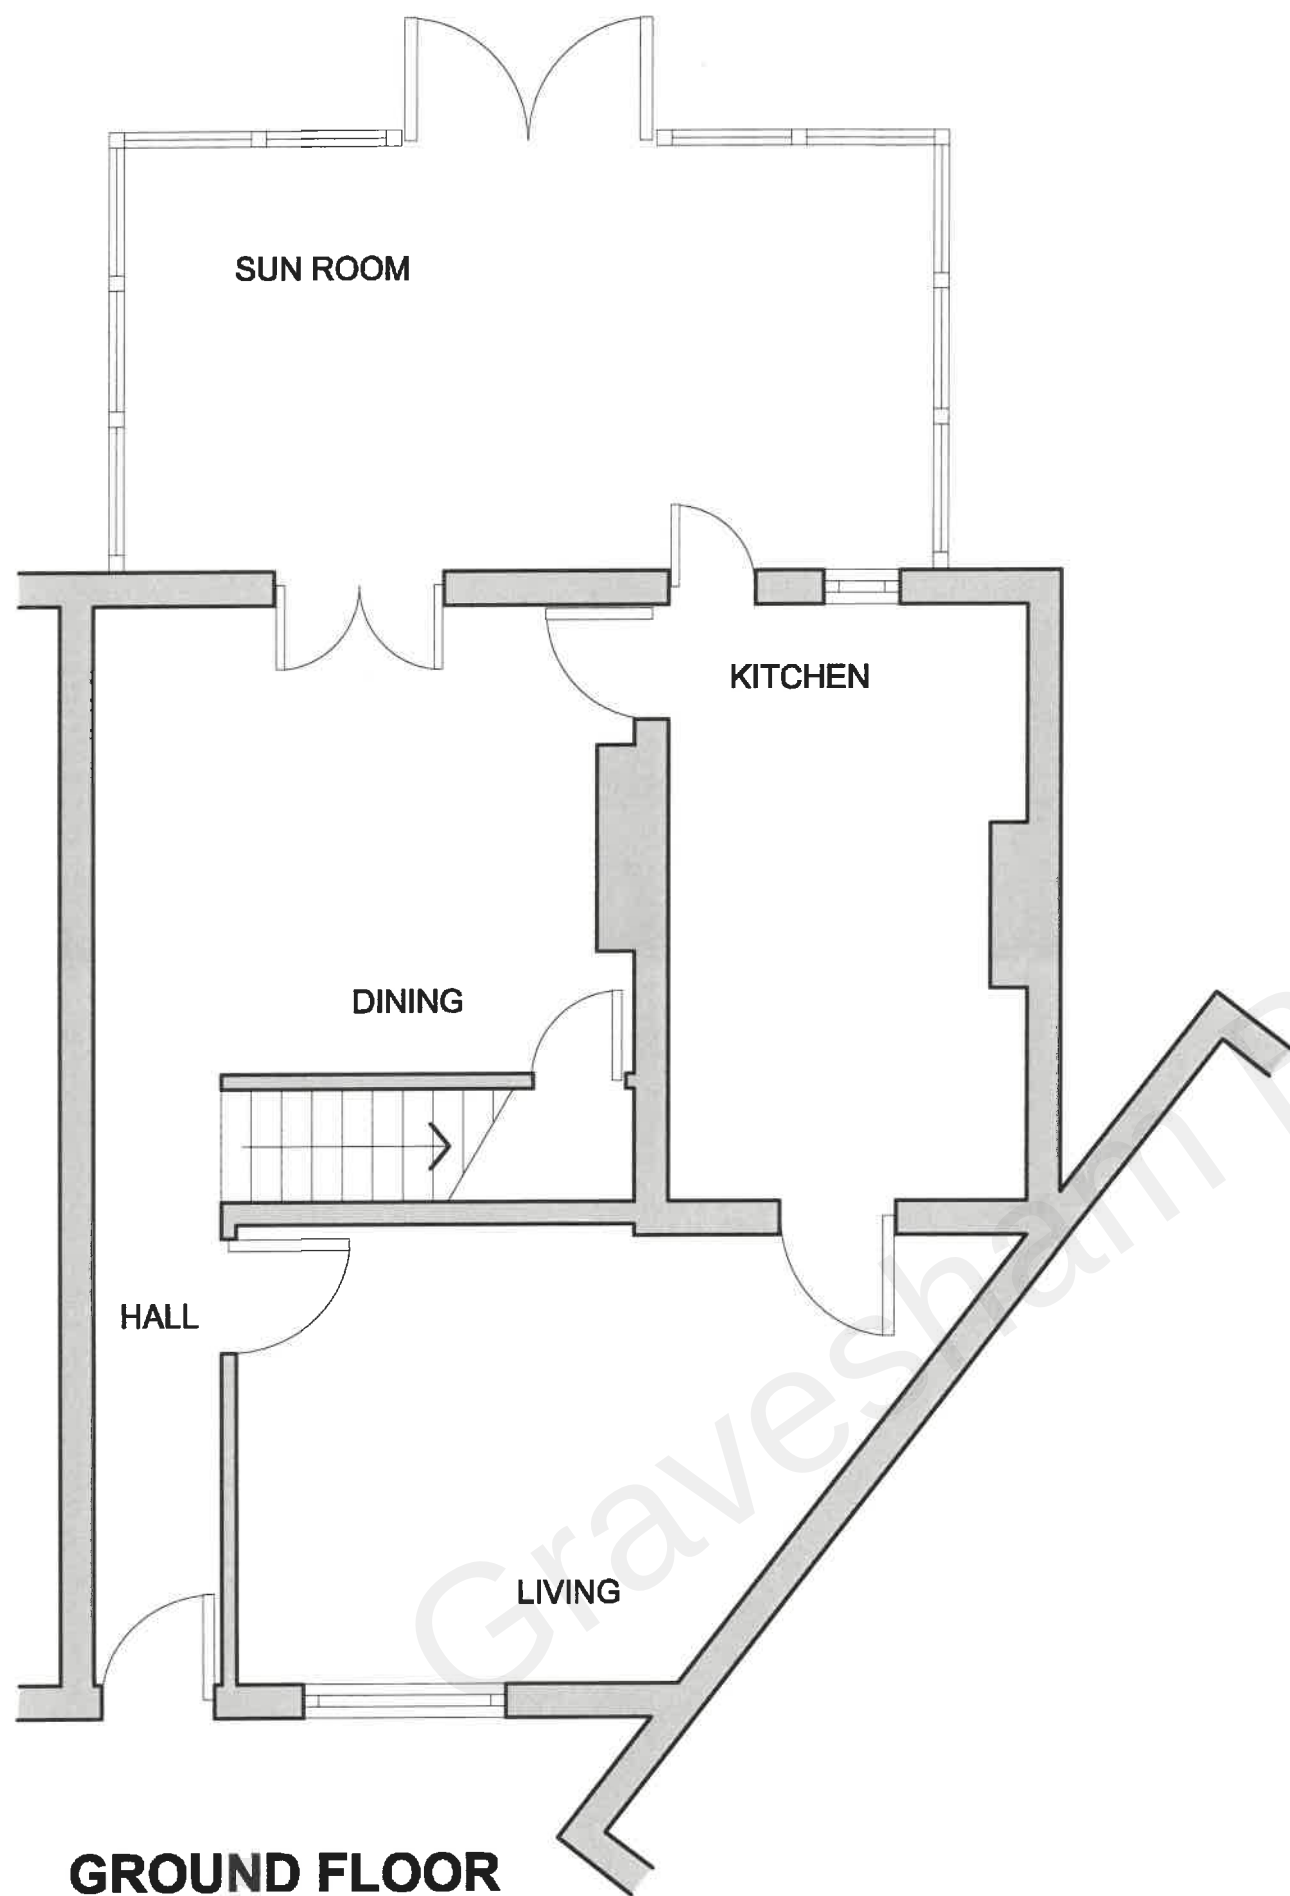

GROUND FLOOR

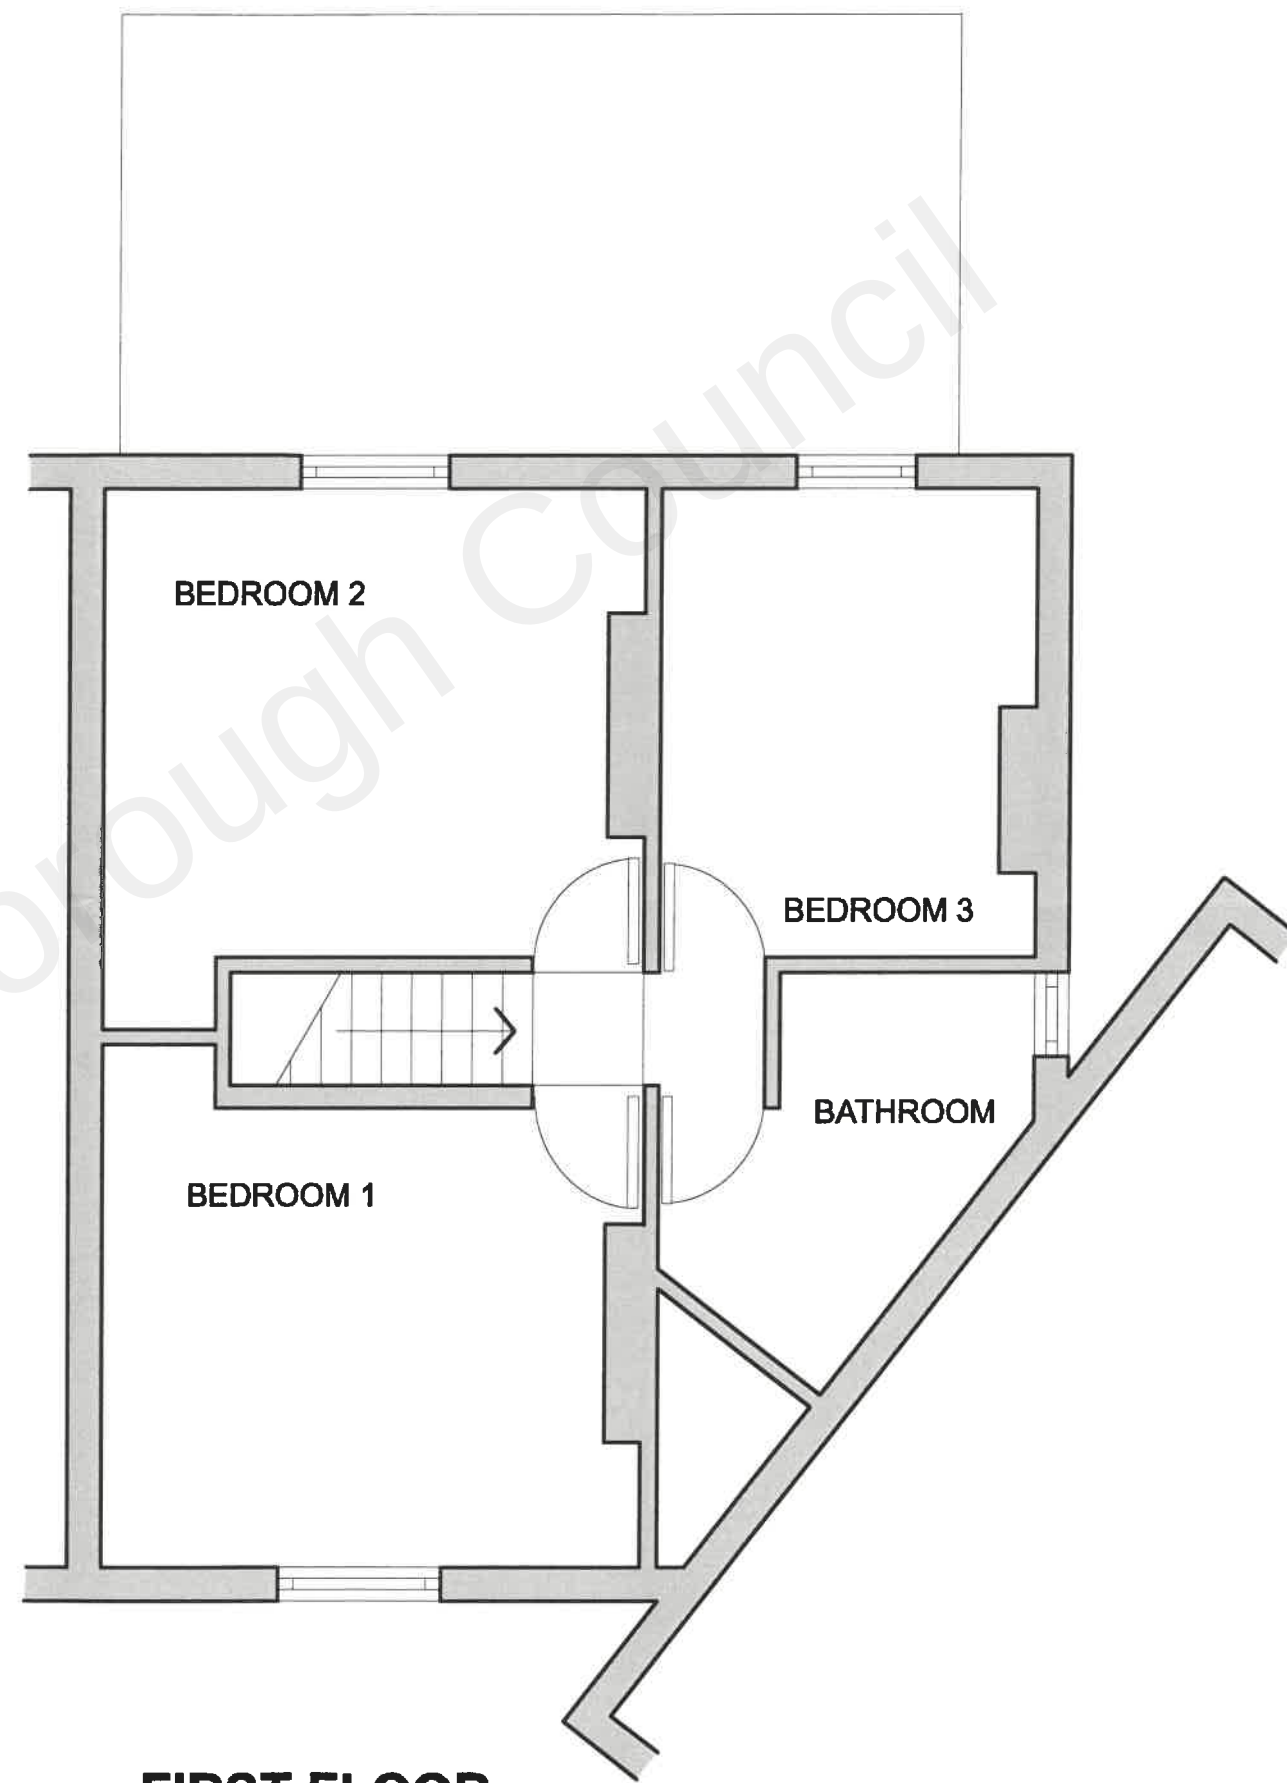

FIRST FLOOR



SCALE 1:50 @ A3

DRG No. 250821/100/002
11 CHRISTCHURCH CRESCENT

GRD & 1ST FLOOR PLANS - PROPOSED