
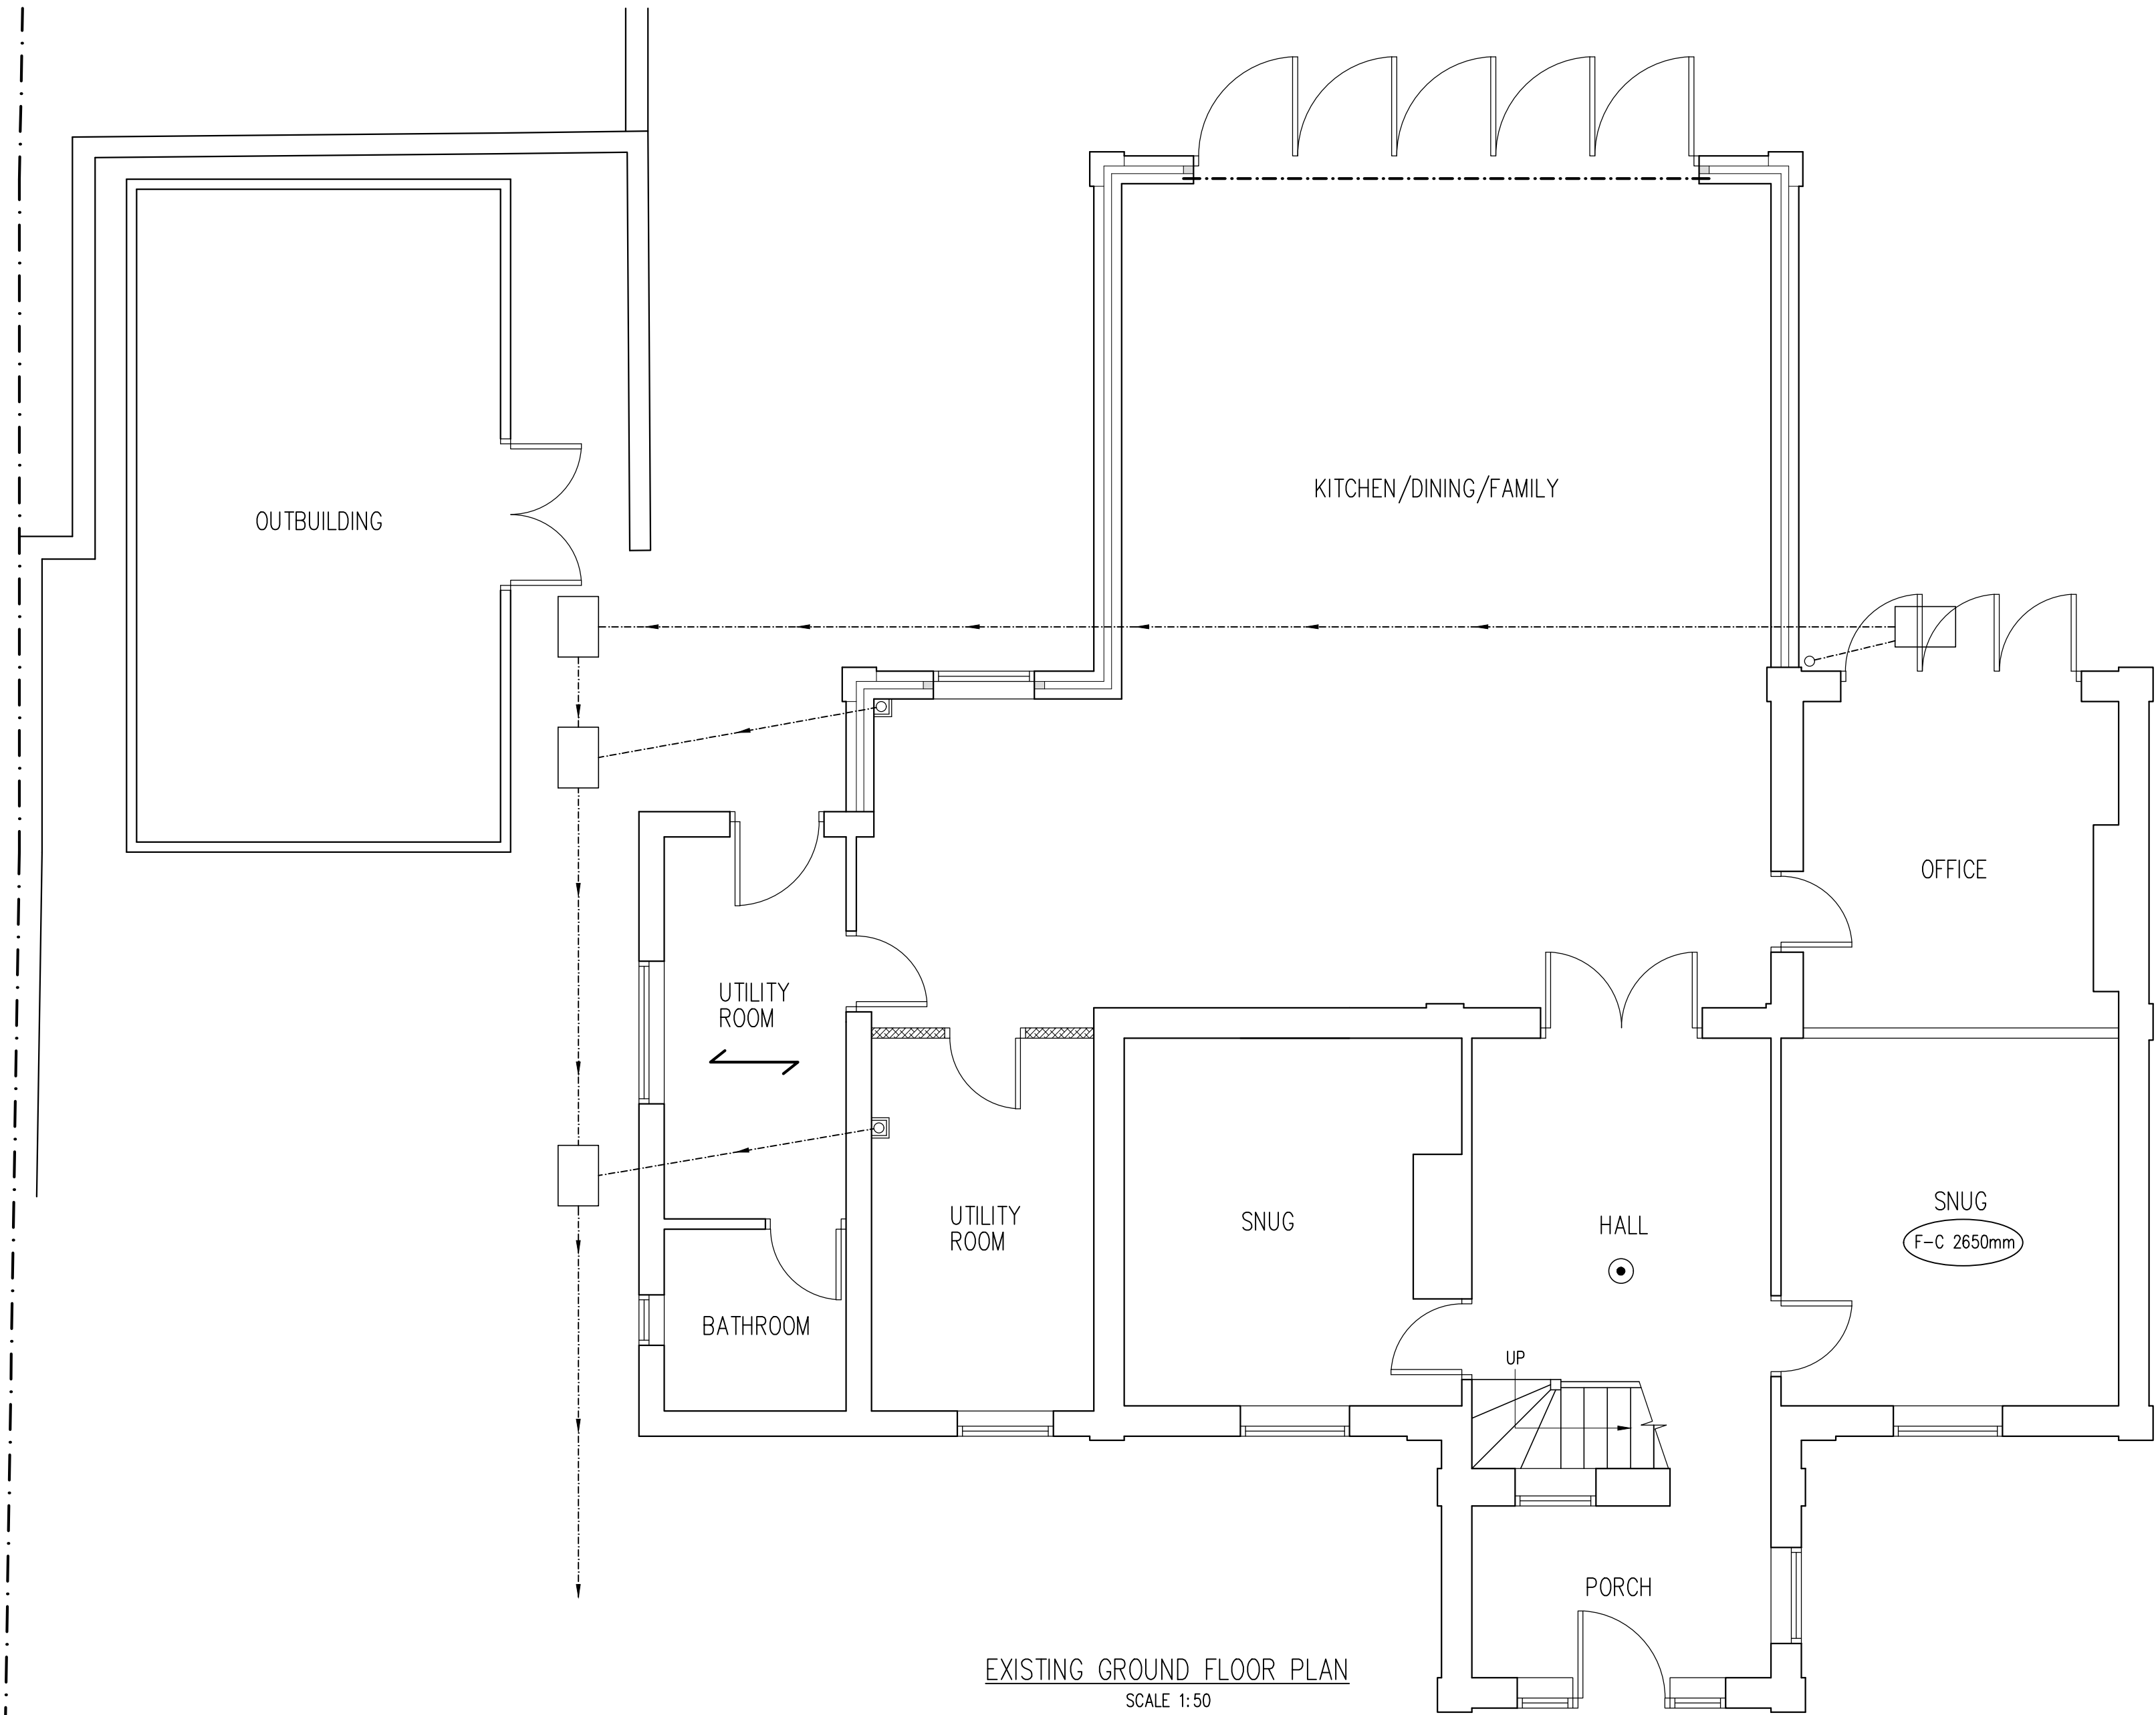
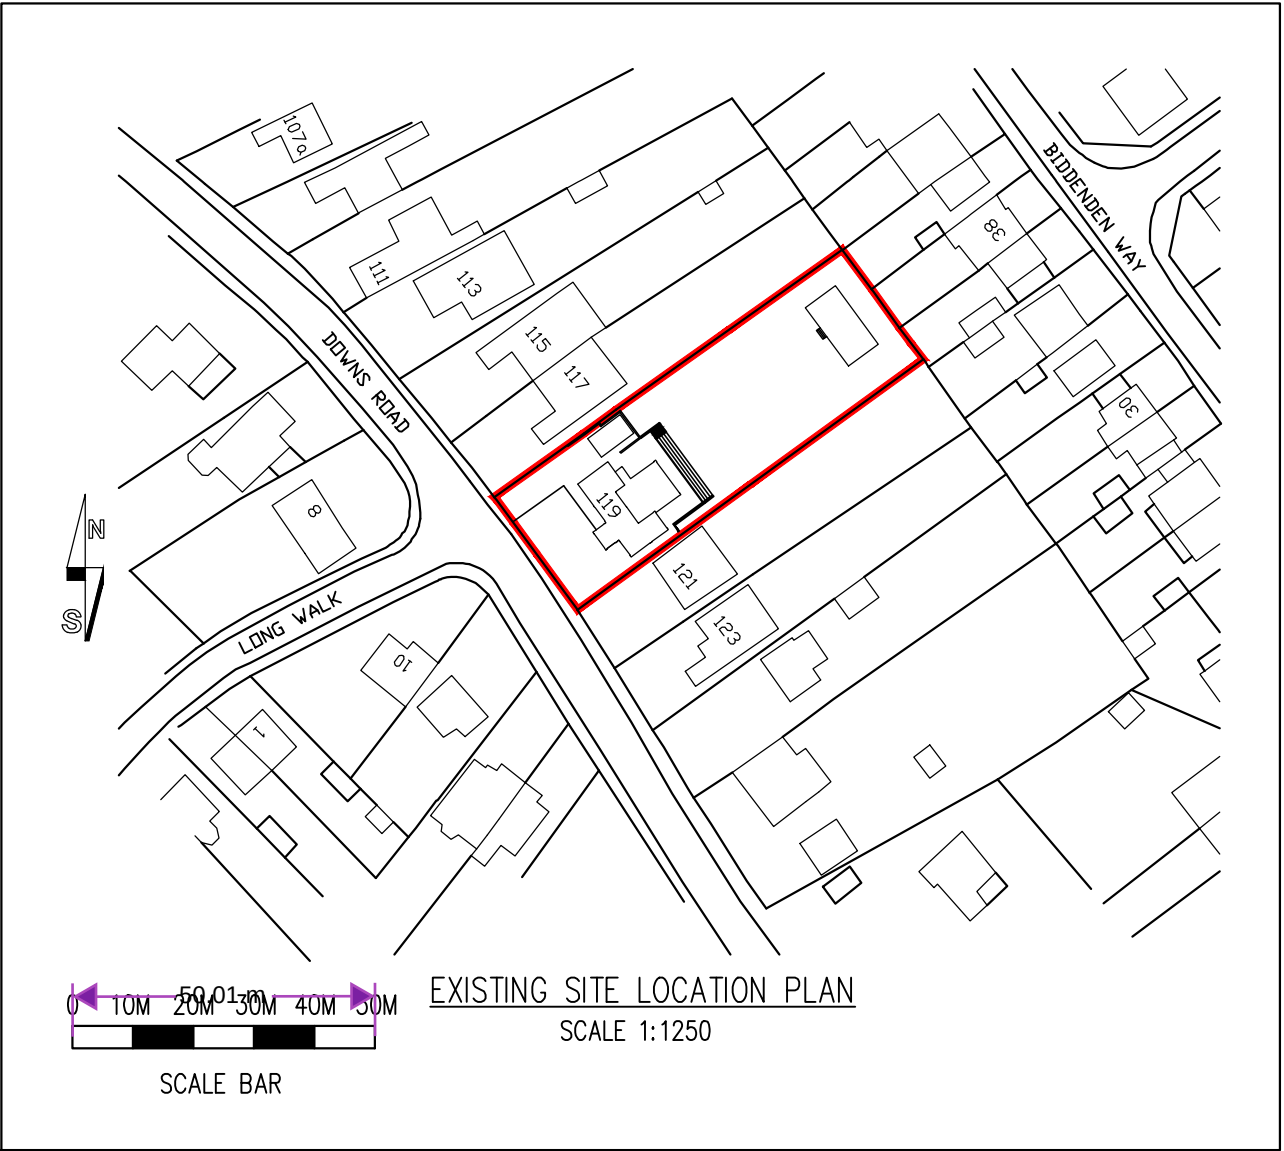
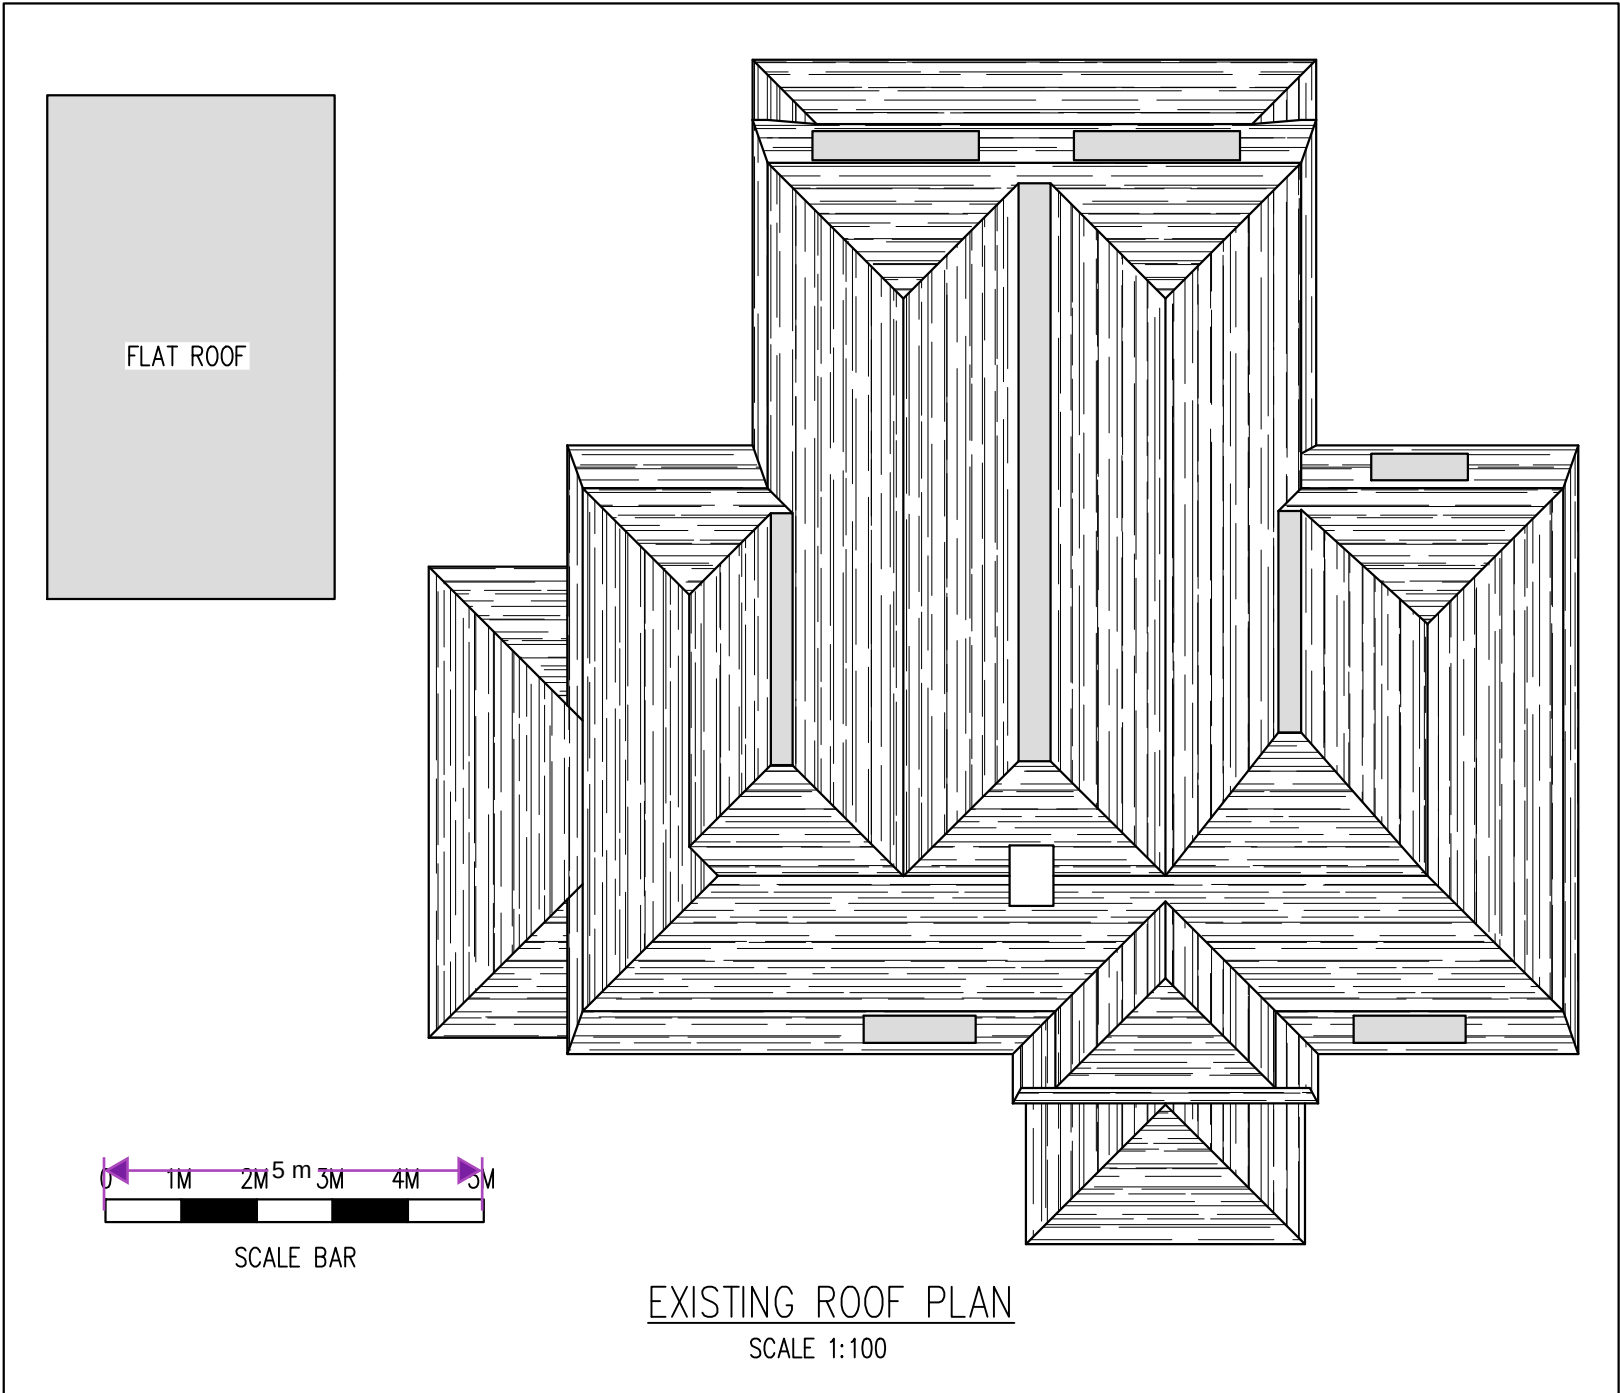


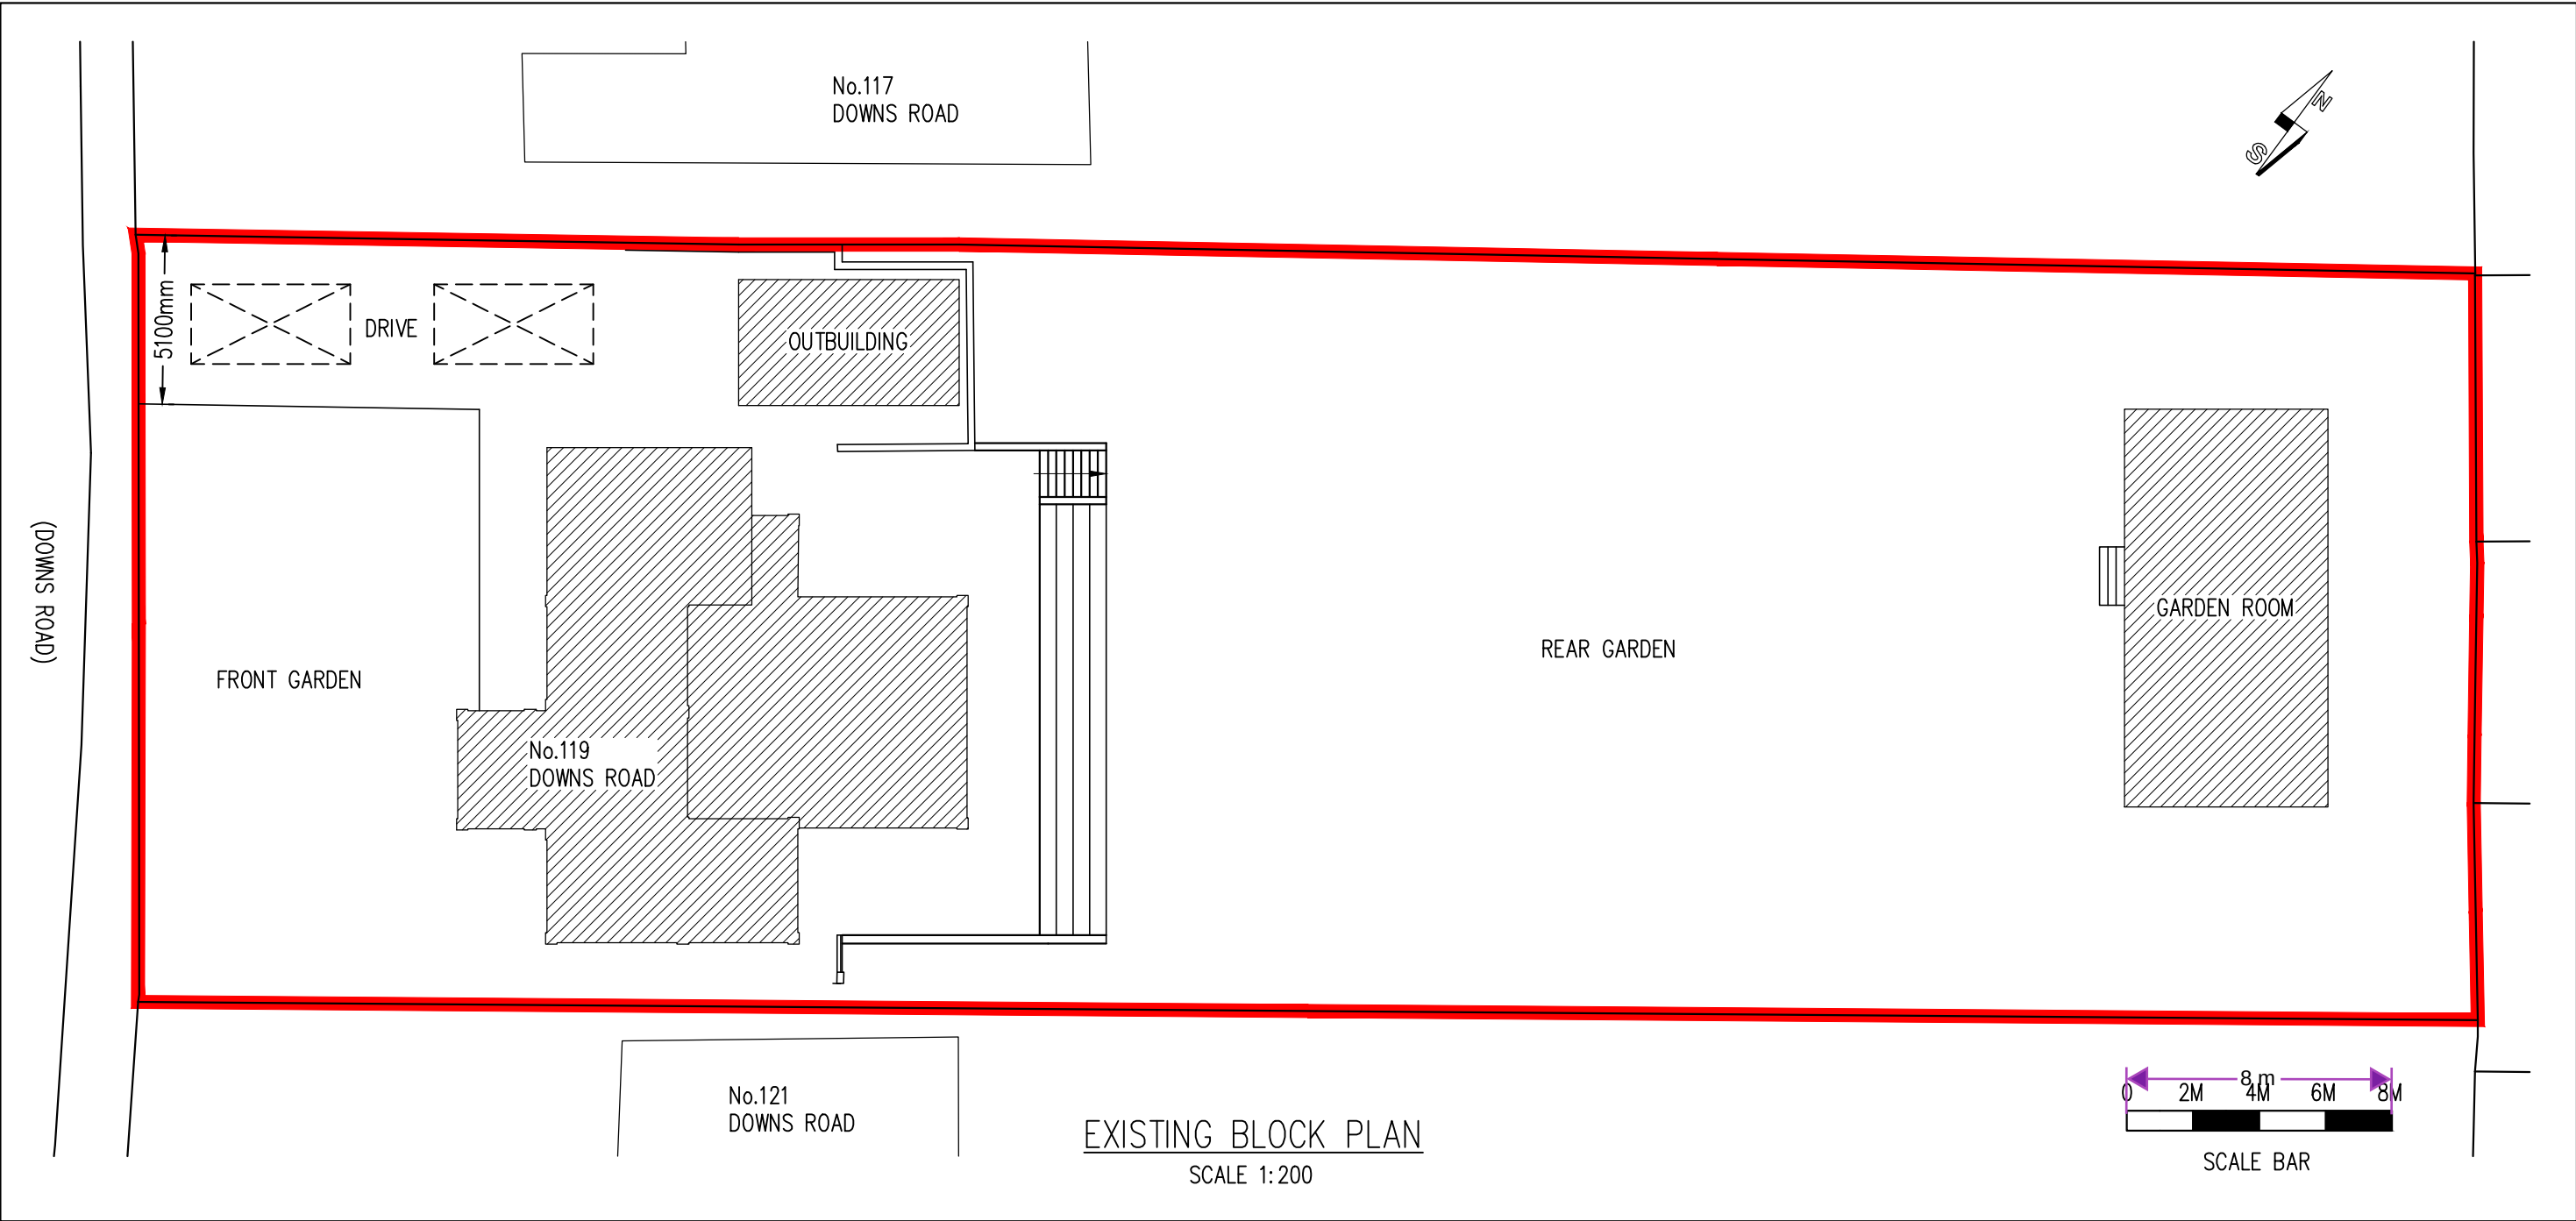

Rev	Date	By	Chkd	Revisions

Client

MR & MRS JUSTIN WEST

Job Title

DEMOLITION OF EXISTING OUTBUILDING
TO ALLOW SINGLE STOREY SIDE EXTENSION
AND INTERNAL ALTERATIONS
AT 119 DOWNS ROAD
ISTEAD RISE
GRAVESEND KENT DA13 9HD

ARCHITECTURAL
CONSULTANTS

**N
A
N
D
E
R
S
O
N
R
T
H**

ANDERSON NORTH LIMITED
43 Lambourne Drive
Kings Hill, West Malling
Kent ME19 4FN
Tel: 01732 522 455
Mob: 07957 627 440

Scale	Date
AS SHOWN @ A1	06/10/25

Drawing Title

EXISTING FLOOR PLAN
BLOCK PLAN & ROOF PLAN

Drawing No.	Rev.
119-DOWNS-ROAD-SE-01	A