

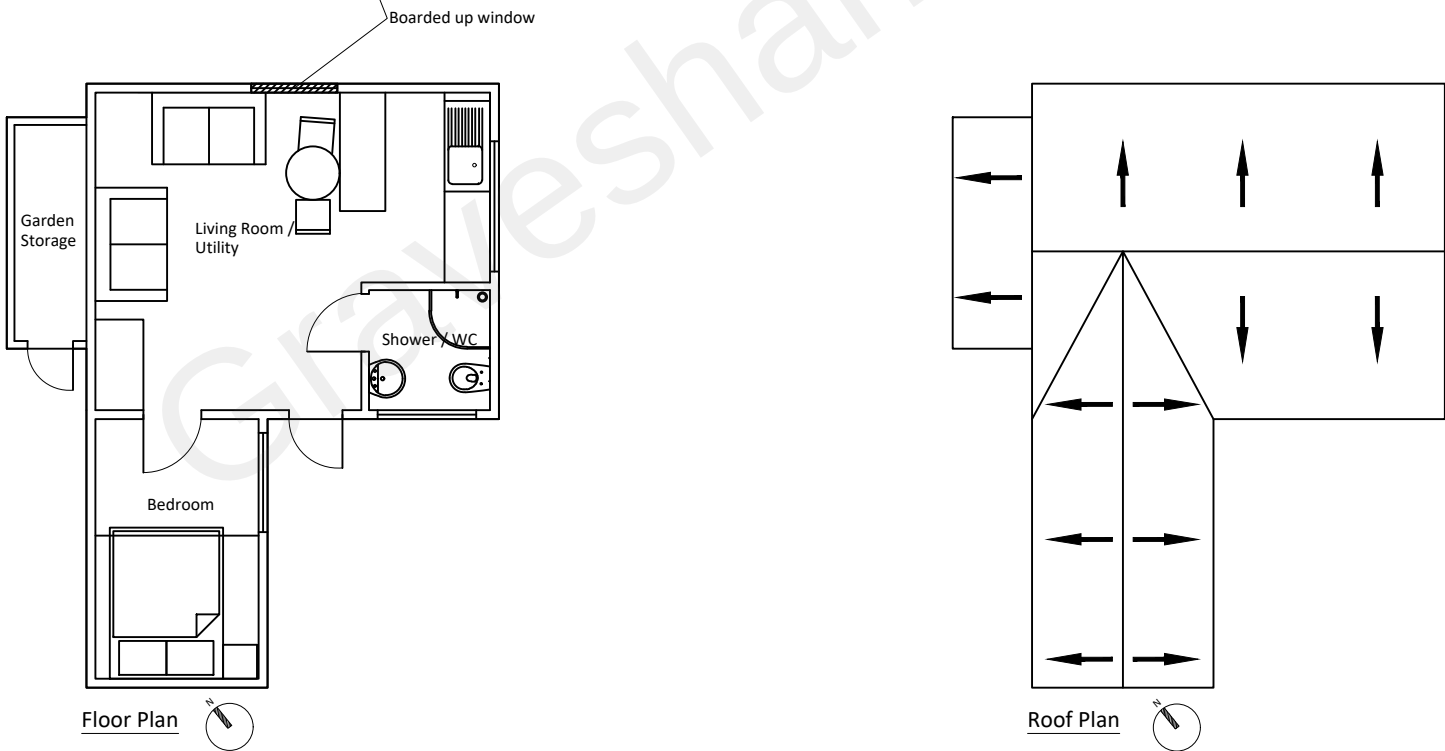


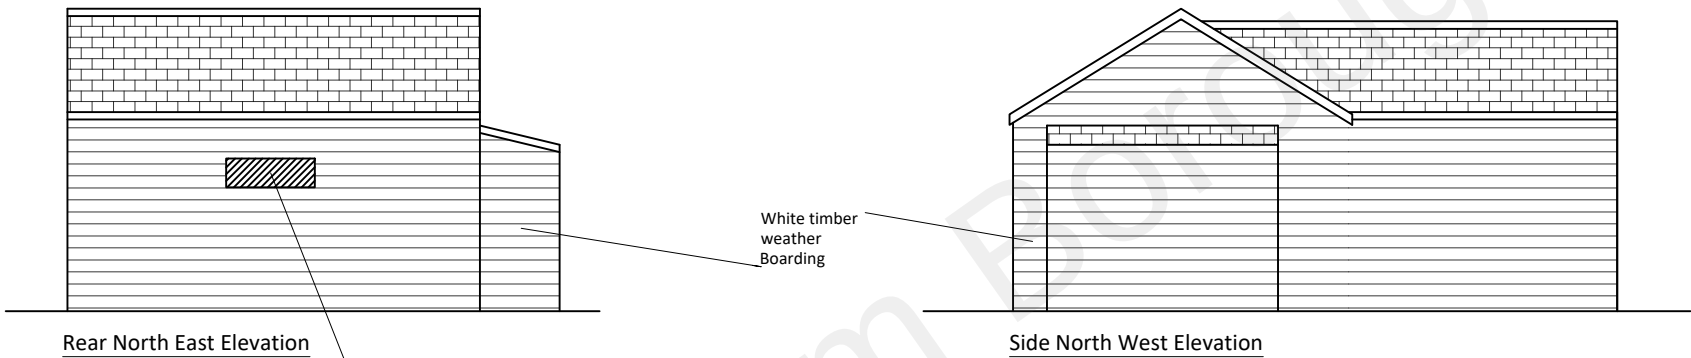

2 The Parade, Ash Road, Hartley
Longfield, Kent DA3 8BG
Tel: 01474 703705
www.grahamsimpkinplanning.co.uk
Email: webmail@grahamsimpkinplanning.co.uk

Project Title Theos, Chalk Road, Higham, Kent, ME3 7LA		Job No 3769
Drawing Title Existing and Proposed Floor Plan, Elevations and roof Plan	Drawing No 03	Revision -
Date 11.01.2023	Drawn by MDE	Checked by RO
Scale 1:100 @ A3	Note: GEA = 35.97m ² GIFA = 32.43m ²	

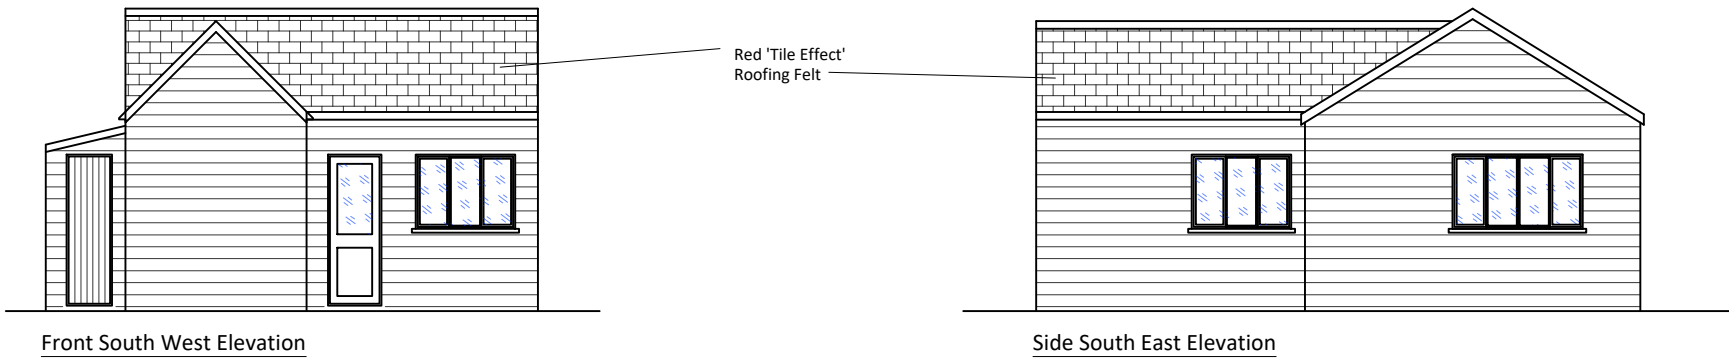