

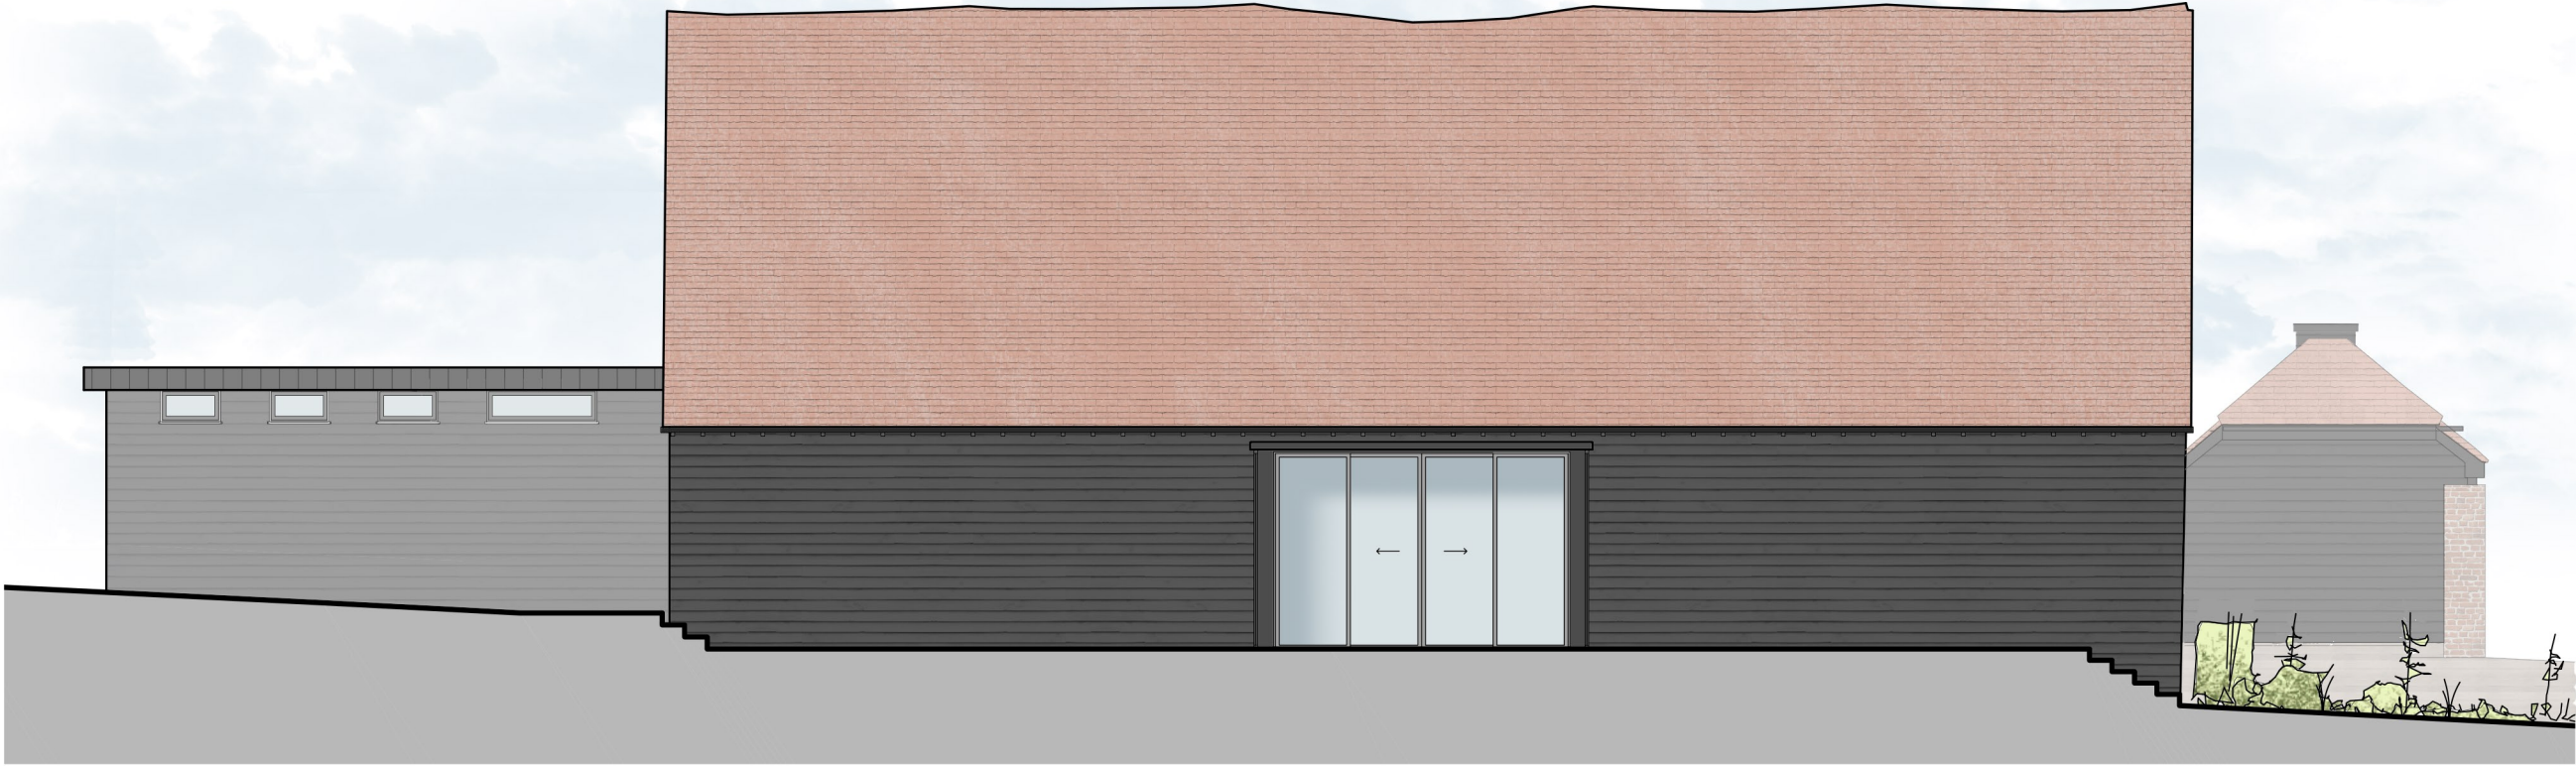


This drawing and the design are the copyright of **ON Architecture Ltd only**.
This drawing should not be copied or reproduced without written consent.
All dimensions are to be checked on site prior to setting out and fabrication and **ON Architecture Ltd** should be notified of any discrepancy prior to proceeding further.
For Construction & Fabrication Purposes - Do not scale from this drawing, use only the illustrated dimensions herein. Additional dimensions are to be requested and checked directly.
Illustrated information from 3rd party consultants/specialists is shown as indicatively only. See other consultant / specialist drawings for full information and detail.
All aspects of the architectural design concerning fire performance / fire safety (whether or not illustrated / annotated) are to be considered as 'For Approval' only, irrespective of the drawing status / suitability.

 

3 Rear Elevation
Scale: 1:100

Key Plan: 1:1000 @ A3

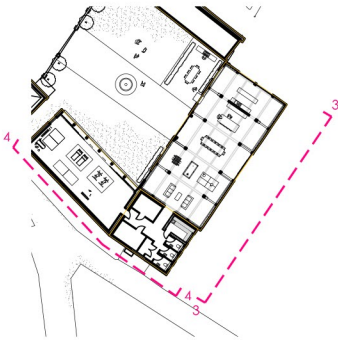

Revision Note & Date				Amended	Checked
Rev	Date	Note			
P1	03.02.24	UPDATED TO CLIENT COMMENTS		BH	-
P02	04.06.2024	GABLE ROOF AMENDED.		DH	DH
P03	15.06.24	SAVES DETAIL AMENDED AND POOL BUILDING REMOVED.			
---	---	---		---	---
---	---	---		---	---
---	---	---		---	---
---	---	---		---	---
---	---	---		---	---
---	---	---		---	---

ON
ARCH
TECT
URE

Canterbury Studio
Logan House, St Andrews Close
Canterbury,
CT1 2RP
info@onarchitecture.co.uk
onarchitecture.co.uk
01227 634334

Project Title
WHITEHOUSE FARM, LAND WAY

Client Details
WINDMILL CONSTRUCTION

Drawing Title
PROPOSED REAR AND SIDE
ELEVATION

BIM Number
24.051-ONA-ZZ-XX-DR-A - 0311

Scale Date Drawn Checked
1:100 @ A3 JULY 2025 IA LH

Drawing Status
PLANNING

Project No. Drawing No. Status Revision
24.051 0311 / P03



4 Side Elevation (Right)
Scale: 1:100

