

Notes


Do not scale, use figured dimensions only.

All dimensions to be verified on site prior to the commencement of any work or the production of any shop drawing. All discrepancies to be reported to the Architect.

This drawing is to be read in conjunction with all related Architect's and Engineer's drawings and any other relevant information.

This drawing is copyright © of TDC Architects Ltd.

REV	DATE	REVISION	INITIALS	CHECK
A	06.01.2021	Clients comments applied.	GF RMJB	SEL
B	24.01.2021	Proposal revised following review with Design South East Panel	RMJB	SEL
C	12.02.2021	Proposal revised following clients comments		

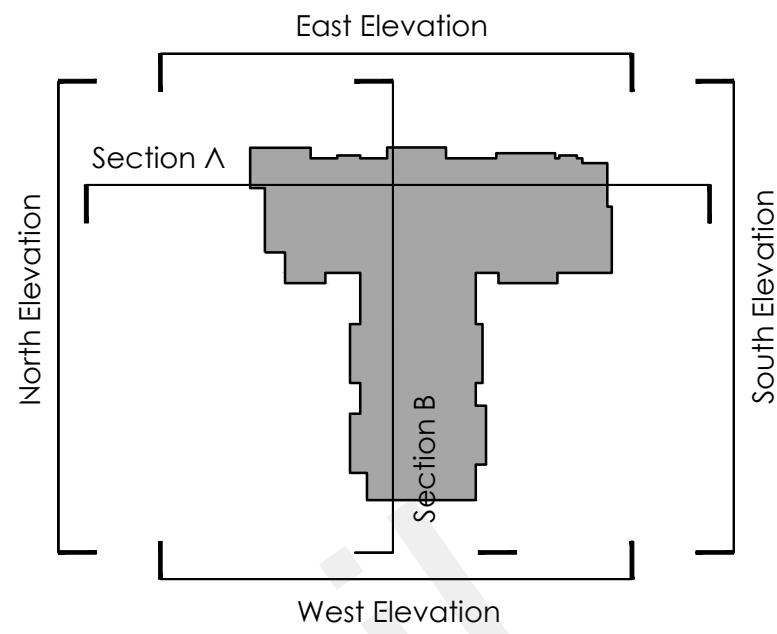

Elevation Key
1:1000



West Elevation



South Elevation

DRAWING STATUS	
AS-RECORDED	☐
AS-BUILT	☐
FOR-CONSTRUCTION	☐
FOR COORDINATION	☐
FOR PLANNING	☒
FOR DISCUSSION	☐



2nd Fl. | 13 Museum St.
York | YO1 7JT
info@tdc-arch.design

www.tdc-arch.design

Client



Project
Proposed Care Home,
Central Avenue, Gravesend

Drawing Title
Proposed Elevations 02 of 02

Scale 1:100 @ A1	Date Dec 2020
Drawn by RMJB	Checked by SEL

Job No. A202043	Drawing No. AL(1)141	Rev. C
--------------------	-------------------------	-----------