


DO NOT SCALE
These drawings and designs are
the copyright of
SEVENCROFT LTD.

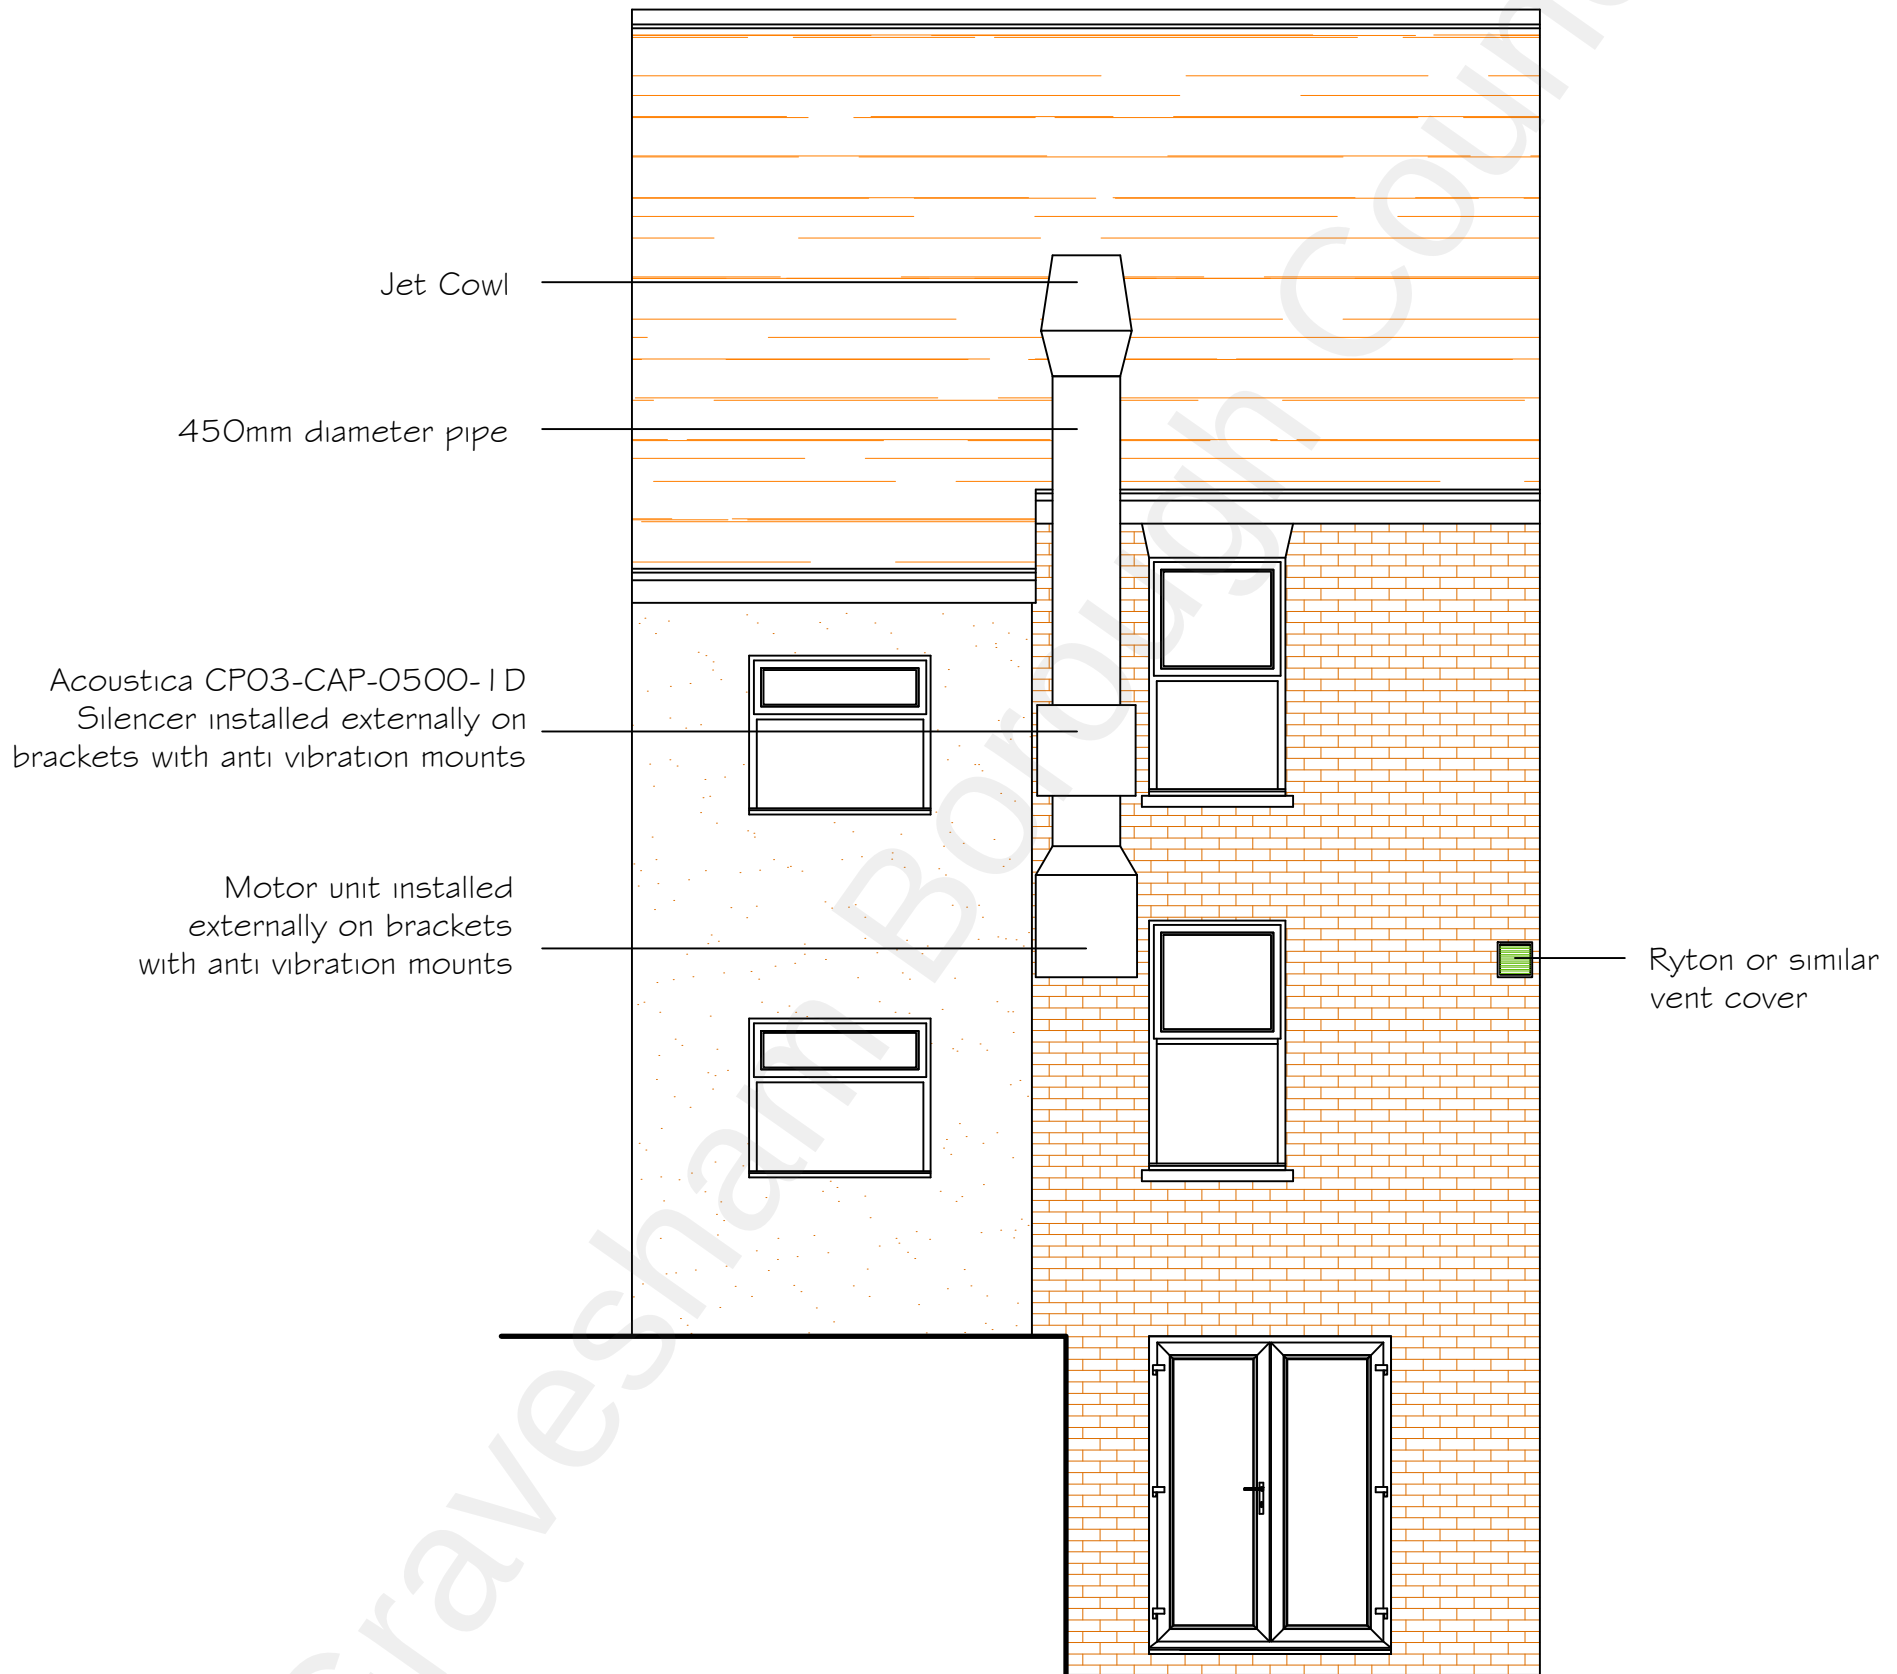

Rear Elevation - Scale 1:50@A3

Proposed Variation of Condition 6 to allow for
the outlet to be used for Takeaways rather than
just Pizza & Associated Products at 147 Parrock
Street, Gravesend, Kent DA12 1EY

Date July 2022
Drawing No. 2022/33/03

CORPORATE ARCHITECTURE
& DESIGN GROUP



SEVENCROFT LTD.

277 Canterbury Road, Kennington
Ashford, Kent TN24 9QW
Tel / Fax : 01233 625553
e-mail : sevencroft@hotmail.co.uk