






Gross Internal floor area: GF: 196m²

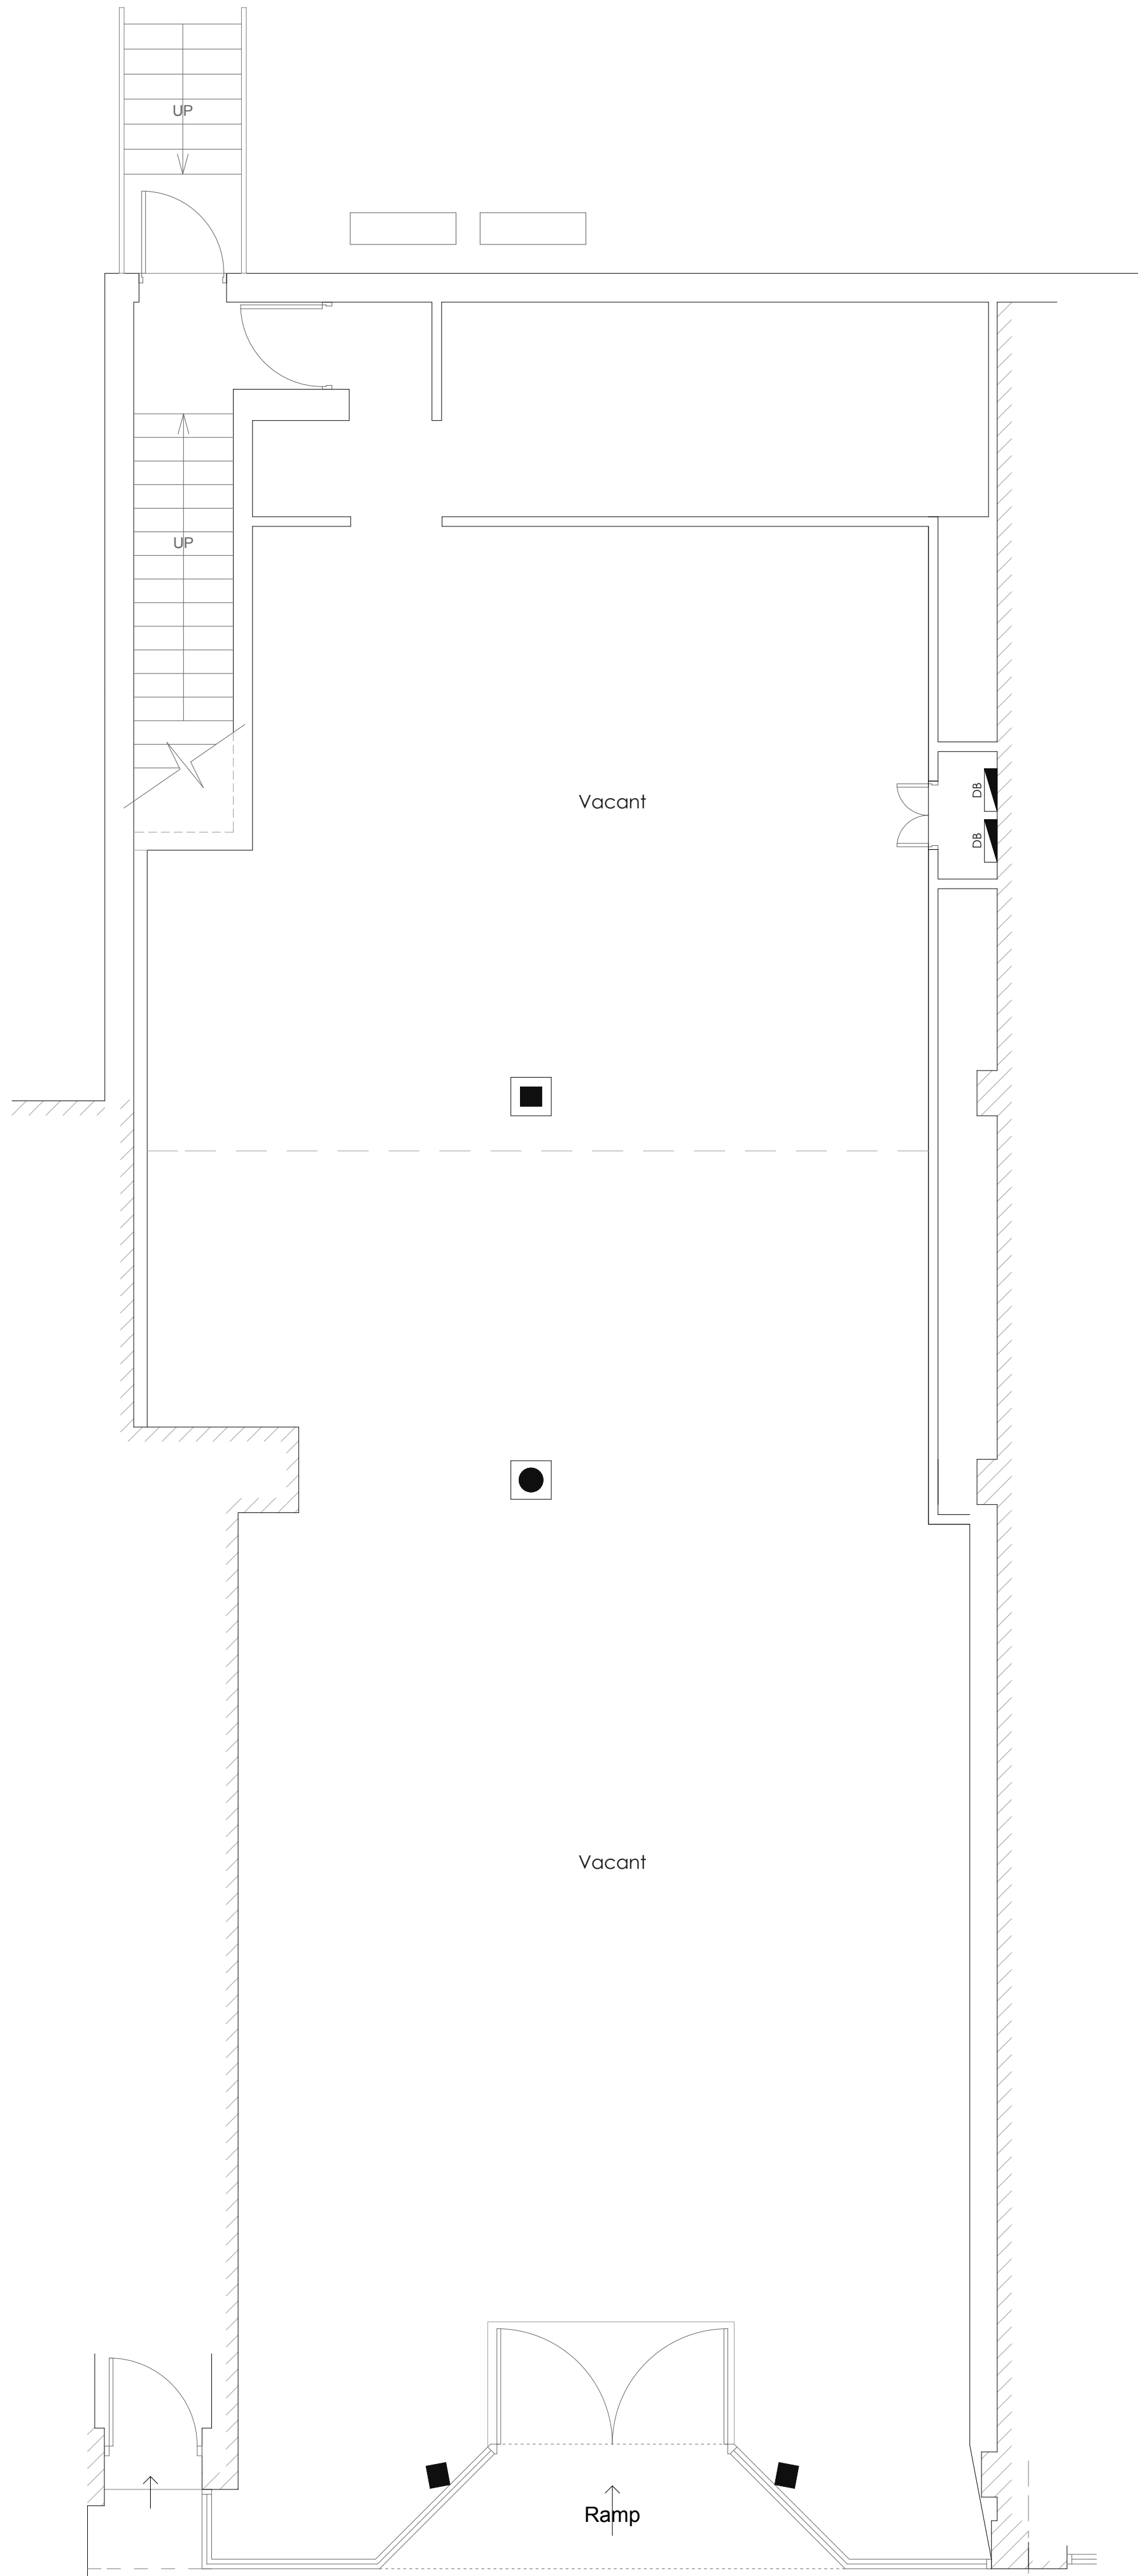

Ground Floor Plan as Existing
Scale 1:50

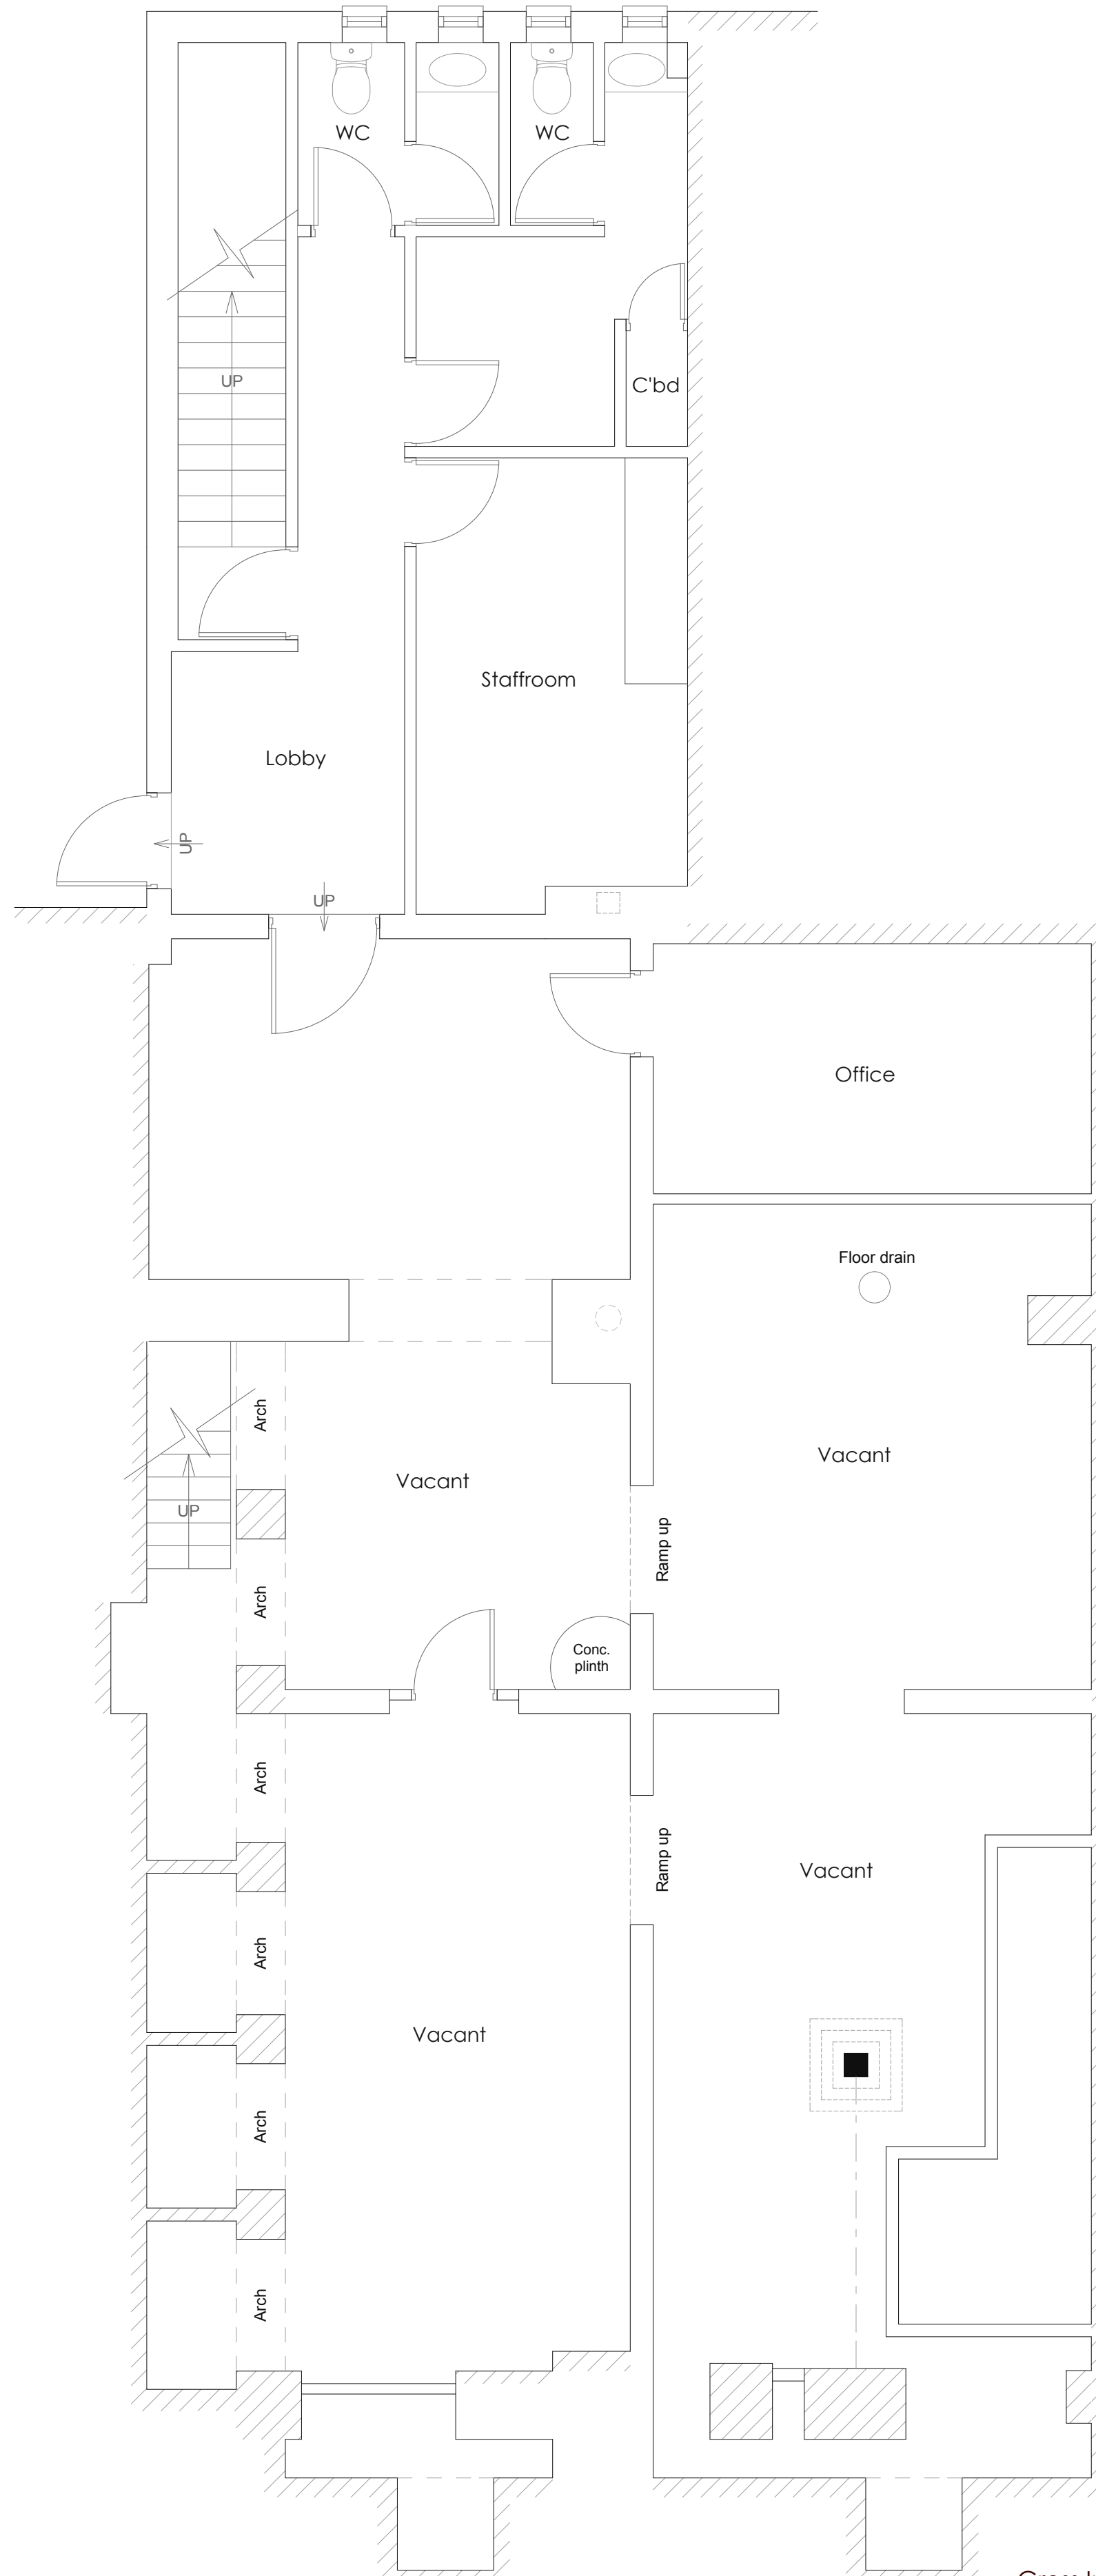

Gross Internal floor area: Basement: 158m²

 

Basement Plan as Existing
Scale 1:50

All dimensions to be checked on site and the Architects notified of any discrepancies prior to commencement of work.
All materials and workmanship to relevant British Standards Codes of practice and manufacturers recommendations.

This drawing is copyright

Revision	Date	Description	Initials
----------	------	-------------	----------



matrixarchitecture ltd

Matrix Architecture Ltd, 8-9 Brenkley Way,
Blezard Business Park, Seaton Burn, NE13 6DS
T: 0191 2368955 M: 07948 275164
E: sms@matrixarchitecture.co.uk
W: www.matrixarchitecture.co.uk



CLIENT

LUXURY LEISURE LTD

JOB TITLE

22-23 NEW ROAD, GRAVESEND

SHEET TITLE

GROUND FLOOR & BASEMENT PLAN AS EXISTING

SCALES

1:50 @ A1

SHEET NUMBER

3577(B)01

CHECKED

REVISION

DATE

05/11/2024

DRAWN

S.STEEL