



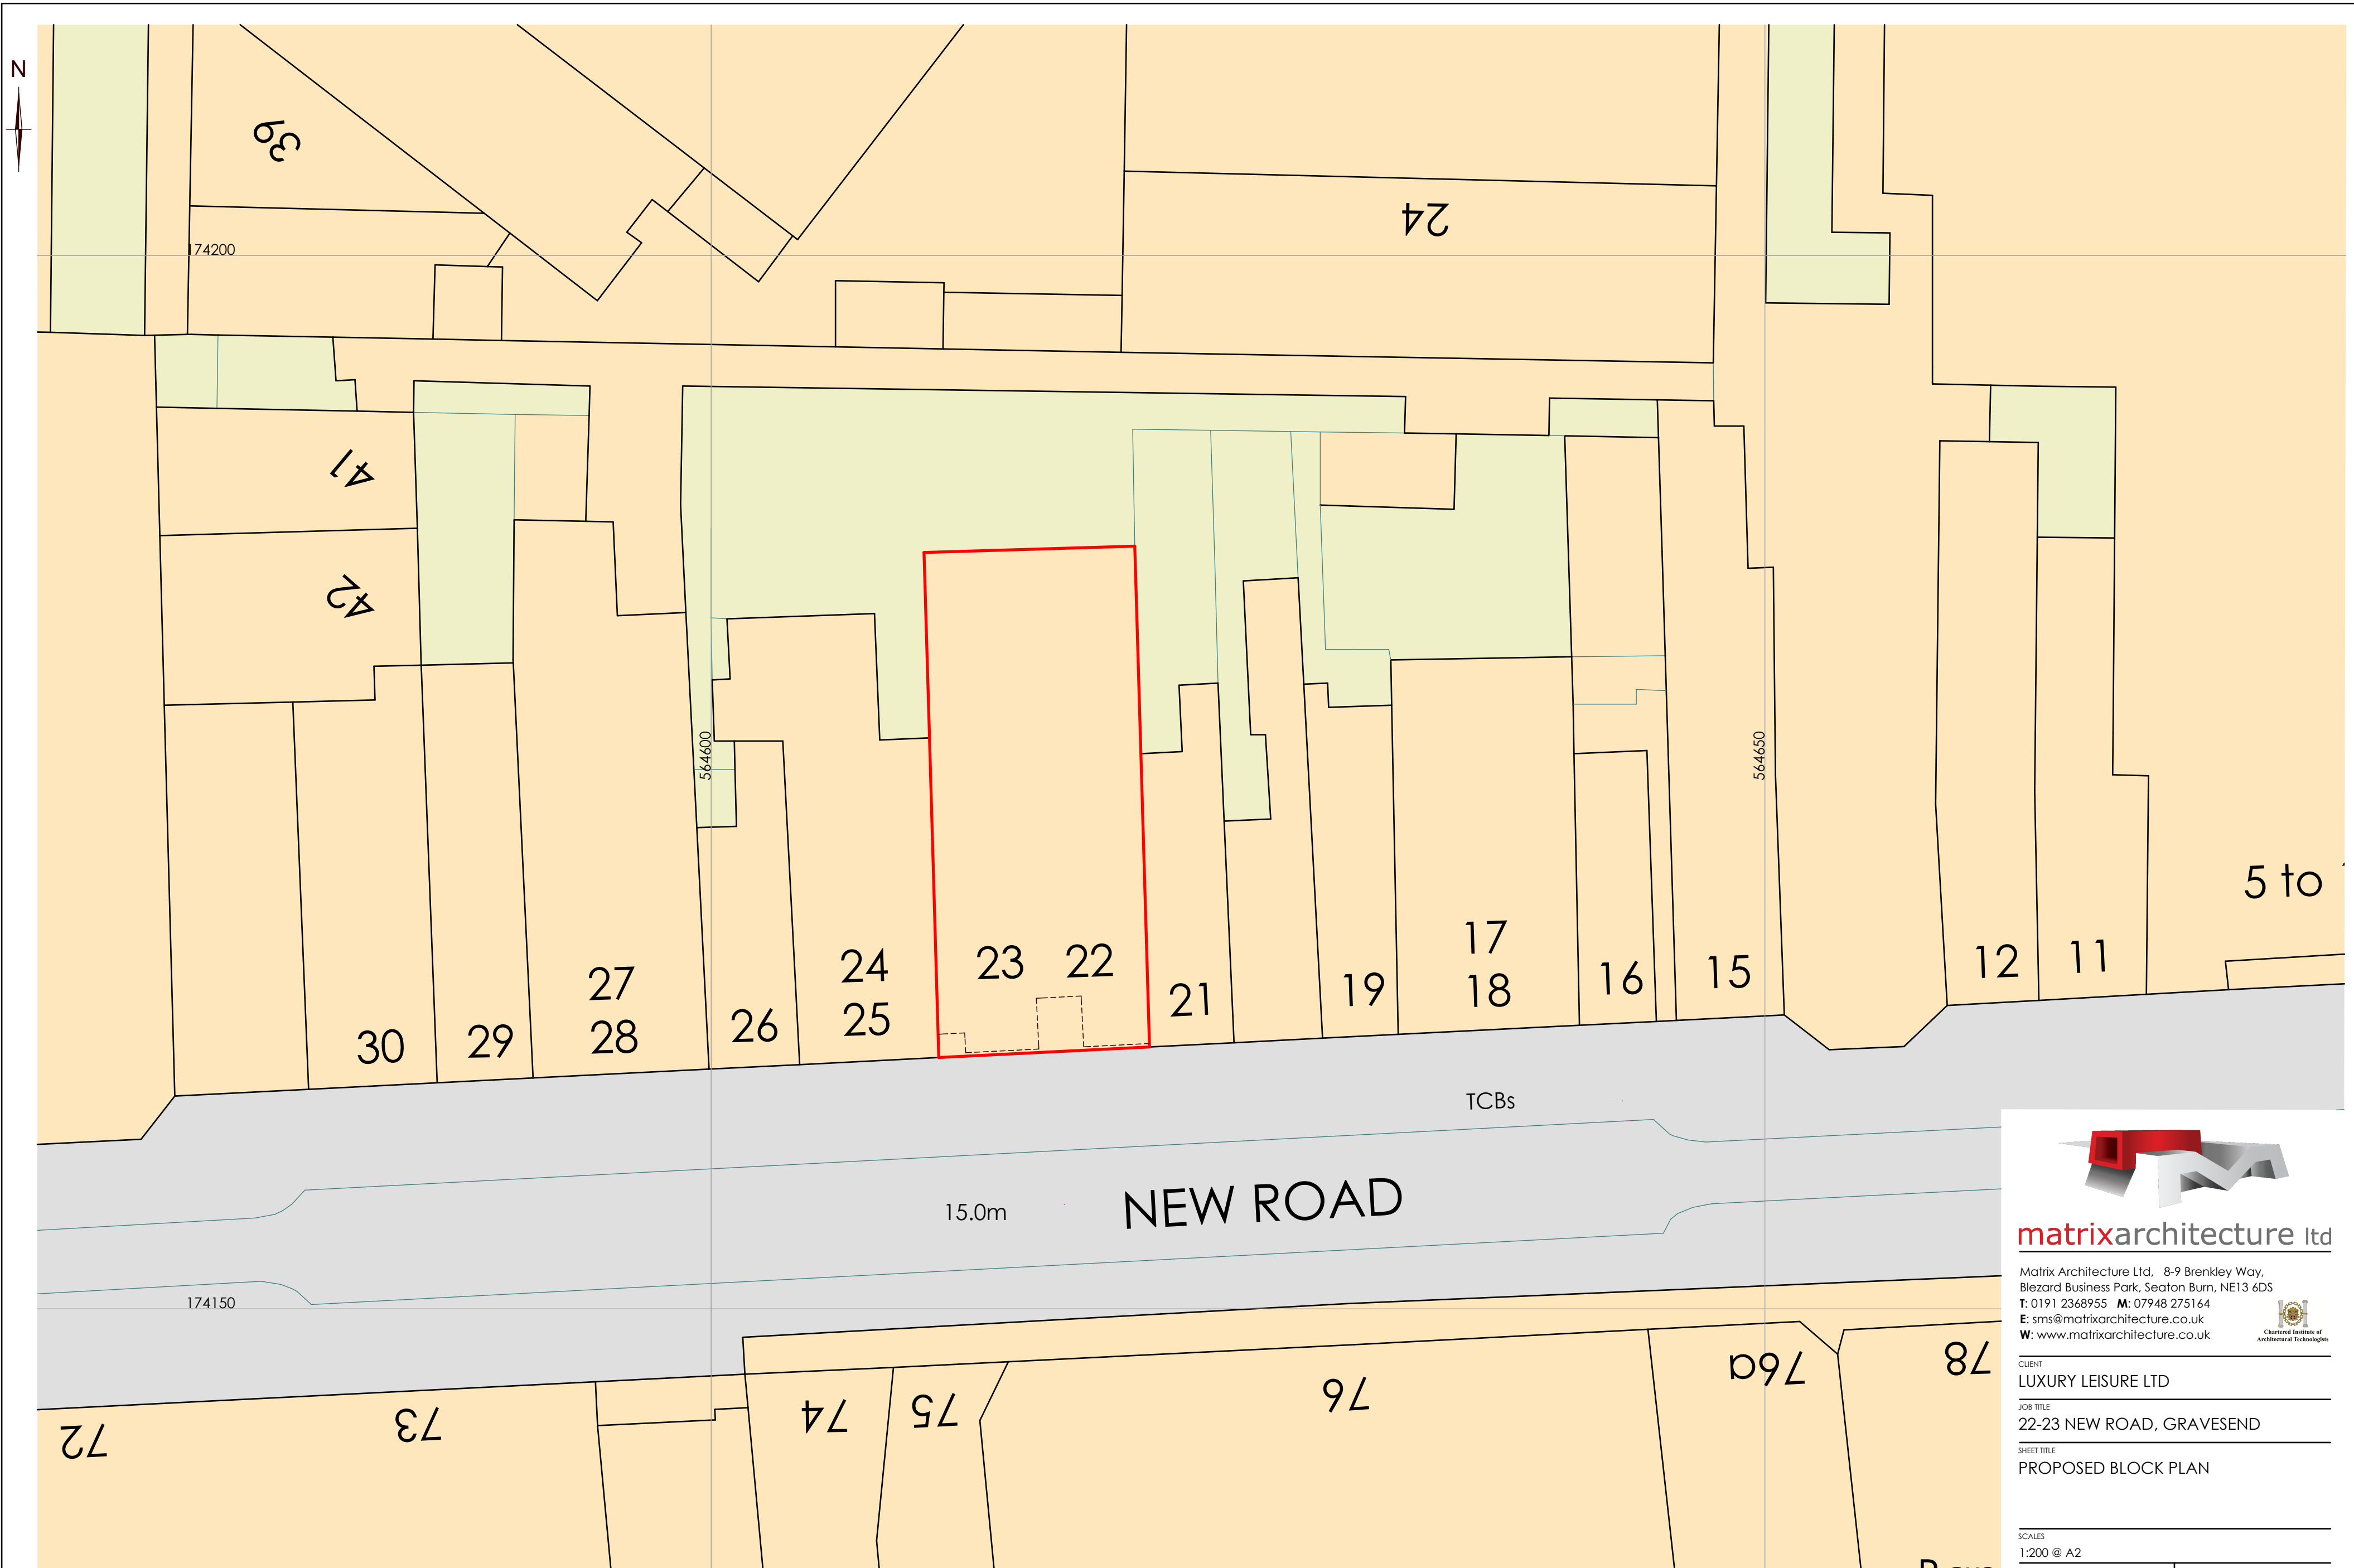

Proposed Site Plan
Scale 1:200

 


matrixarchitecture Ltd

Matrix Architecture Ltd, 8-9 Brenkley Way,
Blezard Business Park, Seaton Burn, NE13 6DS
T: 0191 2368955 **M:** 07948 275164
E: sms@matrixarchitecture.co.uk
W: www.matrixarchitecture.co.uk

CLIENT
LUXURY LEISURE LTD

JOB TITLE
22-23 NEW ROAD, GRAVESEND

SHEET TITLE
PROPOSED BLOCK PLAN

SCALES
1:200 @ A2

SHEET NUMBER
3577(B)05

REVISION
DATE
05/11/2024

CHECKED
DRAWN
S.SHEEL