


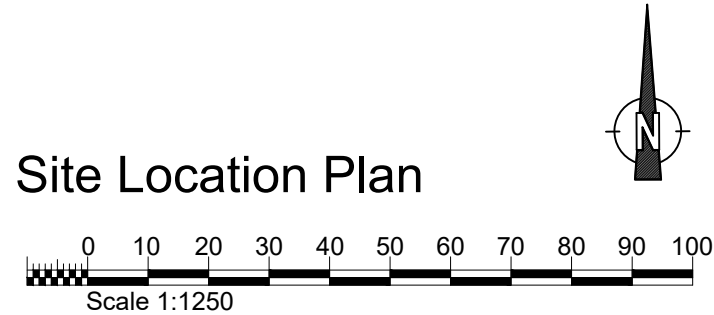

IMPORTANT NOTE: Based on information taken from survey by Hook Survey Partnership

This drawing remains the Copyright of the architects and may not be reproduced in whole or in part without their written permission

NOTES
Do not scale

Verify all dimensions on site before commencing any work or preparing any shop drawings

All building materials, components and workmanship to comply with the appropriate Public Health Acts, Building Regulations, British & European Standards and Codes of Practice and to the appropriate manufacturers recommendations.

For all specialist work see relevant drawings

All schemes to be set out completely including buildings, roads, drainage and levels prior to the commencement of works

Sites to be checked against Land Registry plans and any necessary Easements to be established


Any discrepancies, errors or omissions to be reported to the architect for further instructions before commencement of works

K		
J		
H		
G		
F		
E		
D		
C		
B		
24.02.22	Front elevation details	JR
A		
22.03.21	Existing Elevation added for Planning Validation	LW
Date	Revisions	By

DAC
Architects

21 Stone Street, Gravesend, Kent, DA11 0NP
Tel: 01474 566996 Fax: 01474 320374
Design@DACarchitects.co.uk

Project Title		
64 PEACOCK STREET GRAVESEND DA12 1EG		
Client		
J. COLLIER		
Drawing Title		
SITE LOCATION PLAN BLOCK PLAN AS EXISTING		
Scale	Date	Drawn By
1:100 & 1:1250	01.03.2021	JR
Project No.	Dwg. No.	Rev.
5281	D-01	B

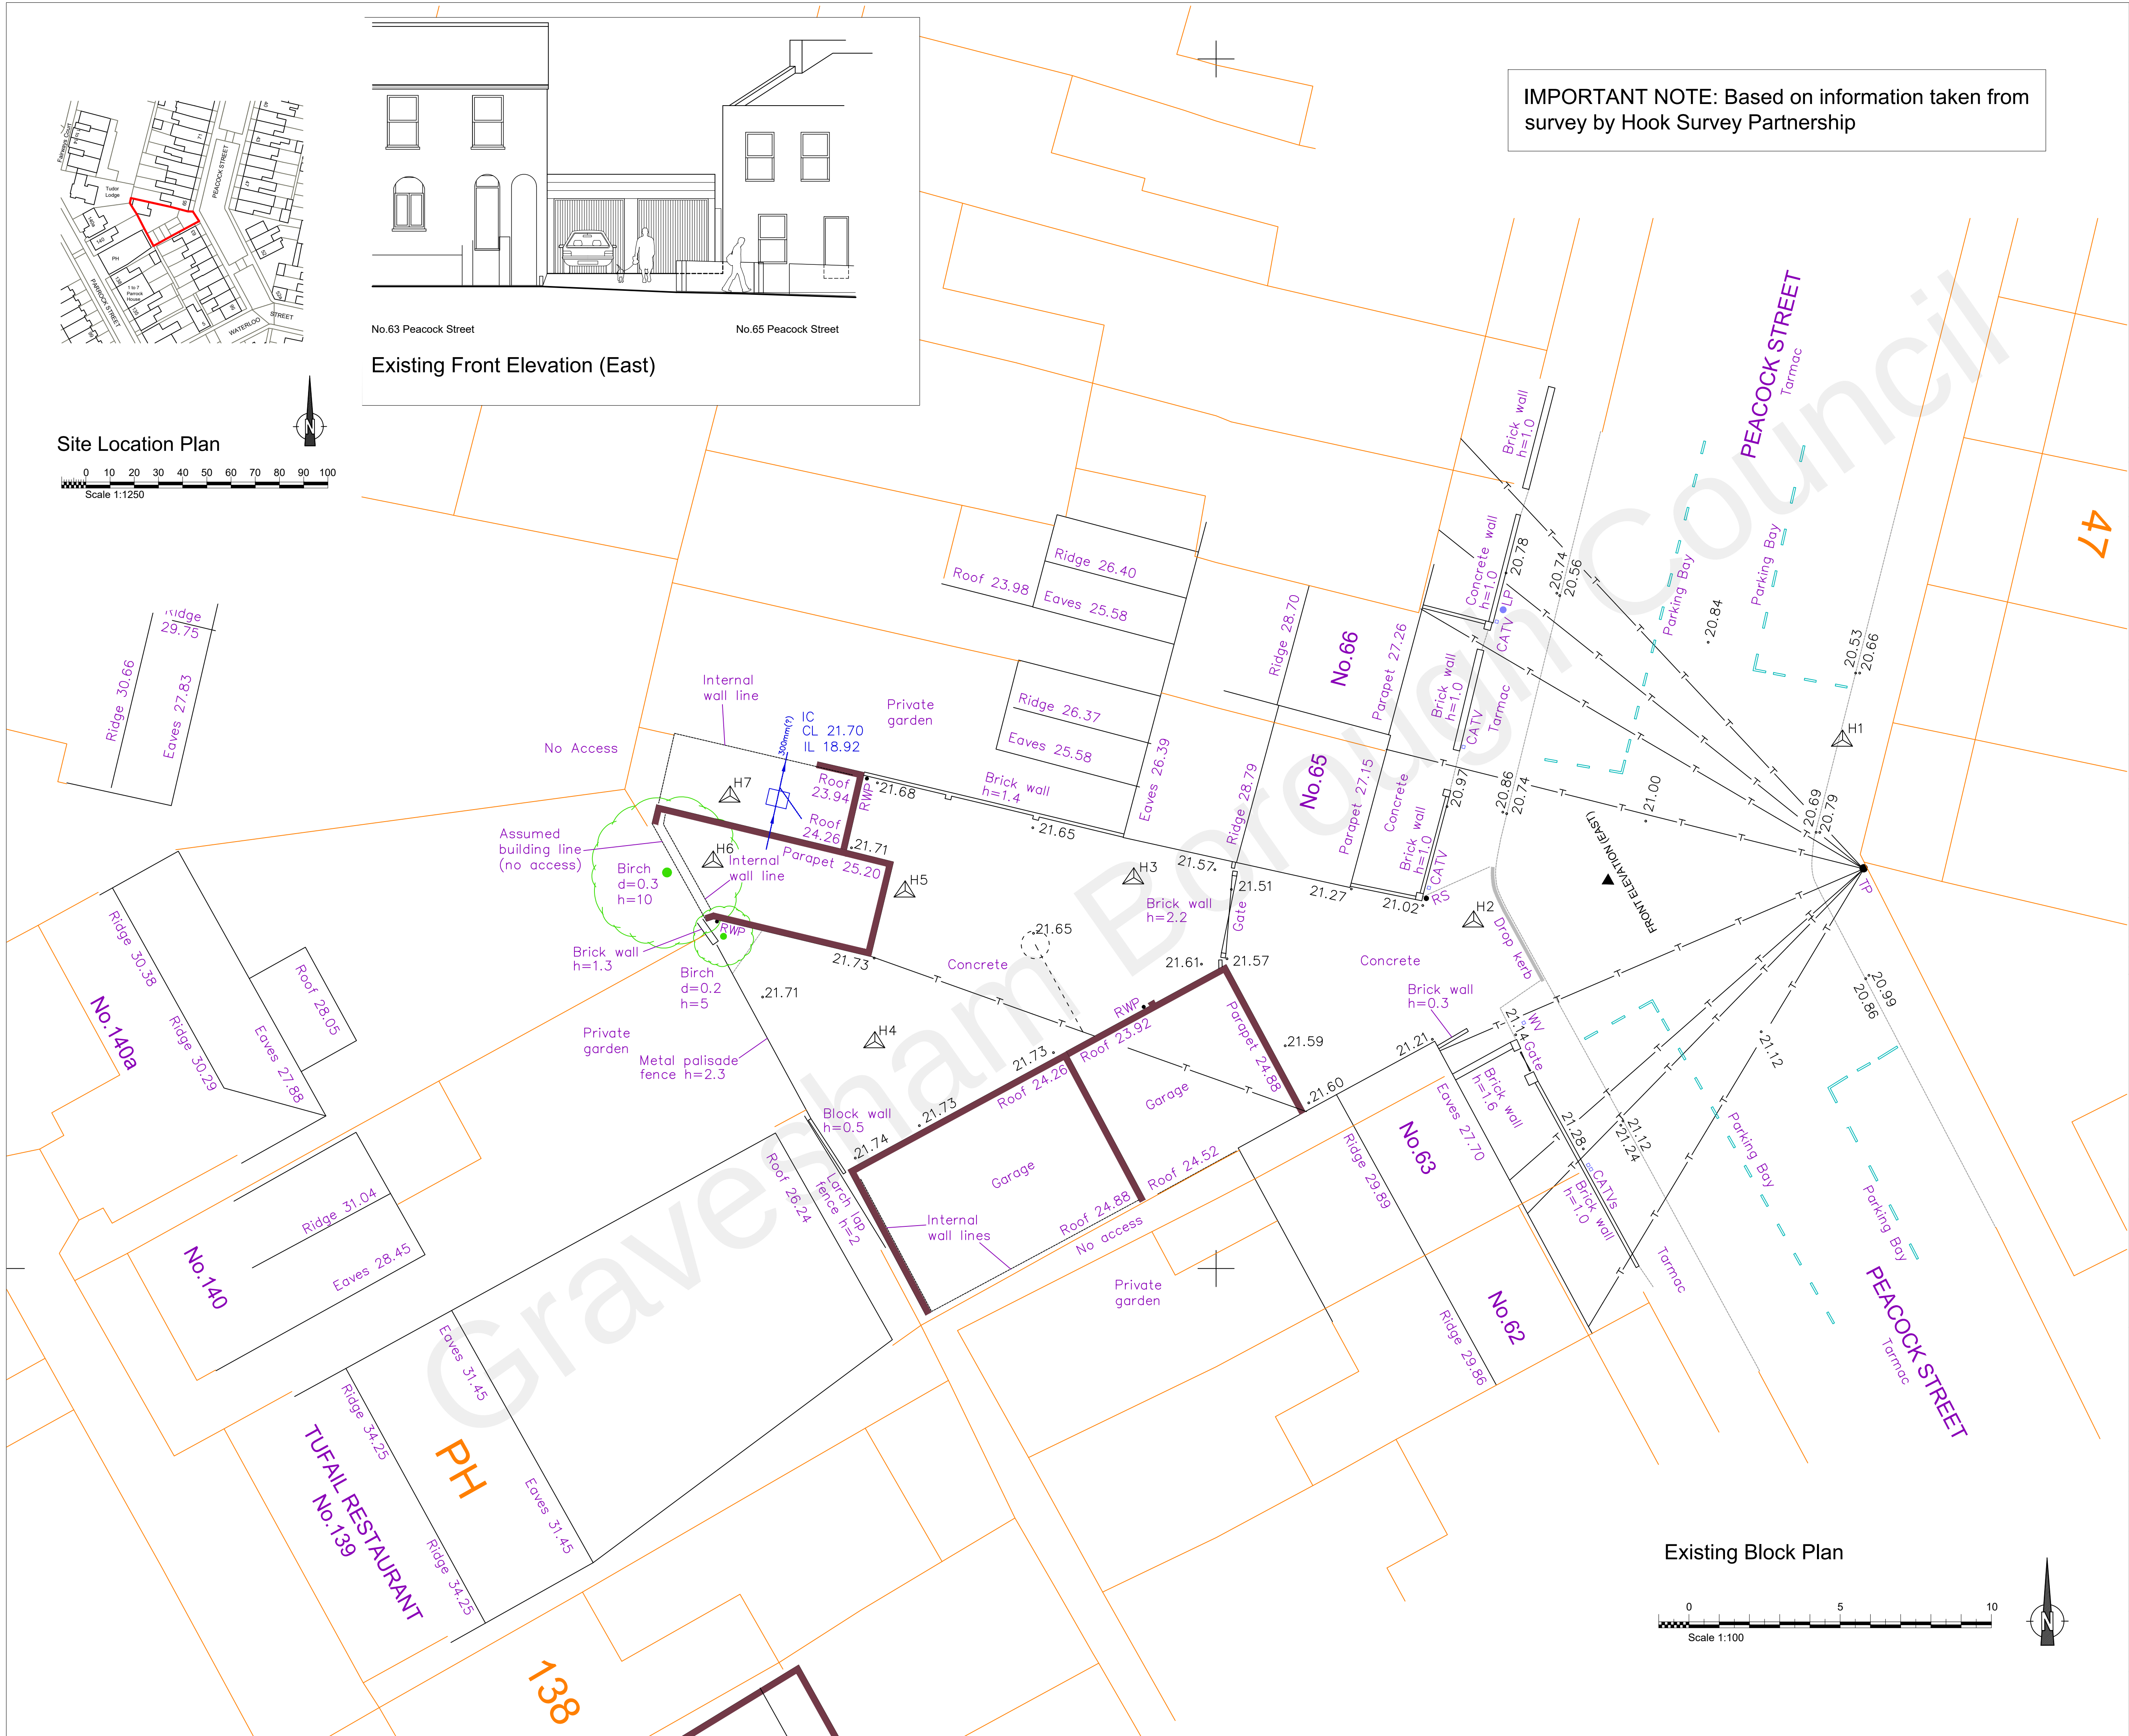

Existing Block Plan

