




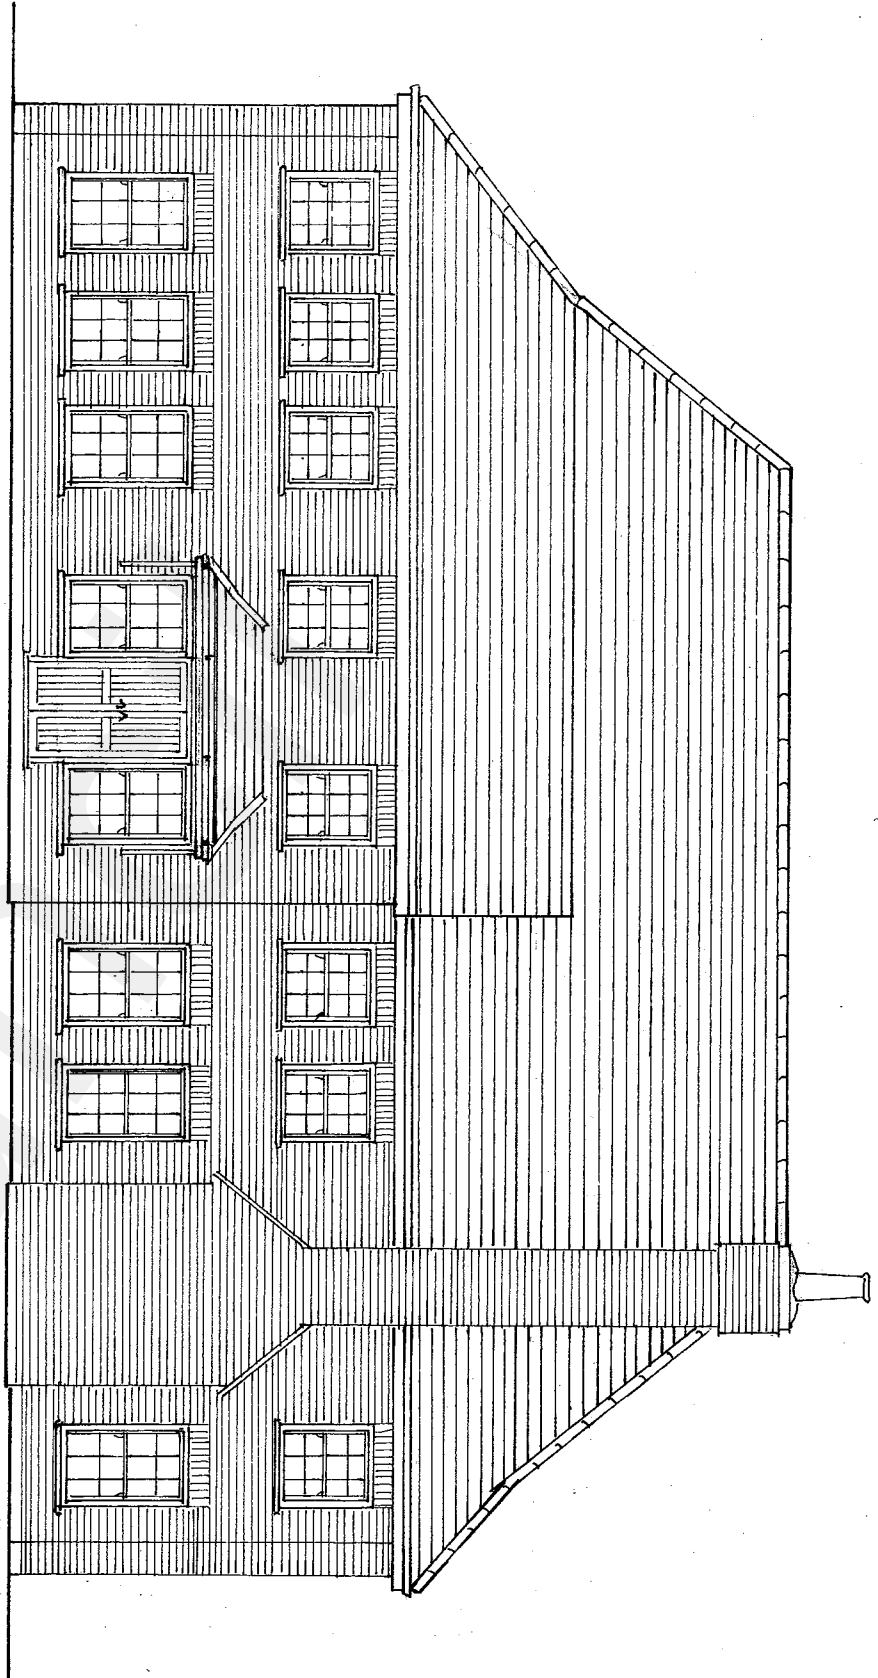


SOUTH EAST ELEVATION

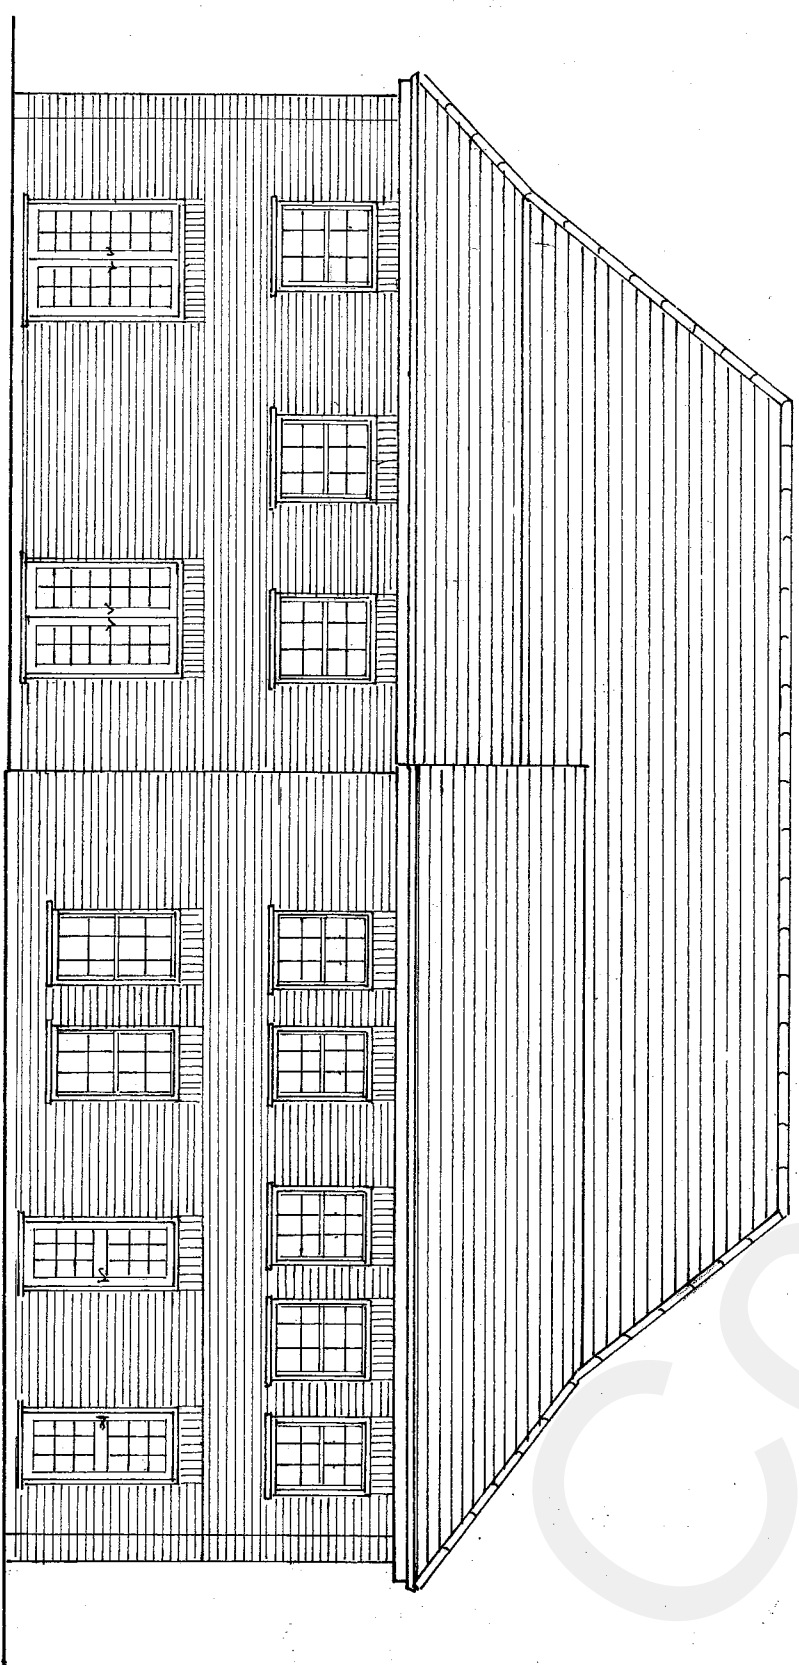


NORTH WEST ELEVATION

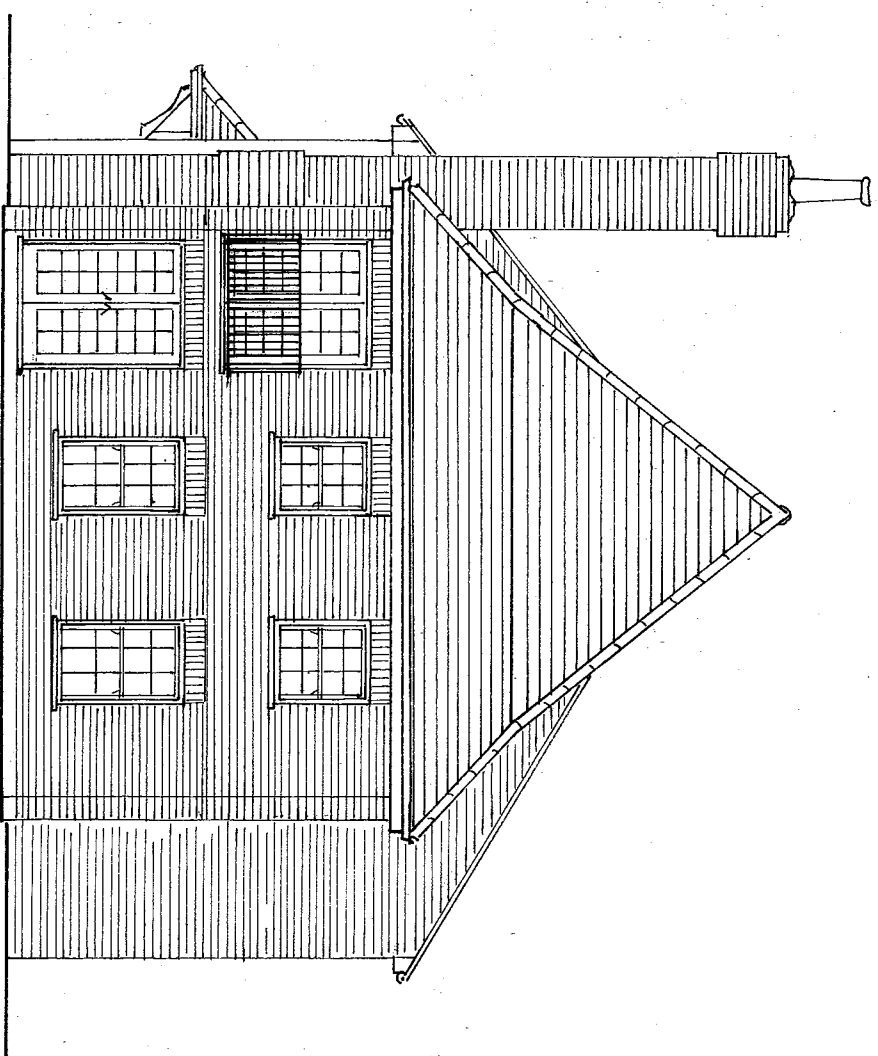


NORTH EAST ELEVATION

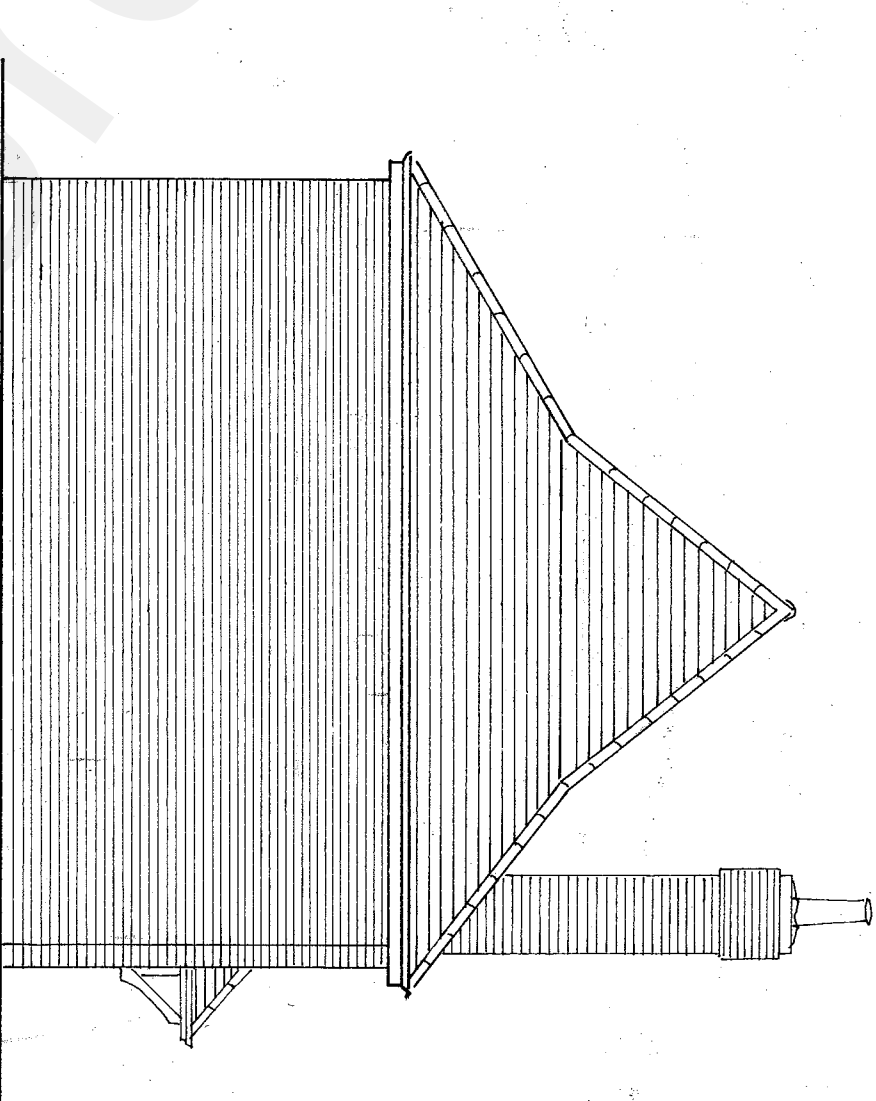


SOUTH WEST ELEVATION

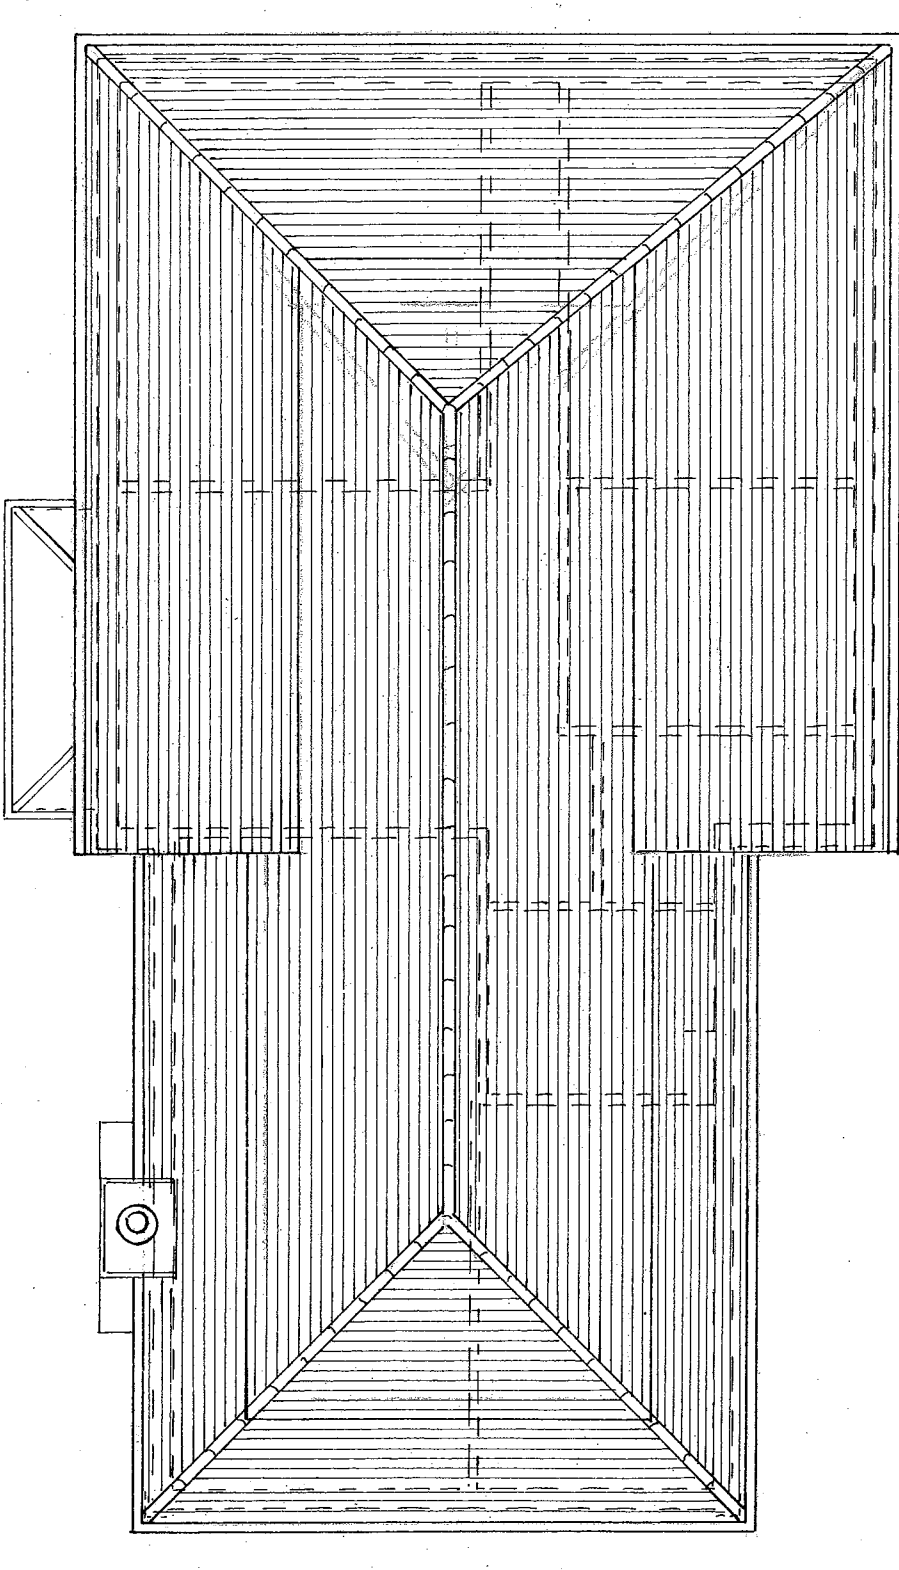


ROOF PLAN

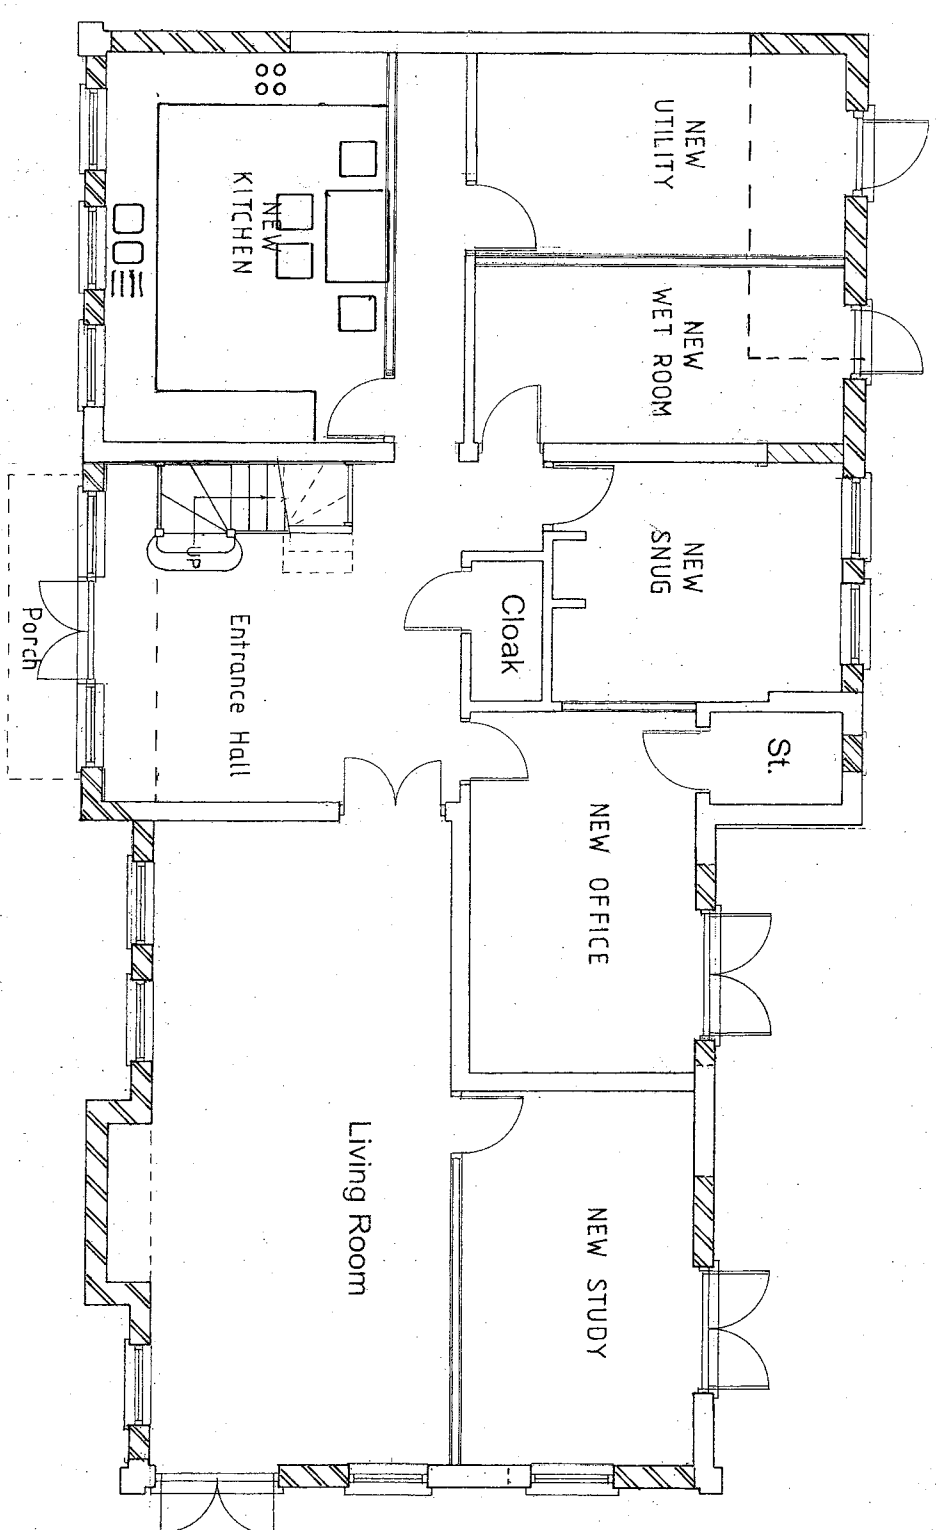

GROUND FLOOR PLAN

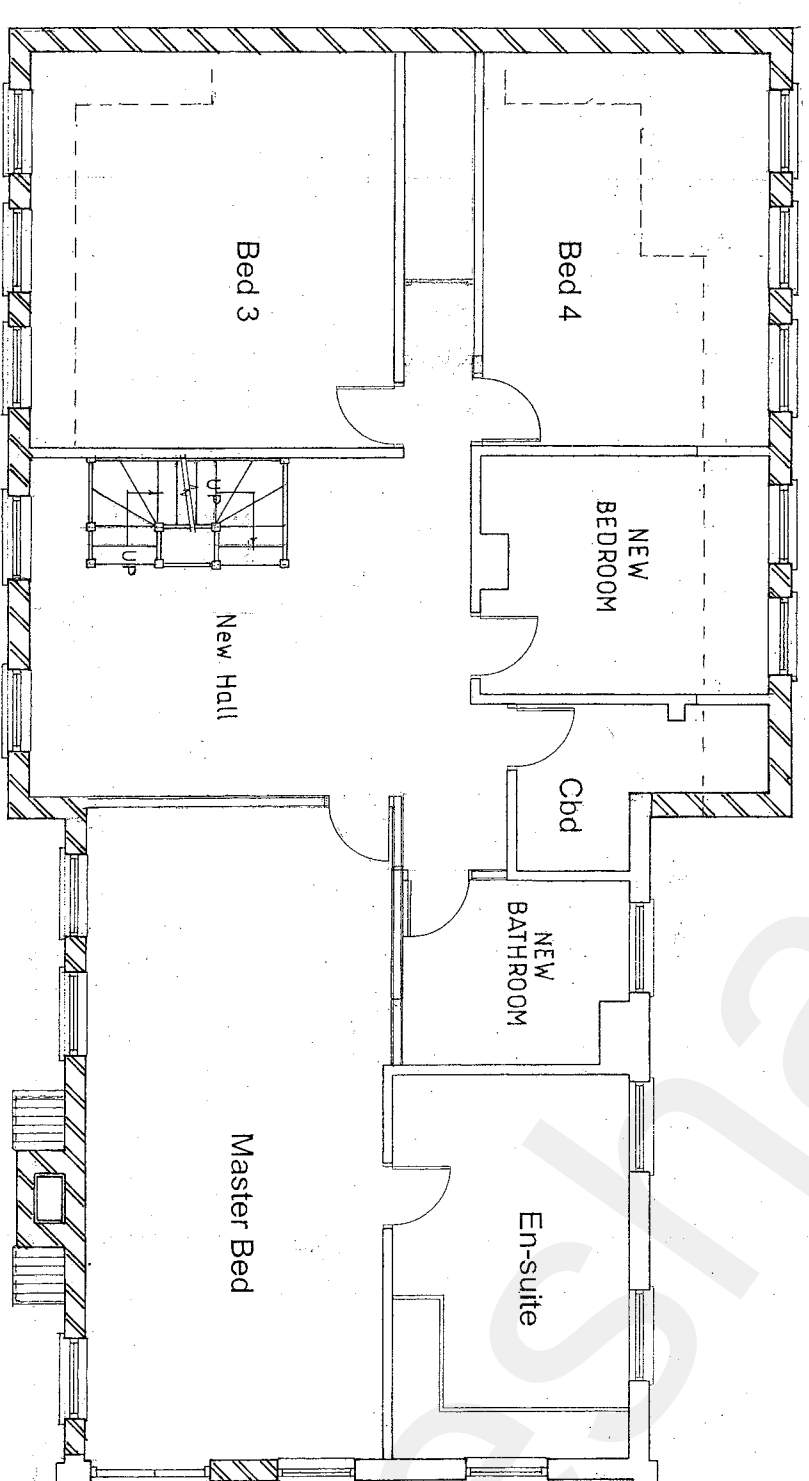

FIRST FLOOR PLAN

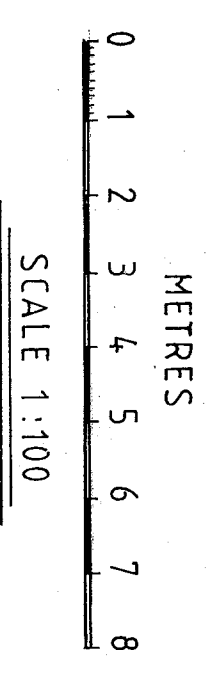

DESIGN PLANS
6 BAYVIEW ROAD
WHITSTABLE KENT
CT15 4NP
TEL - 01227264904
EMAIL - designplans@btinternet.com

PROJECT
PROPOSED EXTERNAL AND
INTERNAL ALTERATIONS

AT
LUXON FARM
LUXON ROAD, LUDESDOWN
GRAVESEND, DA13 0HX
DRG TITLE
PROPOSED PLANS AND
ELEVATIONS

SCALE
1:100
DATE
FEB 2022

DRG NO
MT/22/02 A