


23A

23B

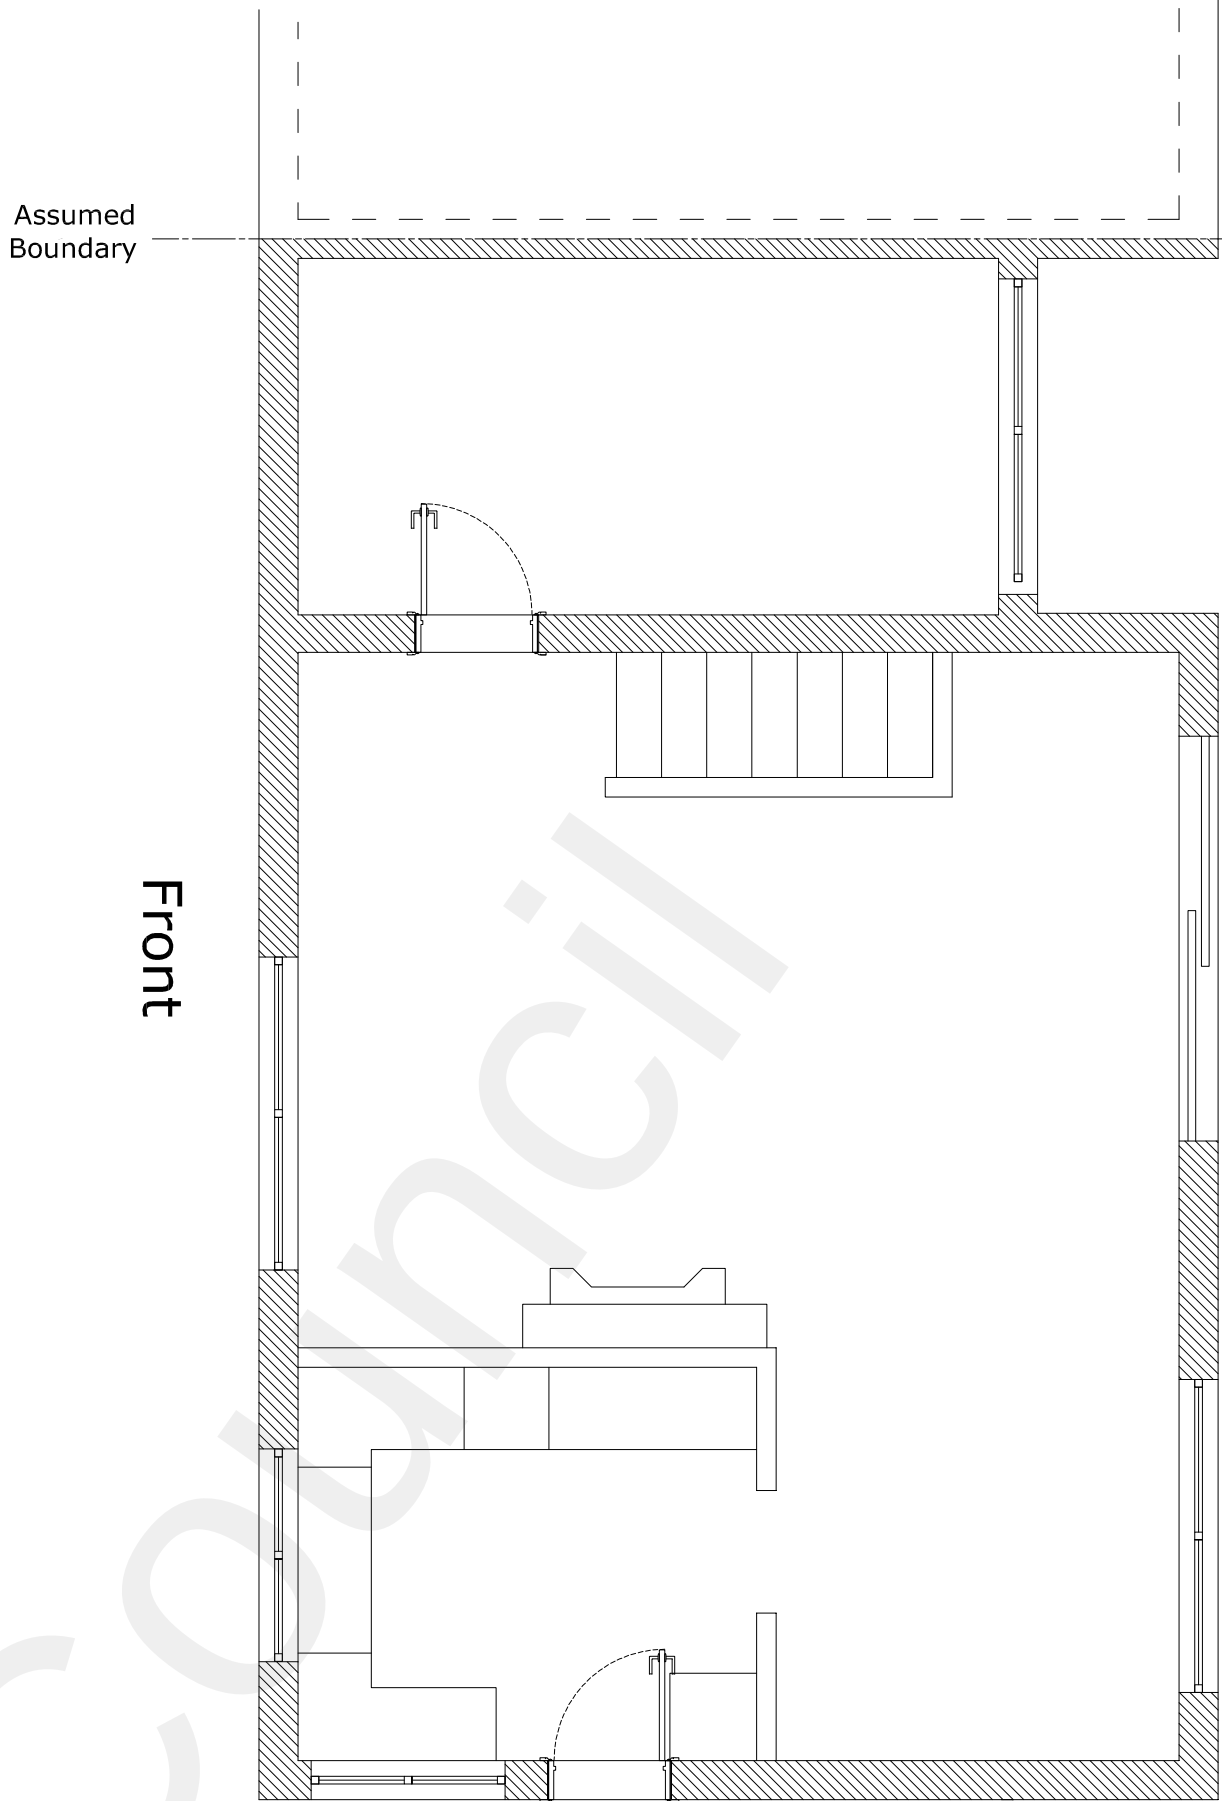


Front

Wooden gate in
wooden fence on
brick wall

23A

23B

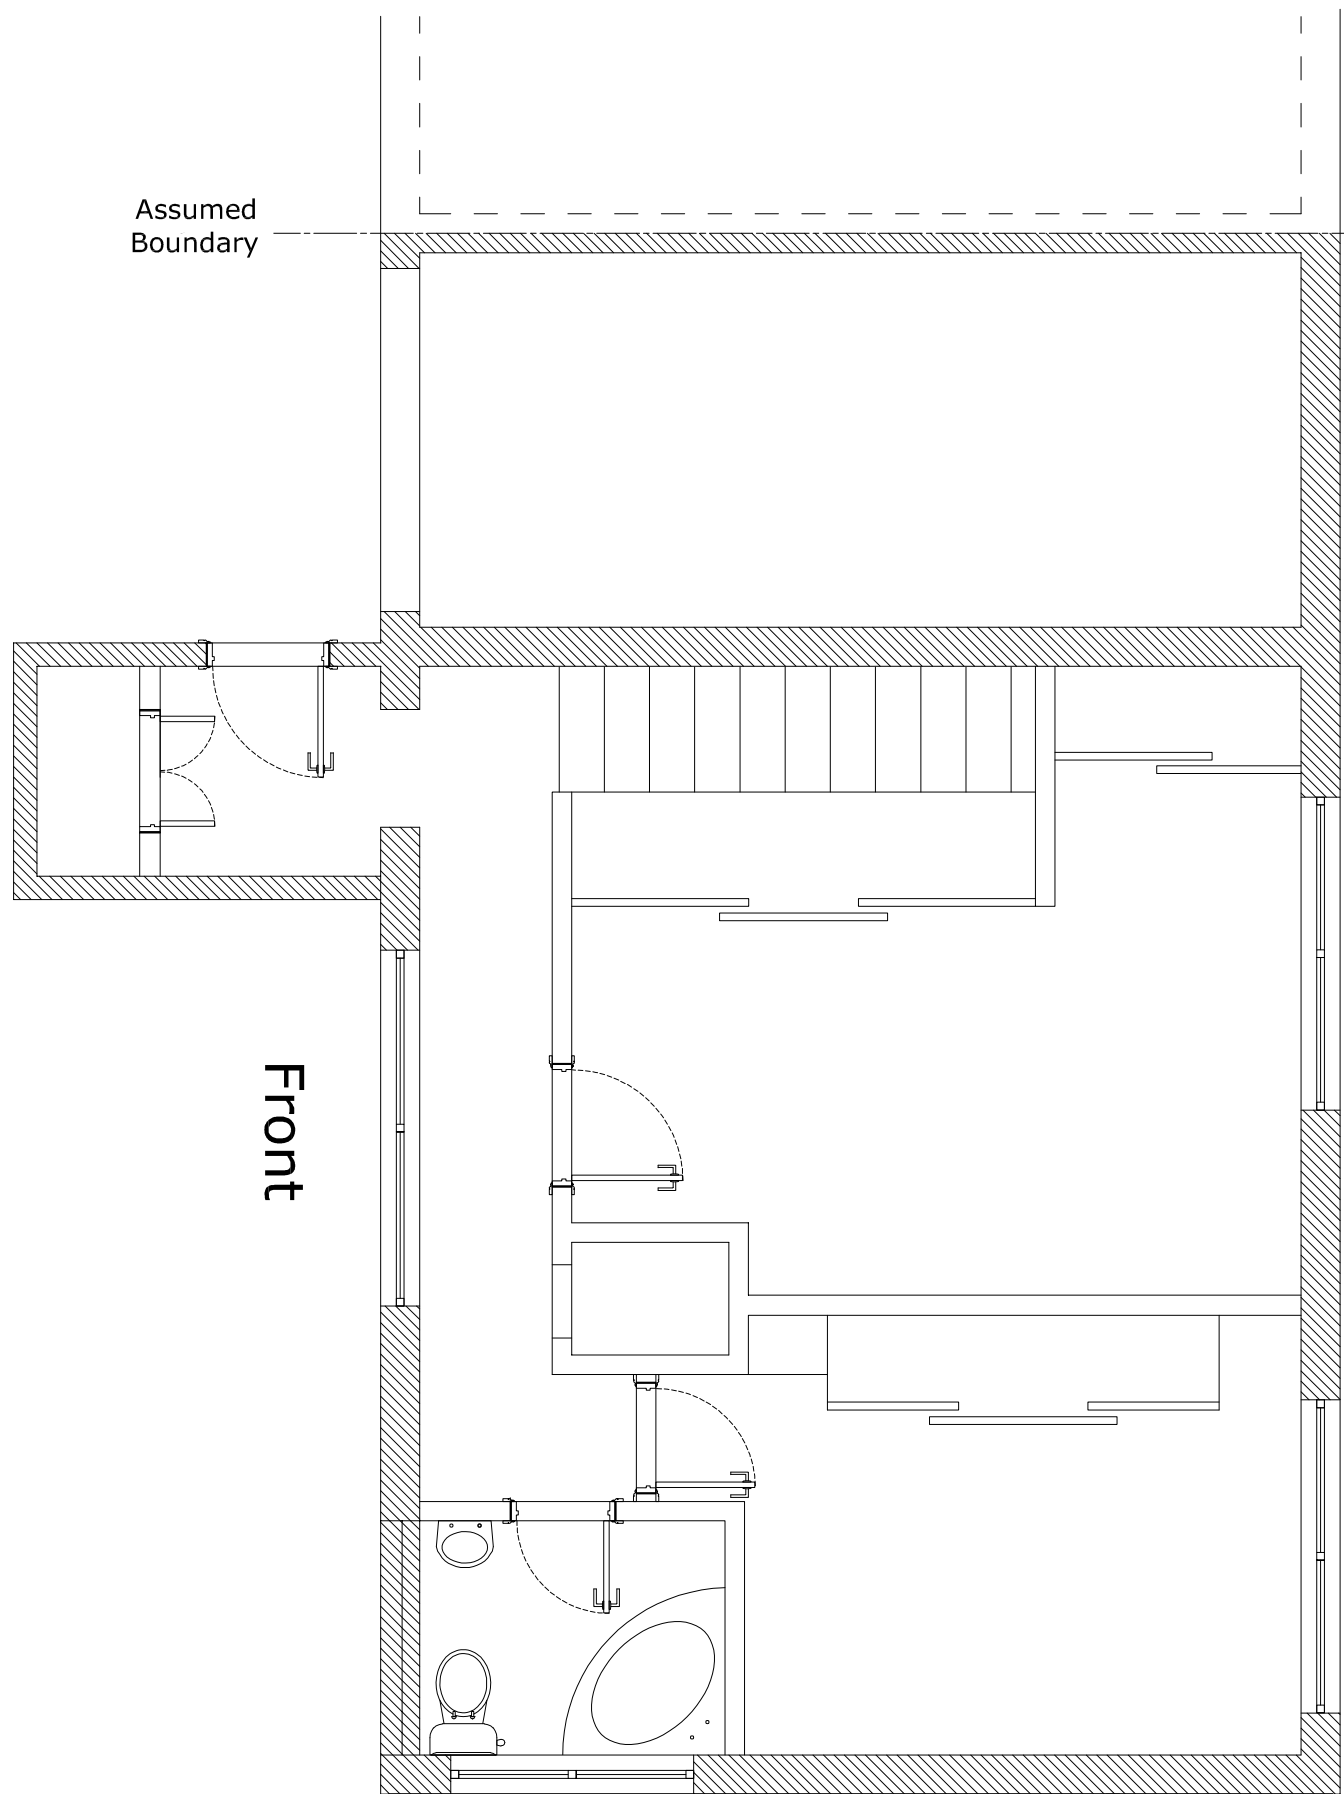


Front

Existing Lower Ground Floor Plan


Existing Ground Floor Plan



Existing Front Elevation

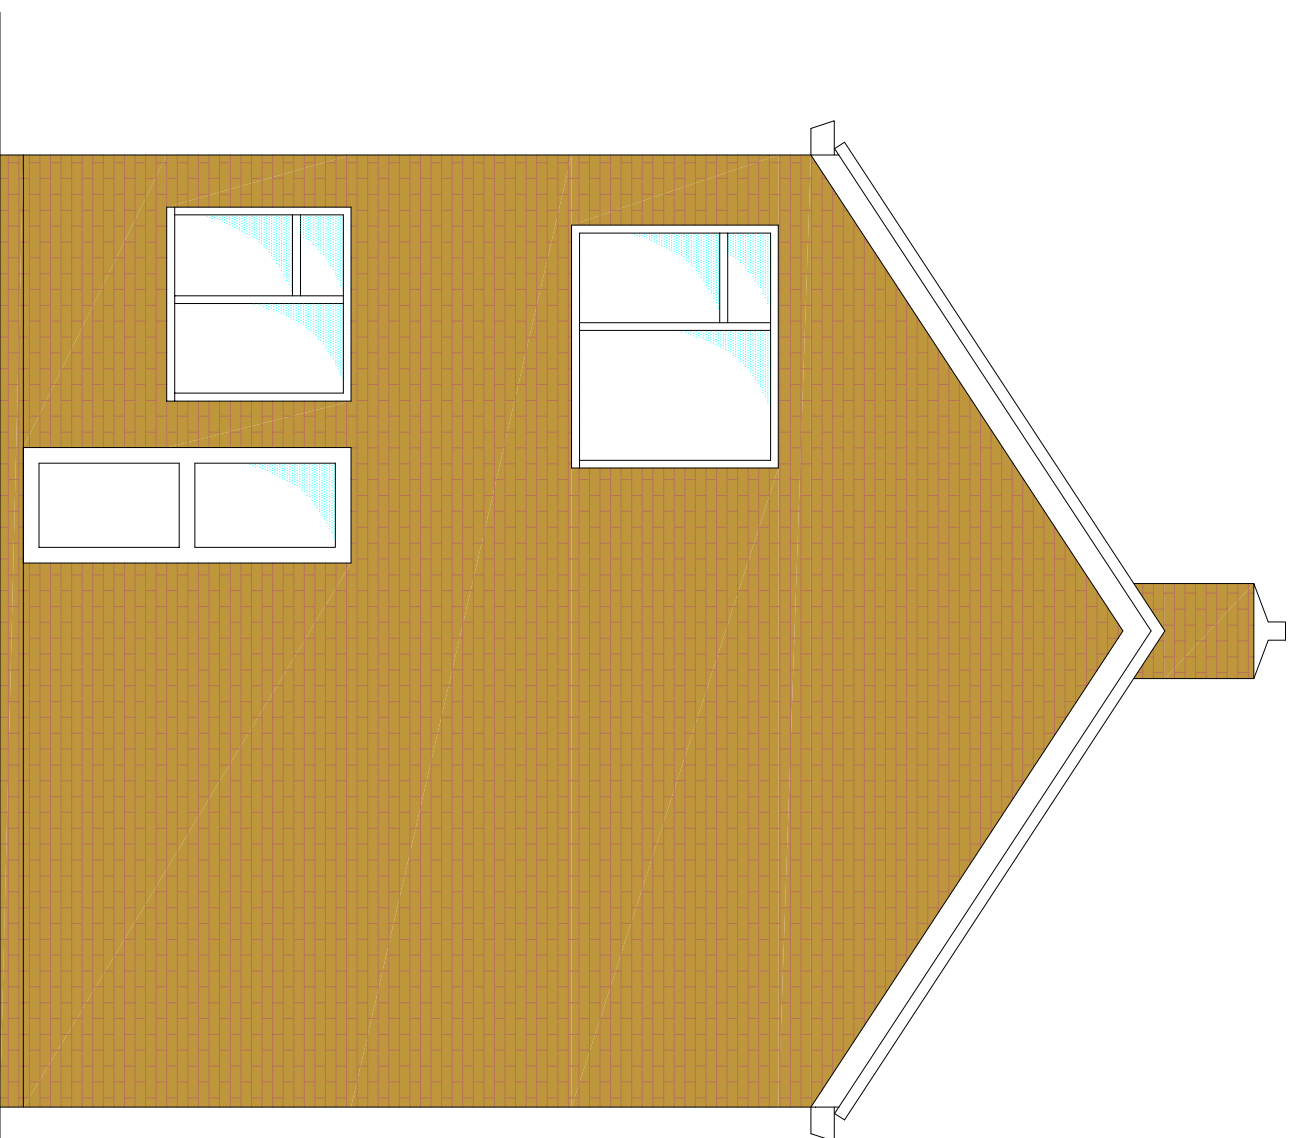

Existing End Elevation

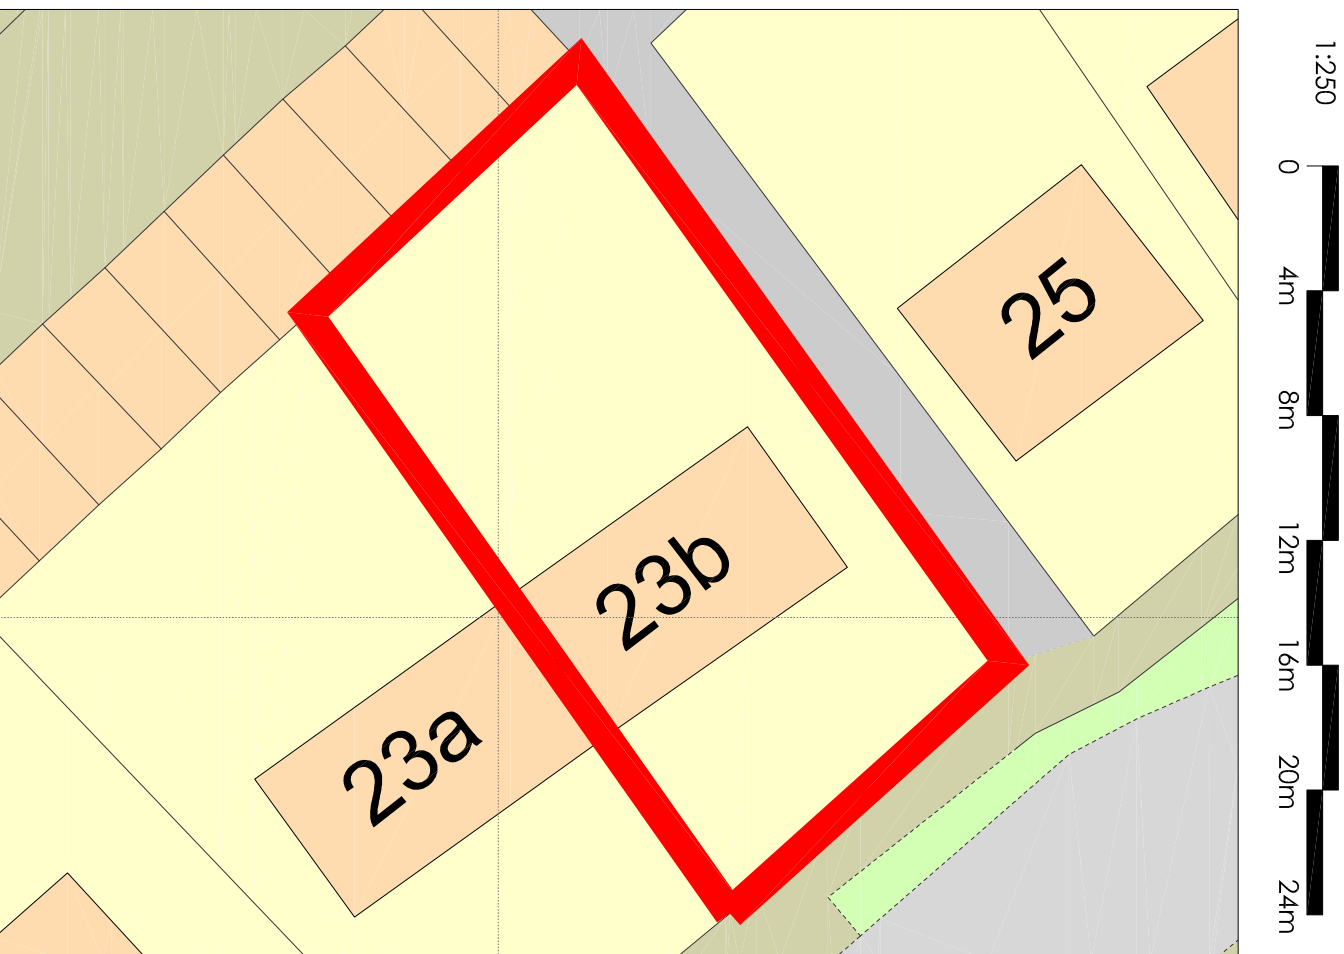

Site Plan @ 1:250



Existing Rear Elevation

General Notes

- Scale for planning purposes only.
- Work to figured dimensions only.
- All dimensions are in millimetres (mm) and levels in metres (m).

Rev.	Notes	Date	By	Chkd
1	Issued			

PRELIMINARY

Client:
Mr. & Mrs. Lye

Project:
23B Lyndhurst Way
Istead Rise
Kent. DA13 9EN

Drawing Title:
Existing

Scale: 1:50	@ A1	Date: Jul '21	Drawn: AG	Chkd:
Job No:	Dwg No:			Rev:
	01			A