




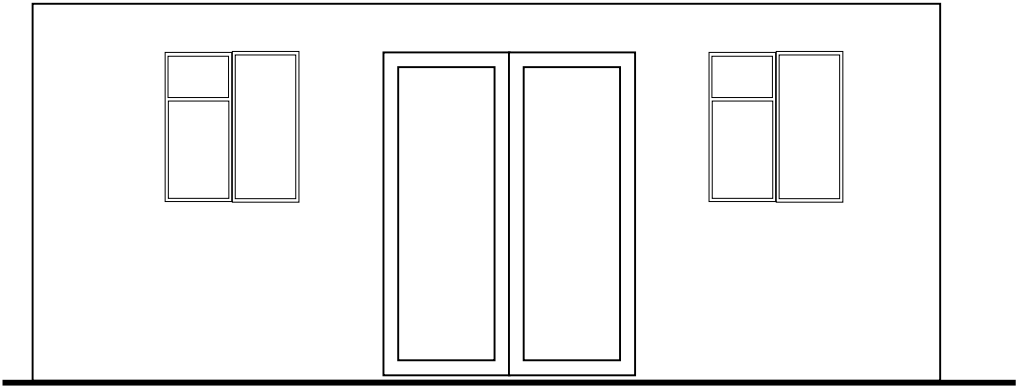

Front Elevation

 


Rear Elevation

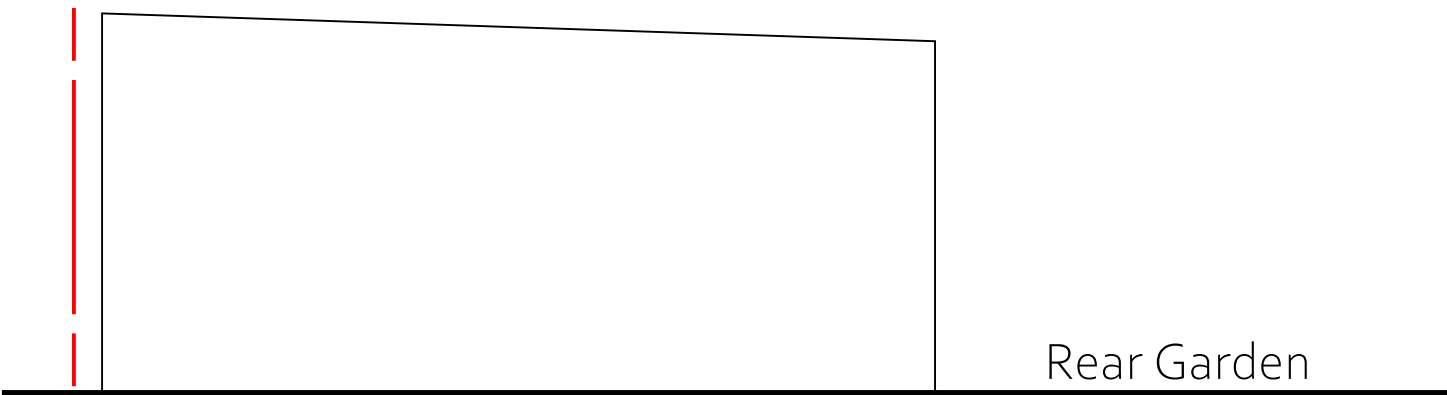

Proposed Side Elevation A



Proposed Side Elevation B

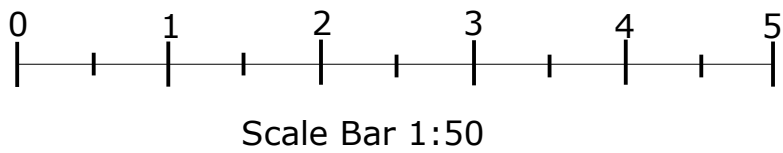

Title: 60 Armoury Drive Graves End DA12 1NB	
Agent: Haider karim	
Date: 8/3/2023	Sheet: HK/09
Scale: 1:50 @ A3	Copy right image of Abdul Karim & Sons LTD