




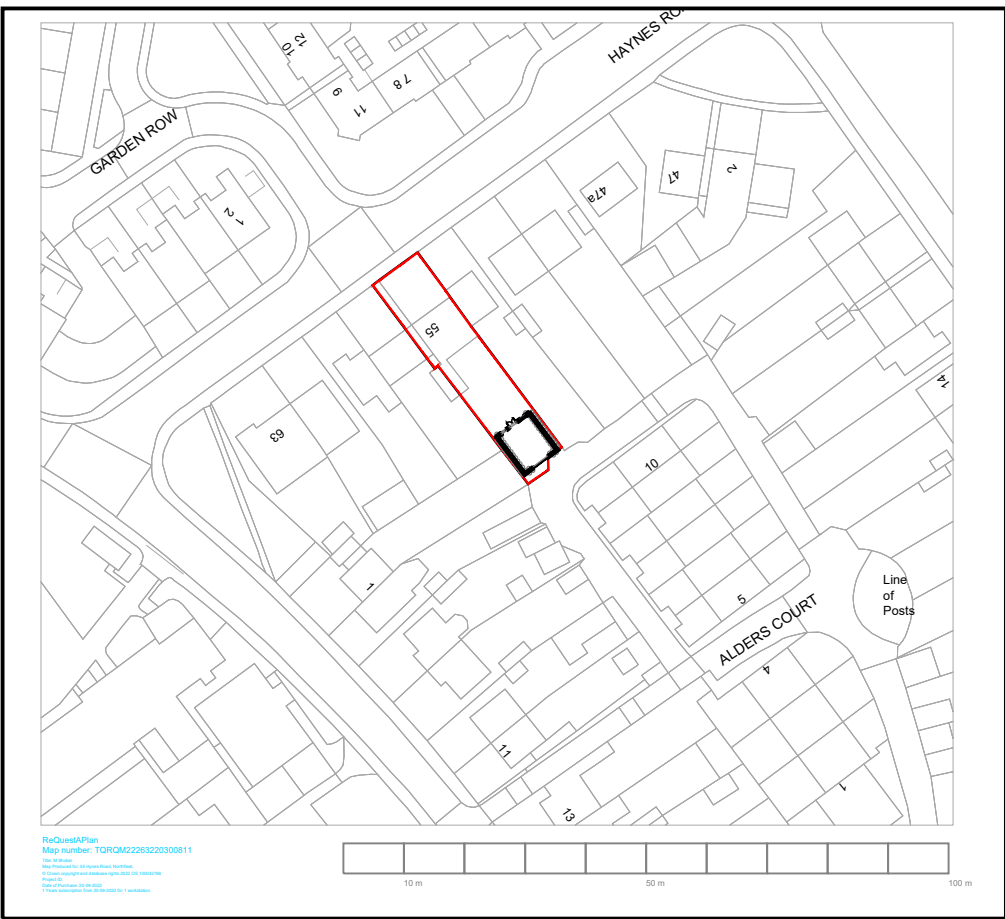



PROPOSED SITE LOCATION  
PLAN @ 1:1250 SCALE

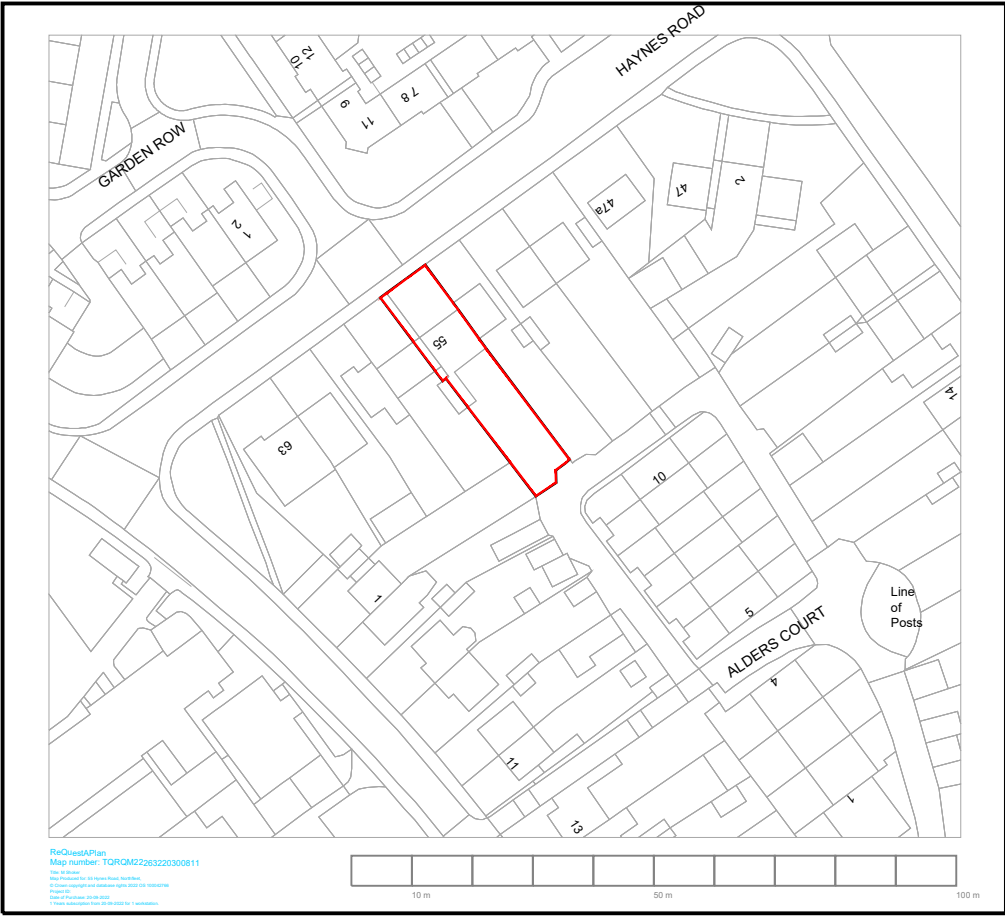


EXISTING SITE LOCATION  
PLAN @ 1:1250 SCALE

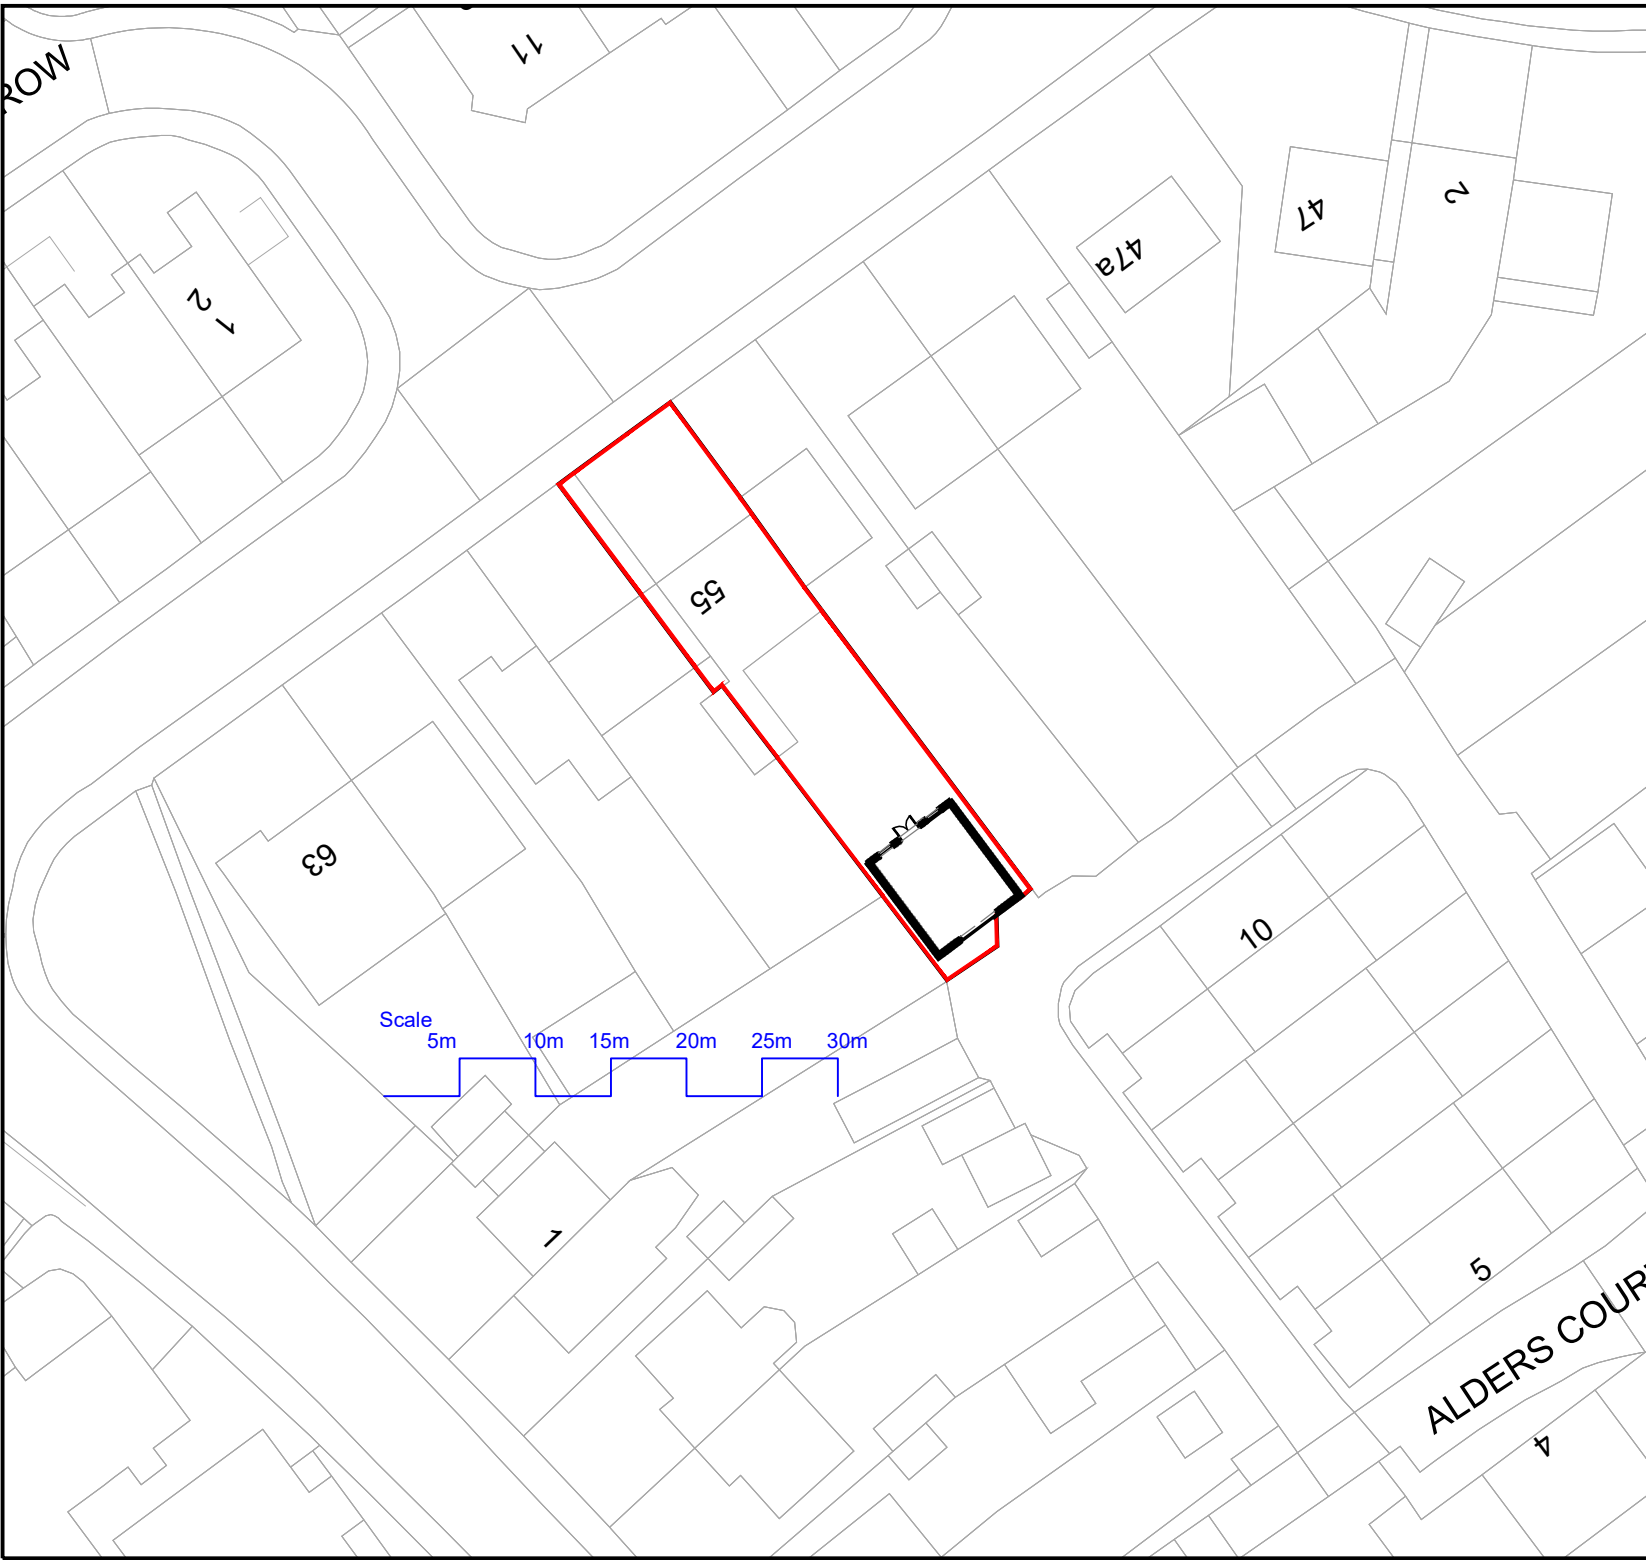


PROPOSED SITE BLOCK  
PLAN @1:500 SCALE

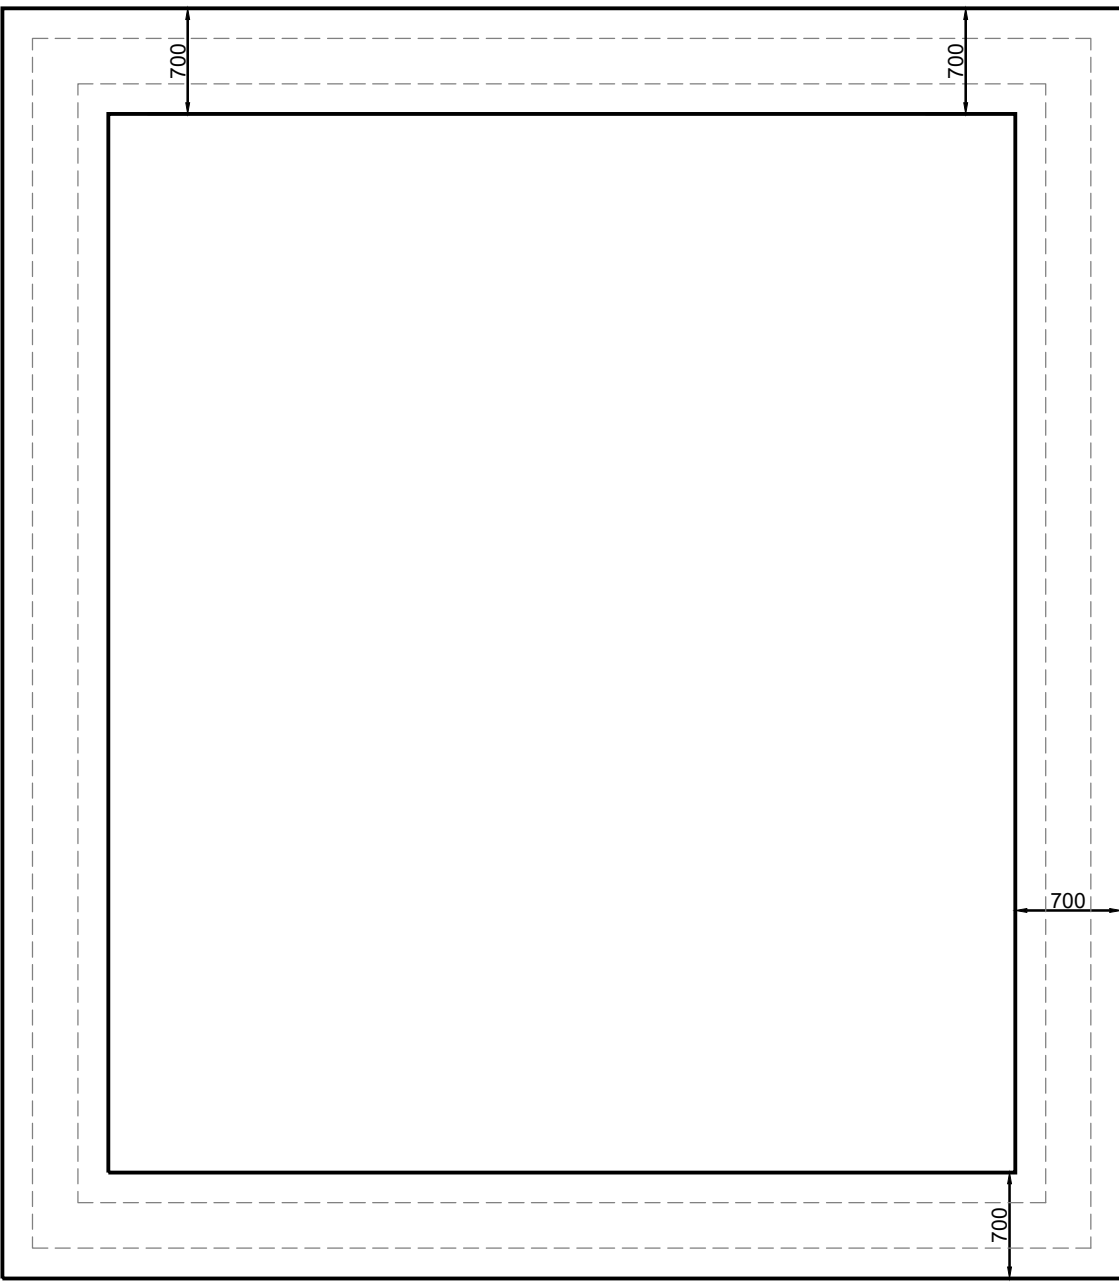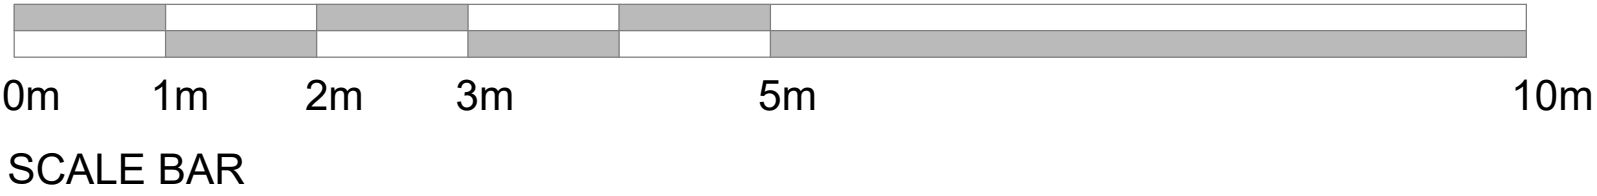


FOUNDATION PLAN @1:50  
SCALE

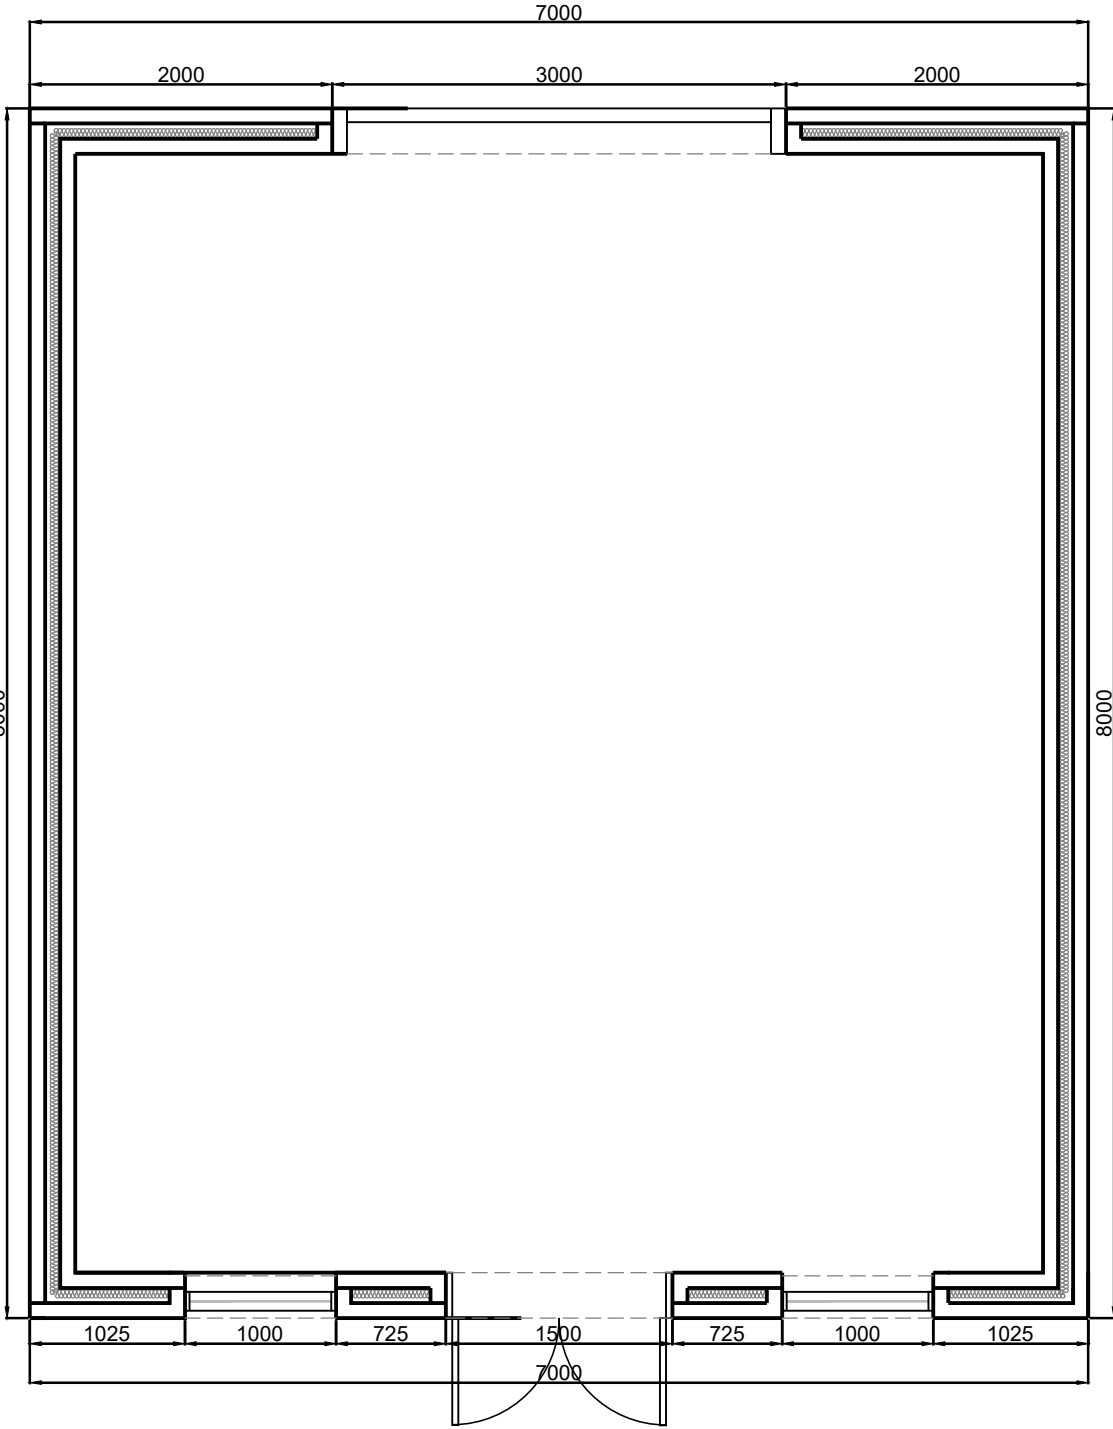


GROUND FLOOR PLAN @1:50  
SCALE

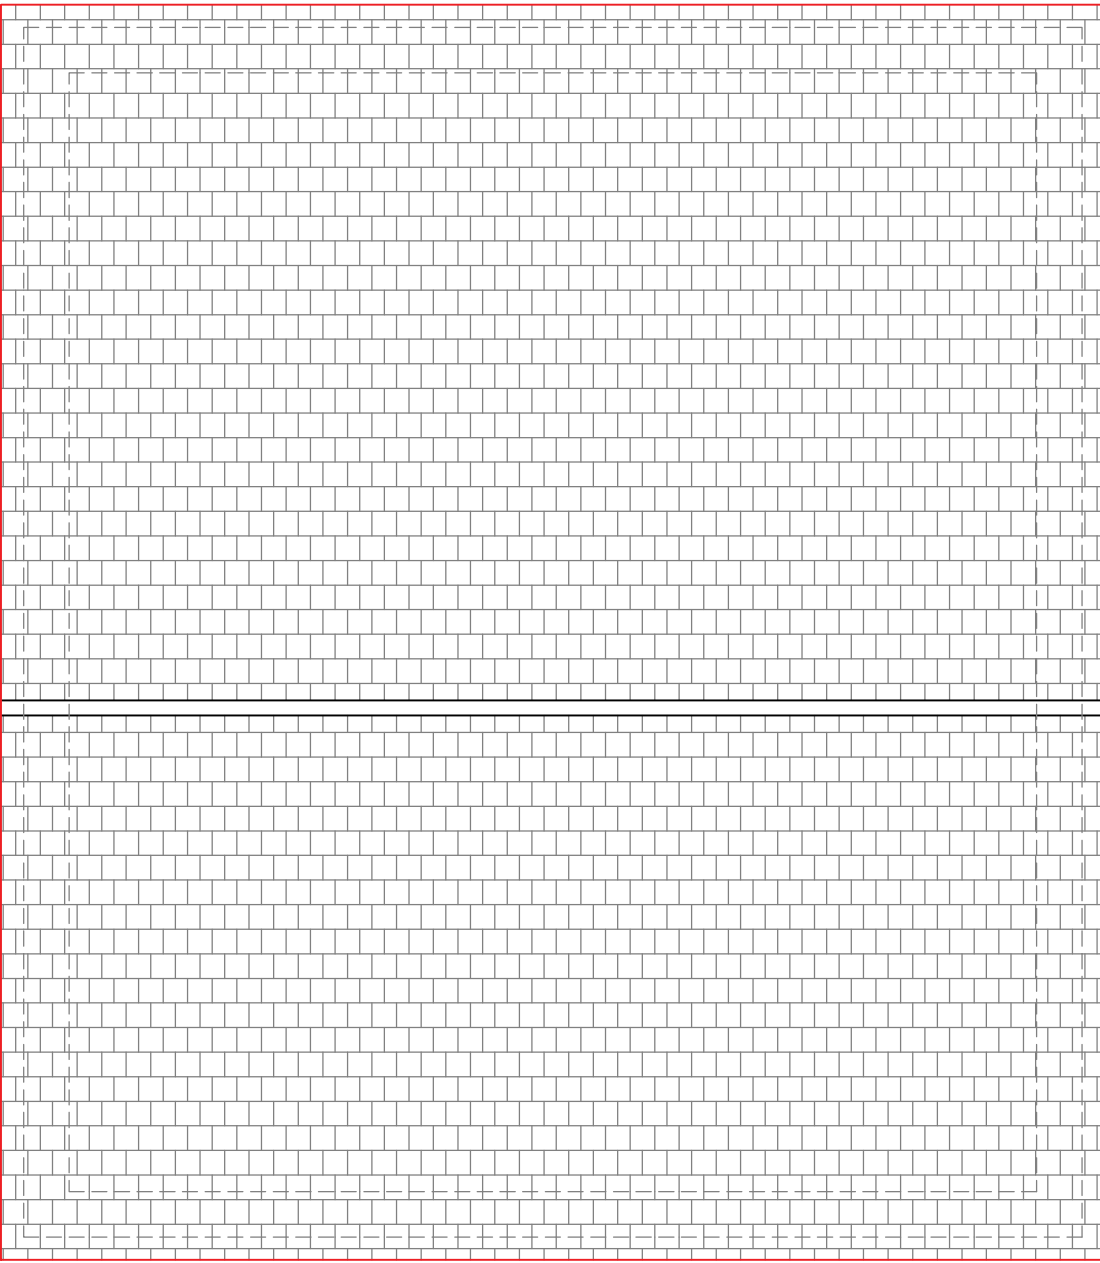


ROOF PLAN @1:50 SCALE

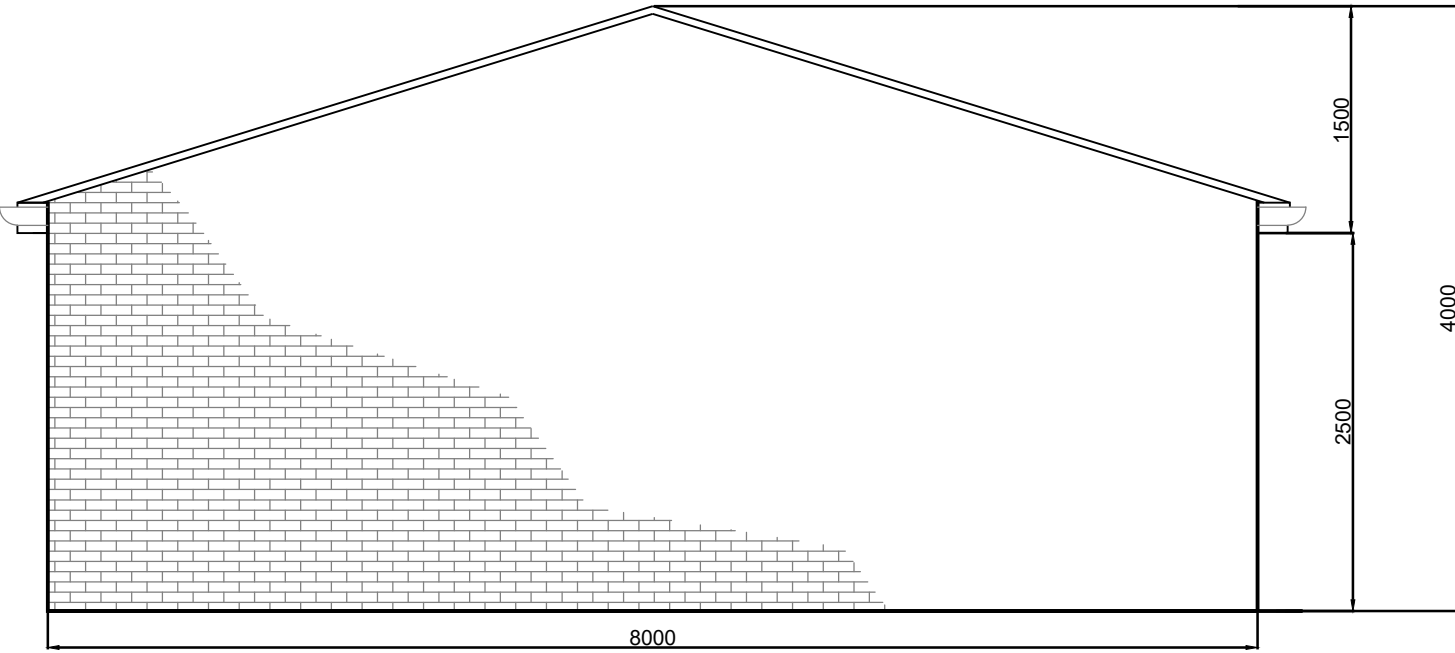


SIDE ELEVATION @1:50 SCALE

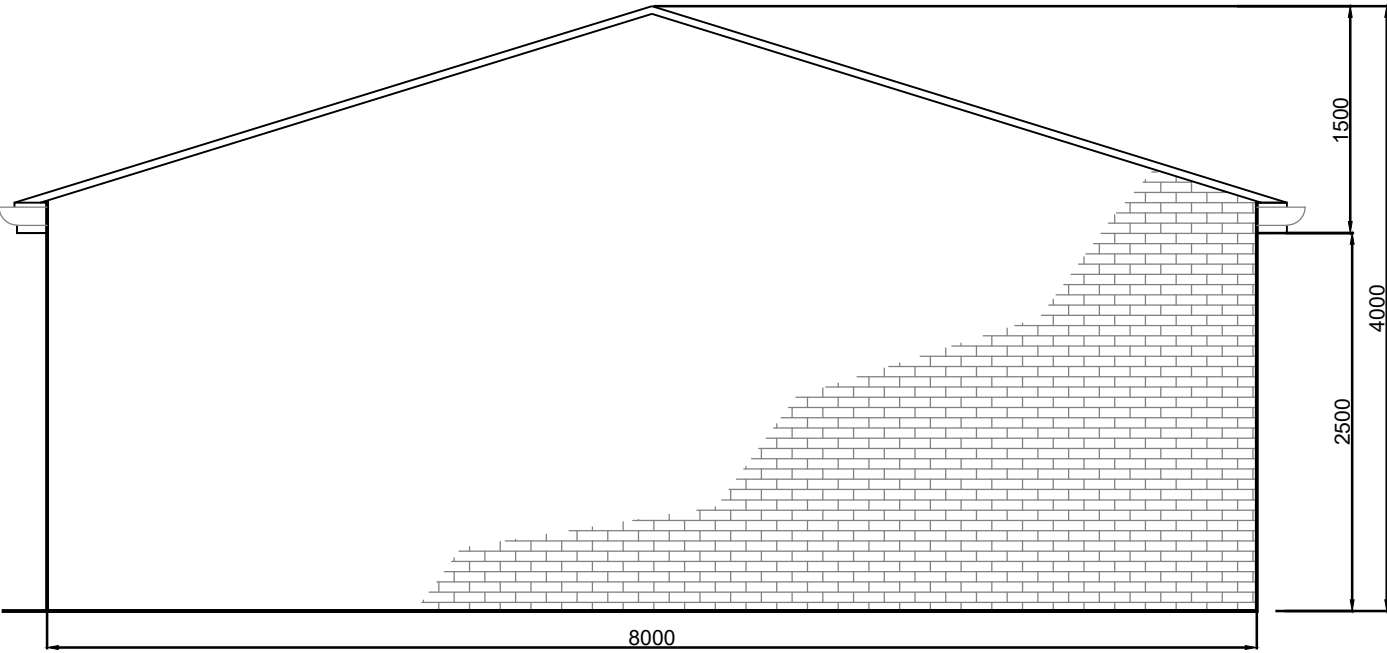

SIDE ELEVATION @1:50 SCALE

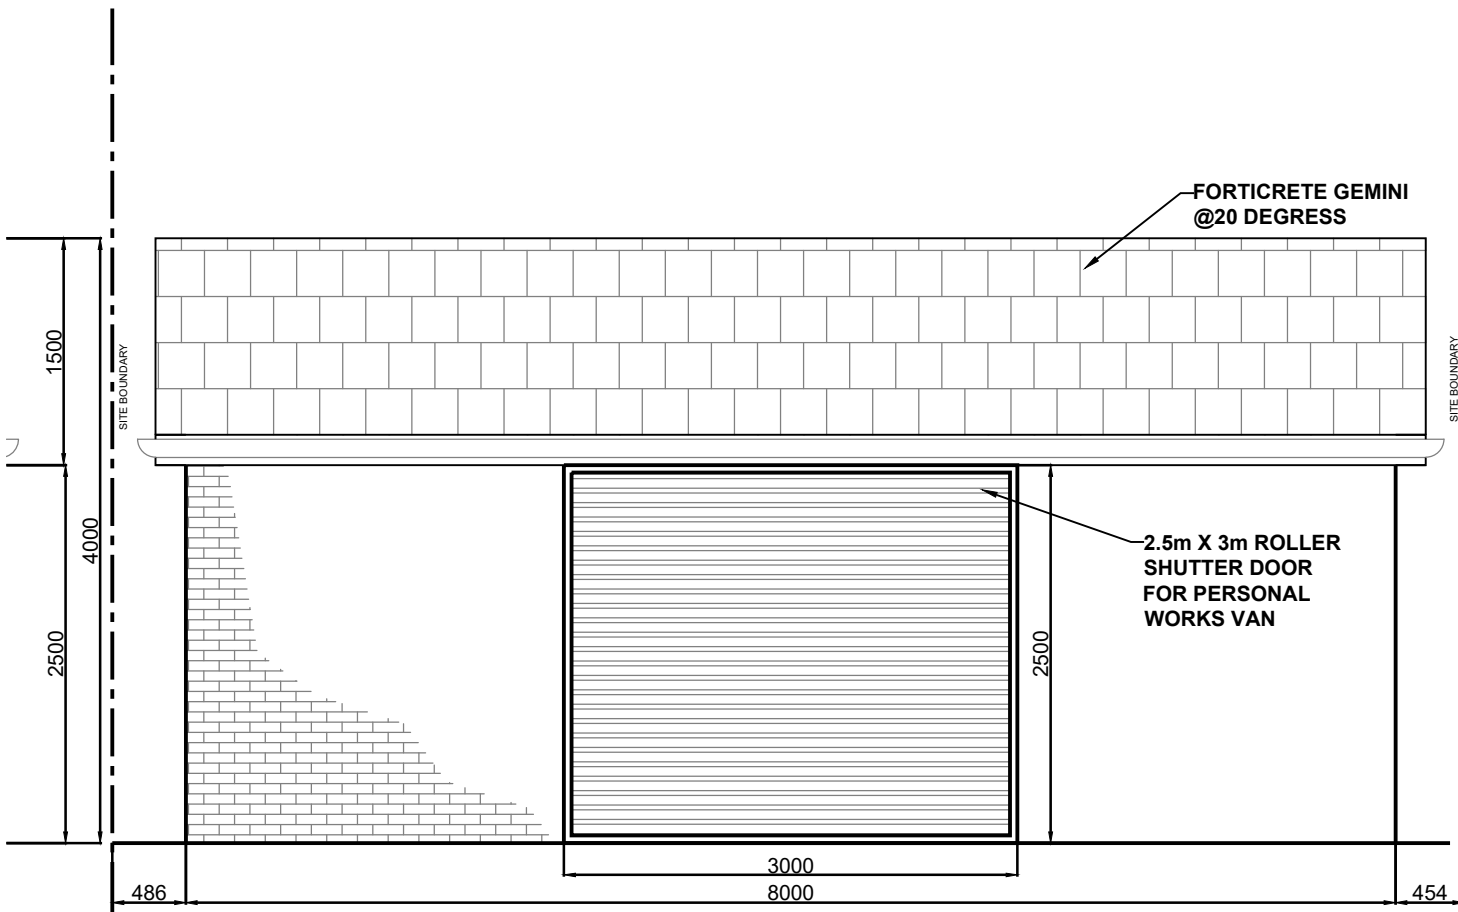

FRONT ELEVATION @1:50 SCALE

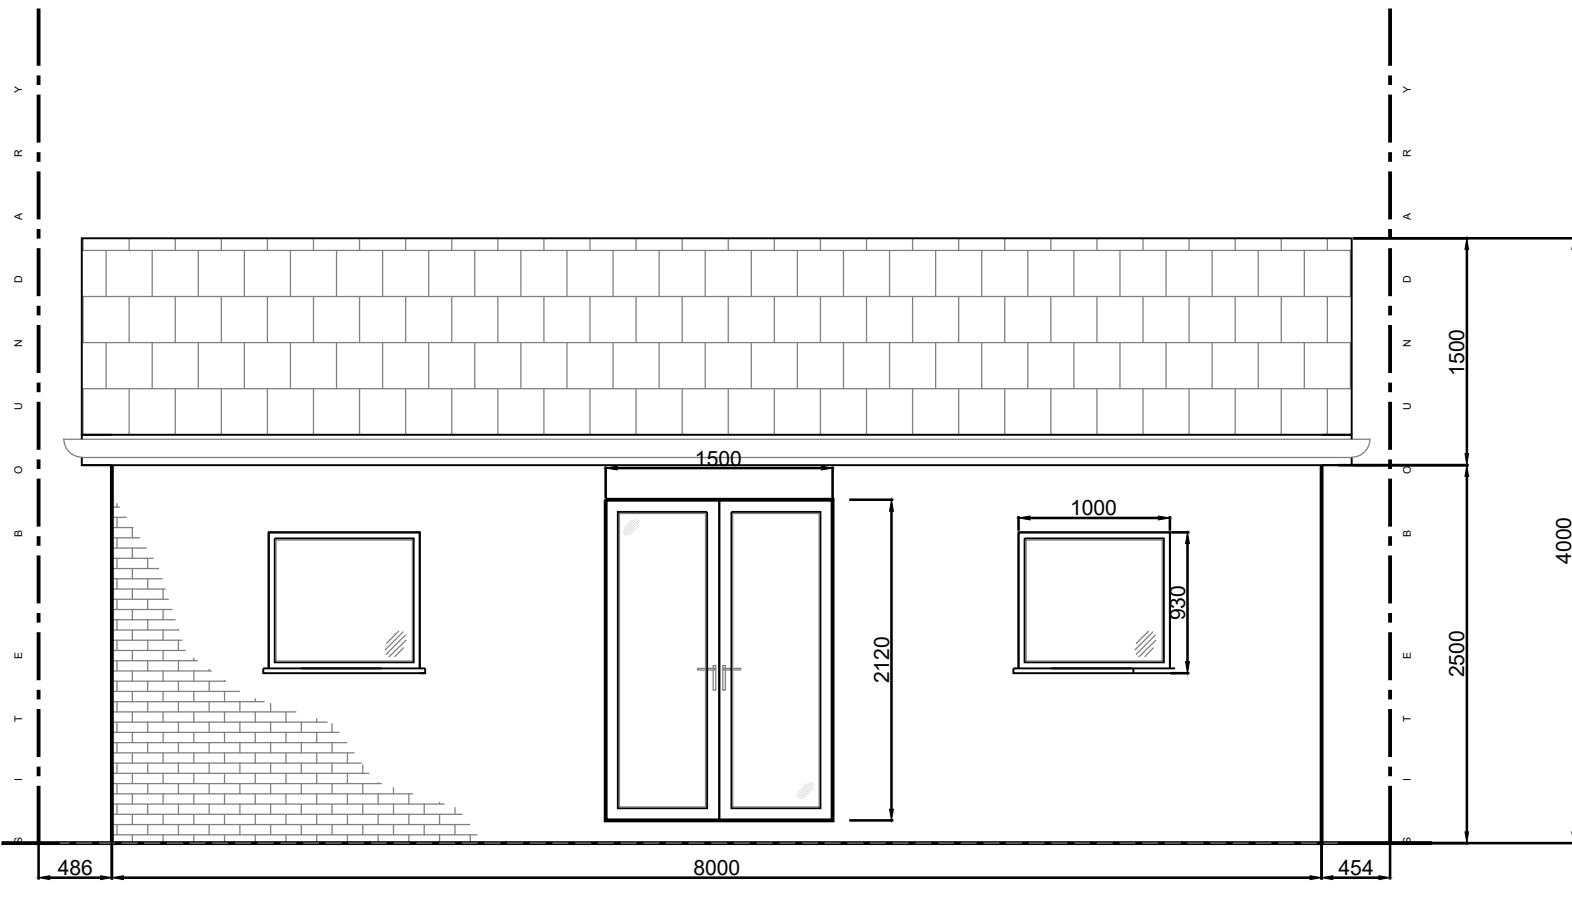

REAR ELEVATION @1:50 SCALE

- NOTES
- DO NOT SCALE FROM THIS DRAWING.
  - ALL DIMENSIONS MUST BE CHECKED ON SITE.
  - ALL RIGHTS RESERVED. NO REPRODUCTION IN ANY MATERIAL FORM IS PERMITTED WITHOUT CONSENT.
  - THIS DRAWING IS COPYRIGHT OF MHBC LLP.

|        |              |
|--------|--------------|
| client | source dwg   |
| scales | VARIOUS @ A1 |

|         |                                                       |             |            |          |   |          |          |        |       |
|---------|-------------------------------------------------------|-------------|------------|----------|---|----------|----------|--------|-------|
| title   | PROPOSED<br>DETACHED DOUBLE GARAGE                    | drawing no. | FA-001-501 | revision | E | date     | 02.10.22 | status | DRAFT |
| project | 55 HAYNES ROAD, NORTHFLEET, GRAVESEND, KENT, DA11 7HZ | drawn       | mss        | checked  |   | rev date |          |        |       |