


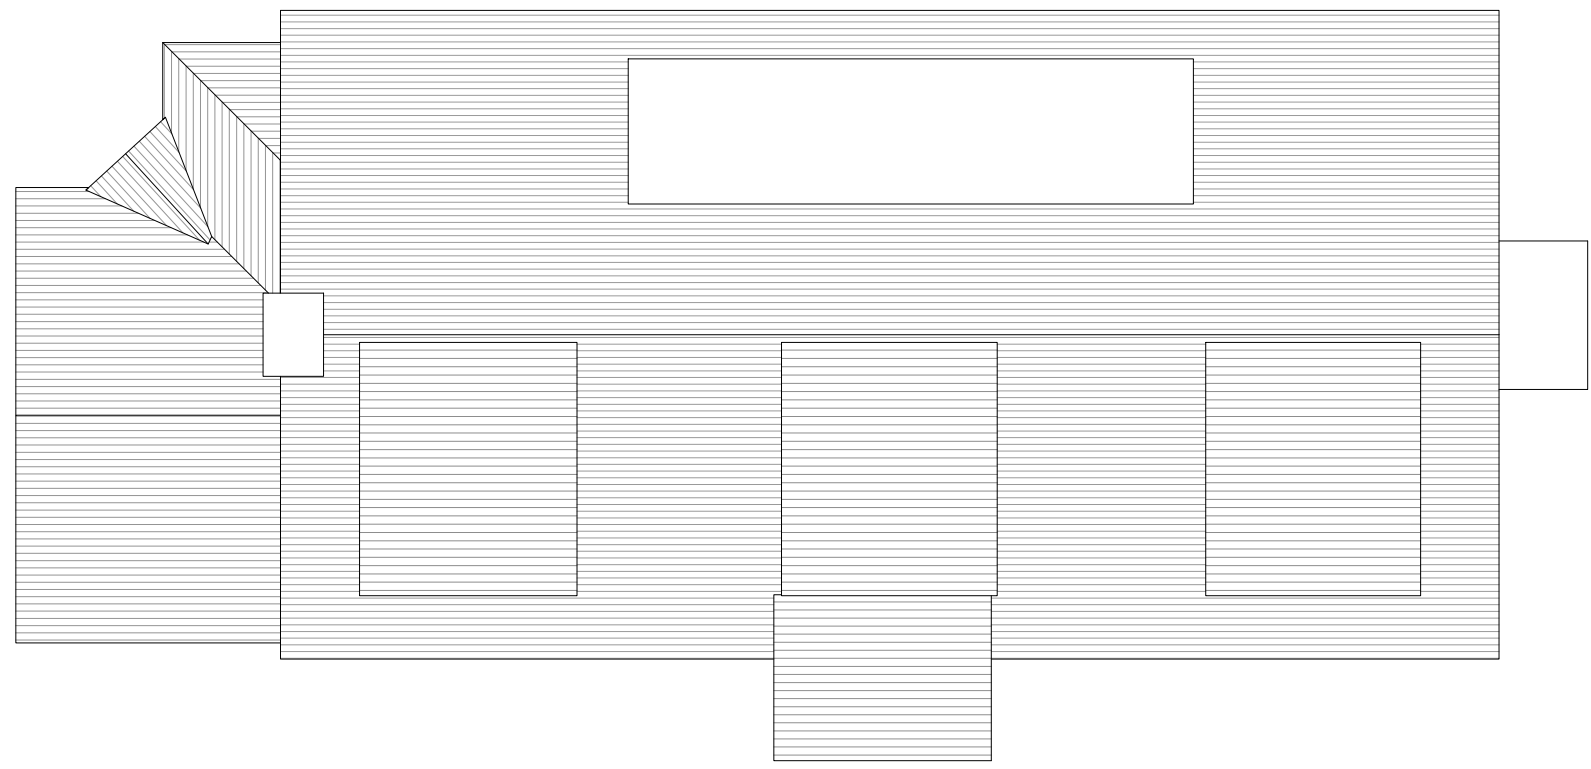


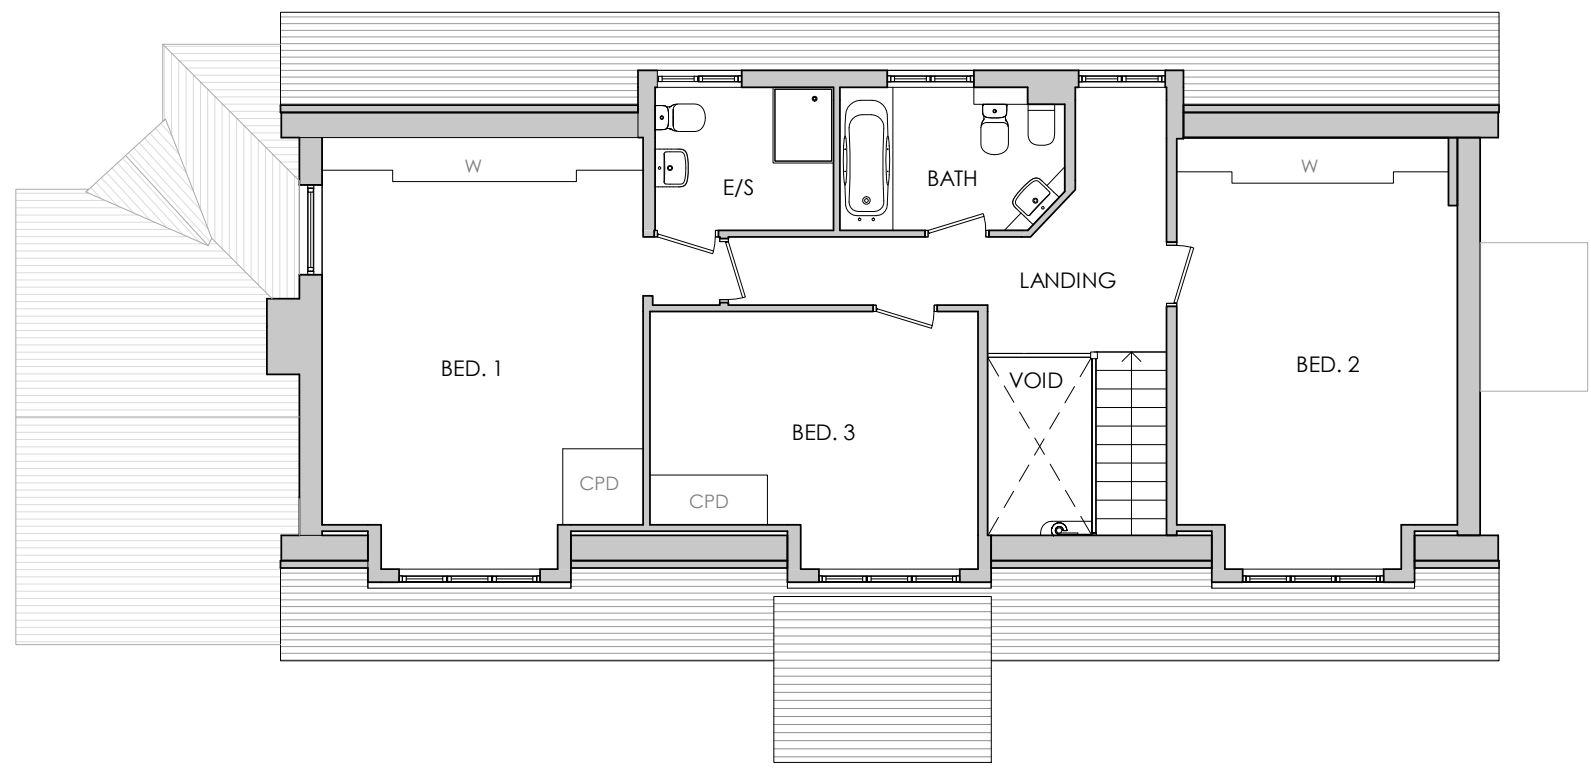

ROOF PLAN
Scale 1 : 100

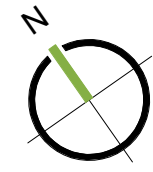


FIRST FLOOR PLAN
Scale 1 : 100

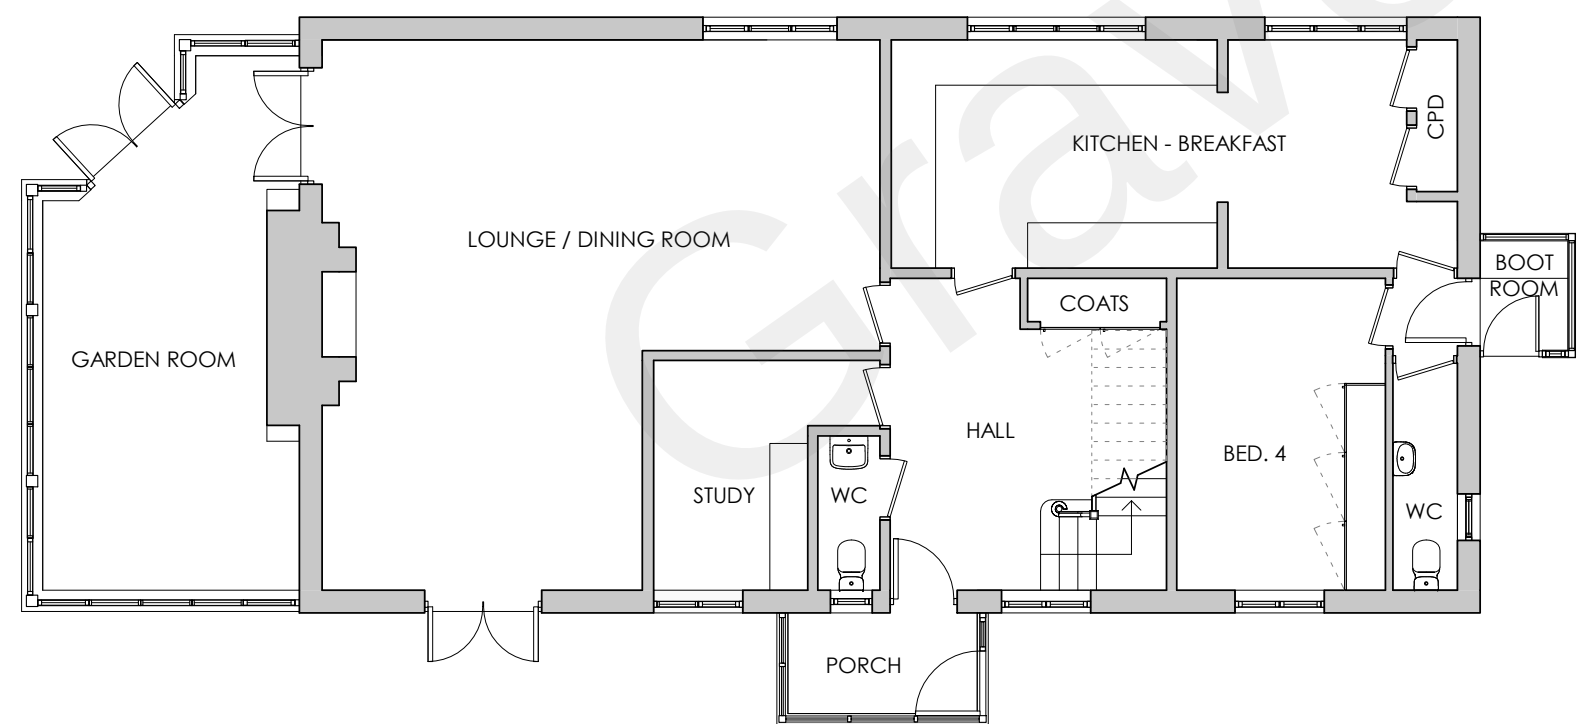


GROUND FLOOR PLAN
Scale 1 : 100



FRONT (SOUTH) ELEVATION
Scale 1 : 100

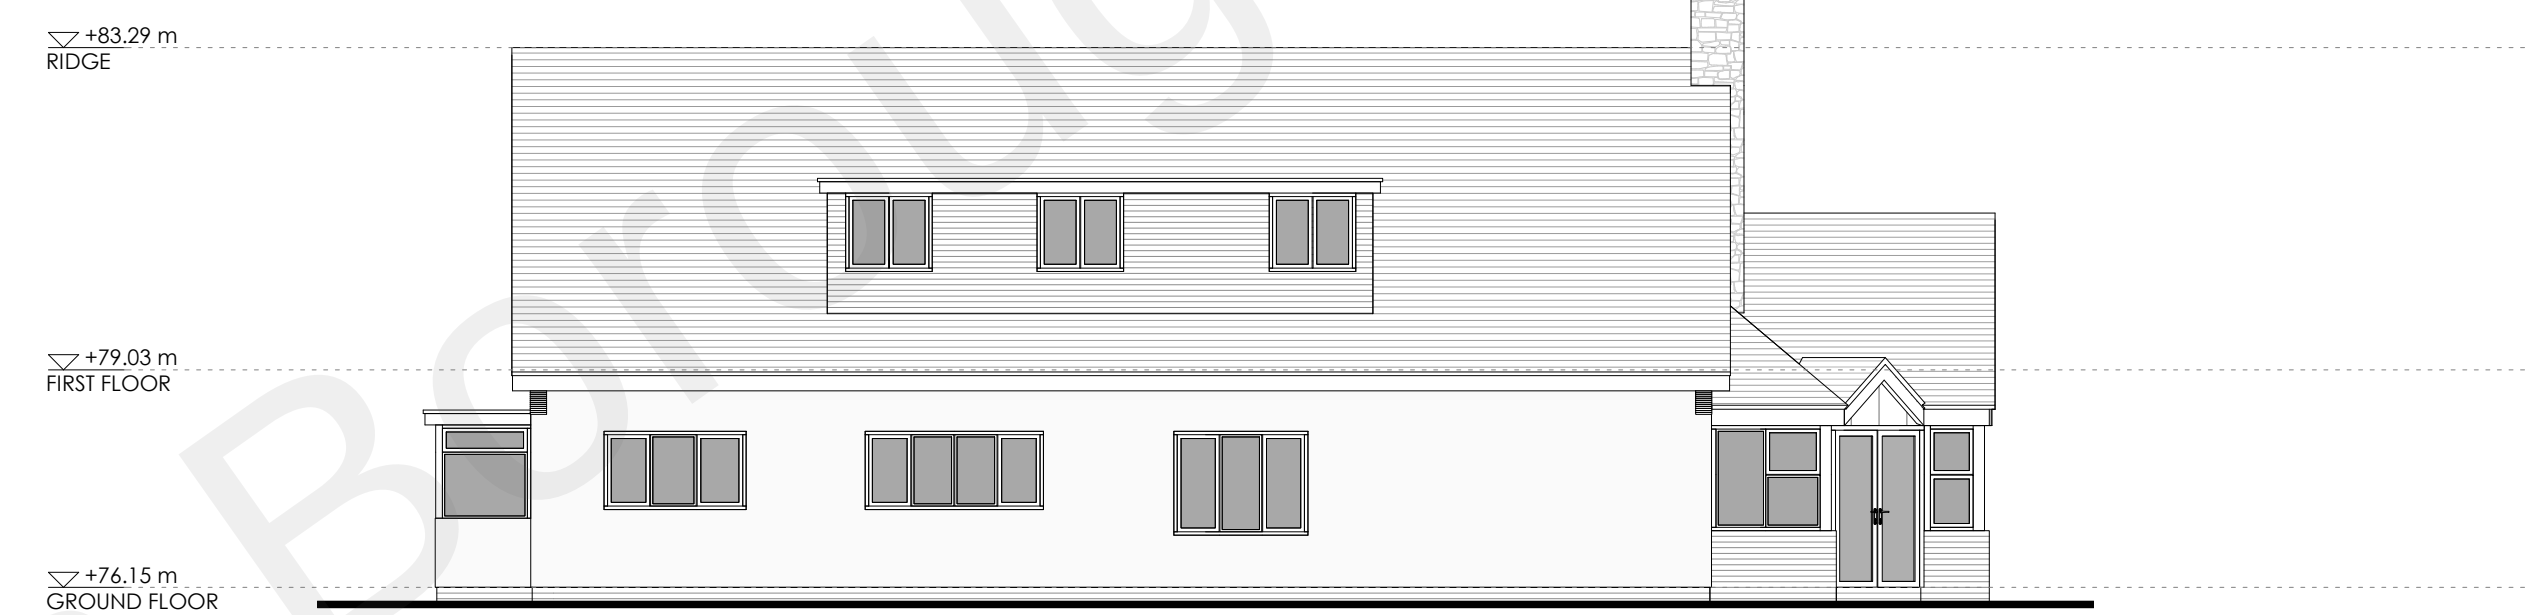

REAR (NORTH) ELEVATION
Scale 1 : 100

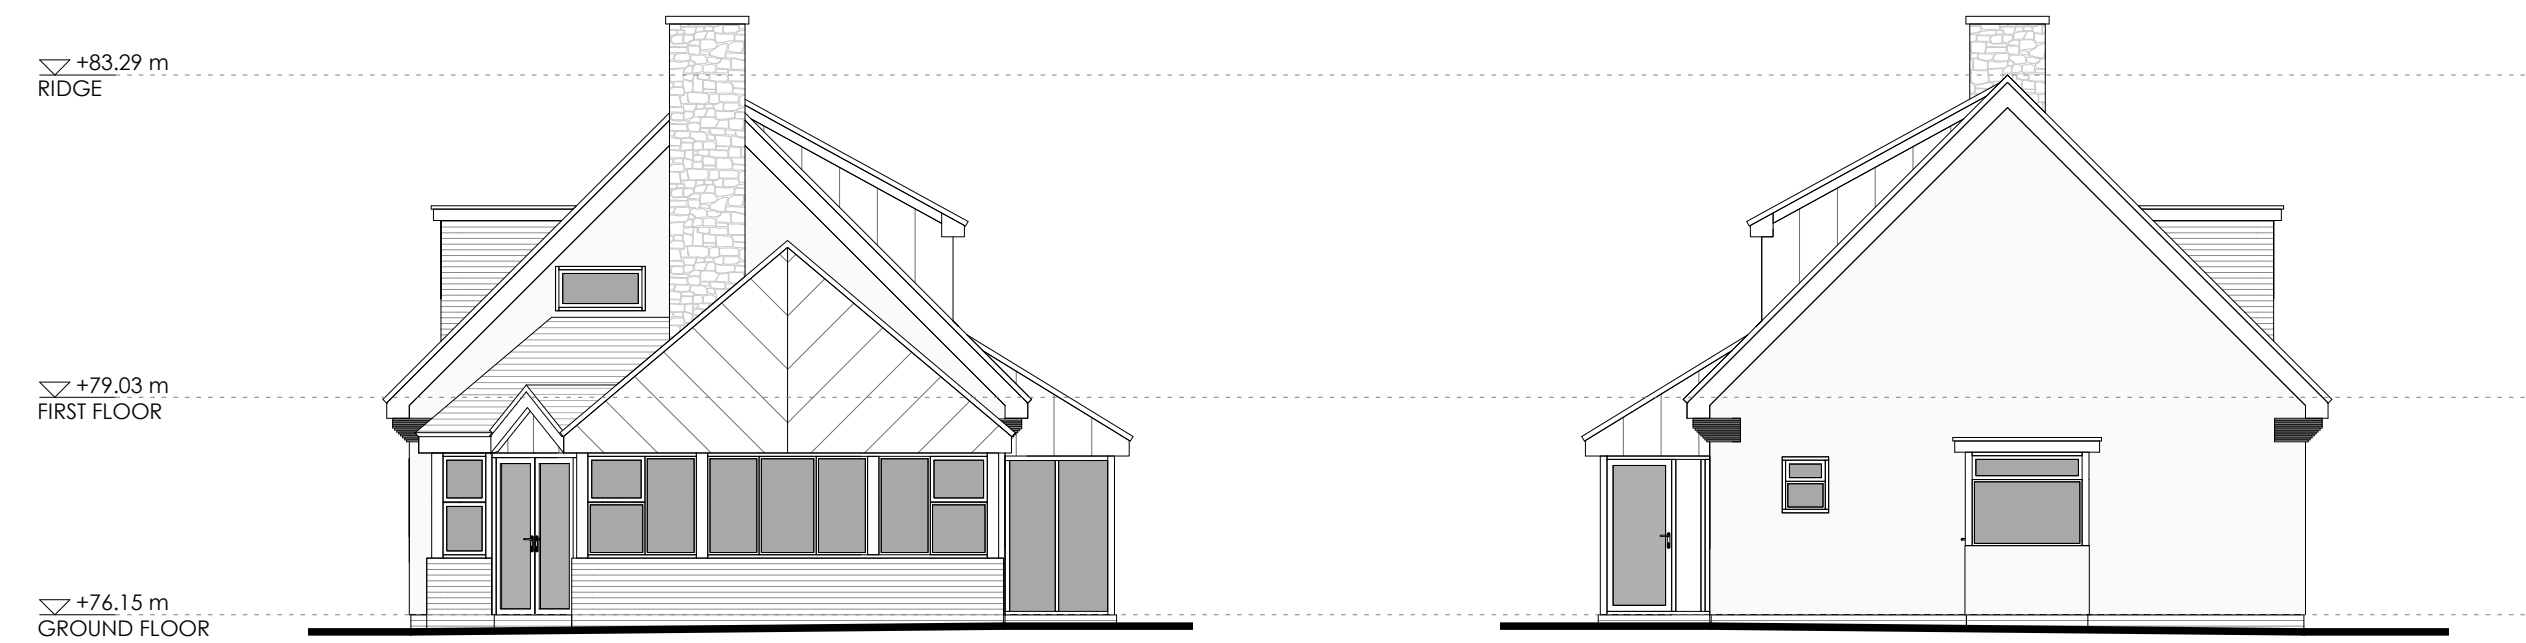

SIDE LEFT ELEVATION
Scale 1 : 100

SIDE RIGHT ELEVATION
Scale 1 : 100

Rev	Date	Comments
-----	------	----------

PLANNING

CLIENT
MR AND MRS STEVENSON

PROJECT
WHITE LODGE, NASH STREET, MEOPHAM,
GRAVESEND, DA13 9AA

TITLE
EXISTING PLANS AND ELEVATIONS

PROJECT NO. 7875
DATE AUGUST 2022

DRAWING NO. 7875 - PD2-01
REVISION

SCALE 1 : 100@ A1
DRAWN RD
CHECKED RC

Nepicor House, London Road,
Waltham Heath, N15 7RS
phone: 01753 753333
fax: 01753 753334
info@offsetarchitects.co.uk
www.offsetarchitects.com

