


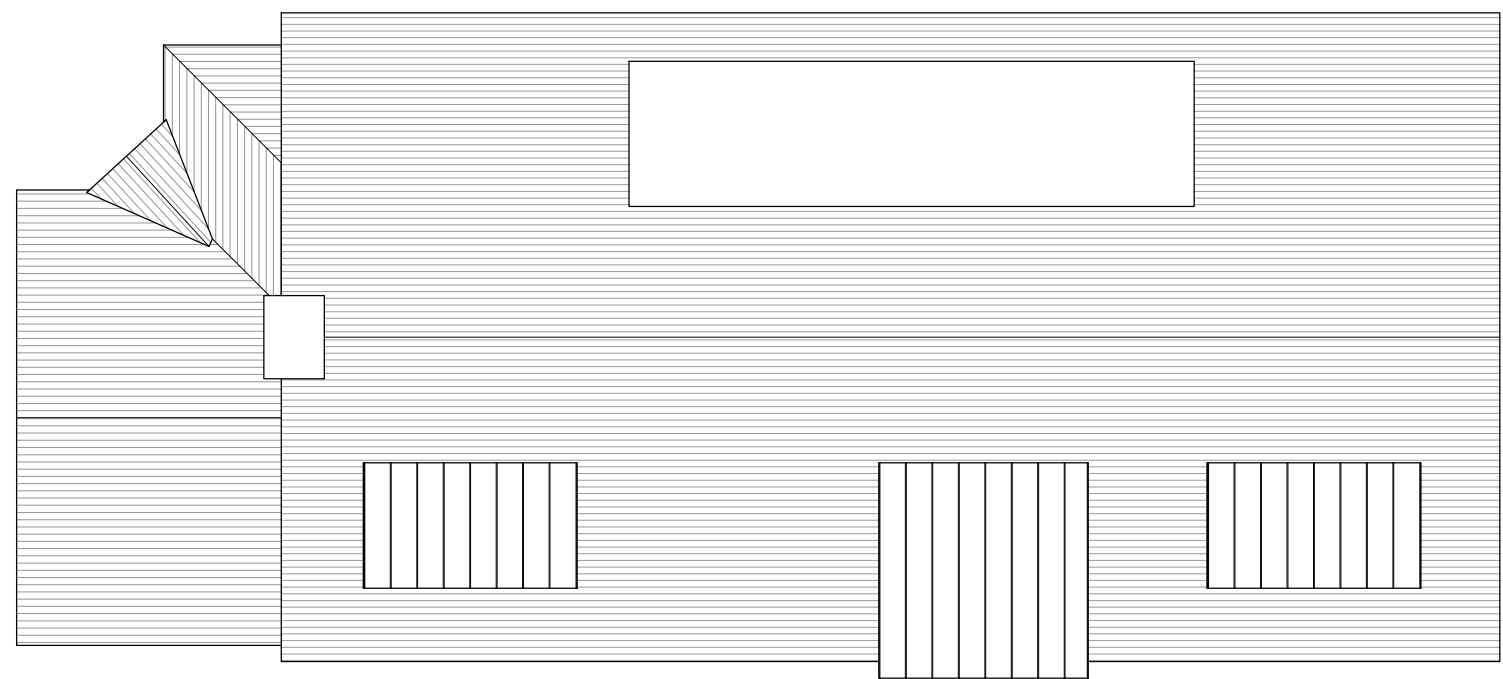


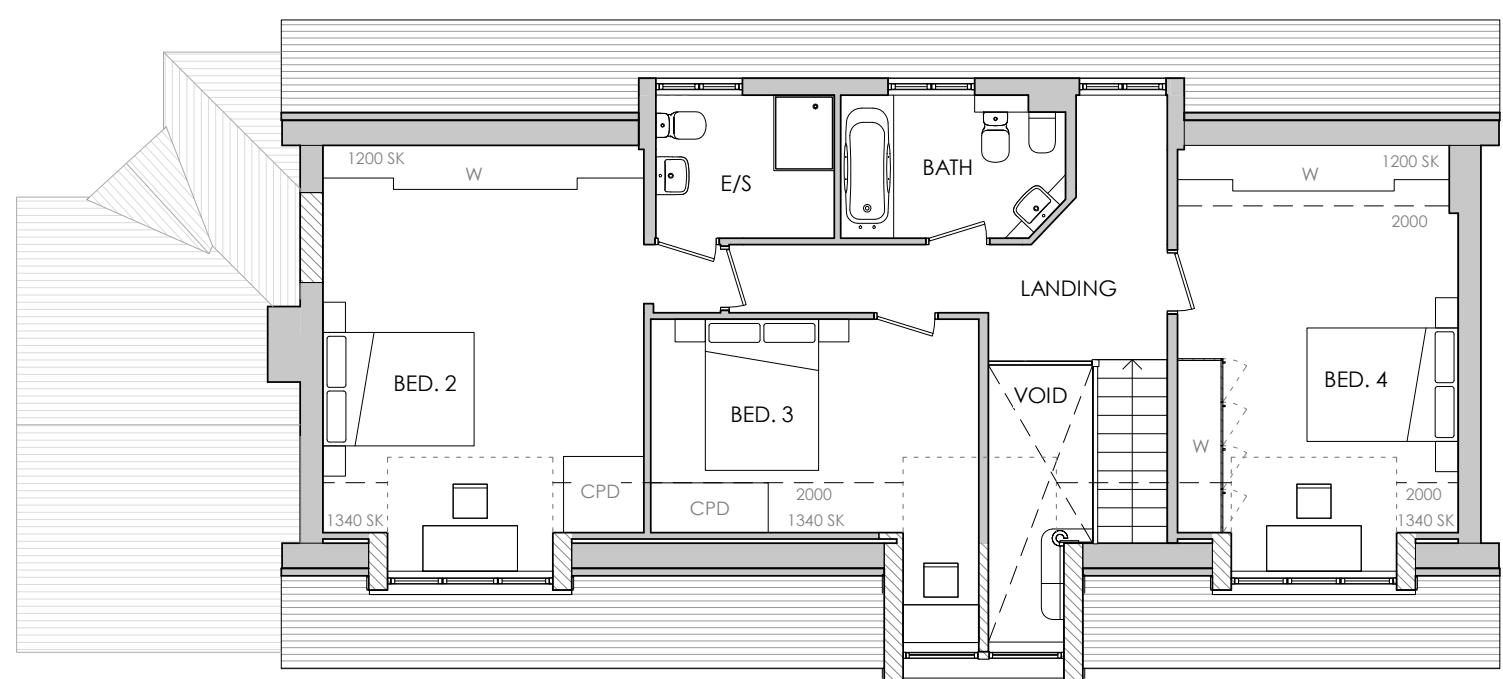

ROOF PLAN
Scale 1 : 100

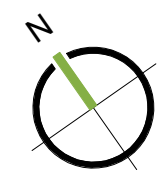


FIRST FLOOR PLAN
Scale 1 : 100

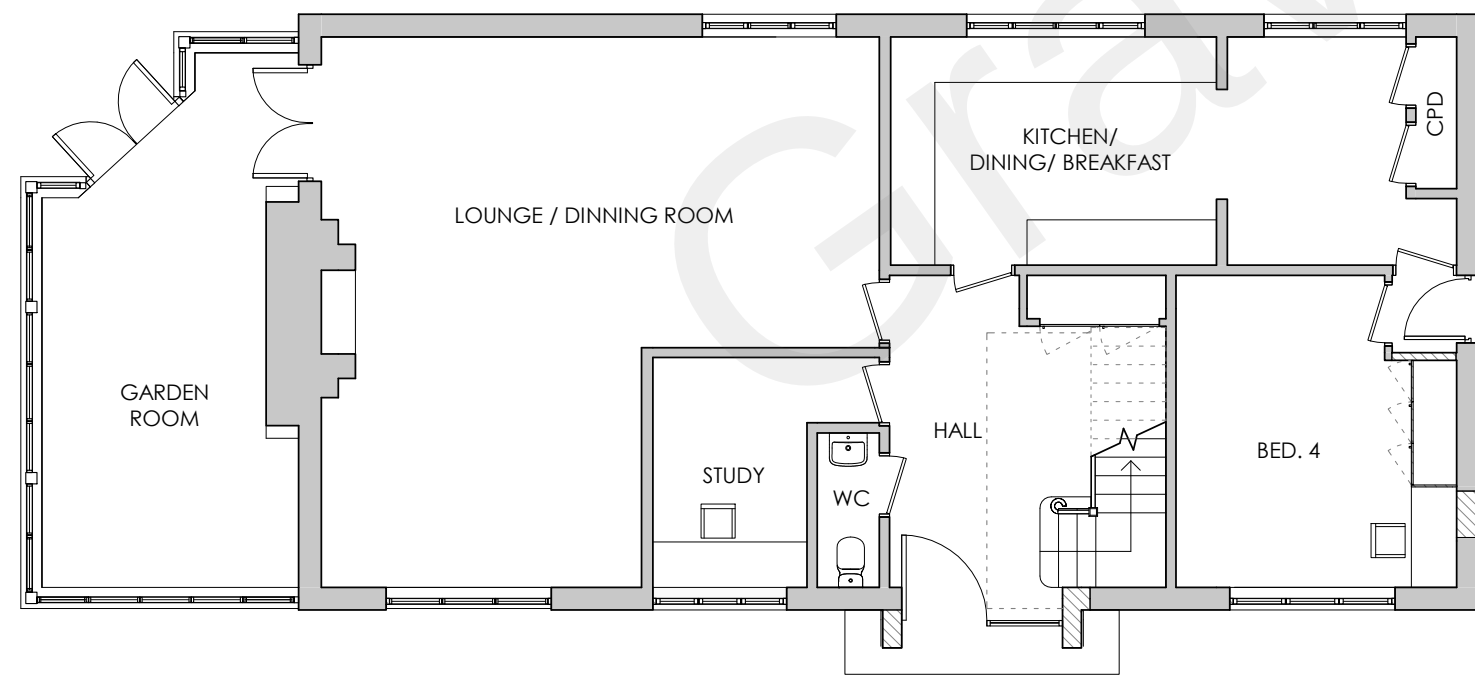

GROUND FLOOR PLAN
Scale 1 : 100




FRONT (SOUTH) ELEVATION
Scale 1 : 100

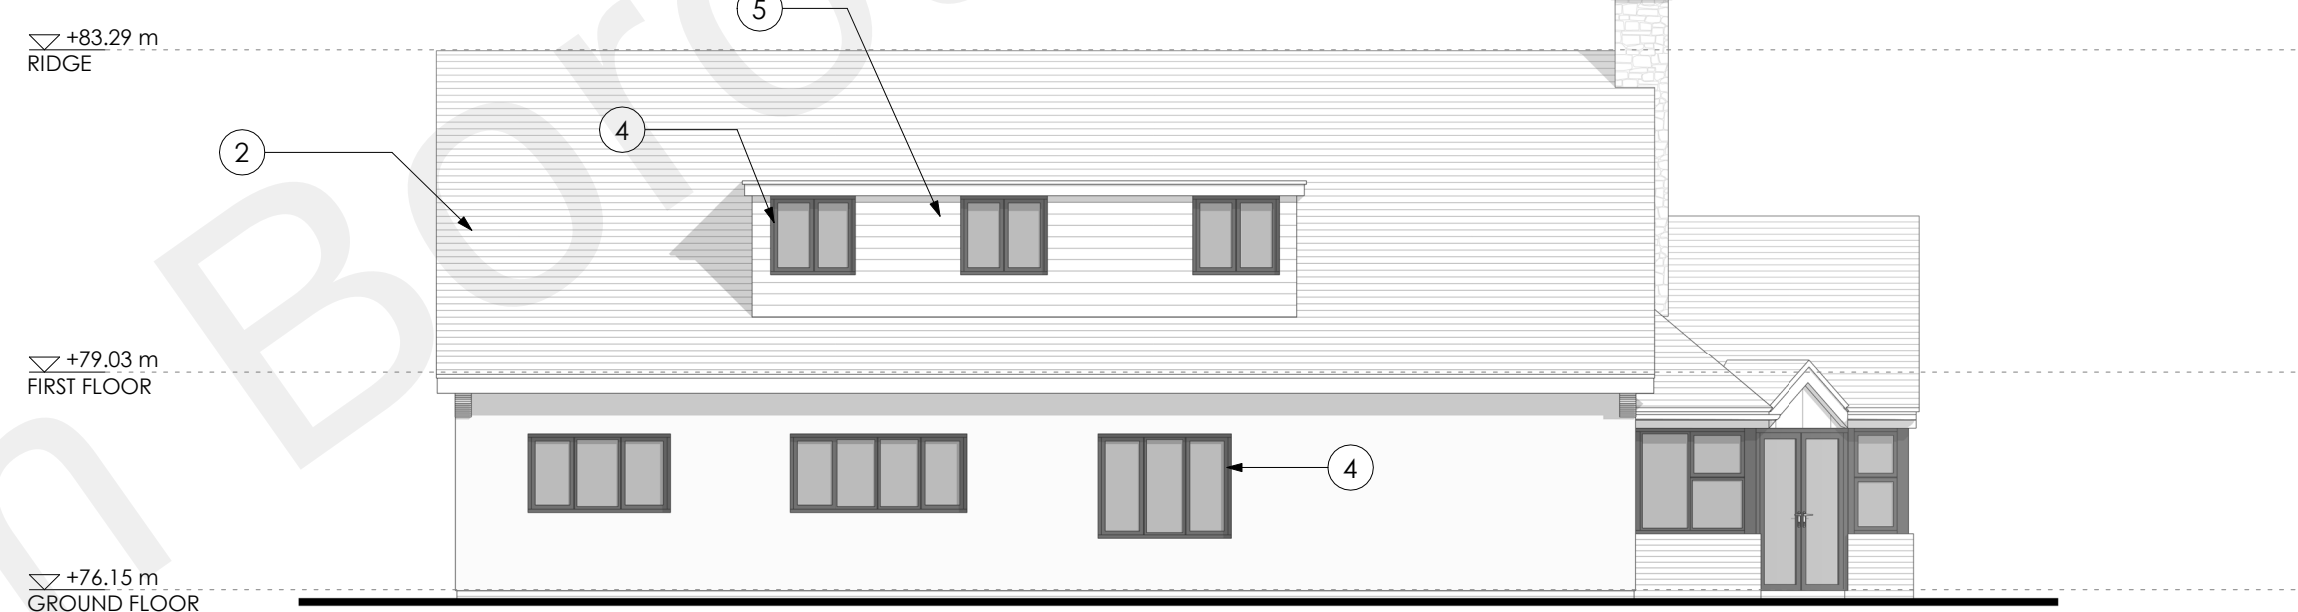

REAR (NORTH) ELEVATION
Scale 1 : 100




SIDE (WEST) ELEVATION
Scale 1 : 100

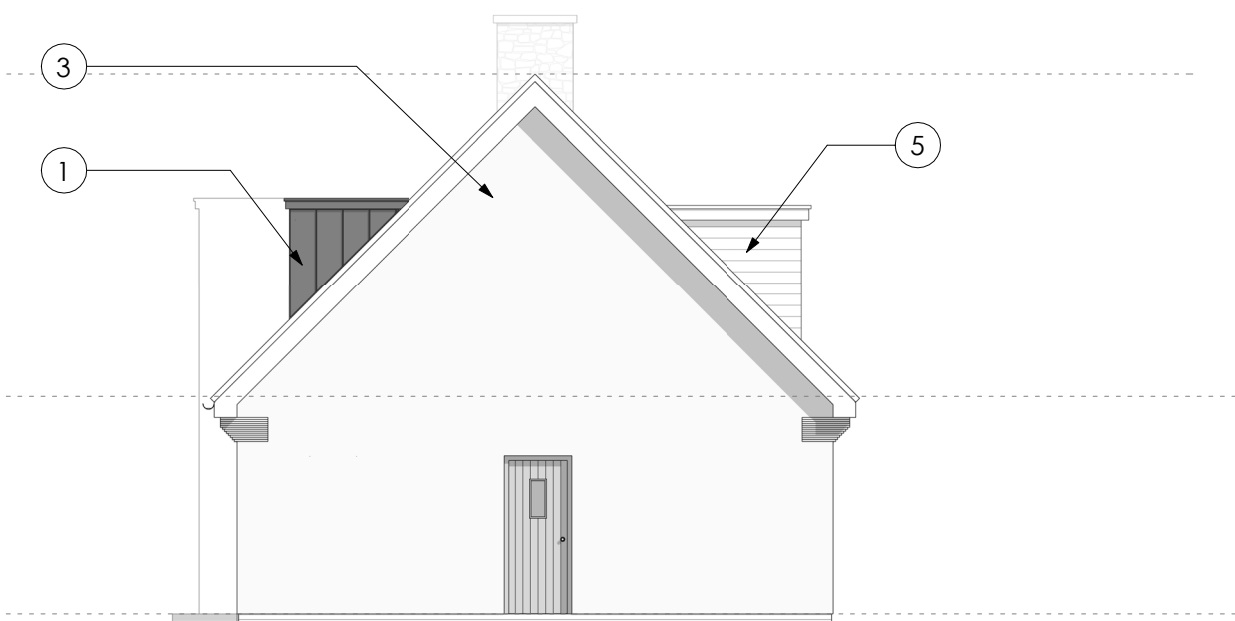


SIDE (EAST) ELEVATION
Scale 1 : 100

MATERIALS:

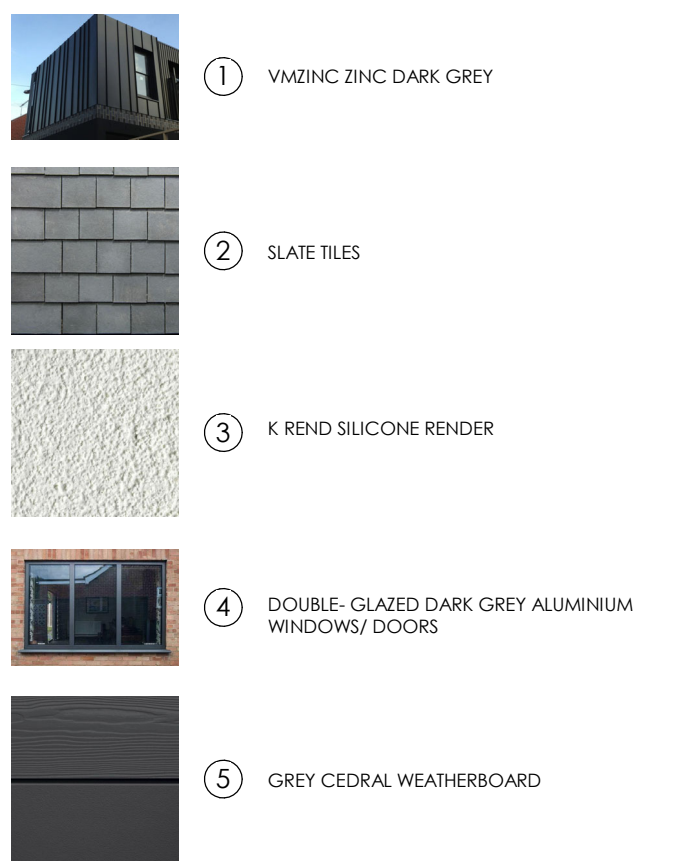

LEGEND:

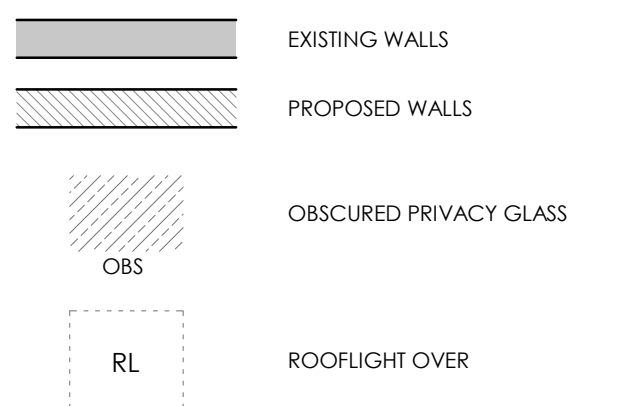

Rev	Date	Comments
-----	------	----------

PLANNING

CLIENT
MR AND MRS STEVENSON

PROJECT
WHITE LODGE, NASH STREET, MEOPHAM,
GRAVESEND, DA13 9AA

TITLE
PROPOSED PLANS & ELEVATIONS

PROJECT NO. 7875	DATE AUGUST 2022
DRAWING NO. 7875 - PD2-02	REVISION
SCALE 1 : 100@ A1	DRAWN RD
	CHECKED RC

Nepicar House, London Road,
Waltham Heath, N15 7RS
phone: 01753 753333
fax: 01753 753334
info@offsetarchitects.co.uk
www.offsetarchitects.com

