



All proposed materials
to match existing

All proposed materials
to match existing

 

Copyright all rights reserved.
The contents of this drawing can
not be copied without written
permission of the
DRAWNHOUSE LTD

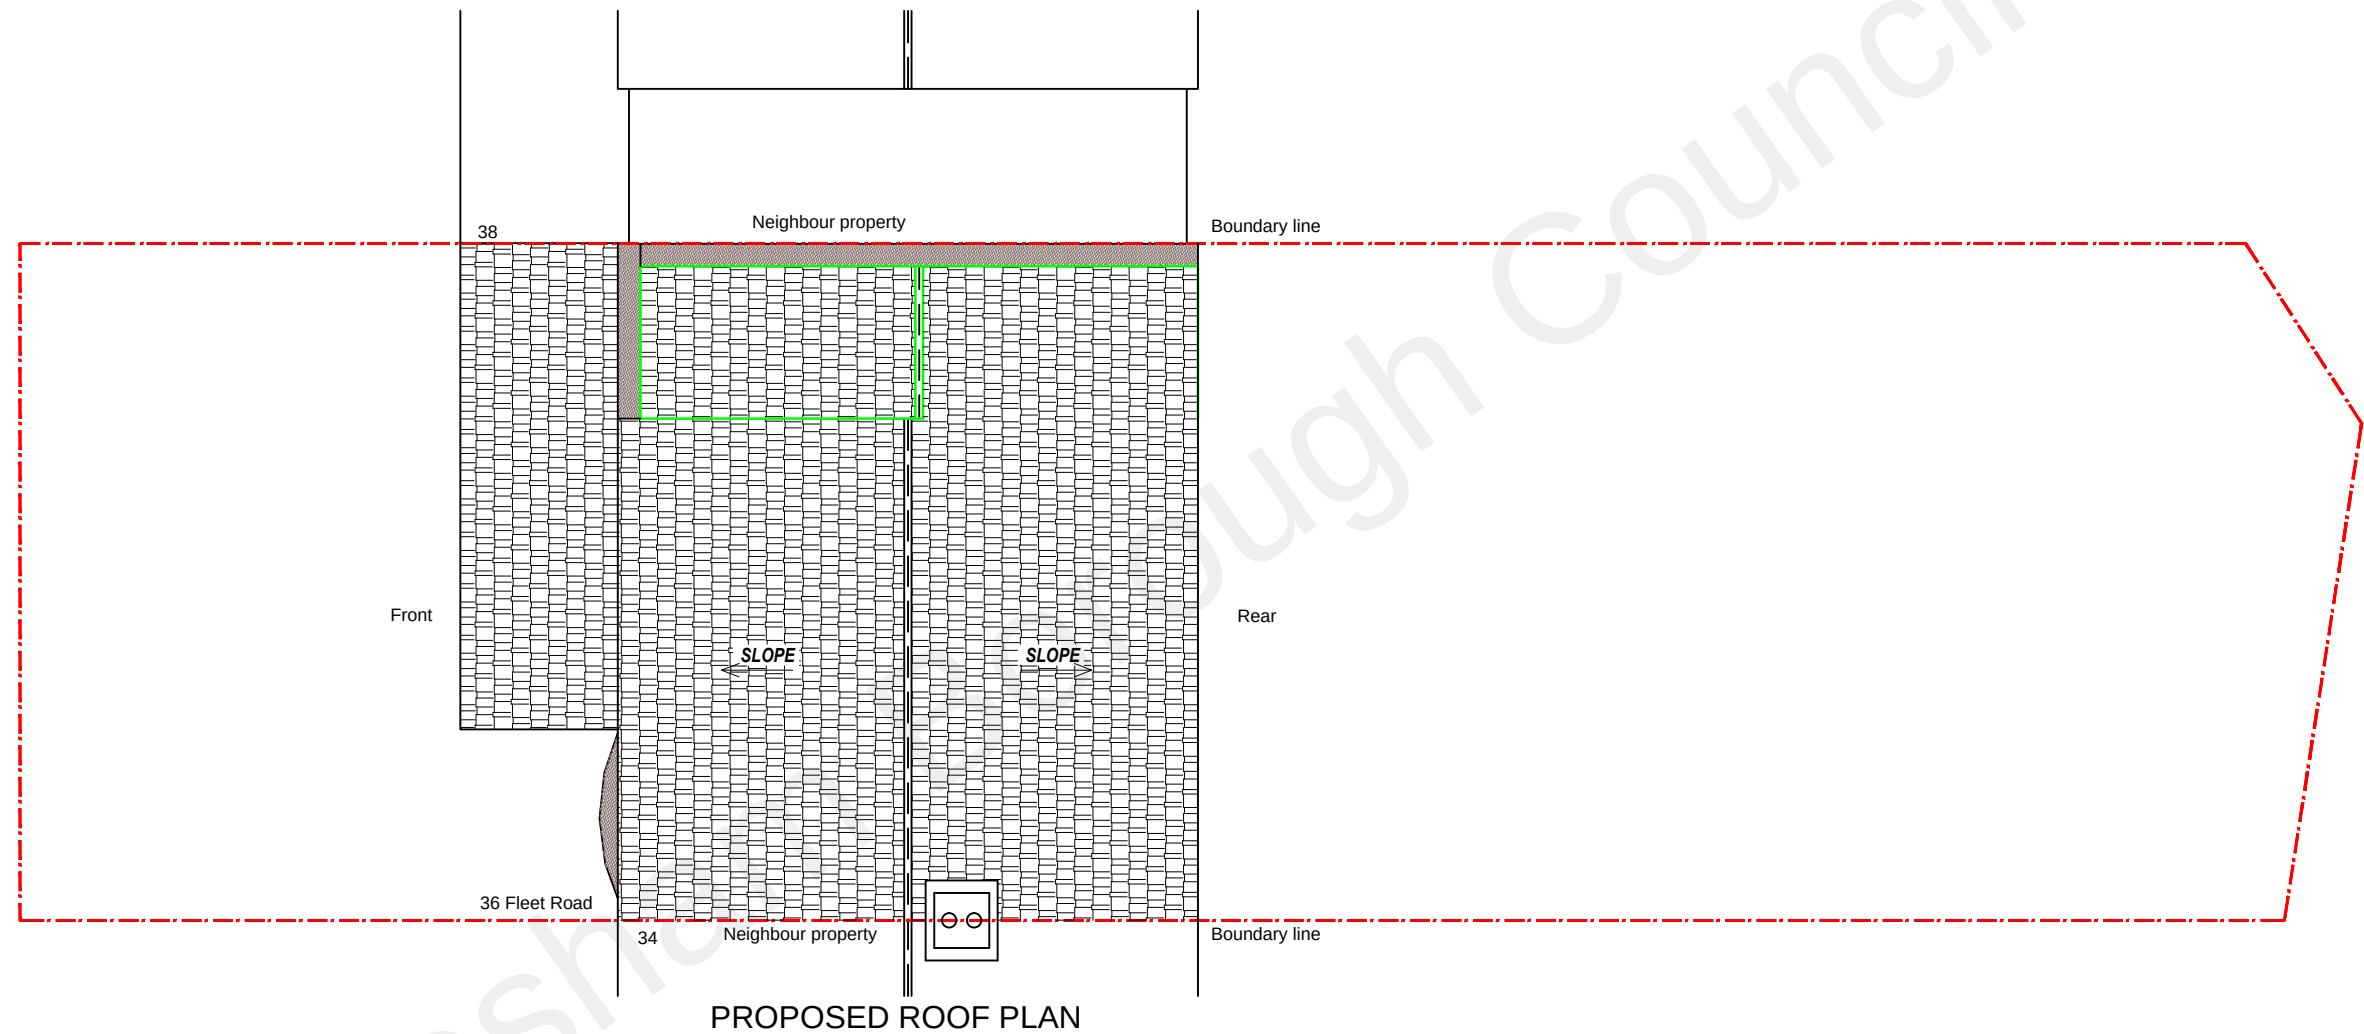

DrawnHouse LTD

Agent
E.mail: office@drawnhouse.co.uk
Mob: +447999329377

Key:
— - existing
— - proposed

Project name:
36 Fleet Road, Northfleet,
Gravesend, DA11 8EE

Title: PROPOSED ROOF PLAN

Project number:
8808
Drawn:
AN
Revision:

Scale:
A3 - 1:100
Drawing No:
05
Date:
May 2022