



Notes:

- Do not scale from this drawing.
- All dimensions to be verified on site and is in mm.
- Builder to verify all dimensions, heights and levels prior to commencing work.
- All documents shall be checked to ensure that they are compatible with the relevant Building Regulations.
- The contractor in preparing his estimate shall visit the site and ascertain all relevant details.
- The contractor shall issue all statutory notices to the local Authority.

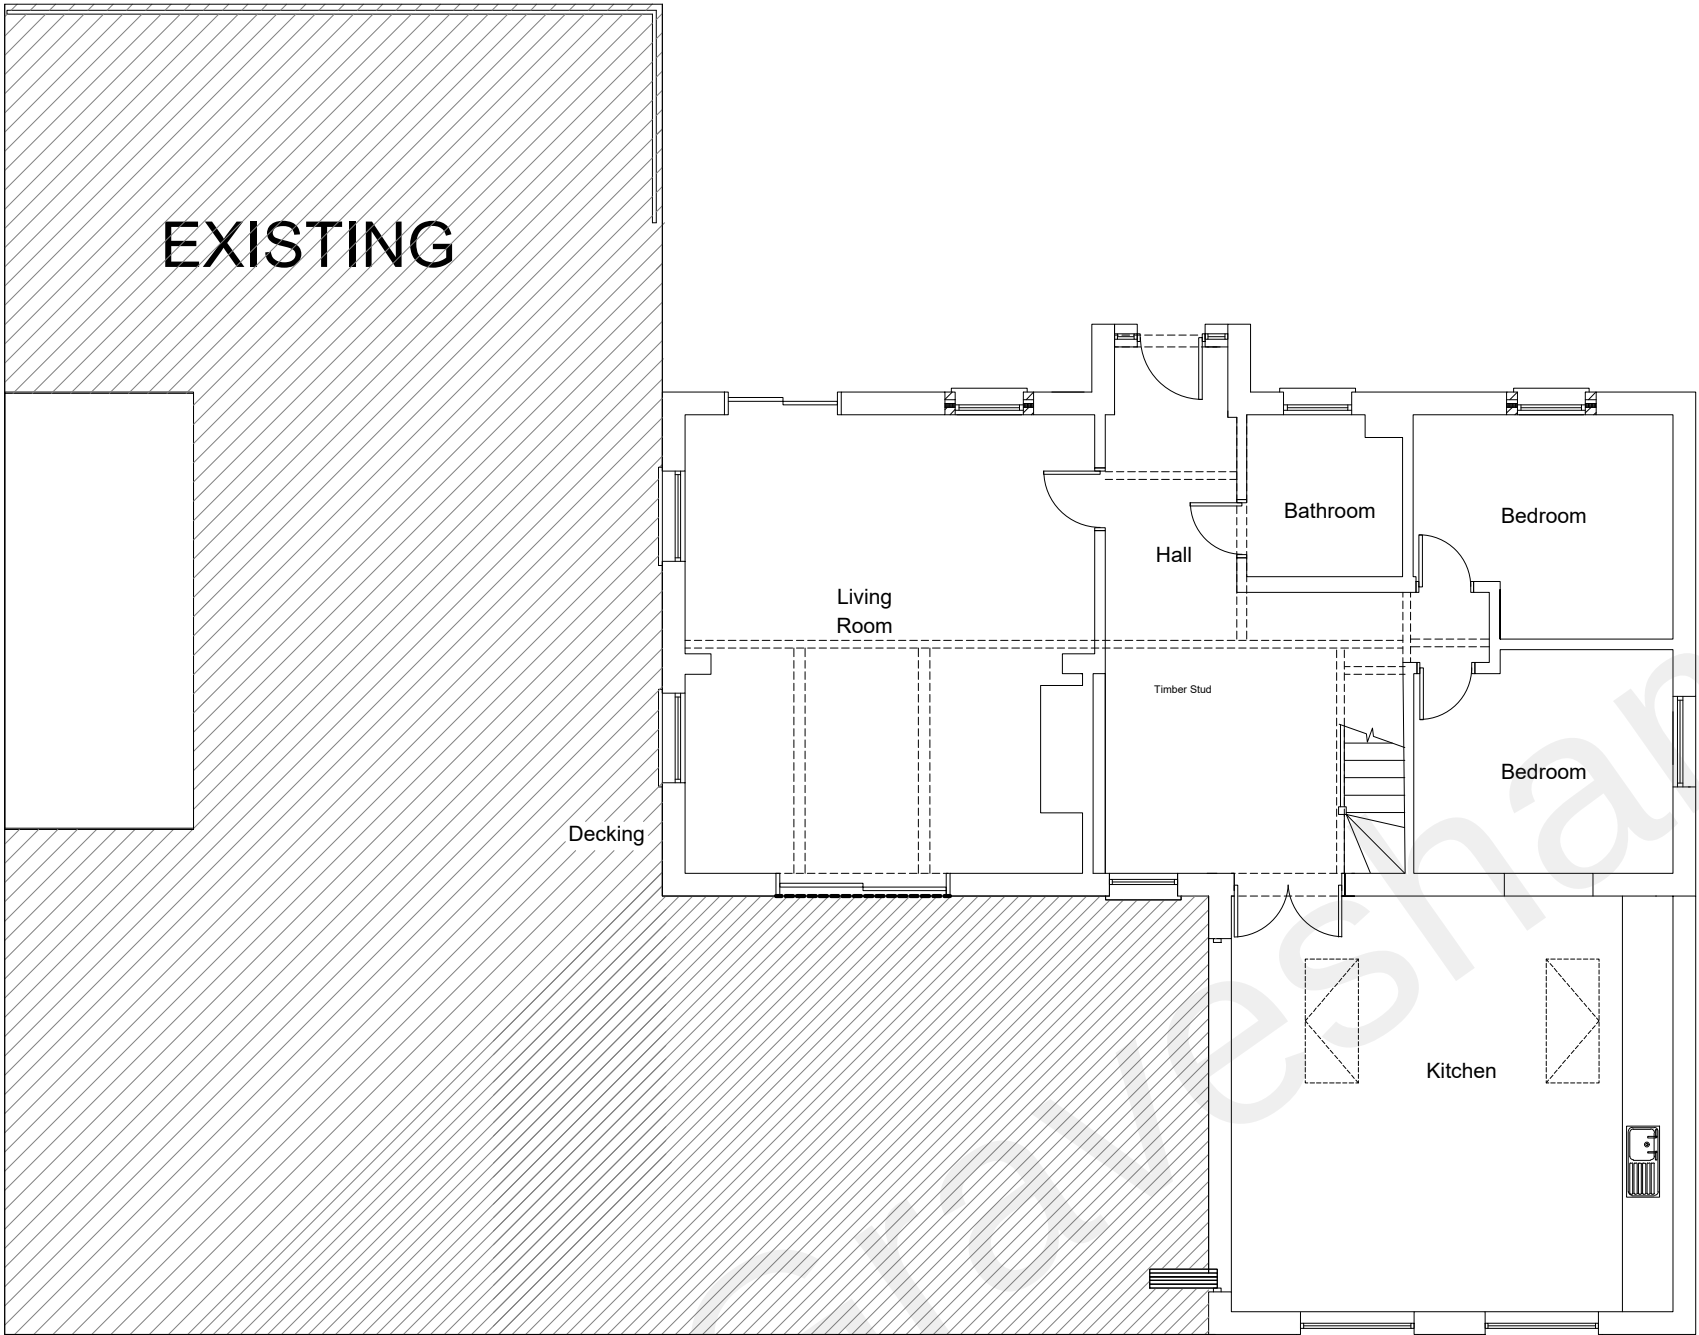

Existing Plan

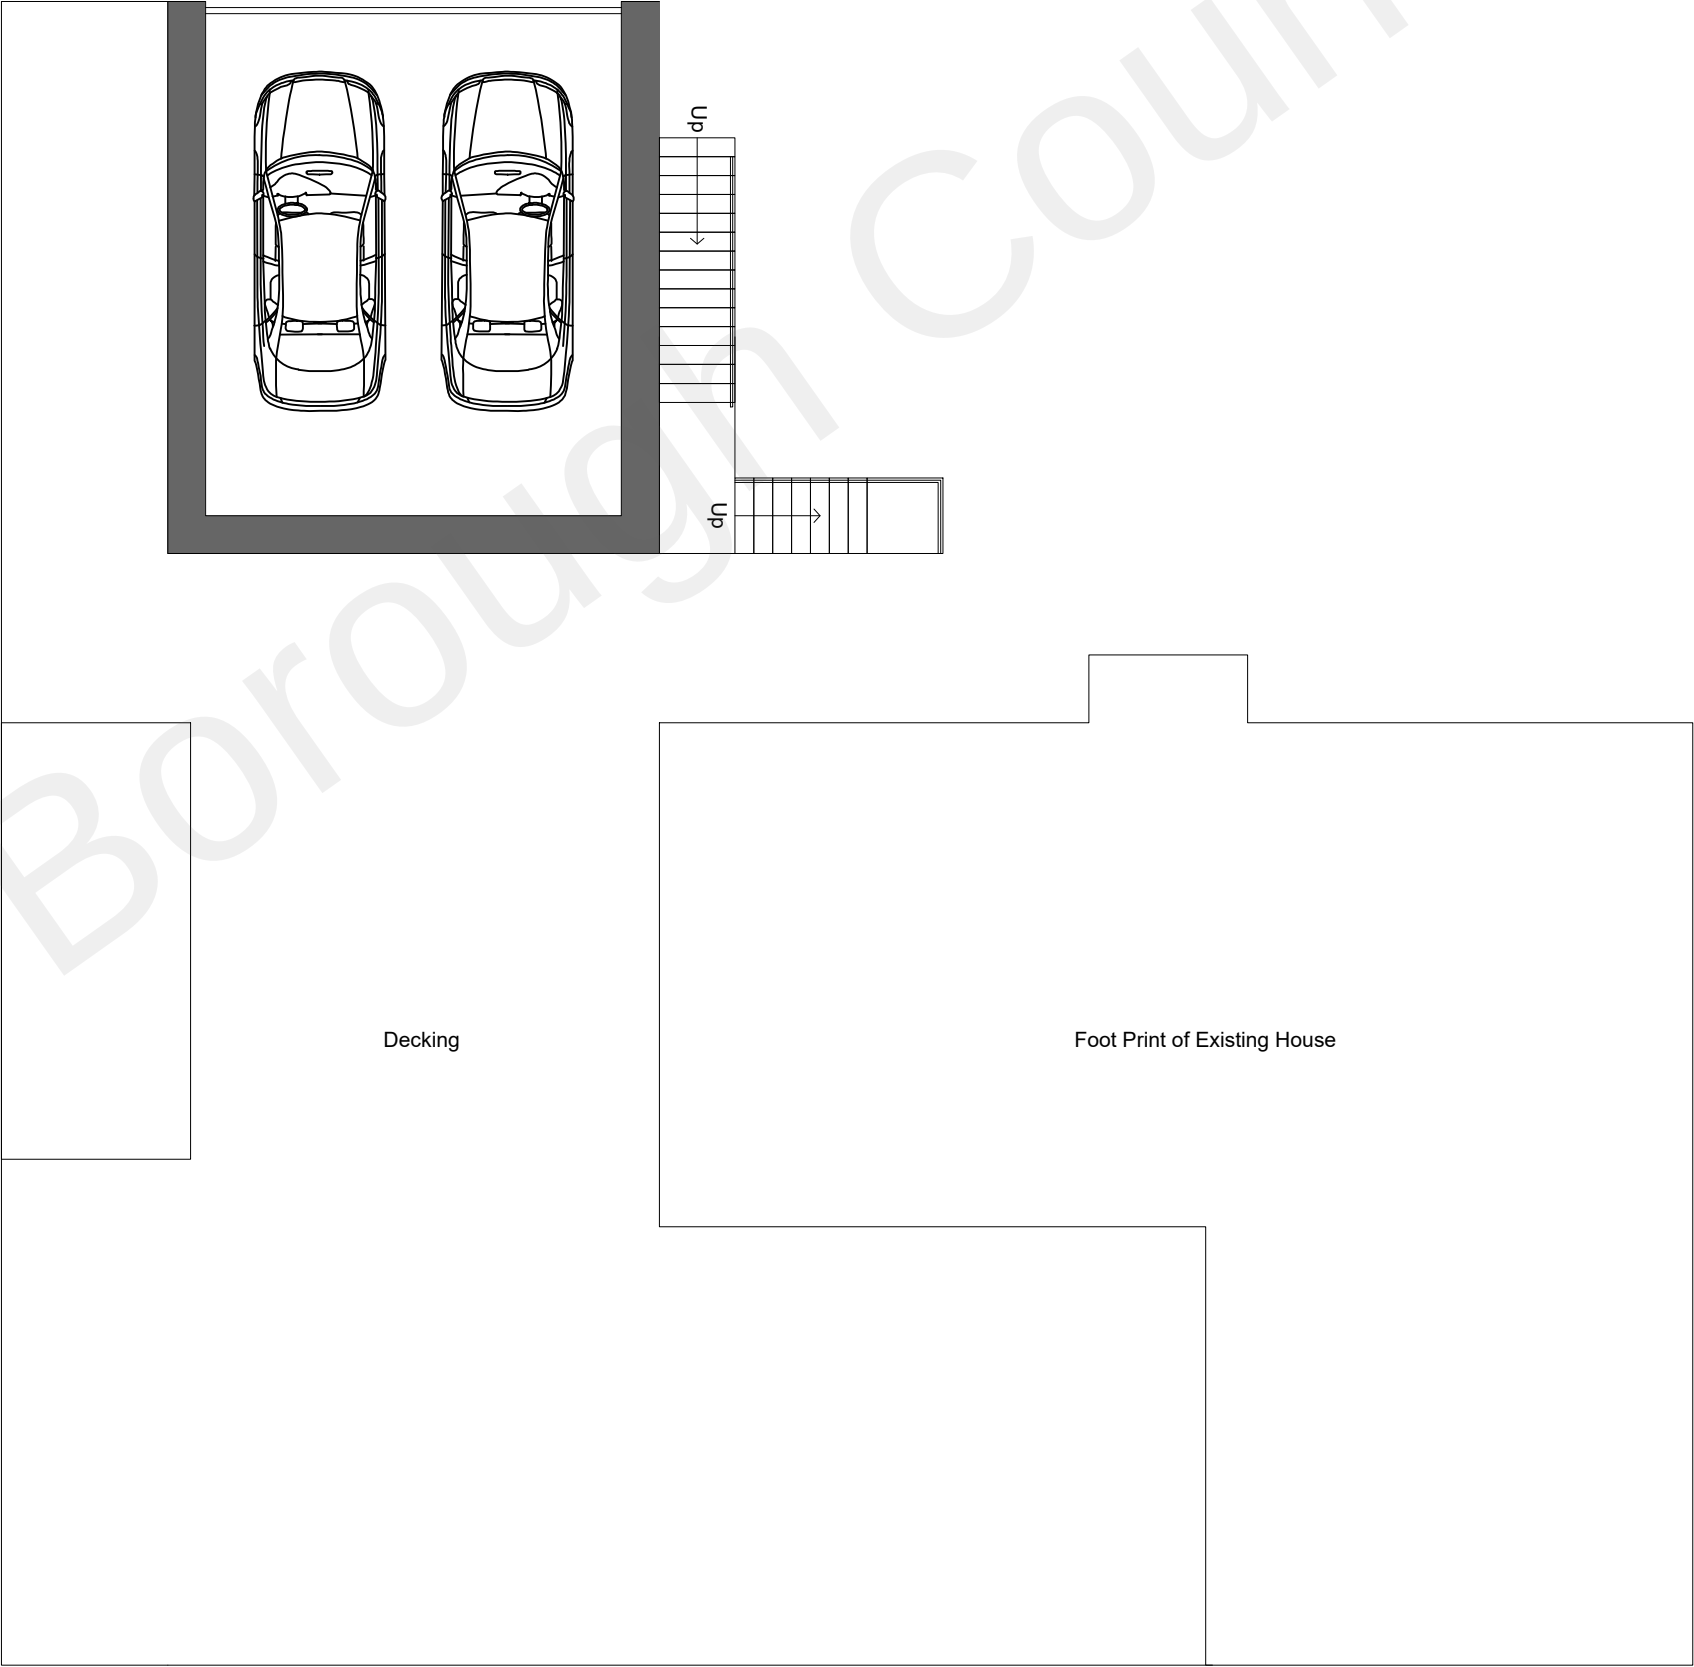

Proposed Plan



A	-	-	-	-
REV:	DESCRIPTION:	BY:	DATE:	

STATUS:

PLAN



Whitehall Place
47 The Terrace,
Gravesend, Kent
DA12 2DL
01474 247 787
info@barronedwards.co.uk
www.barronedwards.co.uk

SITE:	La Clef Valley Lane, Culverstone Gravesend DA13 0DG
TITLE:	Existing Floor Plan and Proposed Floor Plan

SCALE AT A3: 1:100	DATE: 10.08.22	DRAWN: SA
PROJECT NO: 211001-A	DRAWING NO: 002	REVISION: B

1:100 0 1 2 3 4