

Notes:

- Do not scale from this drawing.
- All dimensions to be verified on site and is in mm.
- Builder to verify all dimensions, heights and levels prior to commencing construction.
- All documents shall be checked to ensure that they are compatible with the local planning authority's requirements. In the event of any discrepancy, the contractor shall consult the local planning authority.
- The contractor in preparing his estimate shall visit the site and ascertain all relevant details.
- The contractor shall issue all statutory notices to the local Authority.


Existing Front Elevation



Proposed Front Elevation



Proposed Street View

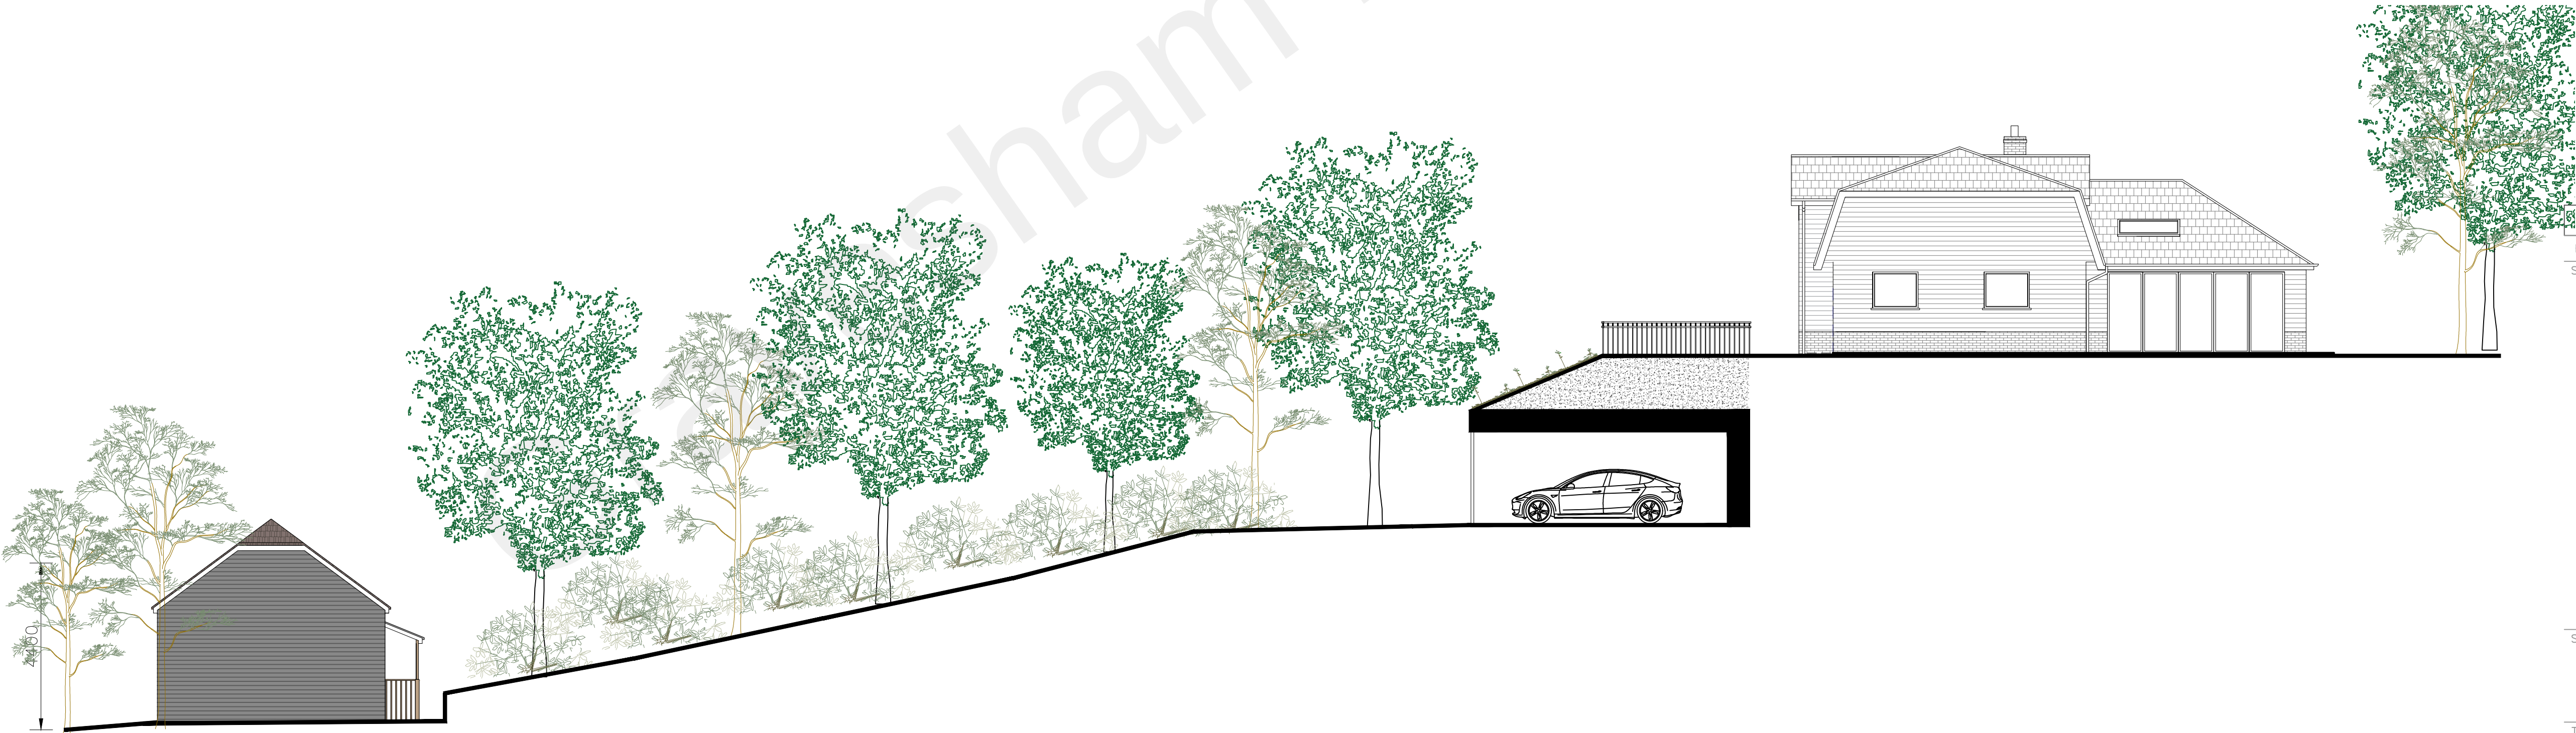

Proposed Site Section

REV:	DESCRIPTION:	BY:	DATE:
STATUS:			

PLANNING



Whitehall Place
47 The Terrace,
Gravesend, Kent
DA12 2DL
01474 247 787
info@barronedwards.co.uk
www.barronedwards.co.uk

SITE:	La Clef Valley Lane, Culverstone Gravesend DA13 0DG
-------	--

TITLE:	Existing Front Elevation Proposed Elevations Side Section
--------	---

SCALE AT A3:	DATE:	DRAWN:
1:100	10.08.22	SA
PROJECT NO:	DRAWING NO:	REVISION:
211001-A	003	B

1:100 0 1 2 3 4