



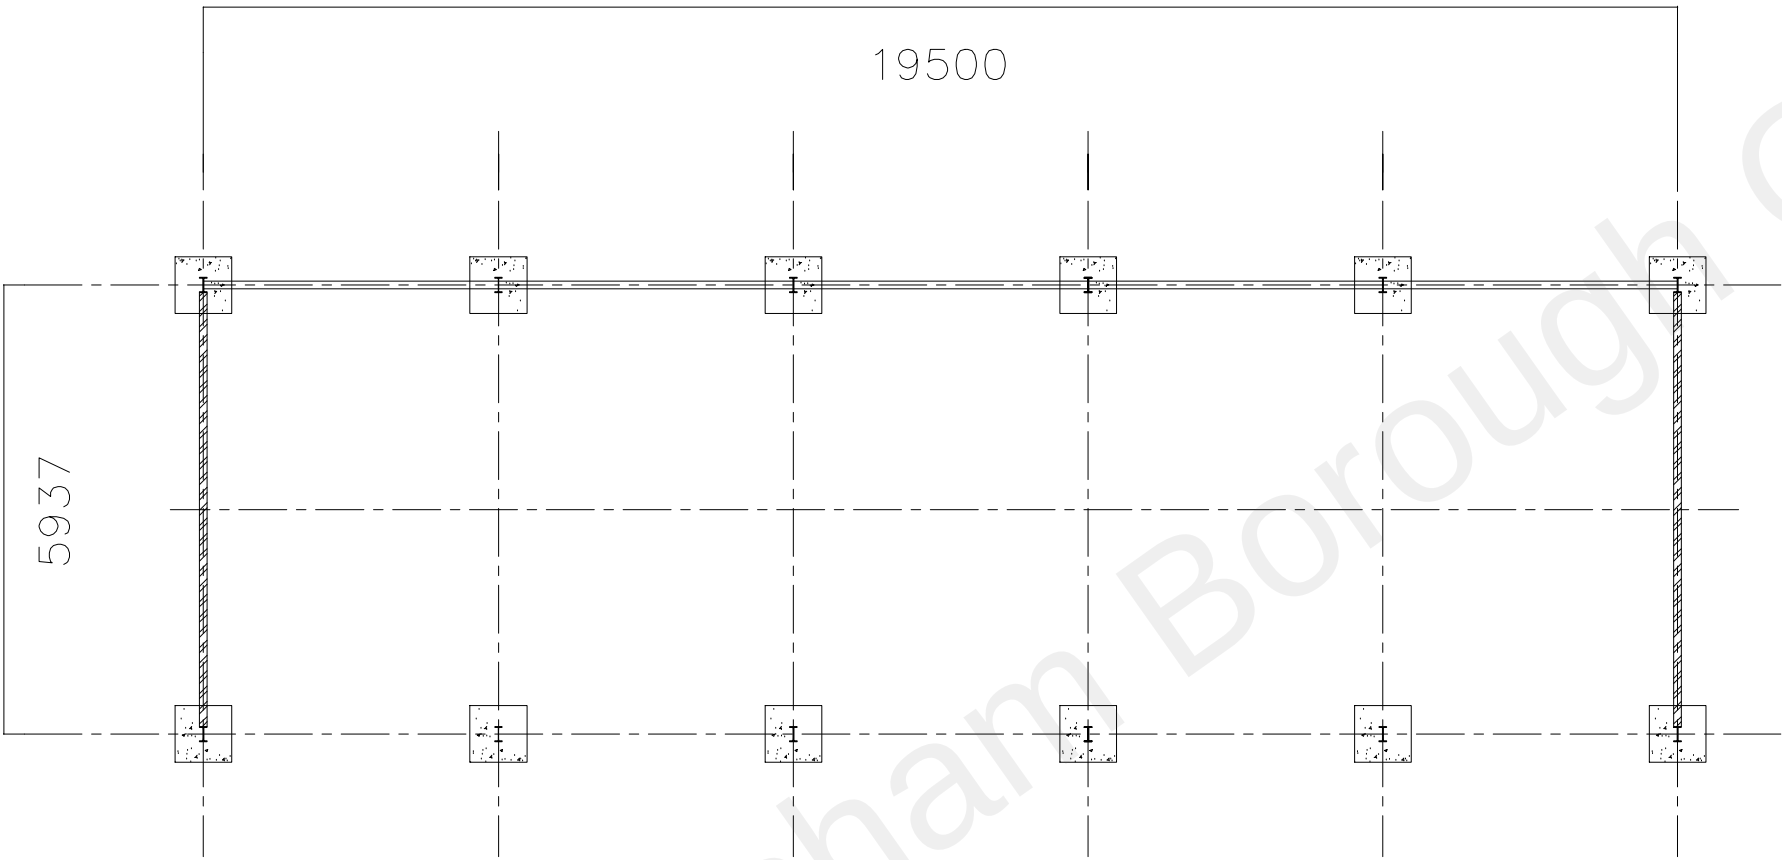

Existing Floor Plan
1:100

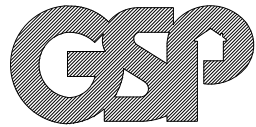

2 The Parade, Ash Road, Hartle:
Longfield, Kent DA3 8B
Tel: 01474 70370!
www.grahamsimpkinplanning.co.u
Graham Simpkin Planning Email: webmail@grahamsimpkinplanning.co.u

Project Title Warren Farm, Swillers Lane, Shorne, DA12 3ED		Job No 3408
Drawing Title Existing Floor Plan	Drawing No 02	Revision —
Date 21.09.2021	Drawn by MS	Checked by SC
Scale 1:100 @ A3	Note	

