




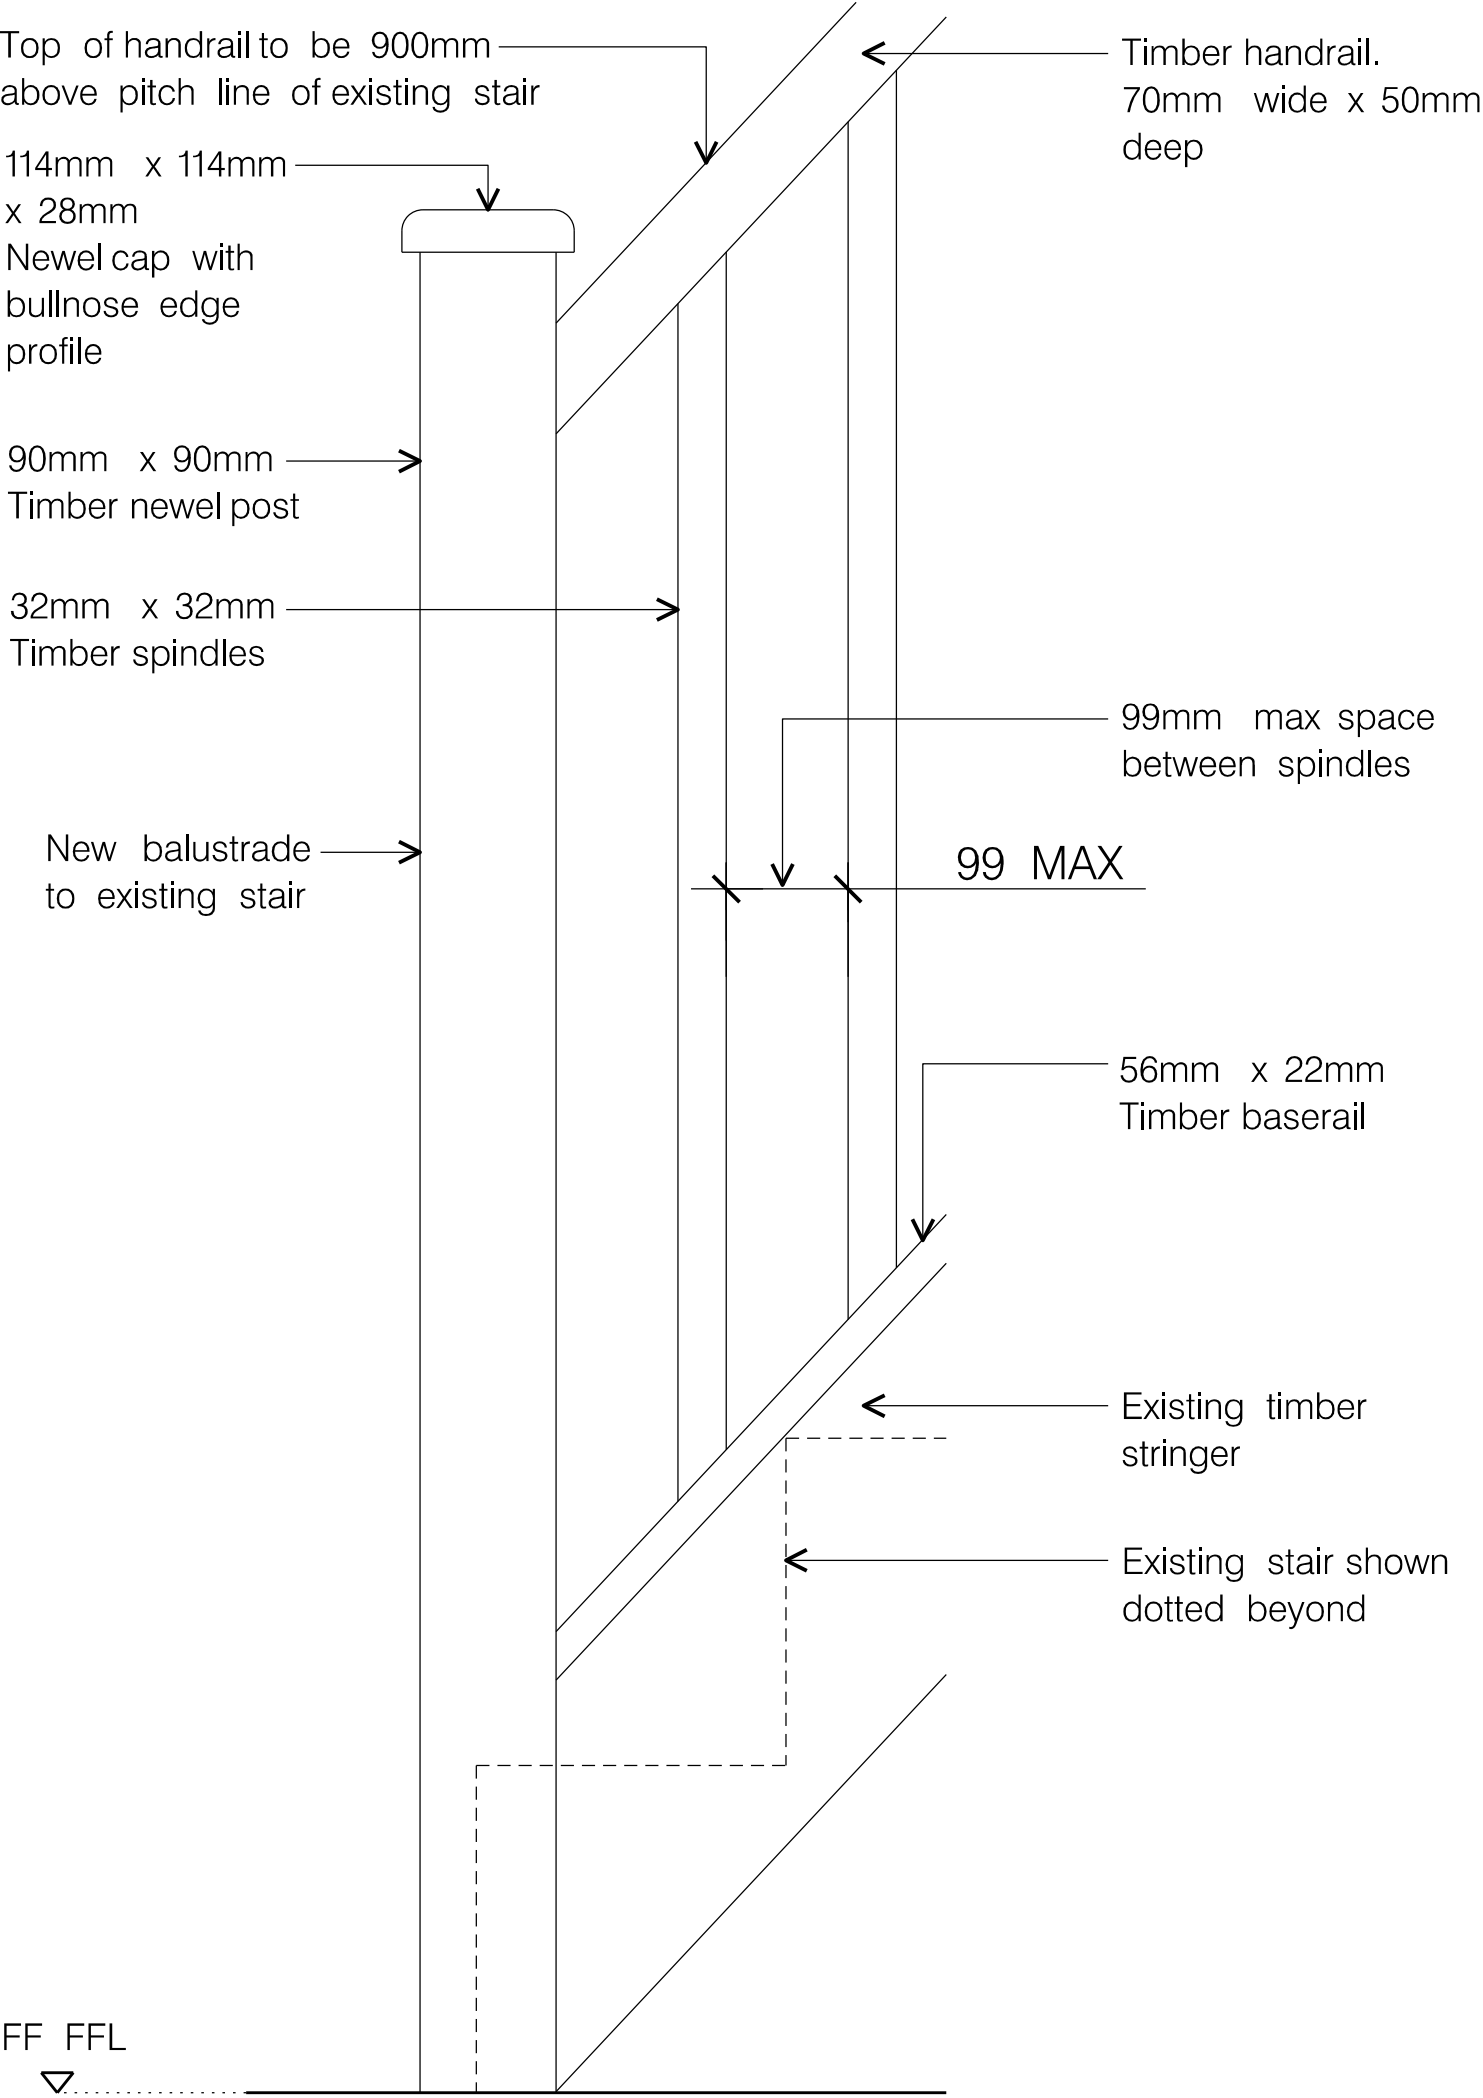


Balustrade Detail 01

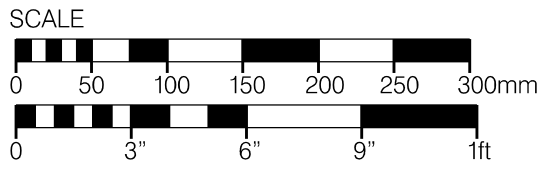


1:5 @ A1

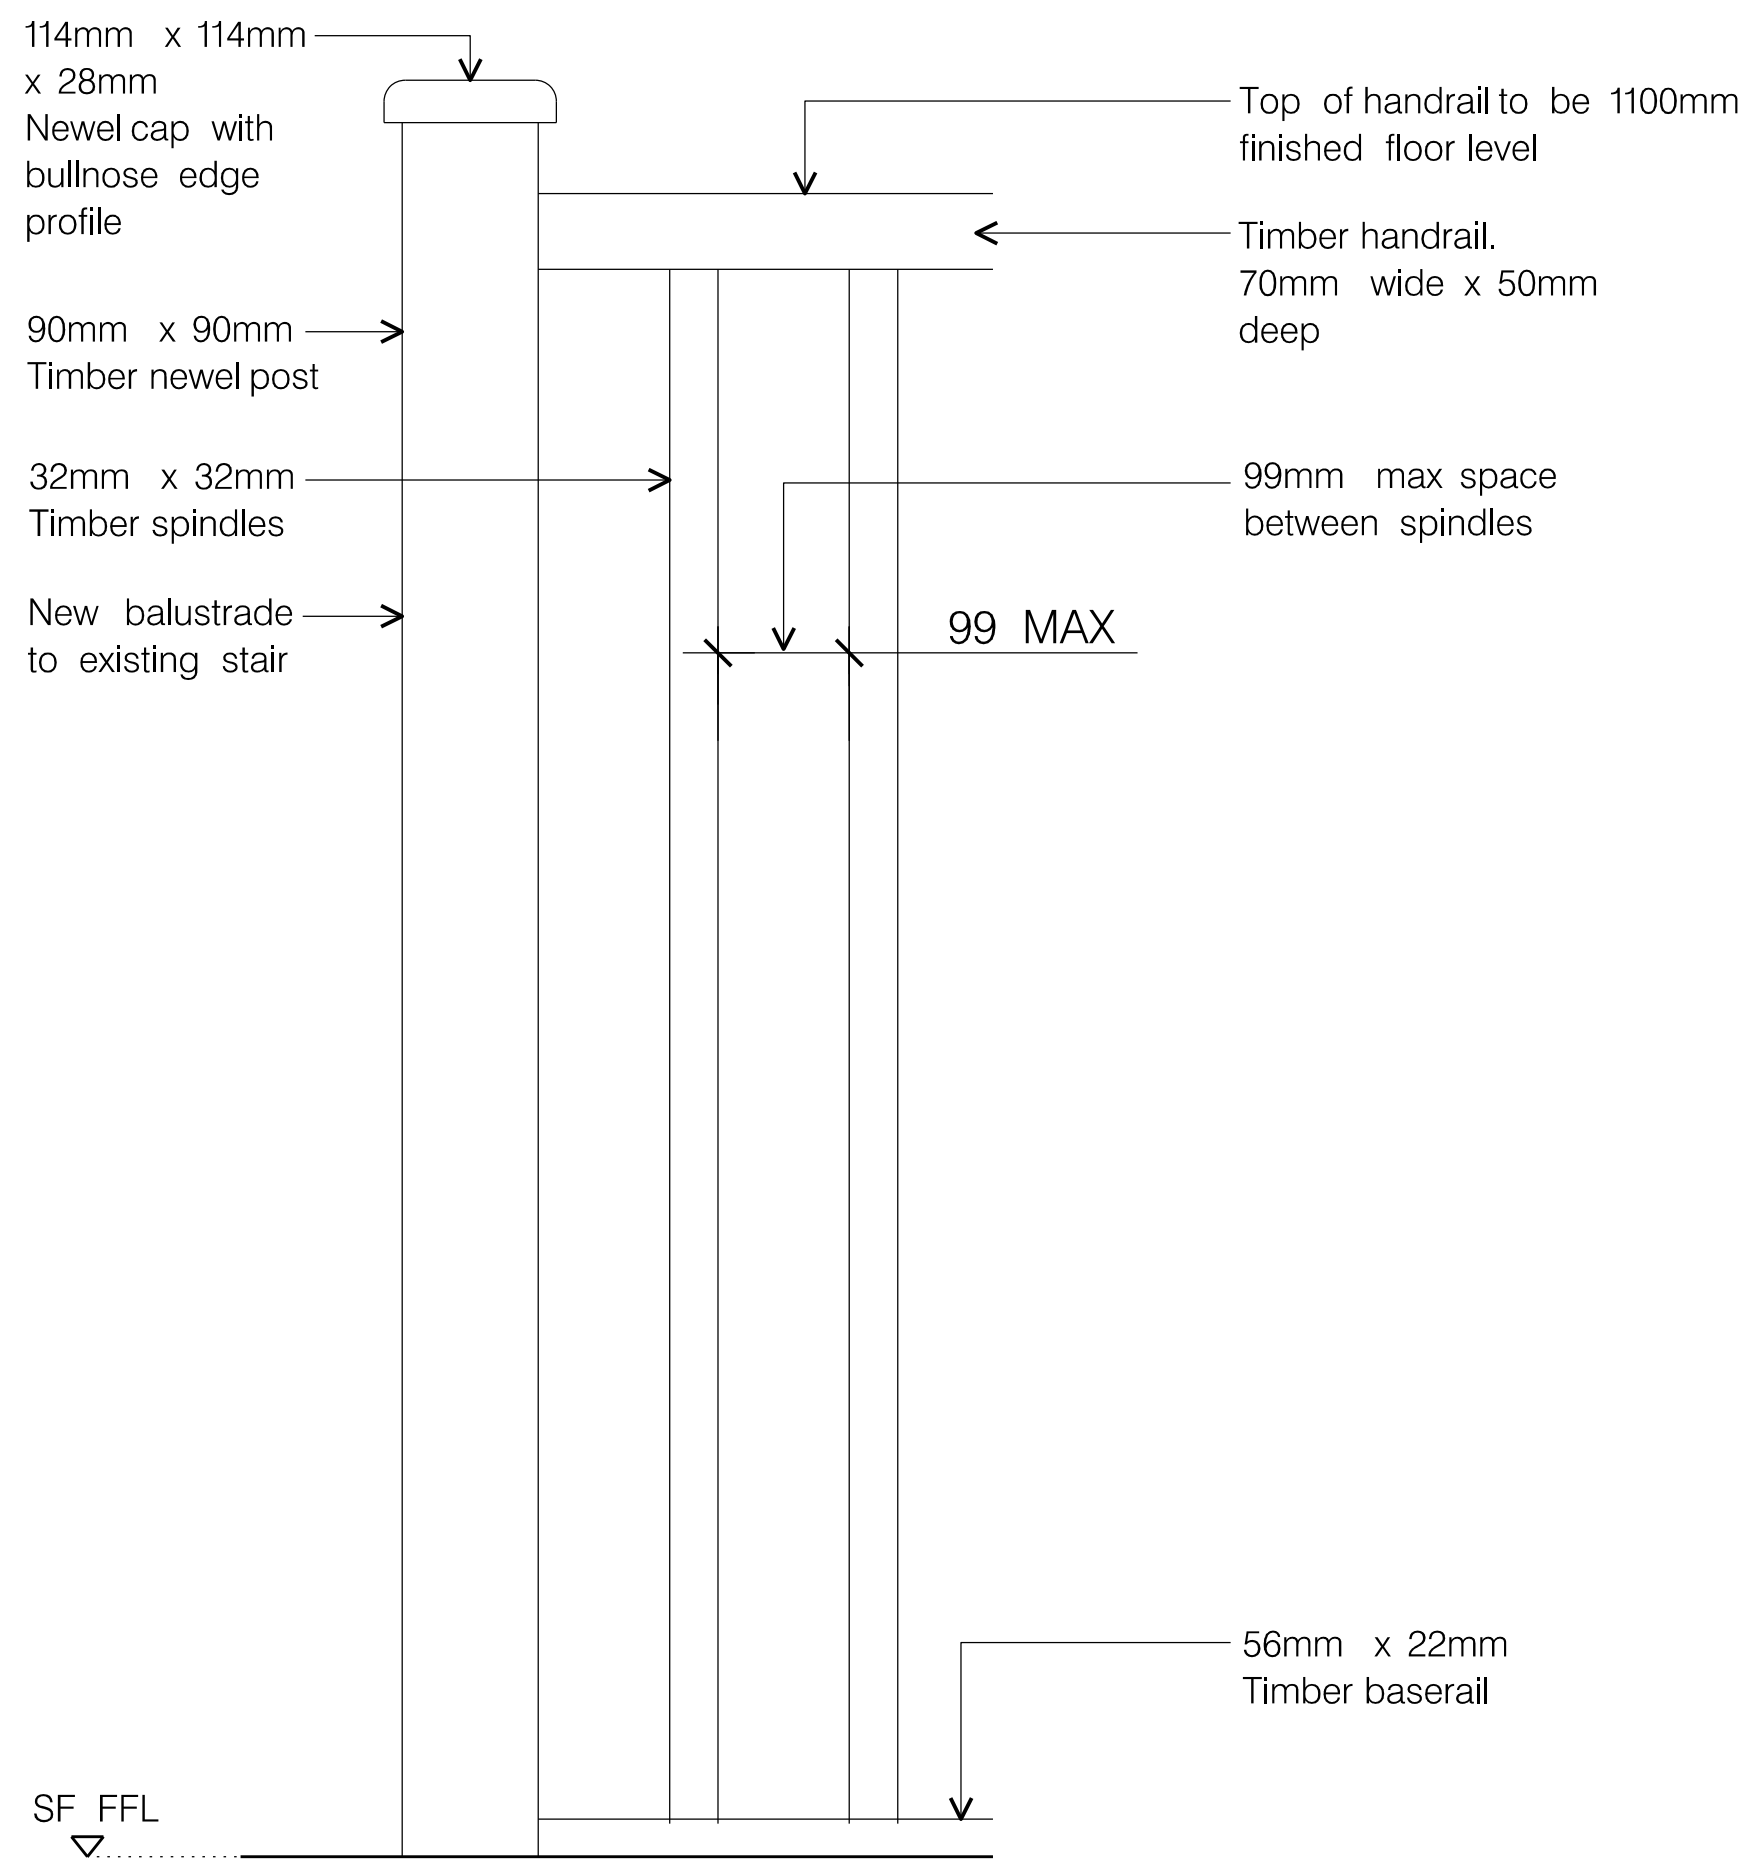


Balustrade Detail 02

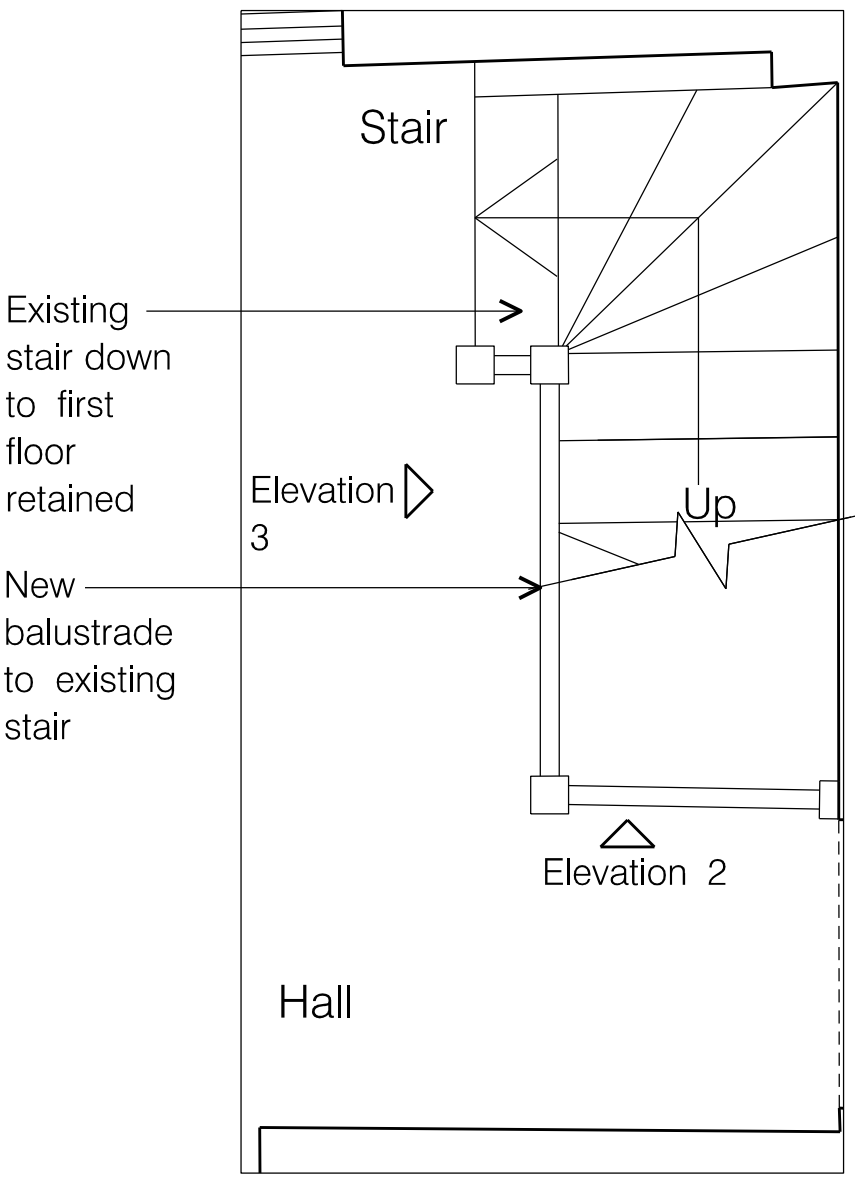


Second Floor Plan

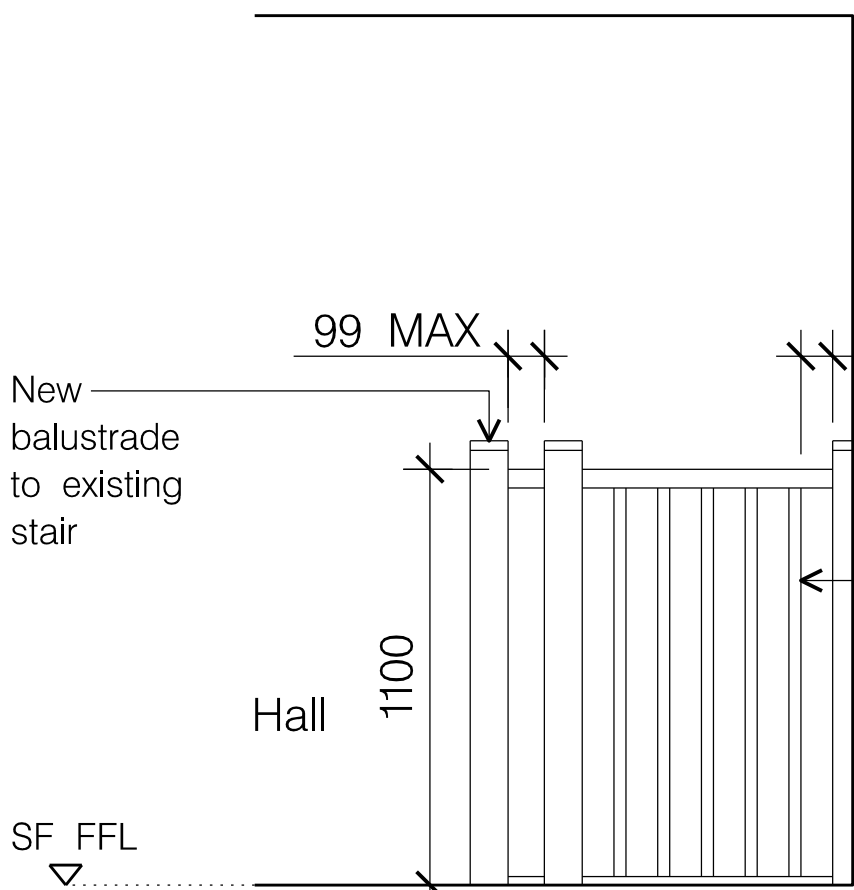


Elevation 2

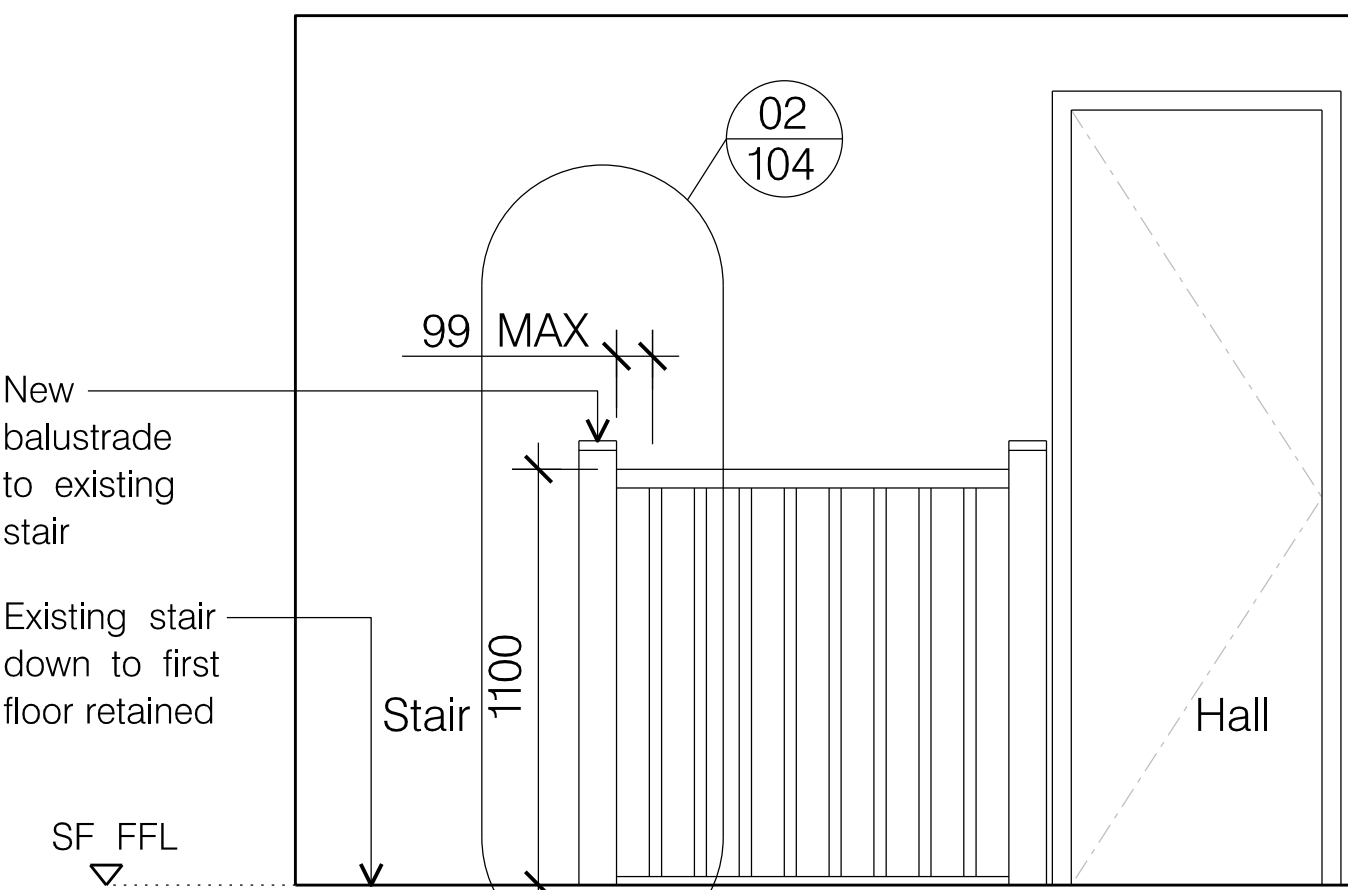


Elevation 3

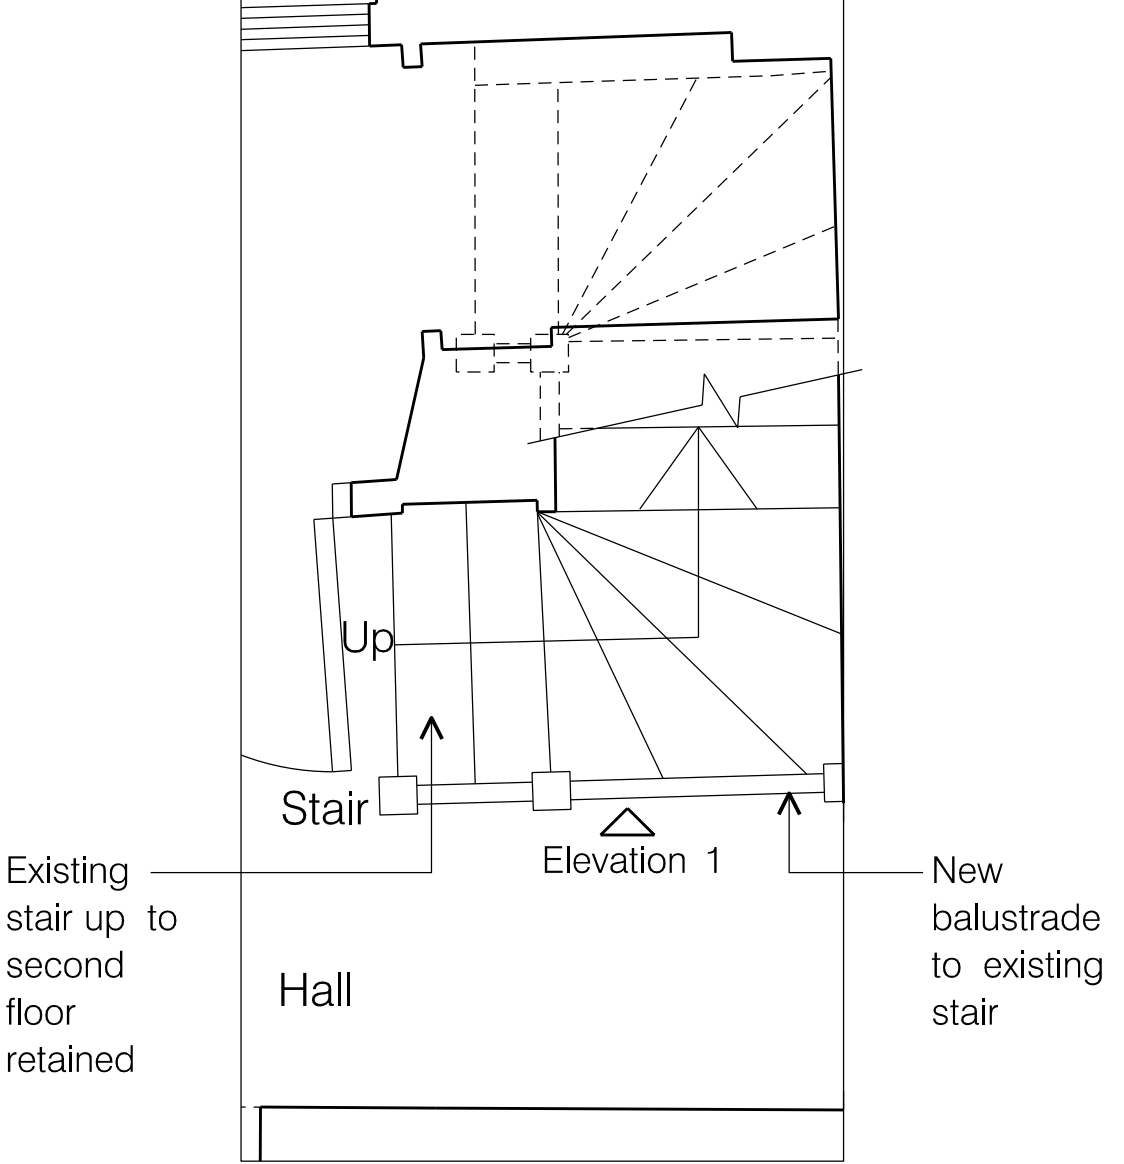

First Floor Plan

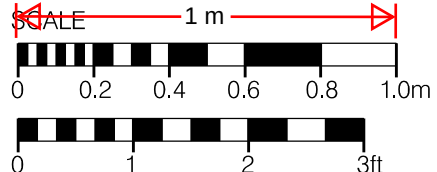


1:20 @ A1

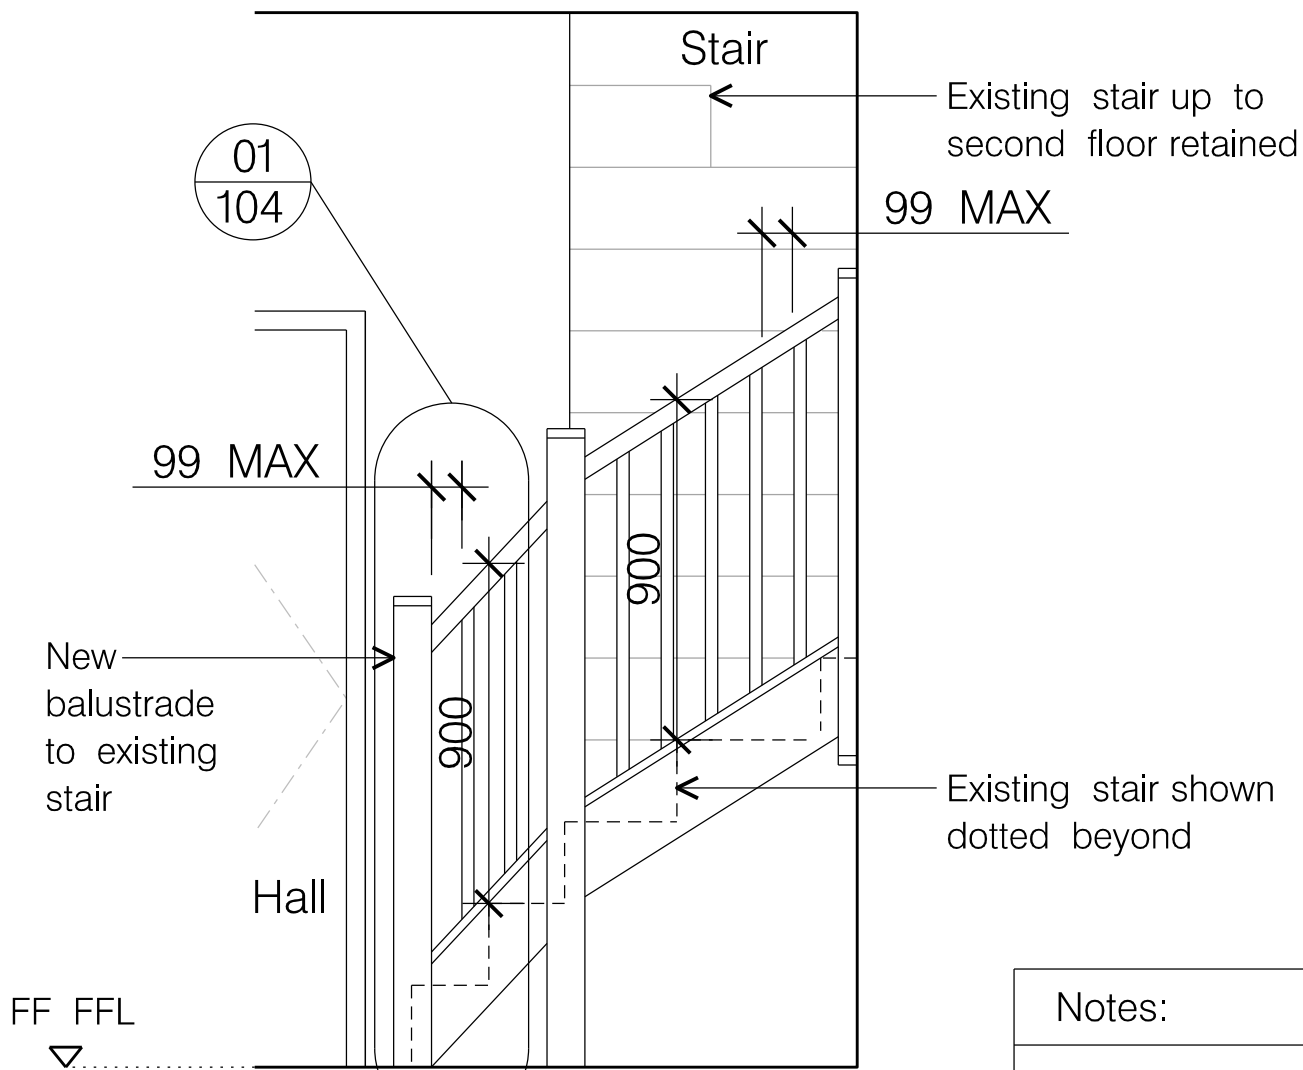

Elevation 1

Notes:

1. Stair guarding to have no openings in excess of 100mm width
2. Stair construction to comply with requirements of Approved Document K of the Building Regulations

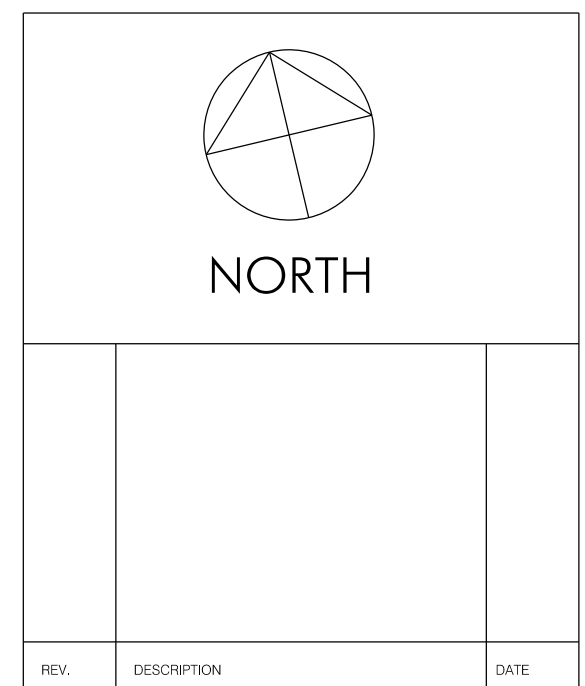

PROJECT  
24 STONE STREET  
GRAVESEND, KENT  
DA11 0NP

DRAWING TITLE  
EXISTING STAIR BETWEEN FIRST  
AND SECOND FLOOR LEVELS  
PROPOSED BALUSTRADE DETAILS

SCALE 1:20 @ A1  
& 1:5 @ A1

DATE OCTOBER 2024

DRAWING NO. 3580 /C /104

REV.

This drawing is the Copyright of Proun Architects. Any copying in part or whole must be with the written consent of Proun Architects. All drawings are to be checked and approved by the architect or a suitably qualified person. This drawing is to be used in conjunction with all other drawings.

90 BOROUGH HIGH STREET  
LONDON SE1 1LL

Tel: 020 7407 3700 Fax: 020 7407 3800  
www.prounarchitects.co.uk

**PROUN**

ARCHITECTS DESIGNERS PLANNERS