


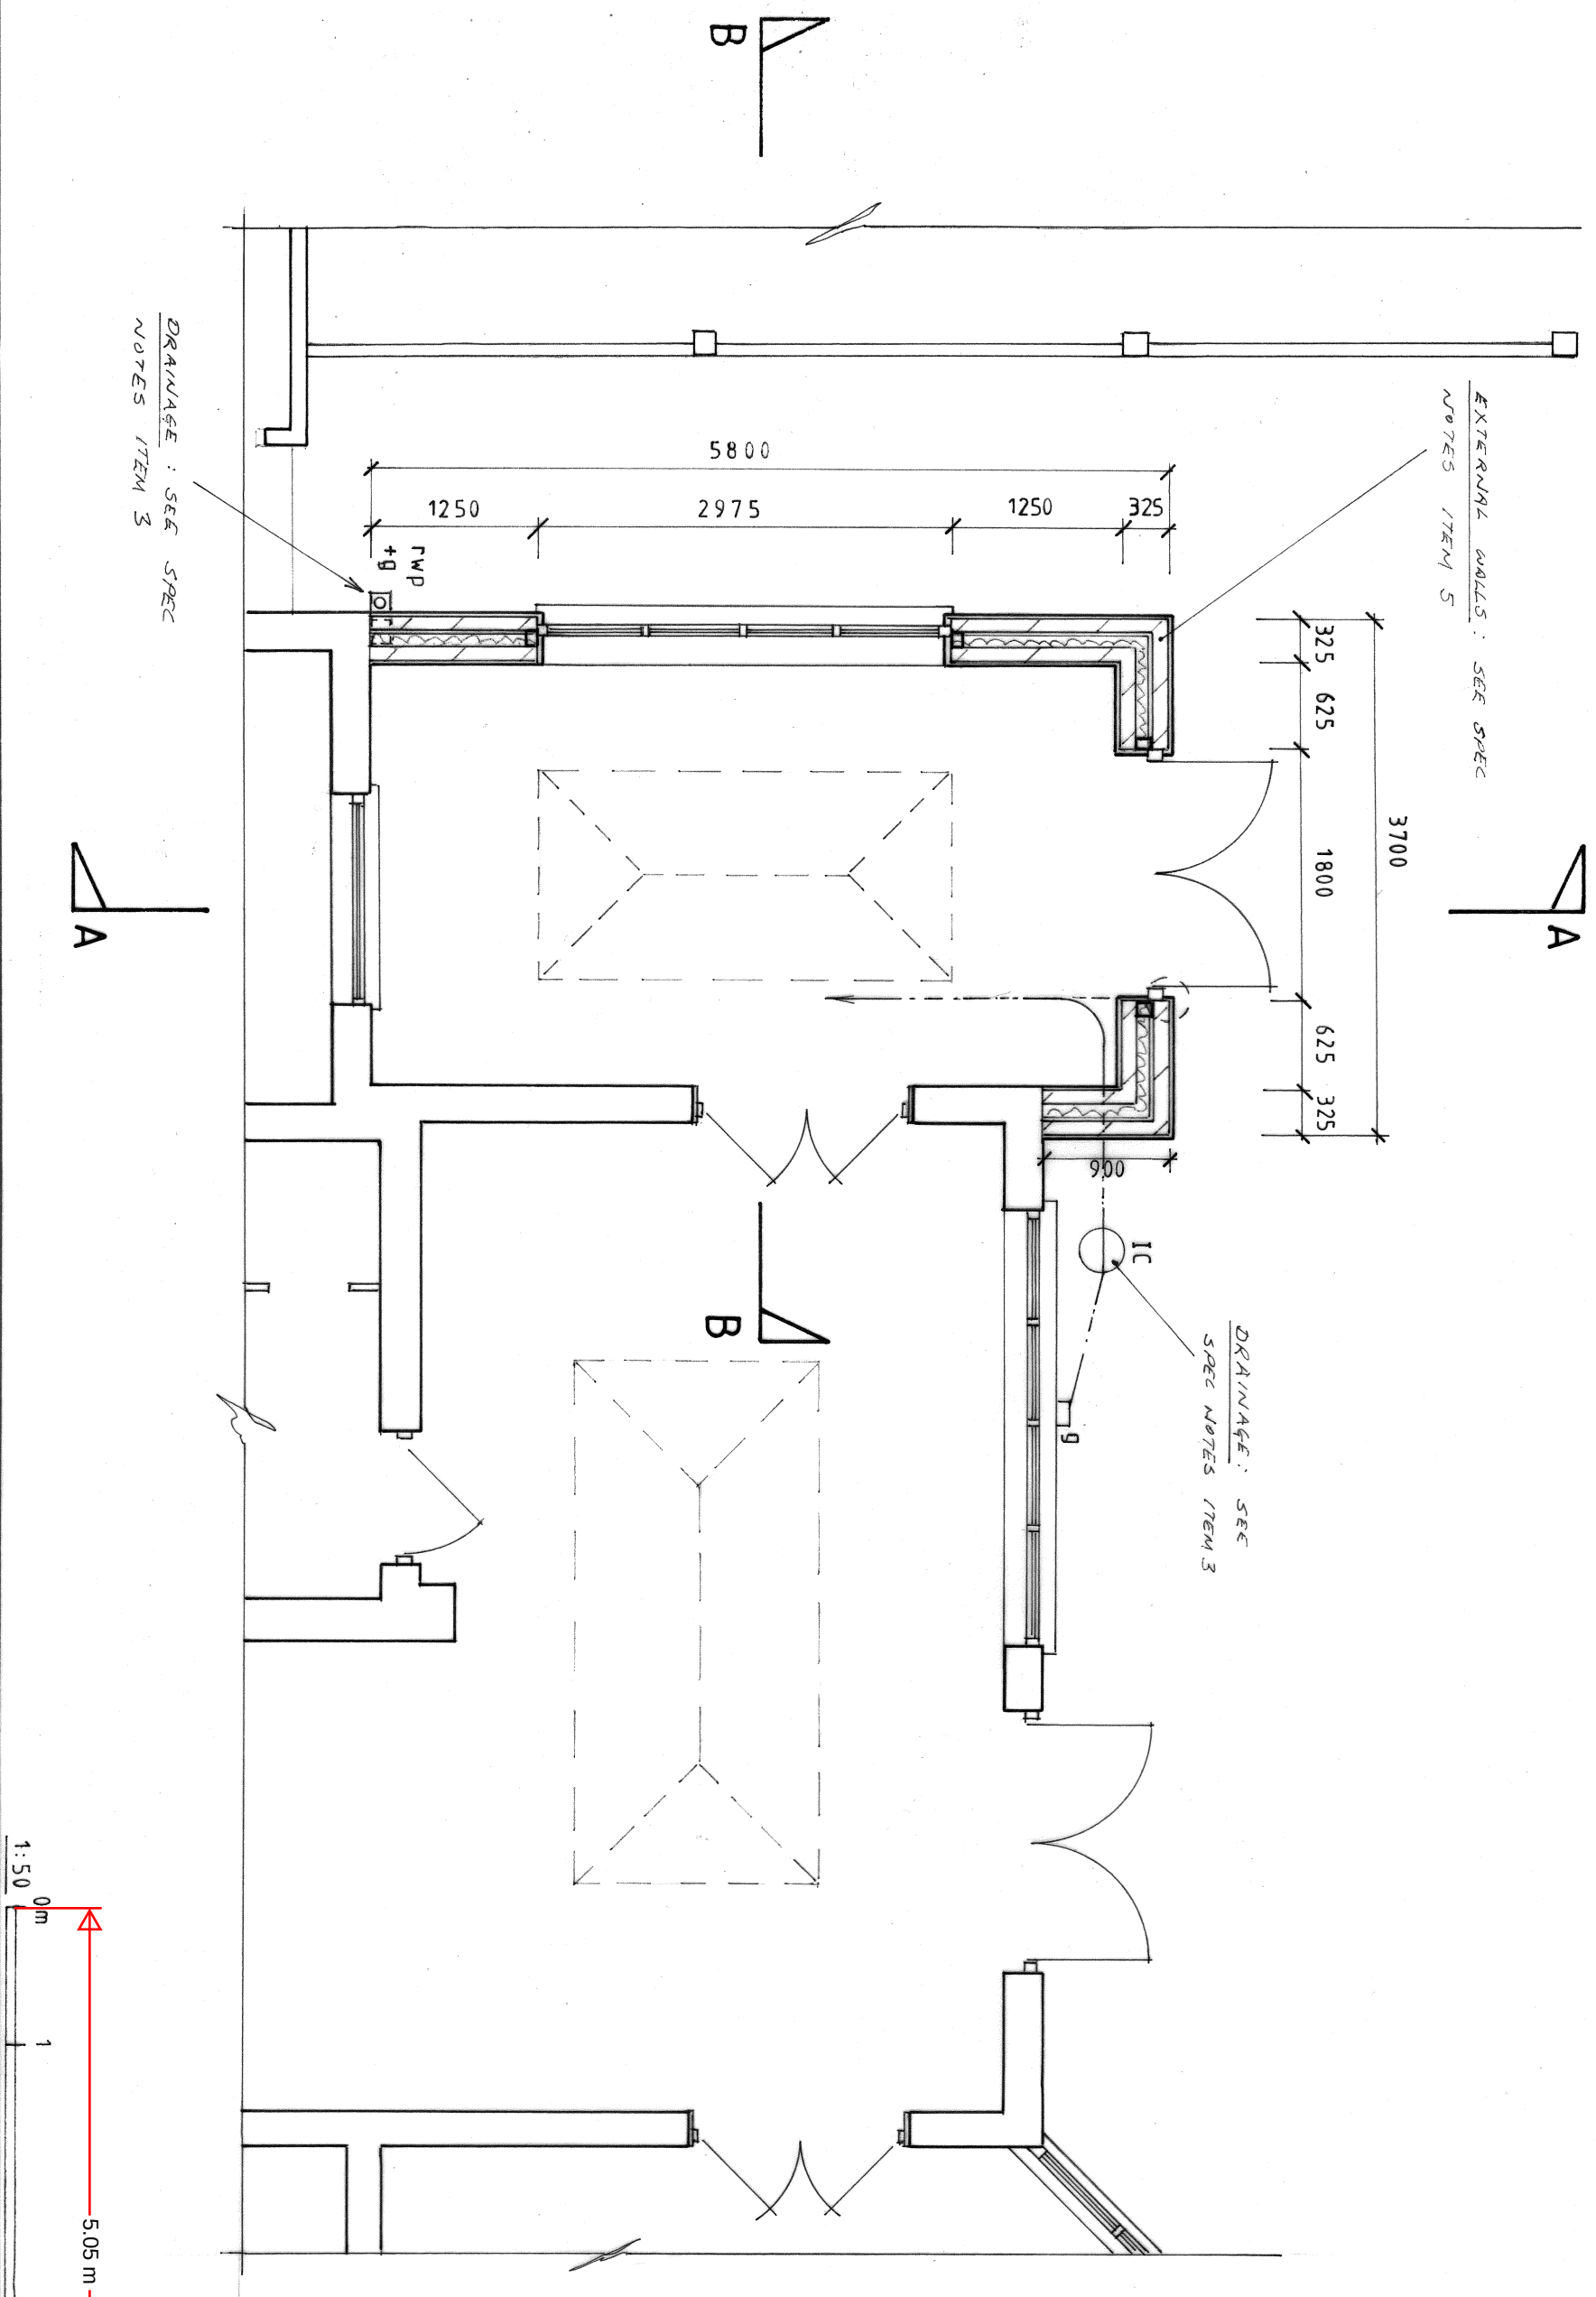

EXTERNAL WALLS: SEE SPEC
NOTES ITEM 5

DRAINAGE: SEE
SPEC NOTES MEM 3

DRAINAGE : SEE SPEC
NOTES ITEM 3

PROPOSED PART GROUND FLOOR PLAN.
S/S SIDE/REAR EXTENSION.

THE SHEILING,
WROTHAM ROAD,
MEORPHAM, DA13 0JH.

Scale: 1:50 @ A3

Date: April 2024

Drug No: 05

Rev: