


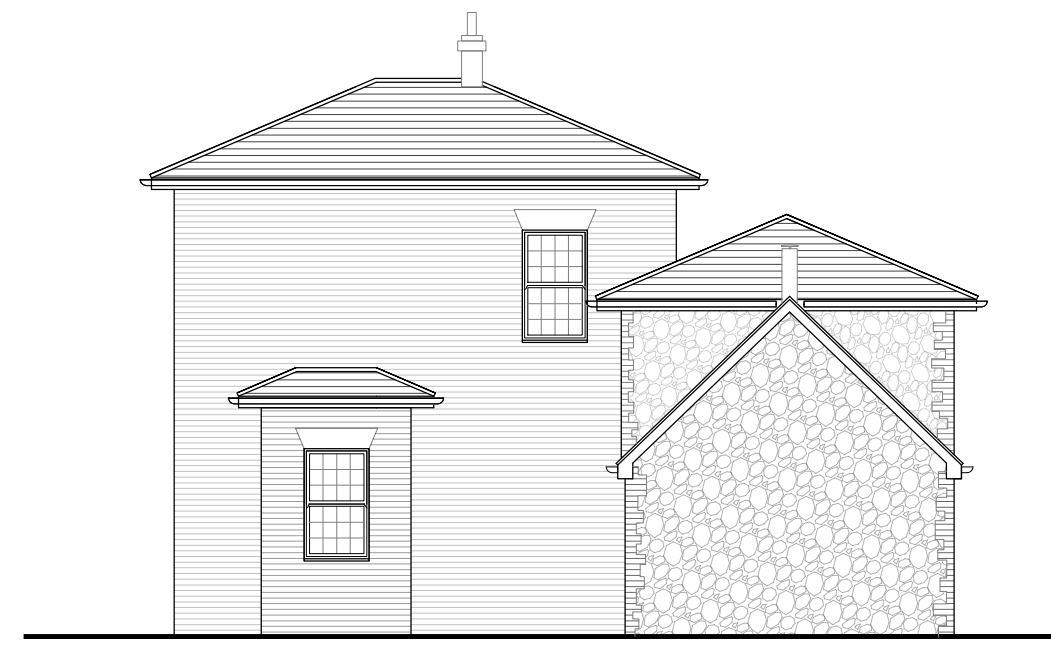

PROPOSED SIDE ELEVATION
1:100




PROPOSED REAR ELEVATION
1:100



PROPOSED SIDE ELEVATION
1:100




PROPOSED FRONT ELEVATION
1:100

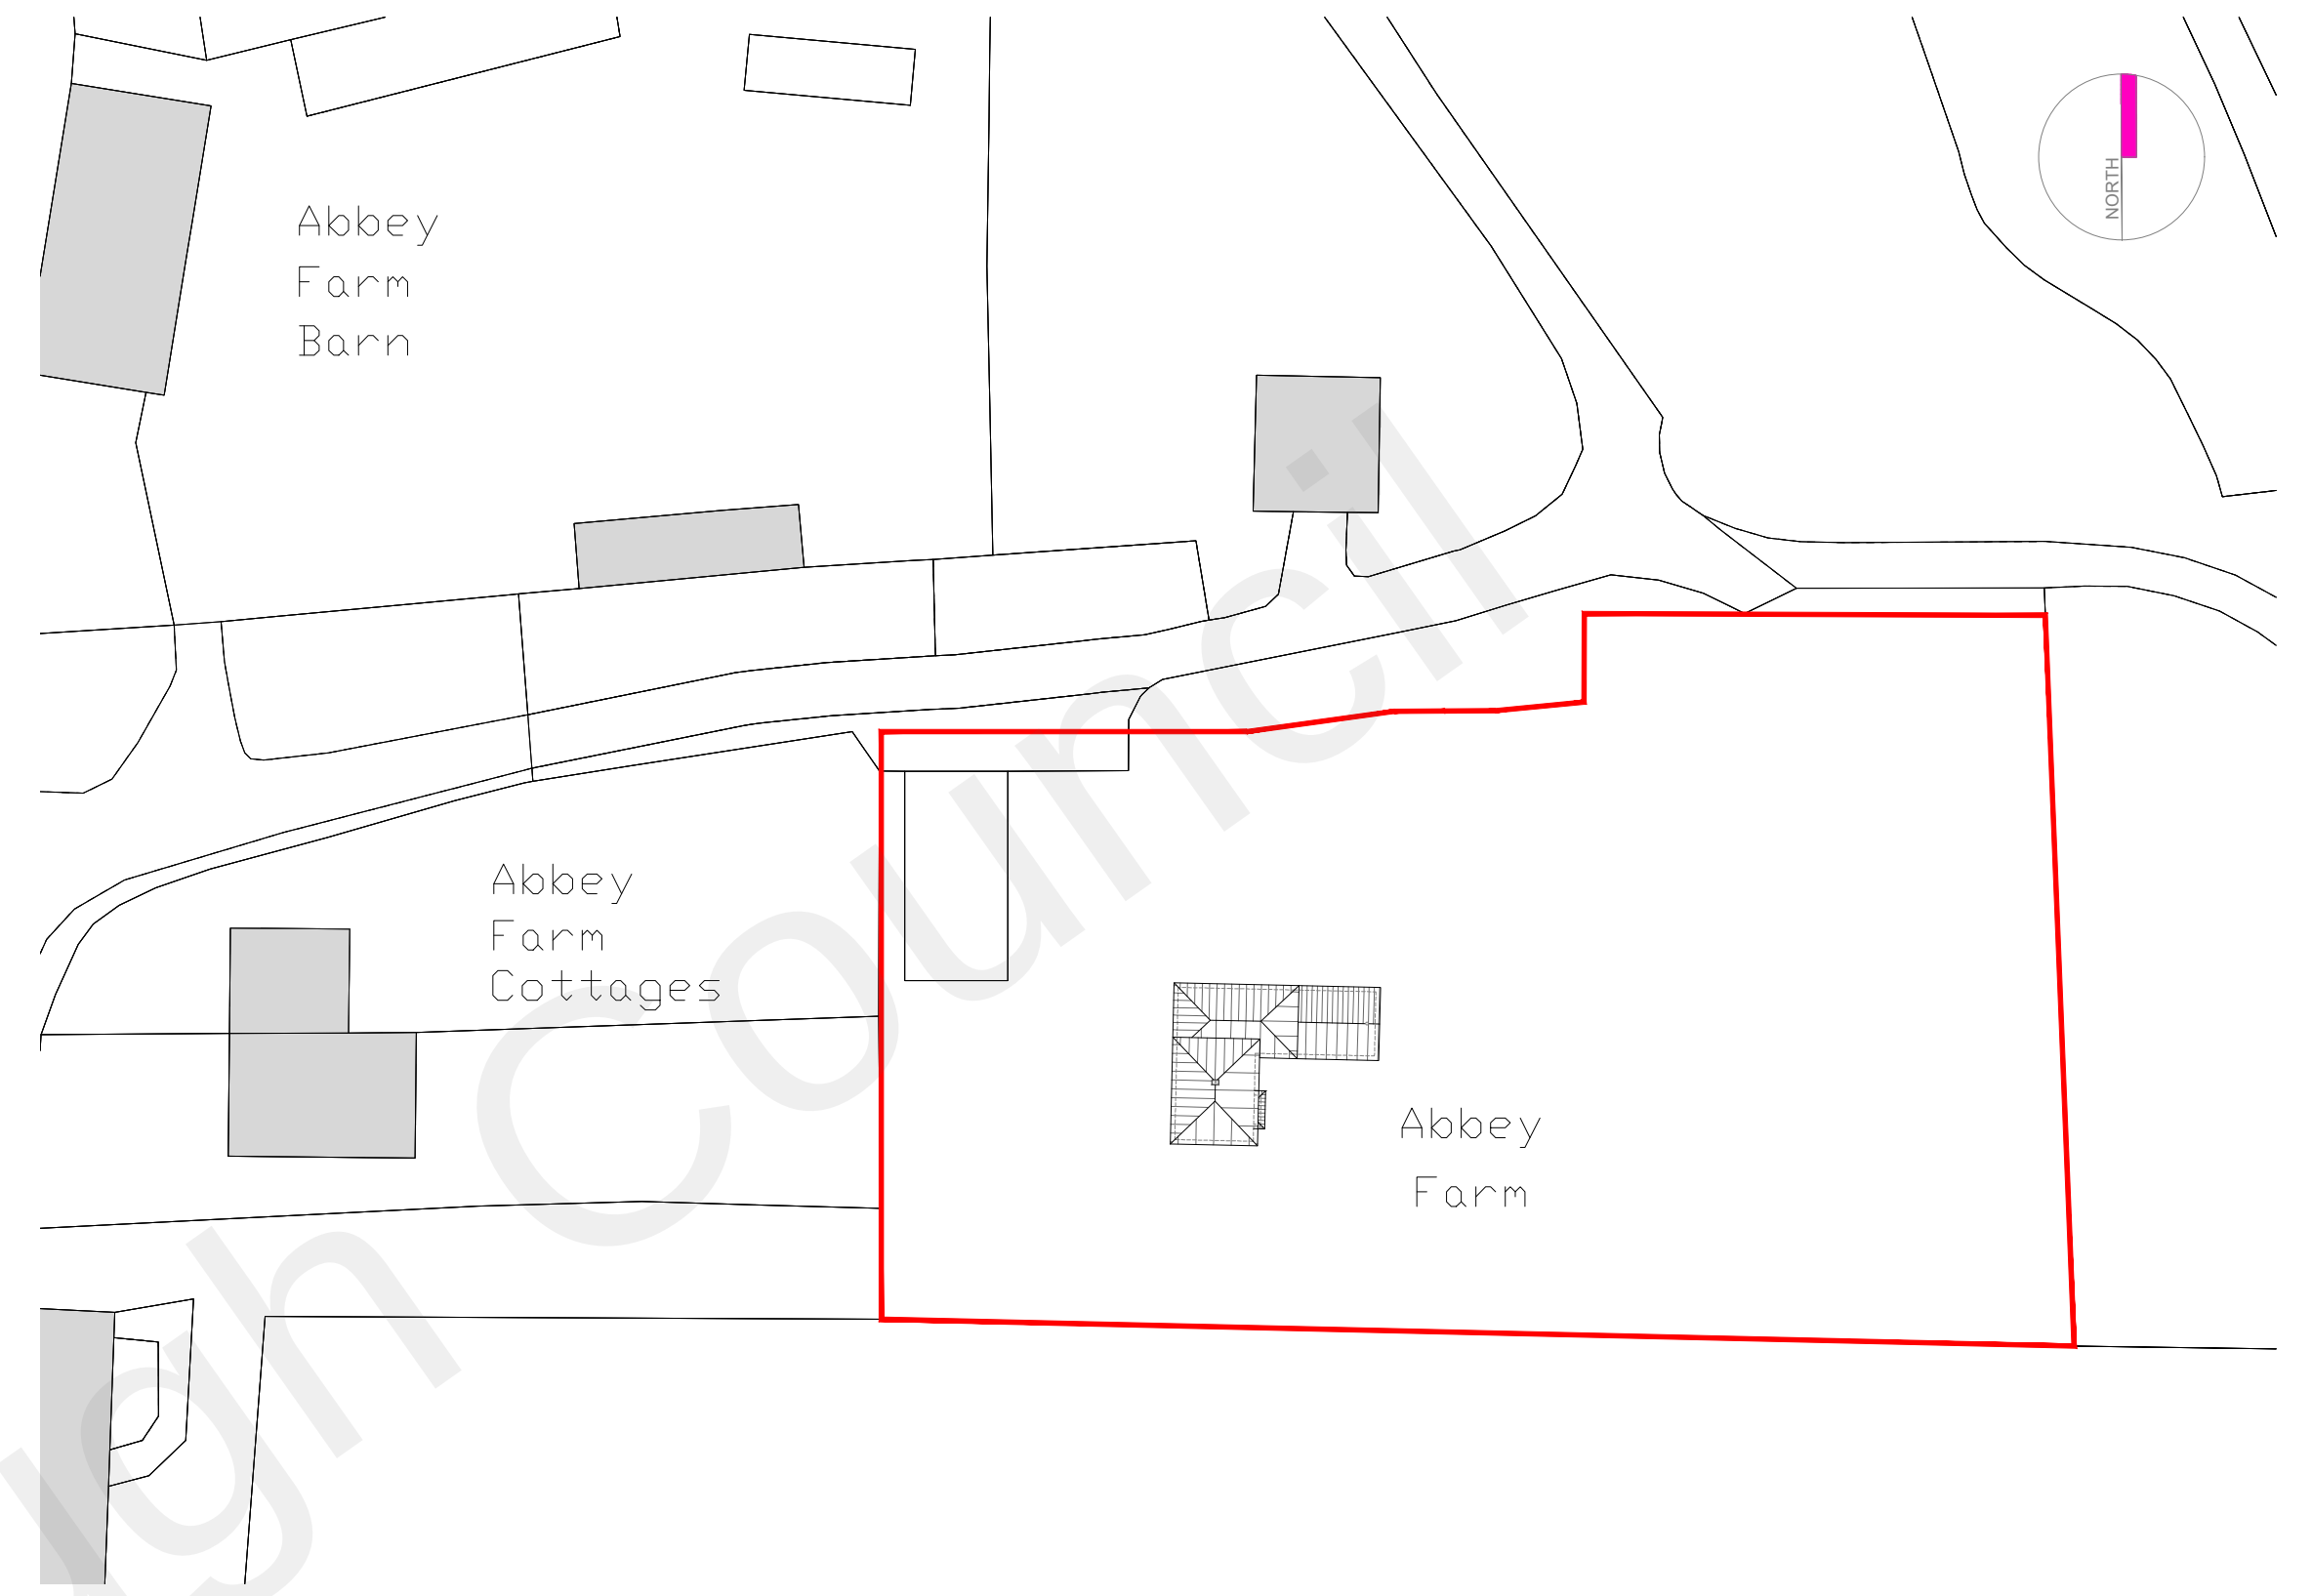


PROPOSED BLOCK PLAN
1:500

MATERIAL SCHEDULE


- 1 BRICKWORK TO MATCH EXISTING
- 2 WINDOWS TO MATCH EXISTING
- 3 ROOF TILES TO MATCH EXISTING
- 4 SOFFIT, FASCIA & RAINWATER GOODS TO MATCH EXISTING

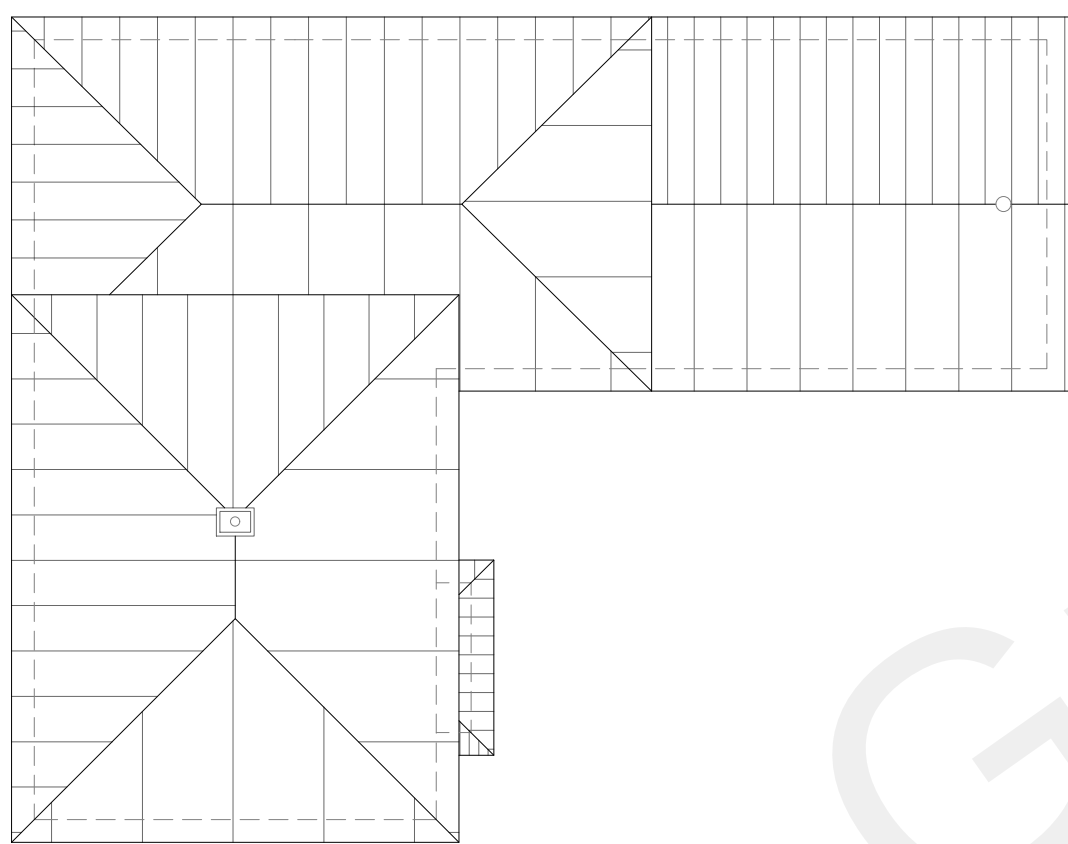

PROPOSED ROOF PLAN
1:100

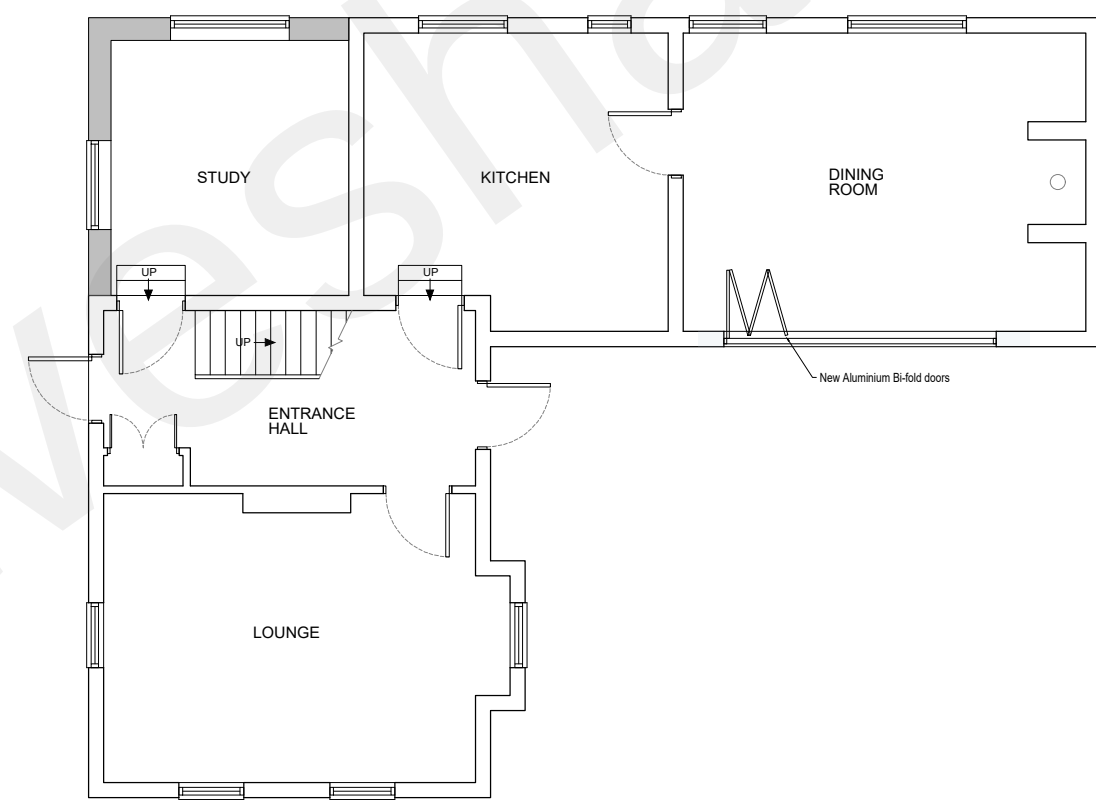

PROPOSED GROUND FLOOR PLAN
1:100

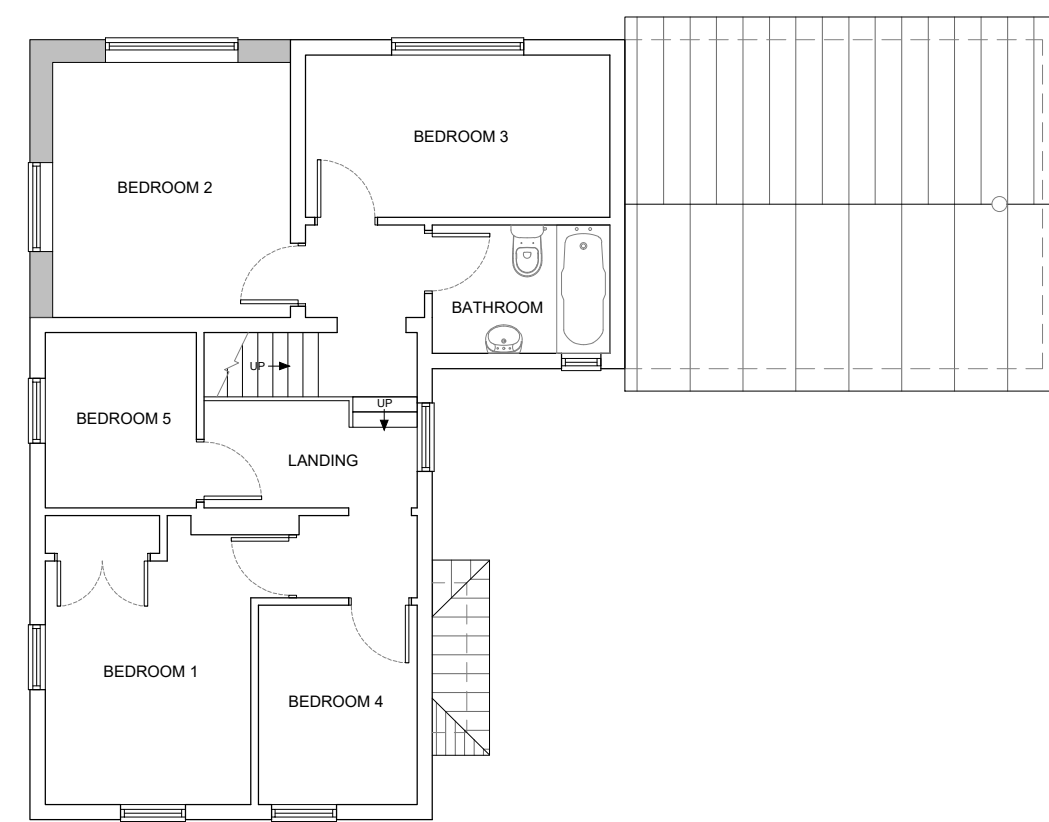

PROPOSED FIRST FLOOR PLAN
1:100

1:100 0 2m 4m 6m 8m 10m

1:500 0 10m 20m 30m 40m 50m

1:1250 0 20m 40m 60m 80m 100m 120m

JOB TITLE		DRAWING TITLE	
Abbey Farm, Church Street, Higham, Rochester, ME3 7LS		PROPOSED PLANS & ELEVATIONS	
SCALE	1:100@A1	DRAWING NUMBER	REVISION
DATE	NOV '22	BDS-AF-P02	



Building Design Studio, 26 Kingshill Avenue, Kingshill, West Malling, Kent, ME19 4AE
T: 01732 424647 E-mail: mail@bdsstudio.co.uk Web: www.bdsstudio.co.uk DO NOT SCALE FROM THIS DRAWING