




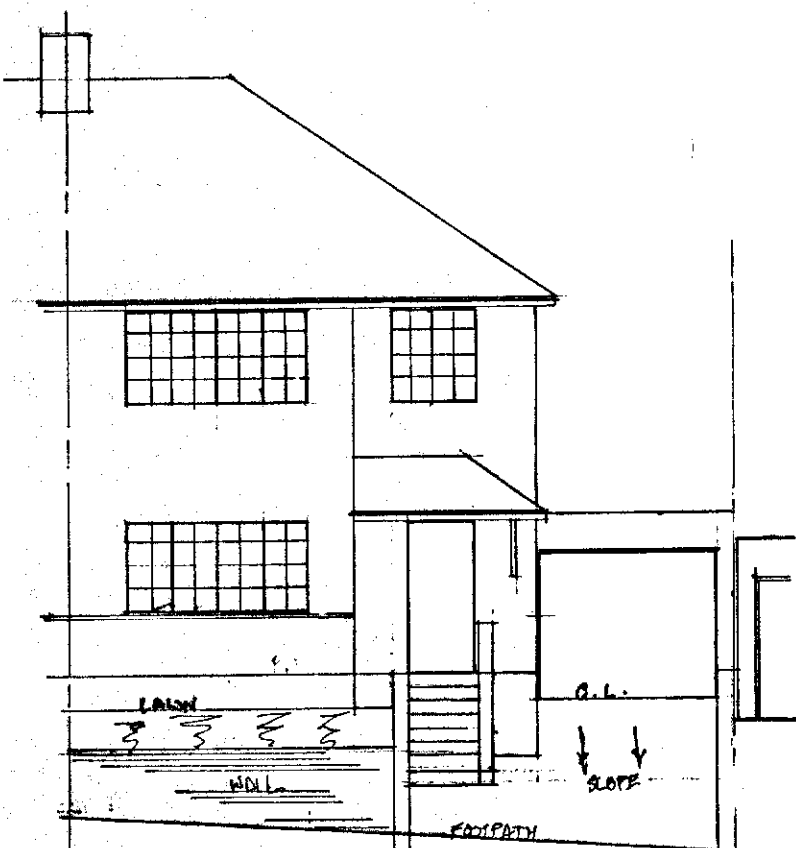

EXISTING FRONT ELEVATION 1:100

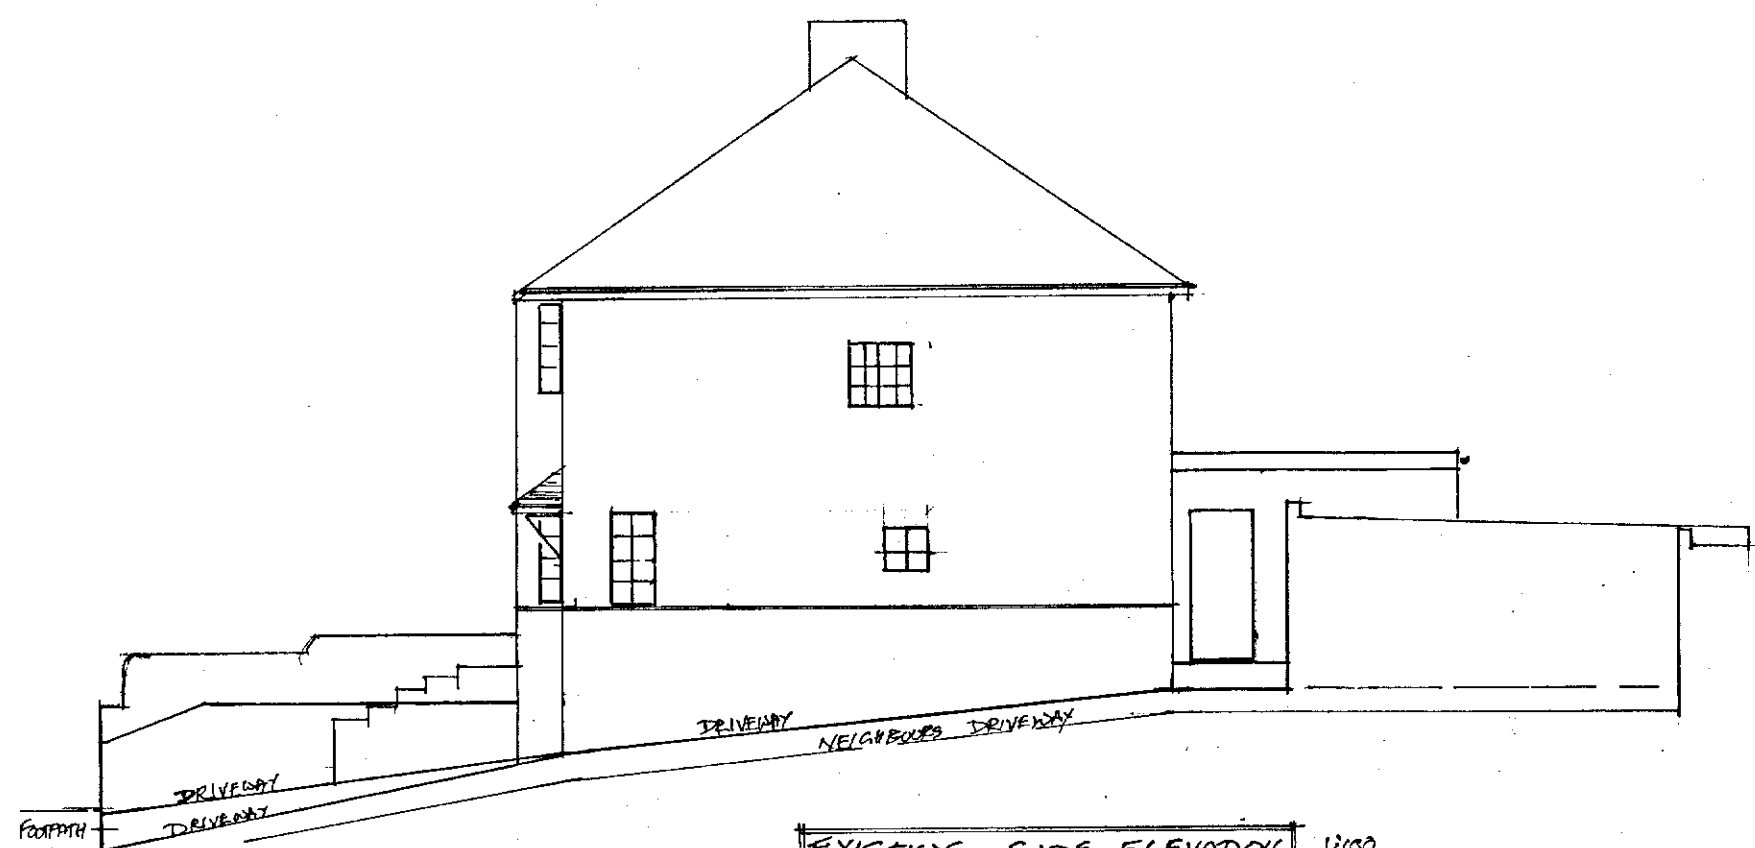


EXISTING SIDE ELEVATION 1:100

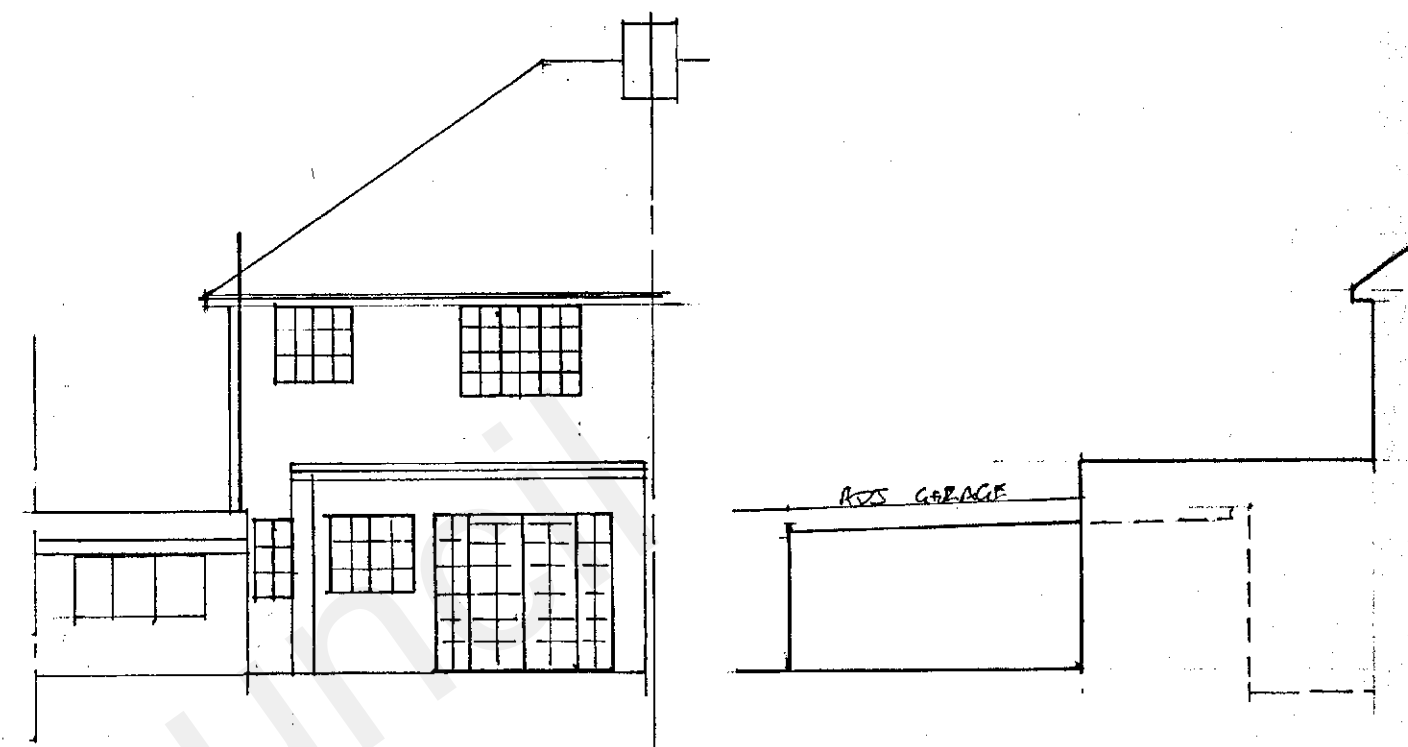


EXISTING REAR ELEVATION 1:100


EXISTING SIDE ELEVATION 1:100

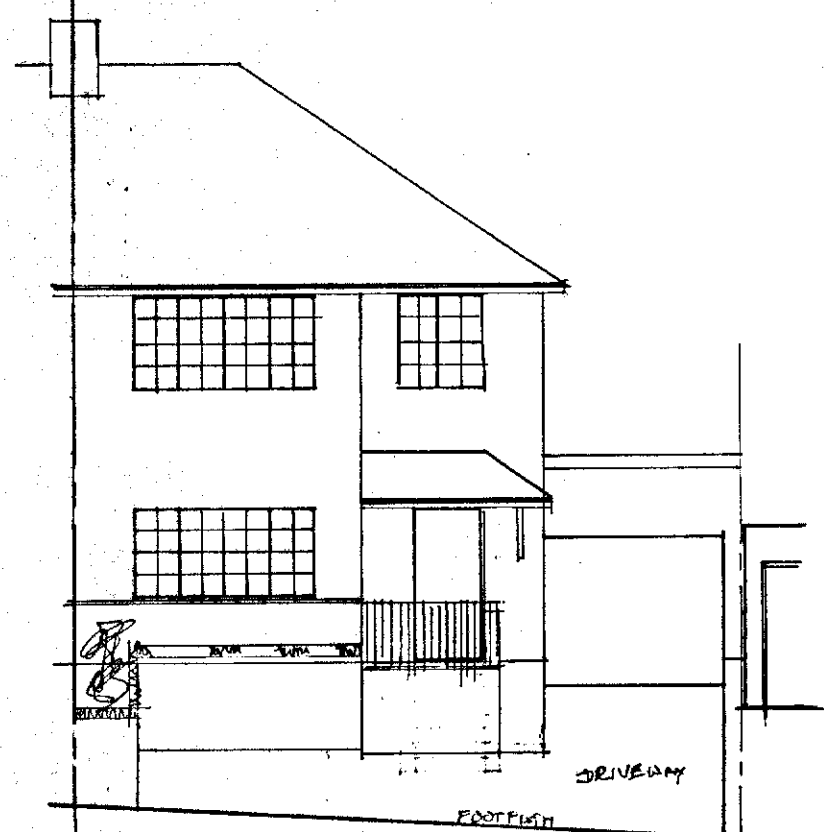


PROPOSED FRONT ELEVATION 1:100

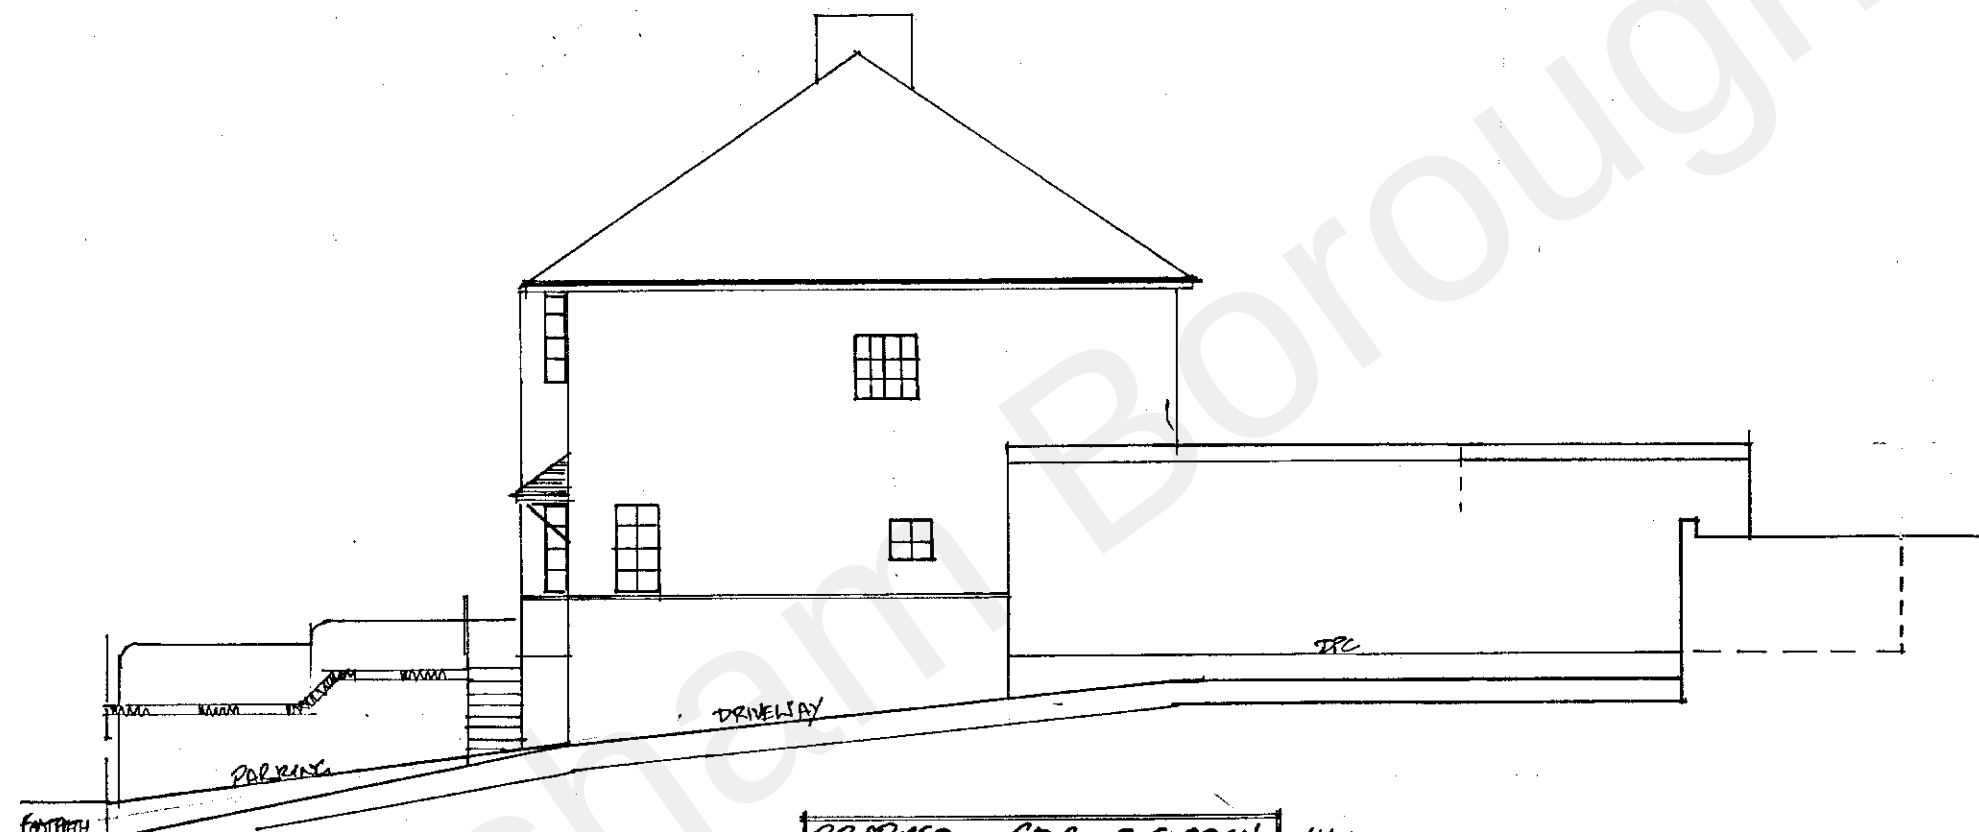


PROPOSED SIDE ELEVATION 1:100

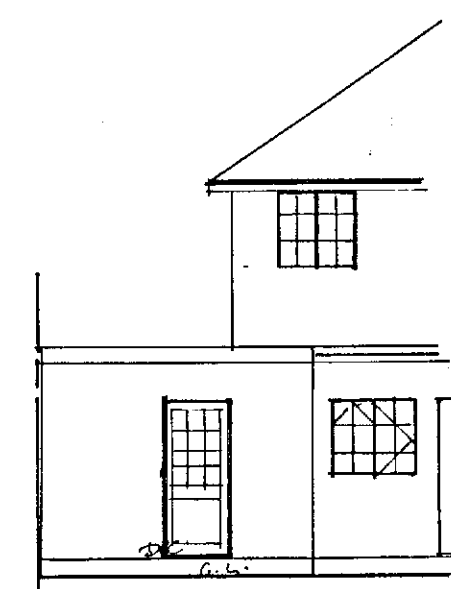


PROPOSED REAR ELEVATION

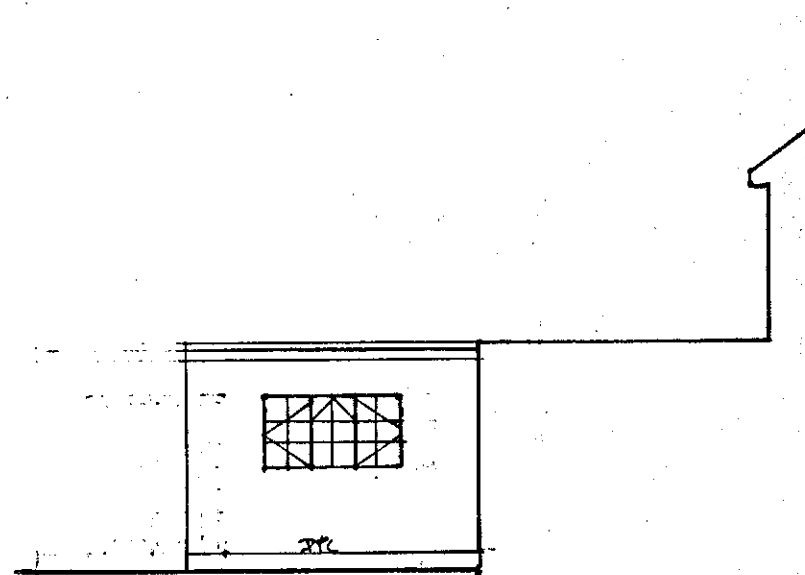

PROPOSED SIDE ELEVATION

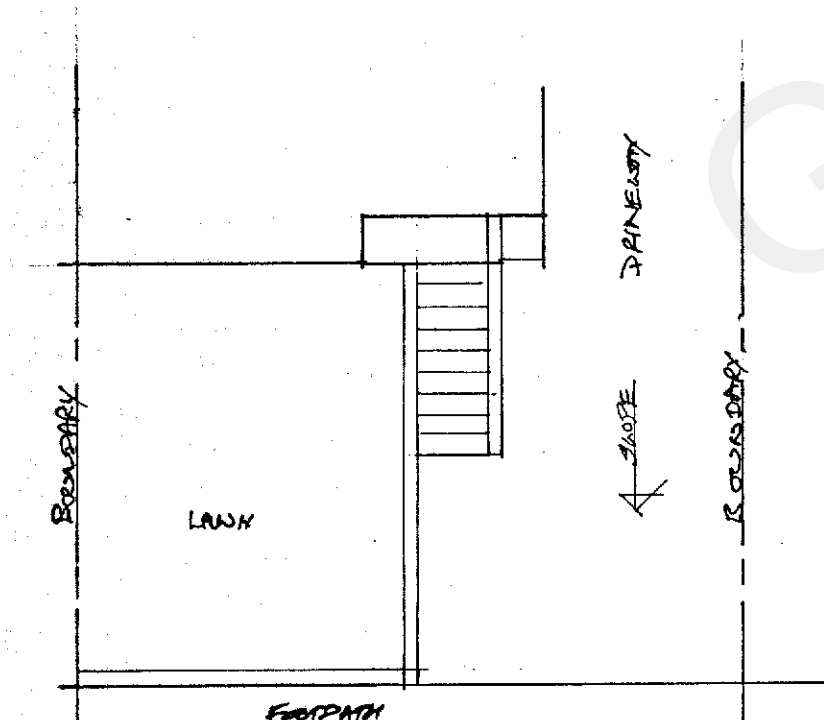

EXISTING FRONT GARDEN PLAN 1:100

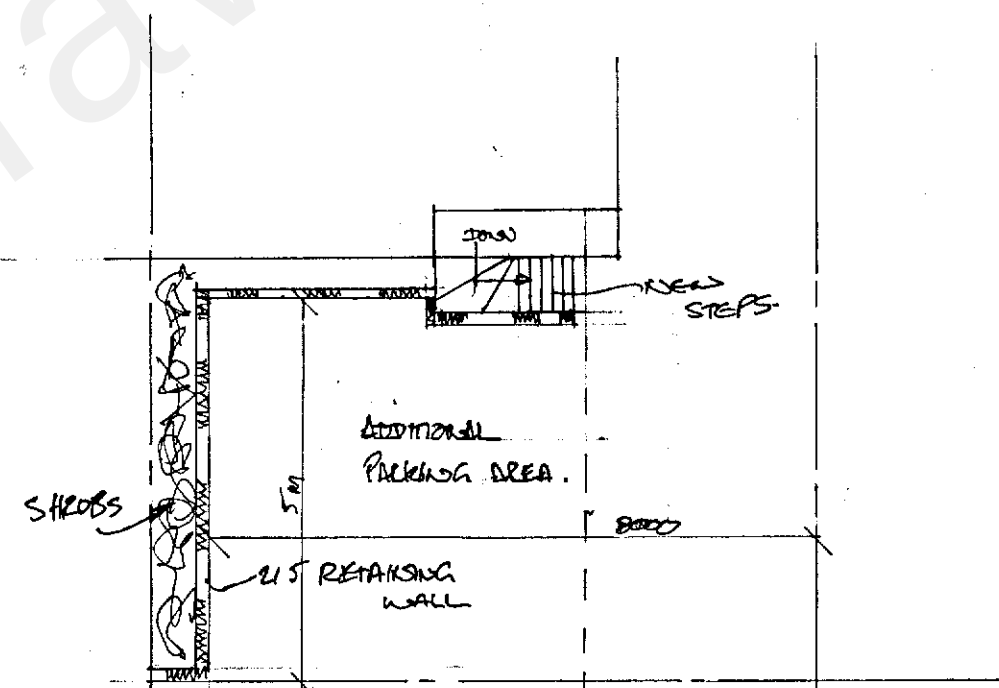

PROPOSED FRONT GARDEN PLAN

1:100 0 1 2 3 4 5 6 7 8

1:50 0 1 2 3 4

SINGLE STOREY REAR
EXTENSION AND NEW
PARKING AREA TO FRONT

MR B. PARKINSON
3 GOLF LINKS AVE
GRAVESEND
KEHT DA11 7PA

SCALE
1/50 1/100

DATE
11/12/22

DRG NO

22/11/01

03