



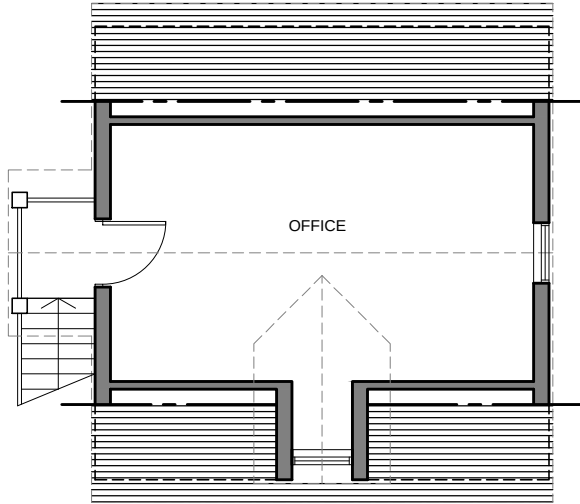

Proposed First Floor Plan
SCALE 1:100

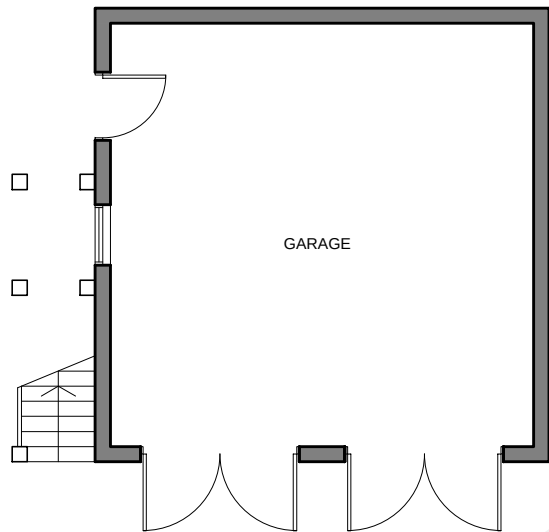


Proposed Ground Floor Plan
SCALE 1:100


REV.#	DATE	NOTES
A	10/06/2022	Minor amendment




Proposed Western Elevation
SCALE 1:100

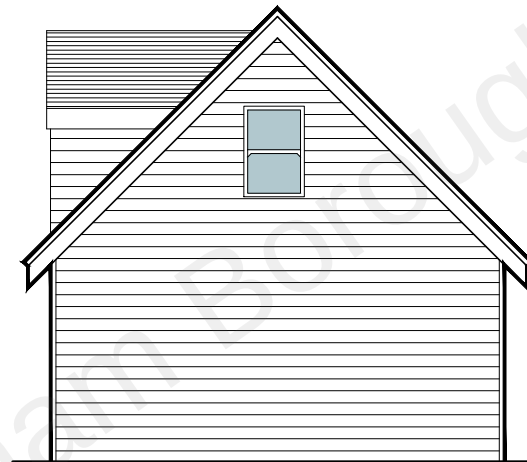

Proposed Eastern Elevation
SCALE 1:100

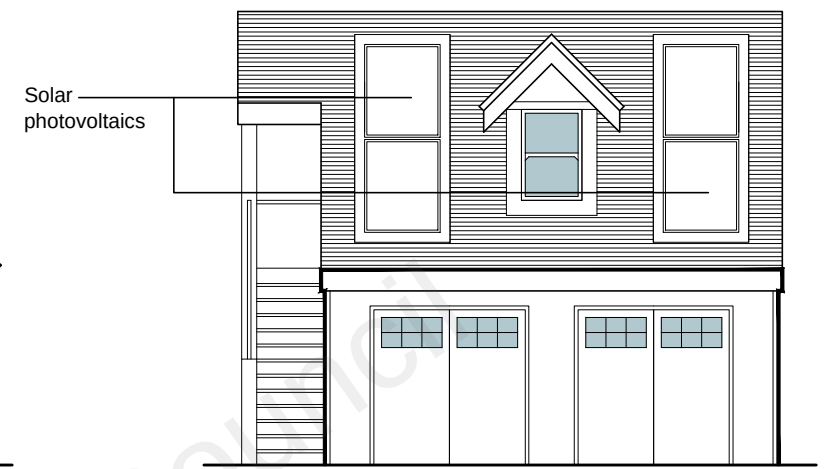

Proposed Southern Elevation
SCALE 1:100

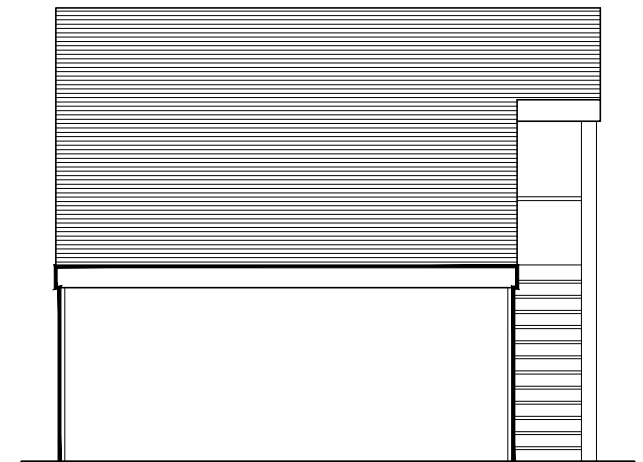

Proposed Northern Elevation
SCALE 1:100



PROJECT Le Courtillet, 69 Rhododendron Ave, Meopham, Gravesend			
DRAWING Proposed Floor Plans & Elevations			
STAGE PLANNING APPLICATION			
DWG NO. AL101	SCALE 1:100 @A4	REVISION : A	DATE : 08/04/2022
copyright ETR planning			
@ETRplanning		ryan@etrplanning.co.uk	07427 668942

