


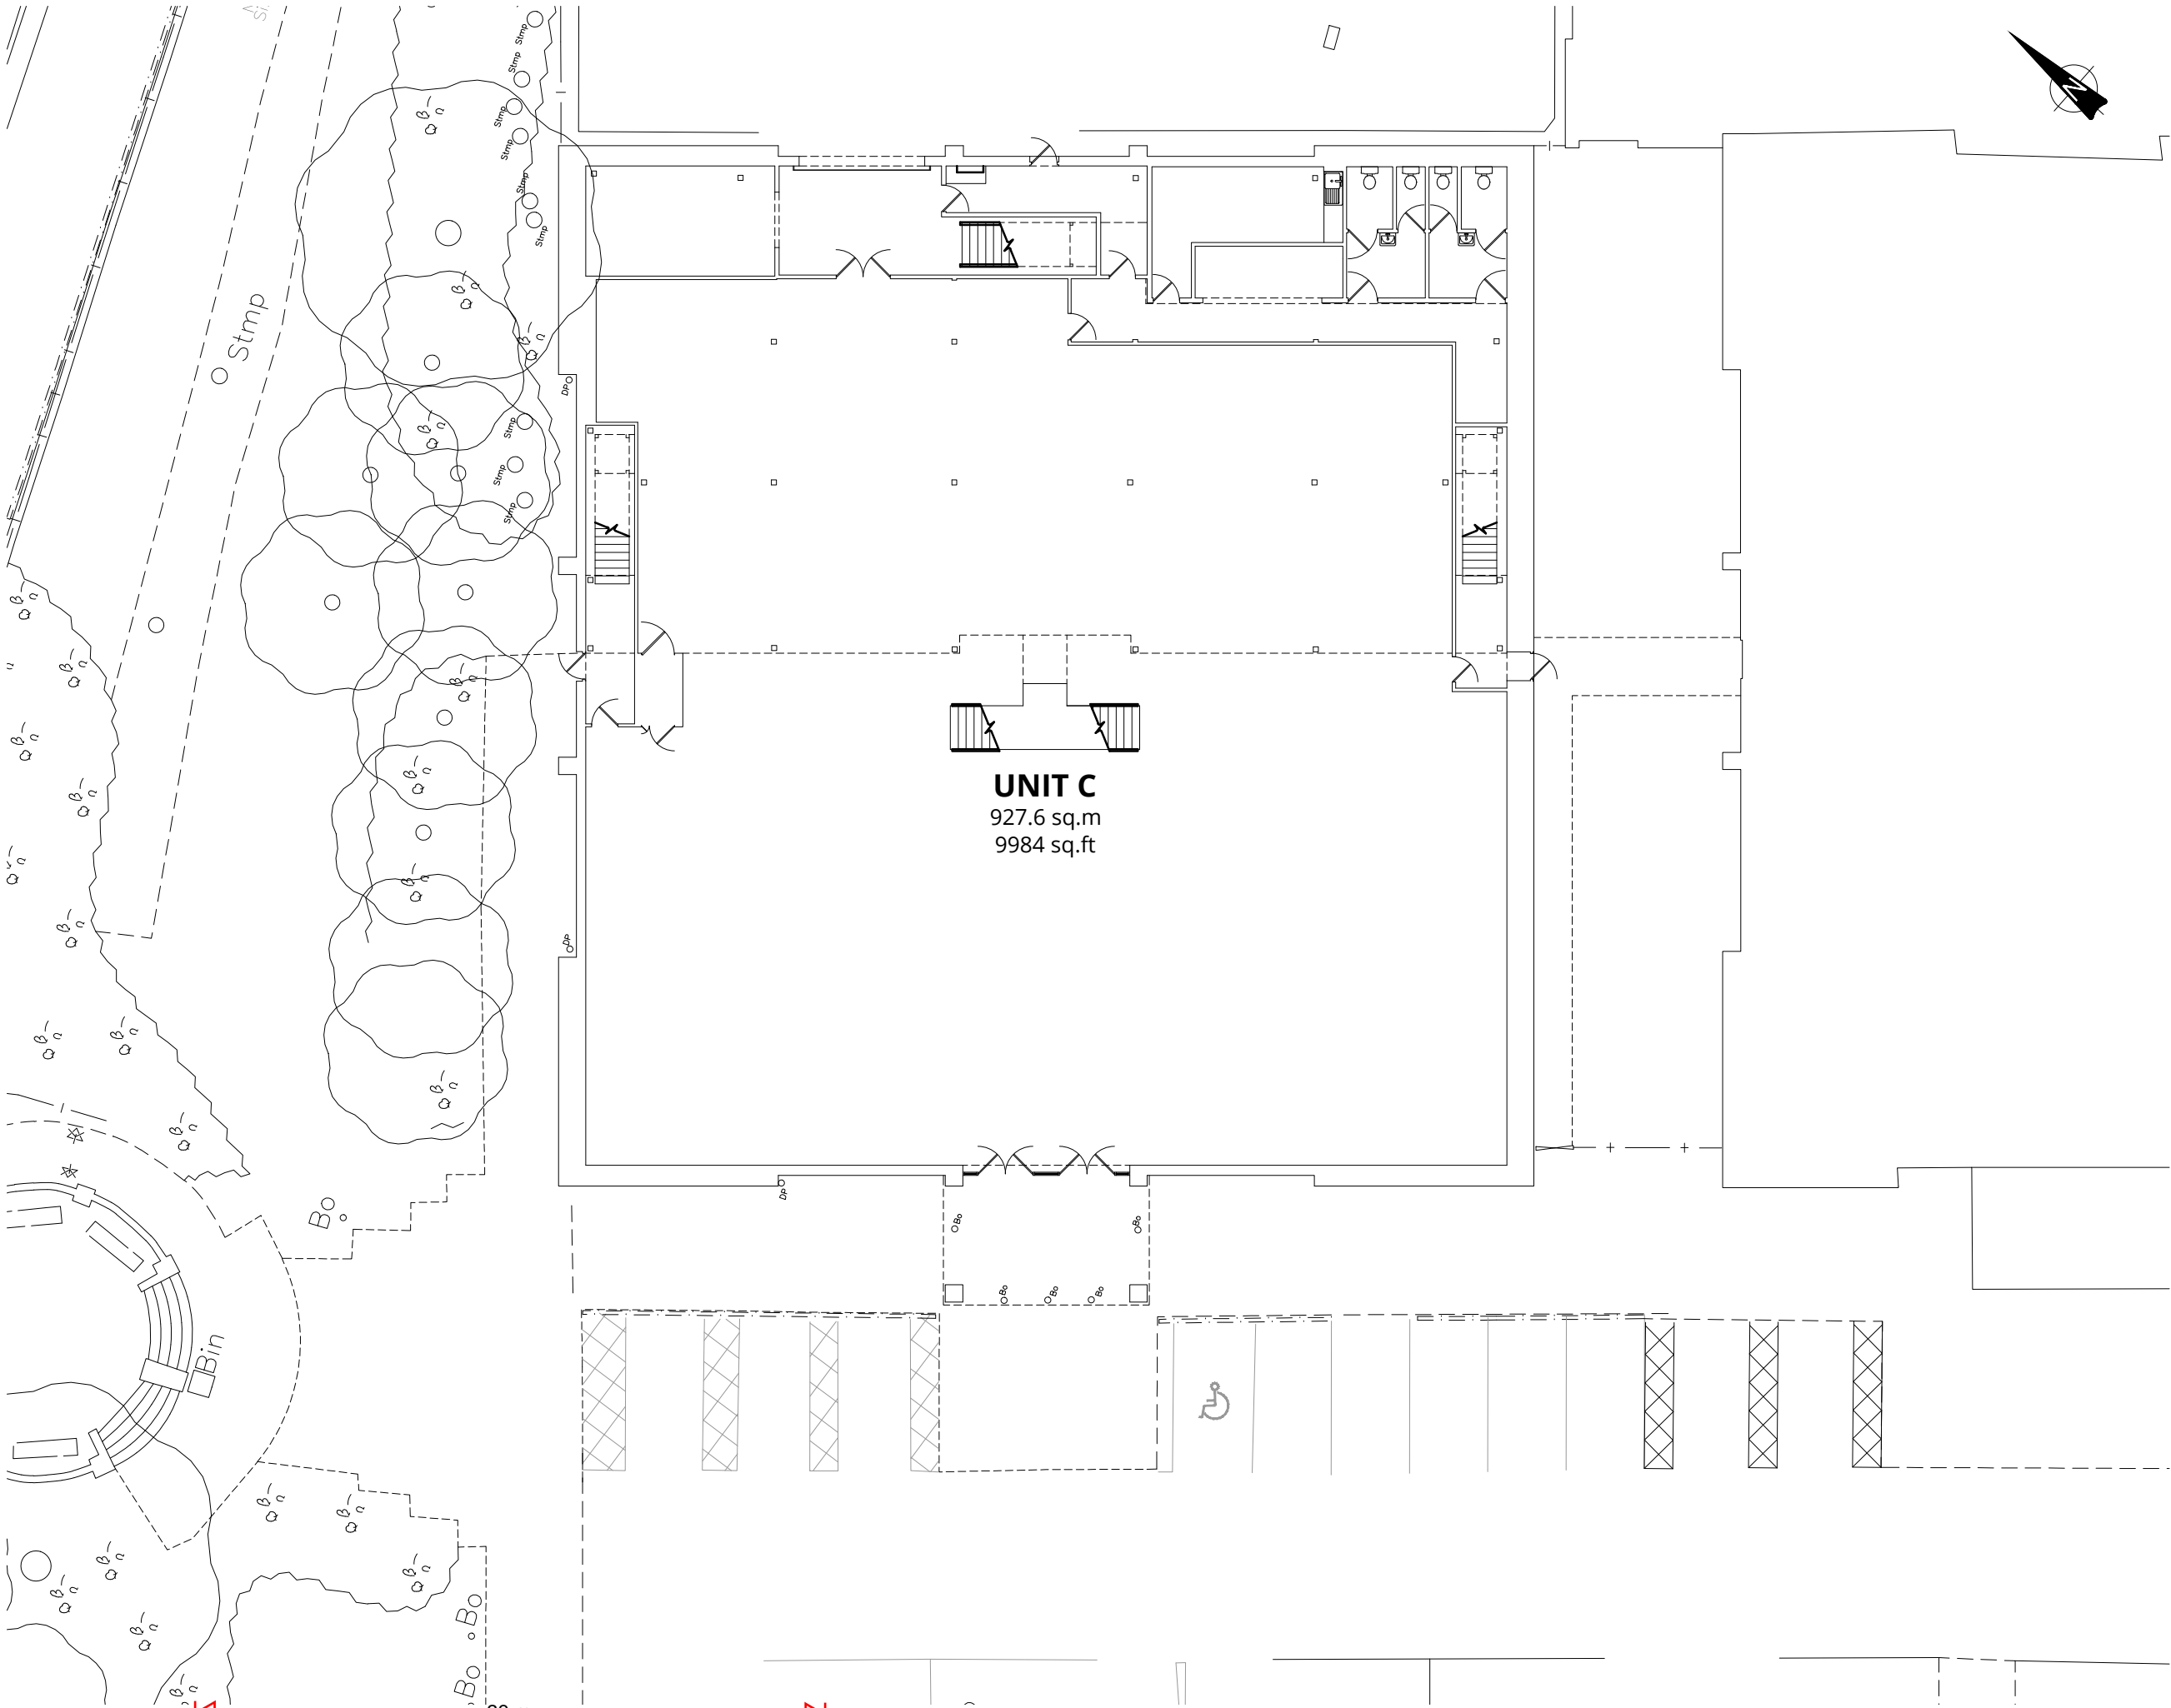

Copyright of this drawing is the property of Urban Edge Architecture Limited. It must not be reproduced or amended nor used in the execution of any works whether in conjunction with the proposed works for which it is prepared or otherwise without the express consent in writing of Urban Edge Architecture Limited.

Urban Edge Architecture Limited
One Scotgate Mews, Scotgate,
Stamford, Lincolnshire, PE9 2FX.

Tel. ++44 (0)1780 755 665
Fax. ++44 (0)1780 755 360

THIS DRAWING IS FOR PLANNING ONLY AND IS NOT TO BE USED FOR
TENDER OR CONSTRUCTION

UNIT C
927.6 sq.m
9984 sq.ft

SCALE 1 : 200
SCALE 1 : 1
0m 5m 10m 15m 20m
0mm 10mm 20mm 40mm 60mm 80mm 100mm

PLANNING

Revision	Description	Date
	URBANEDGE architecture / landscape / masterplanning	
Client	M7	
Project	IMPERIAL RETAIL PARK GRAVESEND UNIT C	
Drawing	GROUND FLOOR PLAN AS EXISTING & PROPOSED	
Scale	1:200 @ A3	Drawn DF
Date	OCT 23	
Project No.	Drawing No.	Revision
2366	URB UC [08] 00 04	D00