




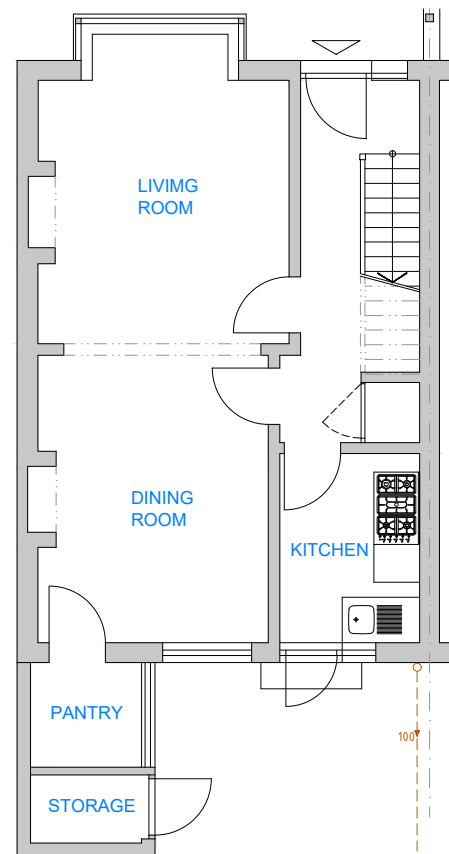

A GROUND FLOOR PLAN
PRE-EXISTING

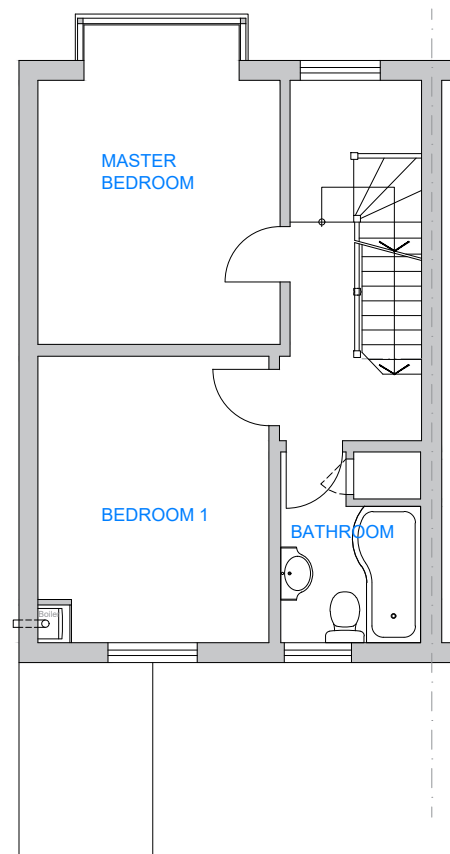

B FIRST FLOOR PLAN
PRE-EXISTING

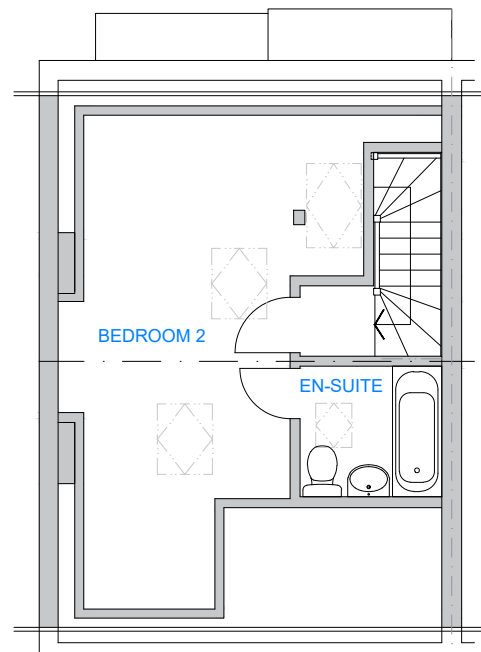


C LOFT FLOOR PLAN
PRE-EXISTING



D SECTION PLAN
PRE-EXISTING




E FRONT ELEVATION
PRE-EXISTING

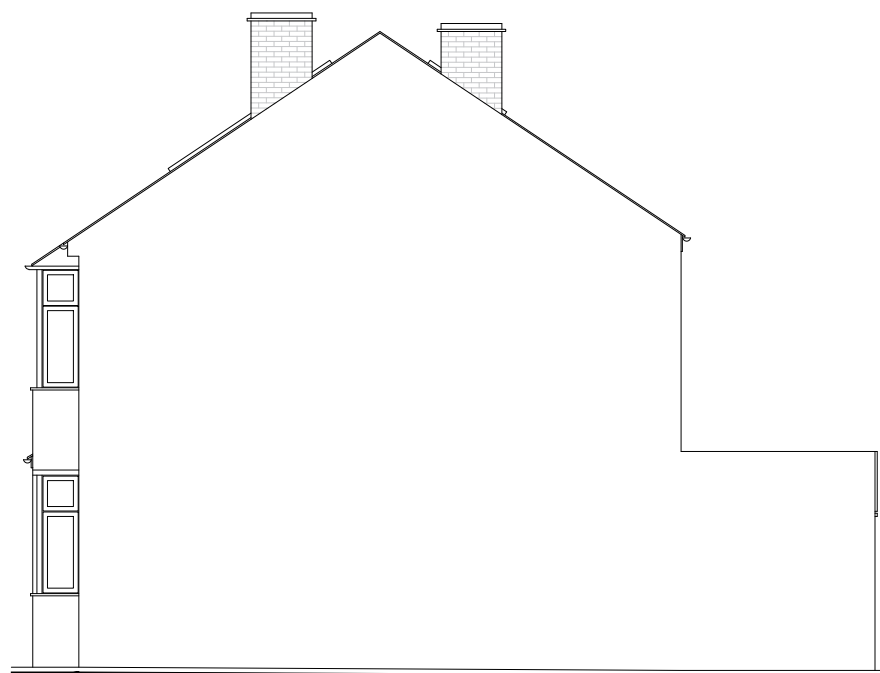

F SIDE ELEVATION
PRE-EXISTING



G REAR ELEVATION
PRE-EXISTING

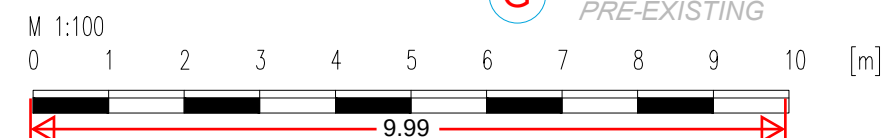

NOTES/REV.

All dimensions shown to be checked on site.
This drawing is copyright of DVL

REV	DATE	DRWN	CHKD

DVL ■ architectural design ■ design&construct ■ building construct

131 Ashwood Road ■ Potters Bar, Hertfordshire ■ EN6 2QD

T: 01277 280101 ■ E: office@dobravilla.com ■ E: studio@designandarchitecture.co.uk

Web: designandarchitecture.co.uk ■ Facebook.com/ ■ Twitter: @

INFORMATION

ISSUE REASON:

APPROVAL

SCALE 1:100 @A3

DATE 10/23

DRAWN MC

CHECKED MC

CLIENT Andrea Jackova & Dezider Horvath, 54 St James's Ave - Gravesend, DA11 0EY

PROJECT Single Storey Rear Extension - Retrospective

DRAWING TITLE **Pre-existing Floor Plans, Section & Elevations**

DRAWING NUMBER J23 02 PP-02

REVISION **A**

