



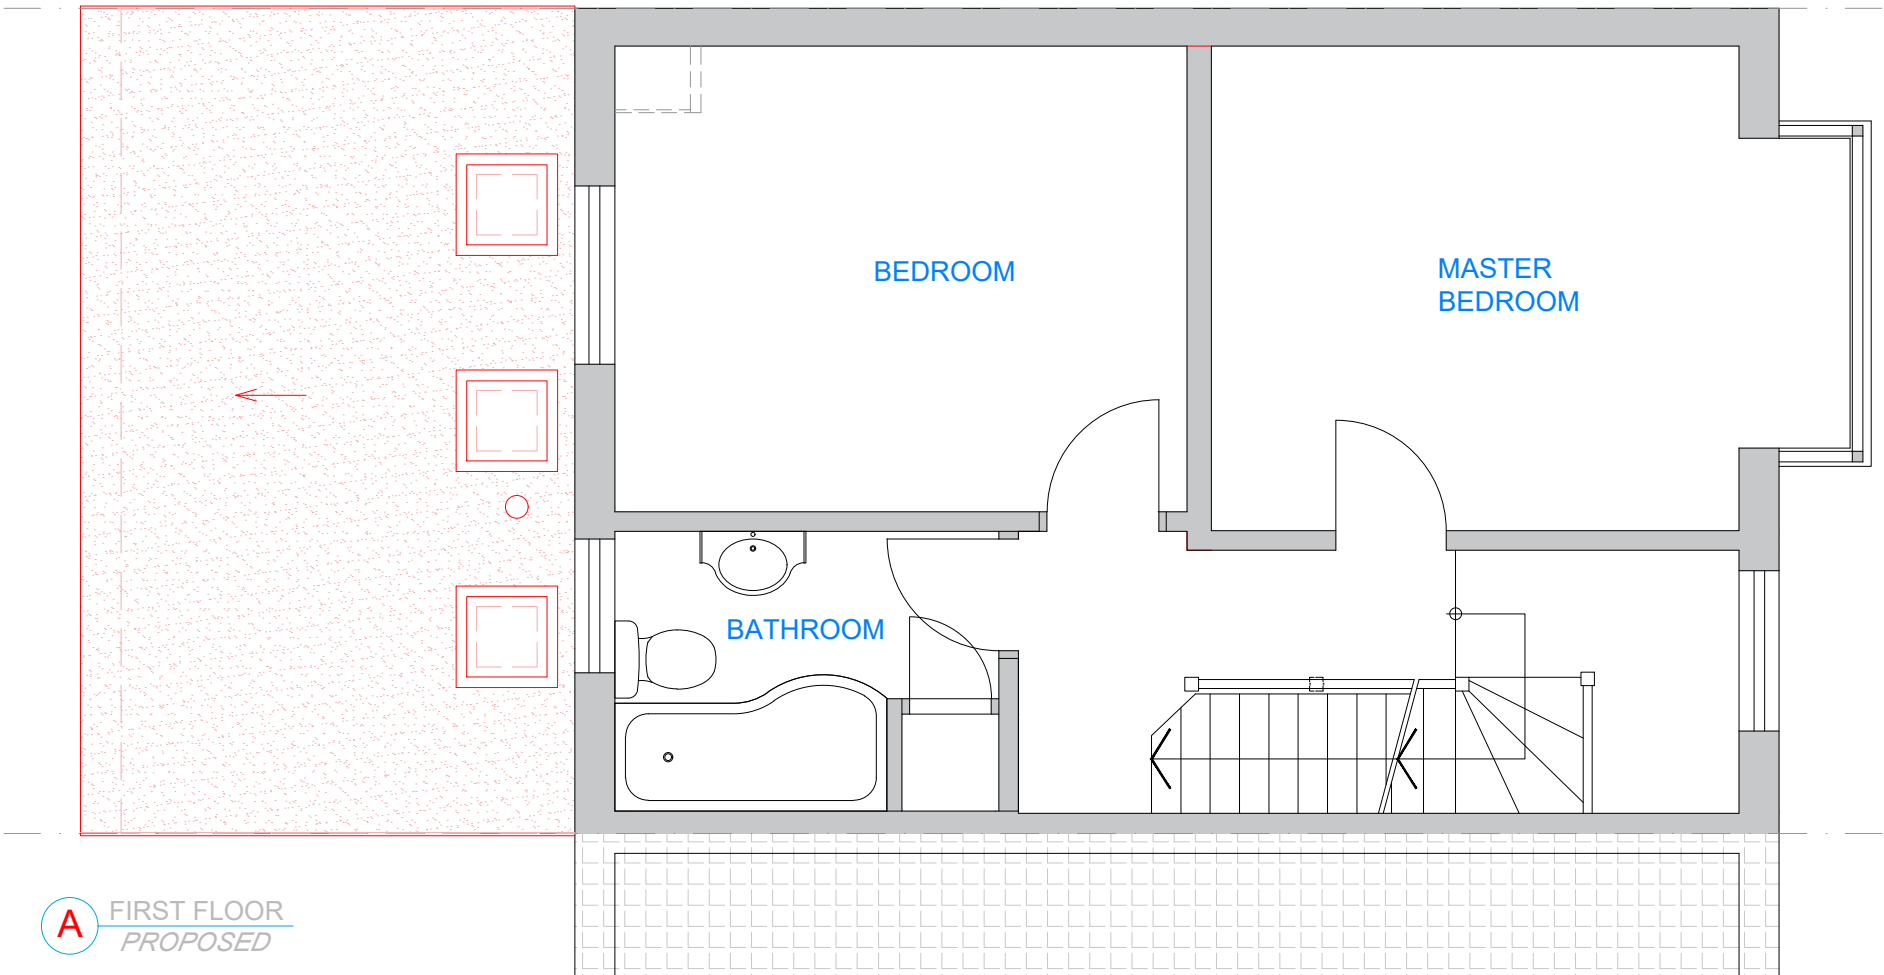

- EXISTING STRUCTURE
- PROPOSED STRUCTURE
- REMOVED STRUCTURE

 

| NOTES/REV.                                                                      |      |      |      |  |
|---------------------------------------------------------------------------------|------|------|------|--|
| All dimensions shown to be checked on site.<br>This drawing is copyright of DVL |      |      |      |  |
| REV                                                                             | DATE | DRWN | CHKD |  |
|                                                                                 |      |      |      |  |

**DVL**

architectural design  
design&construct  
building construct

131 Ashwood Road  
Potters Bar, Hertfordshire  
EN6 2QD

T: 01277 280101  
E: office@dobravilla.com  
E: studio@designandarchitecture.co.uk

Web: designandarchitecture.co.uk  
Facebook.com/  
Twitter: @

INFORMATION

ISSUE REASON:

APPROVAL

|         |         |                |                                                                           |
|---------|---------|----------------|---------------------------------------------------------------------------|
| SCALE   | 1:50@A3 | CLIENT         | Andrea Jackova & Dezider Horvath, 54 St James's Ave - Gravesend, DA11 0EY |
| DATE    | 10/23   | PROJECT        | Single Storey Rear Extension - Retrospective                              |
| DRAWN   | MC      | DRAWING TITLE  | Proposed First Floor Plan                                                 |
| CHECKED | MC      | DRAWING NUMBER | J23 02 PP-04                                                              |
|         |         |                | REVISION A                                                                |

