




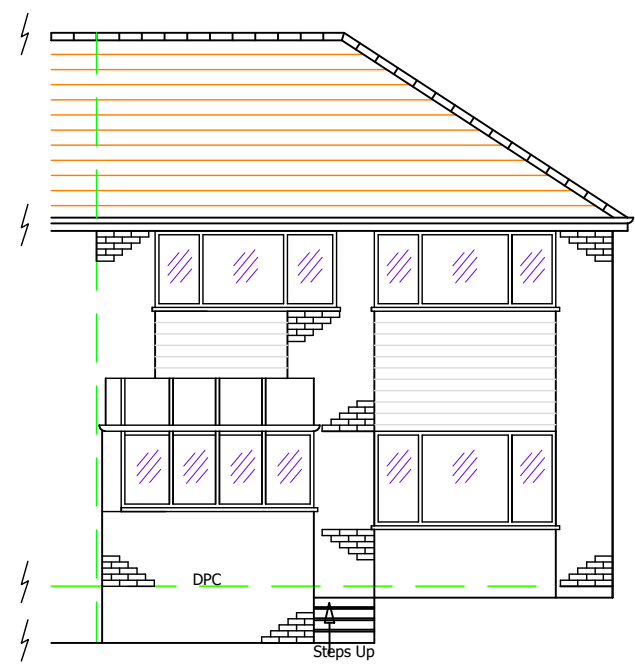


Existing North Elevation 1:100

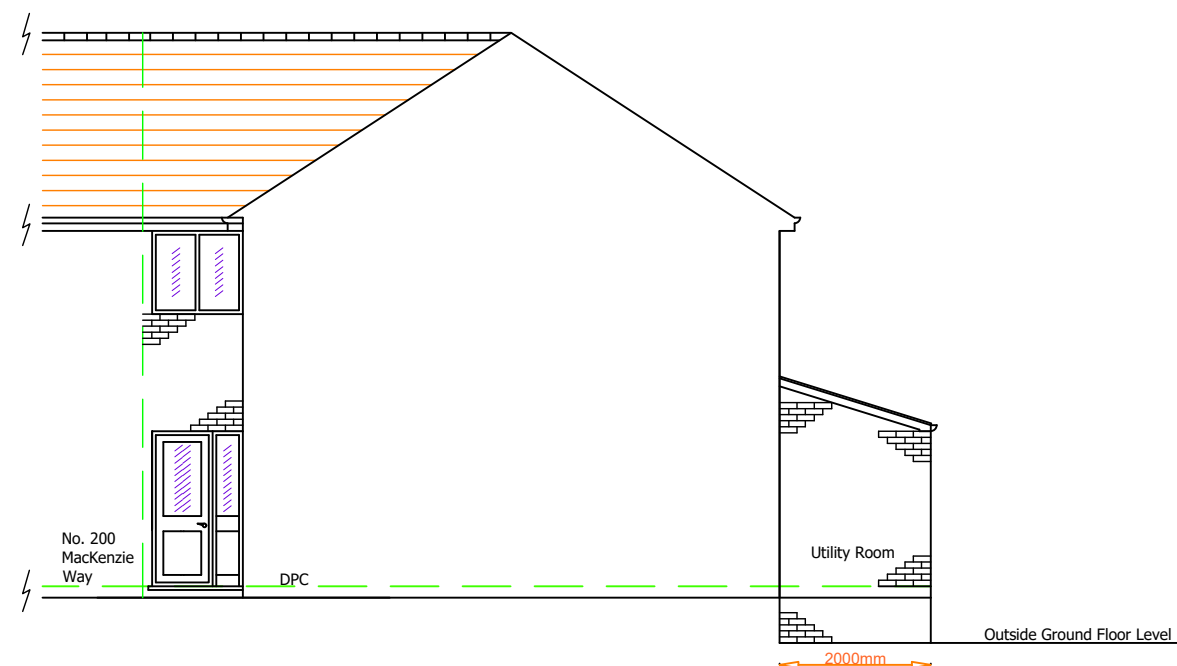

Existing Front (East) Elevation 1:100

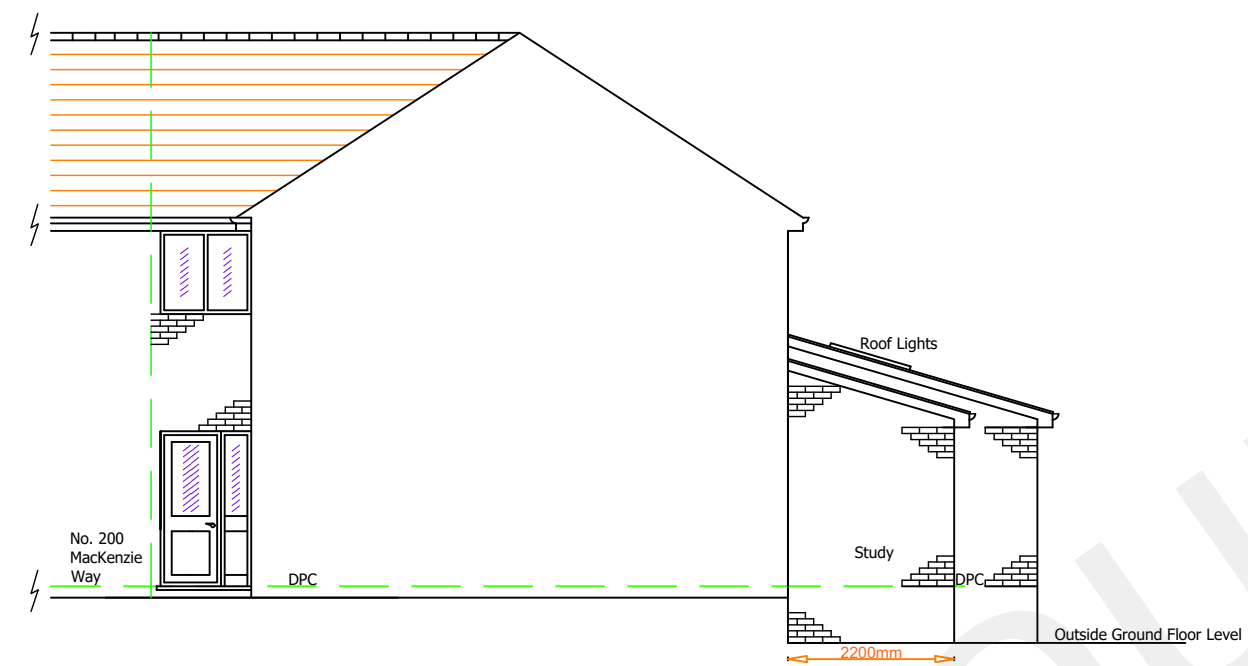


Proposed Front (East) Elevation 1:100

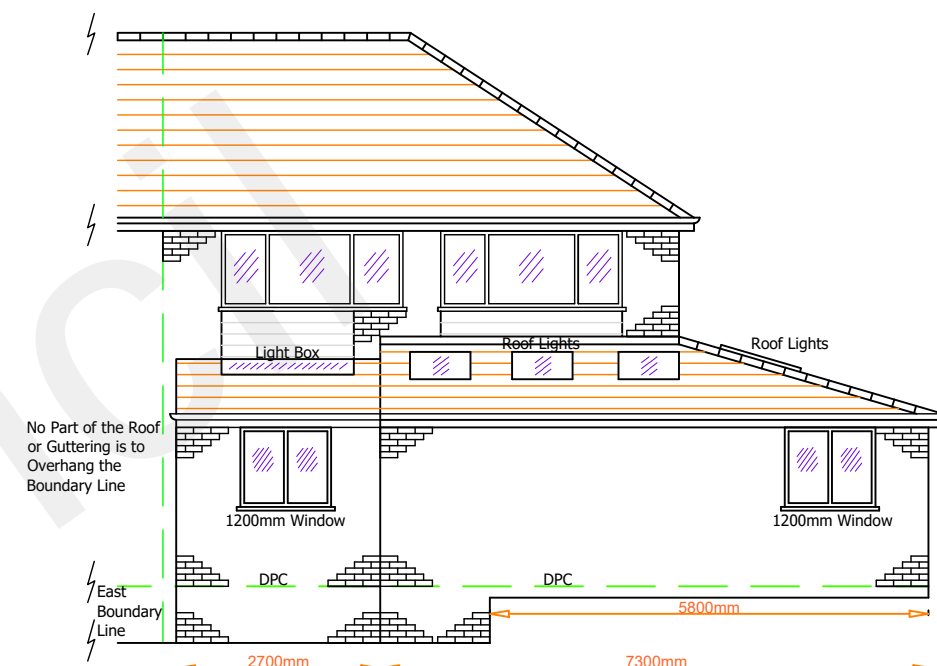


Proposed North Elevation Plan "C" 1:100




Existing West Elevation 1:100

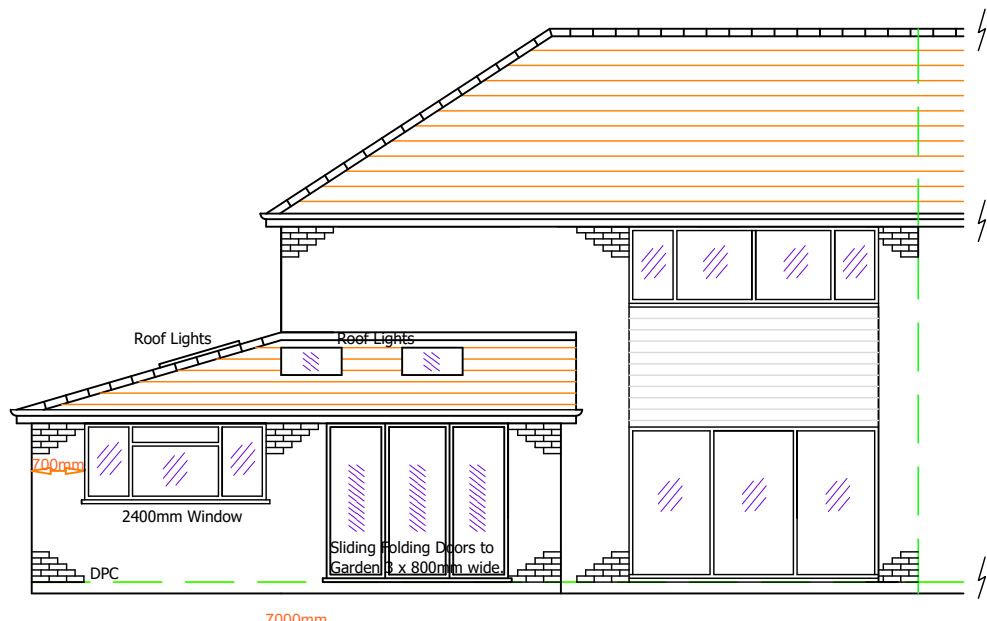

Proposed West Elevation Plan "C" 1:100

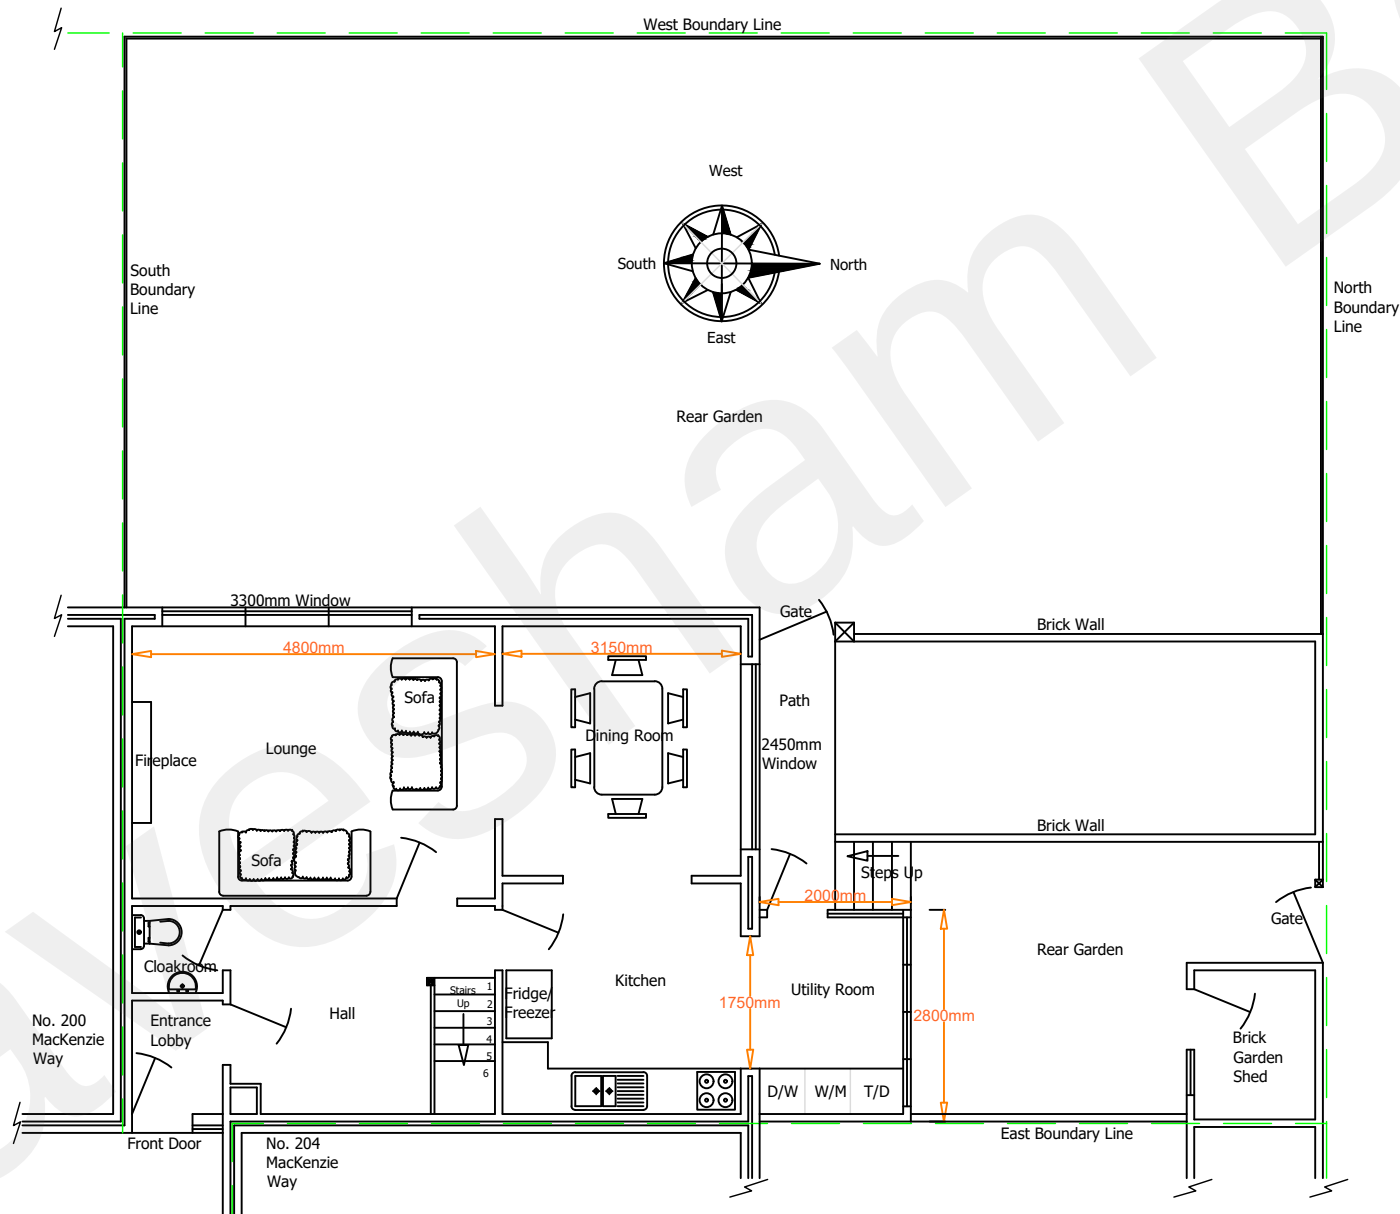

Existing Ground Floor Plan 1:100

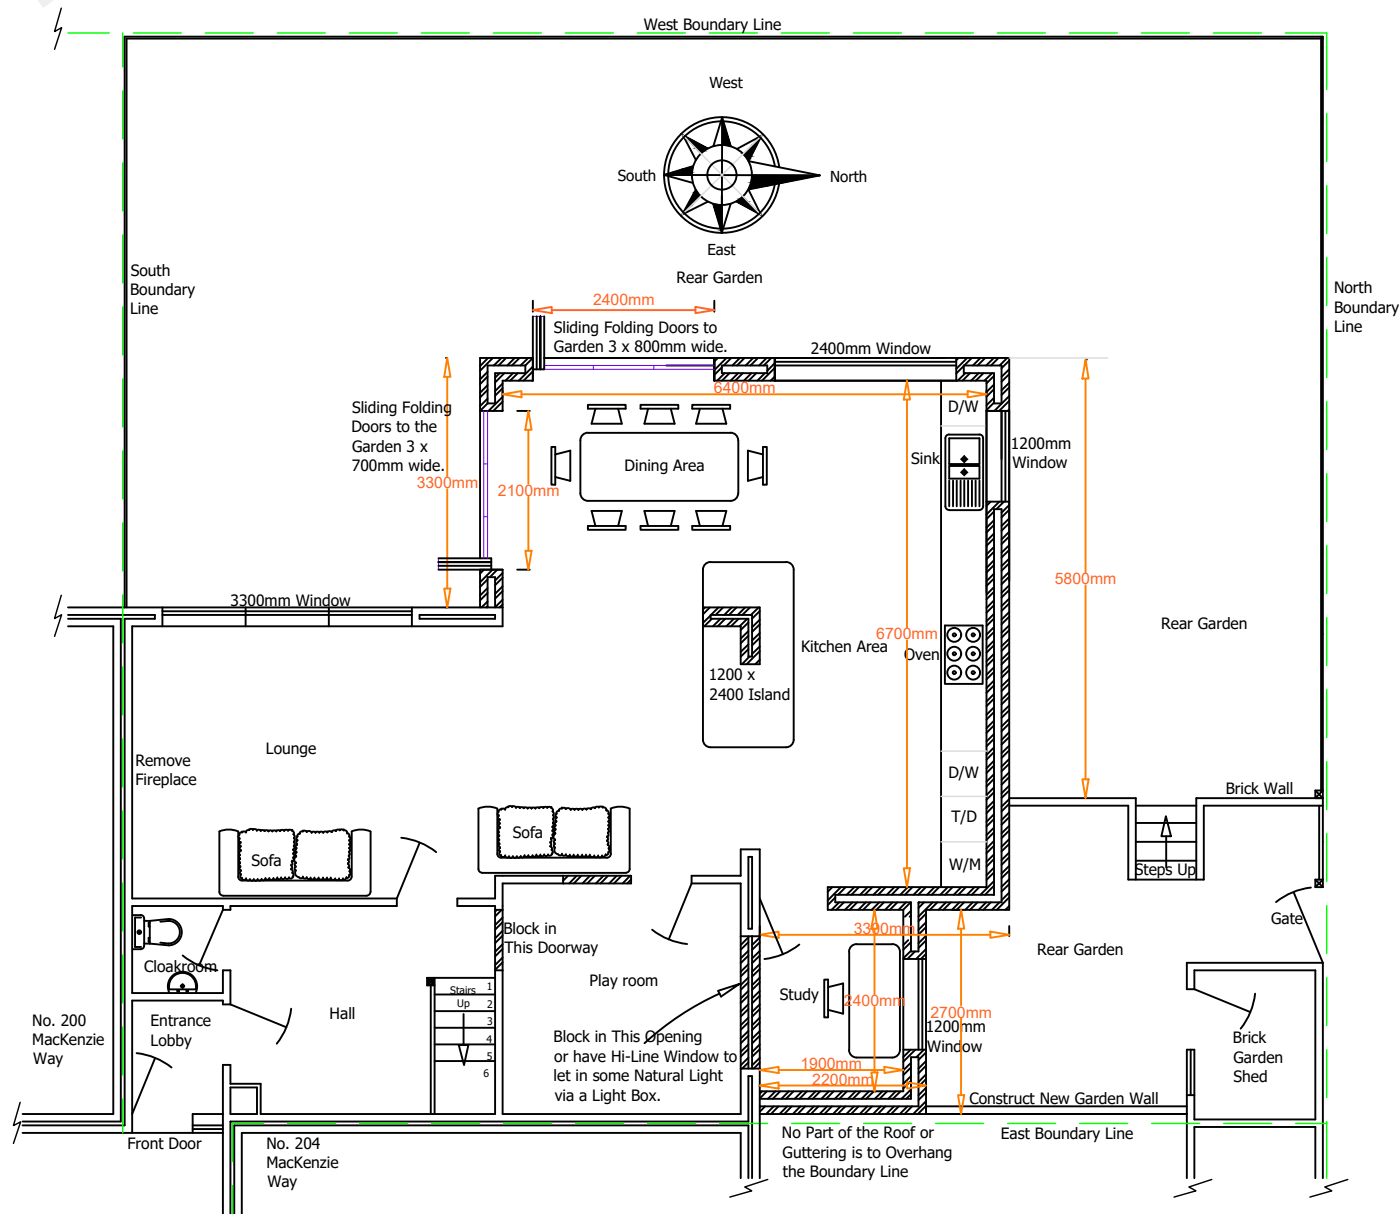

Proposed Ground Floor Plan "D" 1:100

Conversion Chart

100mm	=	4"
0.5m	=	1ft 8"
1.0m	=	3ft 3"
1.5m	=	4ft 11"
2.0m	=	6ft 6"
2.5m	=	8ft 2"
3.0m	=	9ft 10"
3.5m	=	11ft 6"
4.0m	=	13ft
4.5m	=	14ft 8"
5.0m	=	16ft 4"
5.5m	=	18ft
6.0m	=	19ft 8"
6.5m	=	21ft 6"
7.0m	=	23ft
7.5m	=	24ft 8"
8.0m	=	26ft 3"

Planning Application Drawing

Design Notes,
Construction of new Single Storey Rear Extension
to form Larger Kitchen and Dining Area.

Note
Before any Building work is to commence depending on the design of the existing foundations they may be required to be excavated in order to determine their construction quality and depth. Then the design of the new foundations can be confirmed. These existing foundations may require exposing at more than one location.
The dimensions on this drawing are for guidance only. The builder is to measure the actual sizes on site before the commencement of work.
All building materials, components and workmanship is to be constructed in strict accordance with the relevant British Standards and Approved Codes of Practice (ACOP's), and in strict adherence to the building material manufacturers recommended guidance and instructions.
Simon Vinnall and Meopham Architectural Design accept no liability for the builders quotations, quality of workmanship, and accuracy of any of the dimensions of the on-site construction. Depending on Design the issuing of Party Wall notices may be required.

202 MacKenzie Way,
Gravesend, DA12 5TZ

Drawing No. MAD - 446-06

Drawing Size A1

Date 4th July 2022

Meopham Architectural Design

15 Park House Gardens, Tunbridge Wells, TN4 0NQ

mob. 07940 888080 ~ office. 01892 539687

web www.madofmeopham.co.uk

mad

meopham

architectural

design

Est. 1998

PROFESSIONAL
DESIGN &
PLANNING