


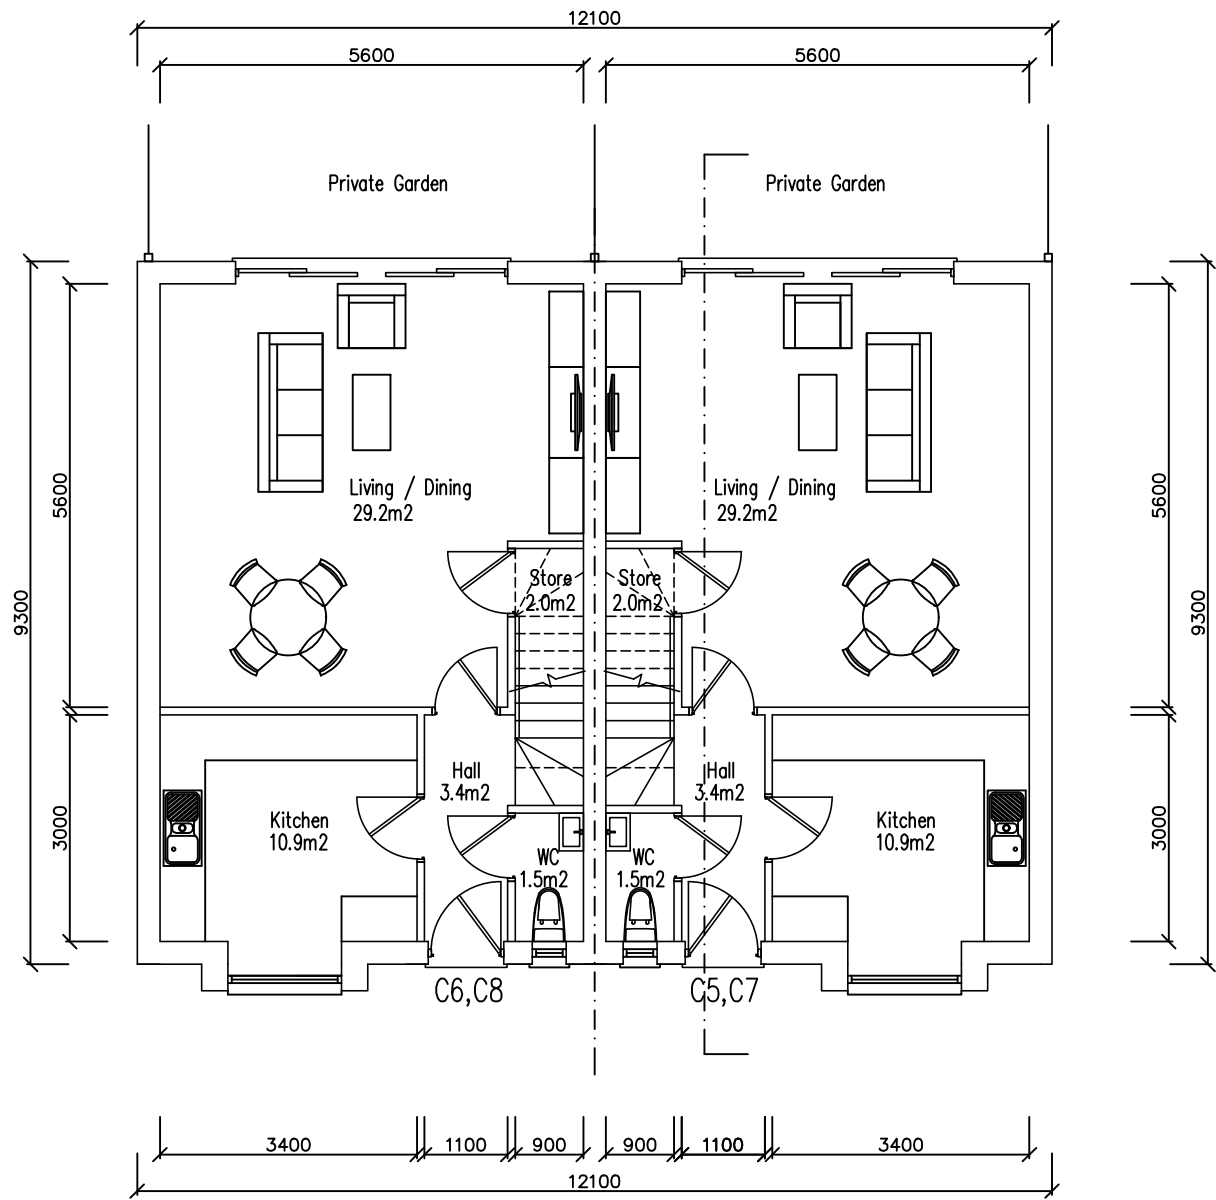


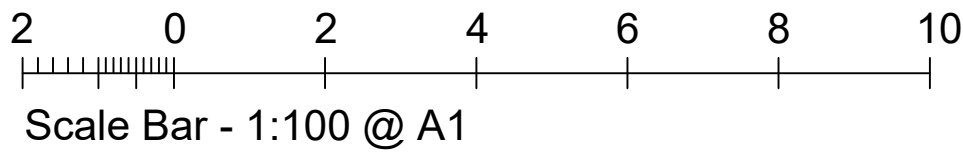


Proposed Ground Floor Plan
Scale 1:100 @ A1

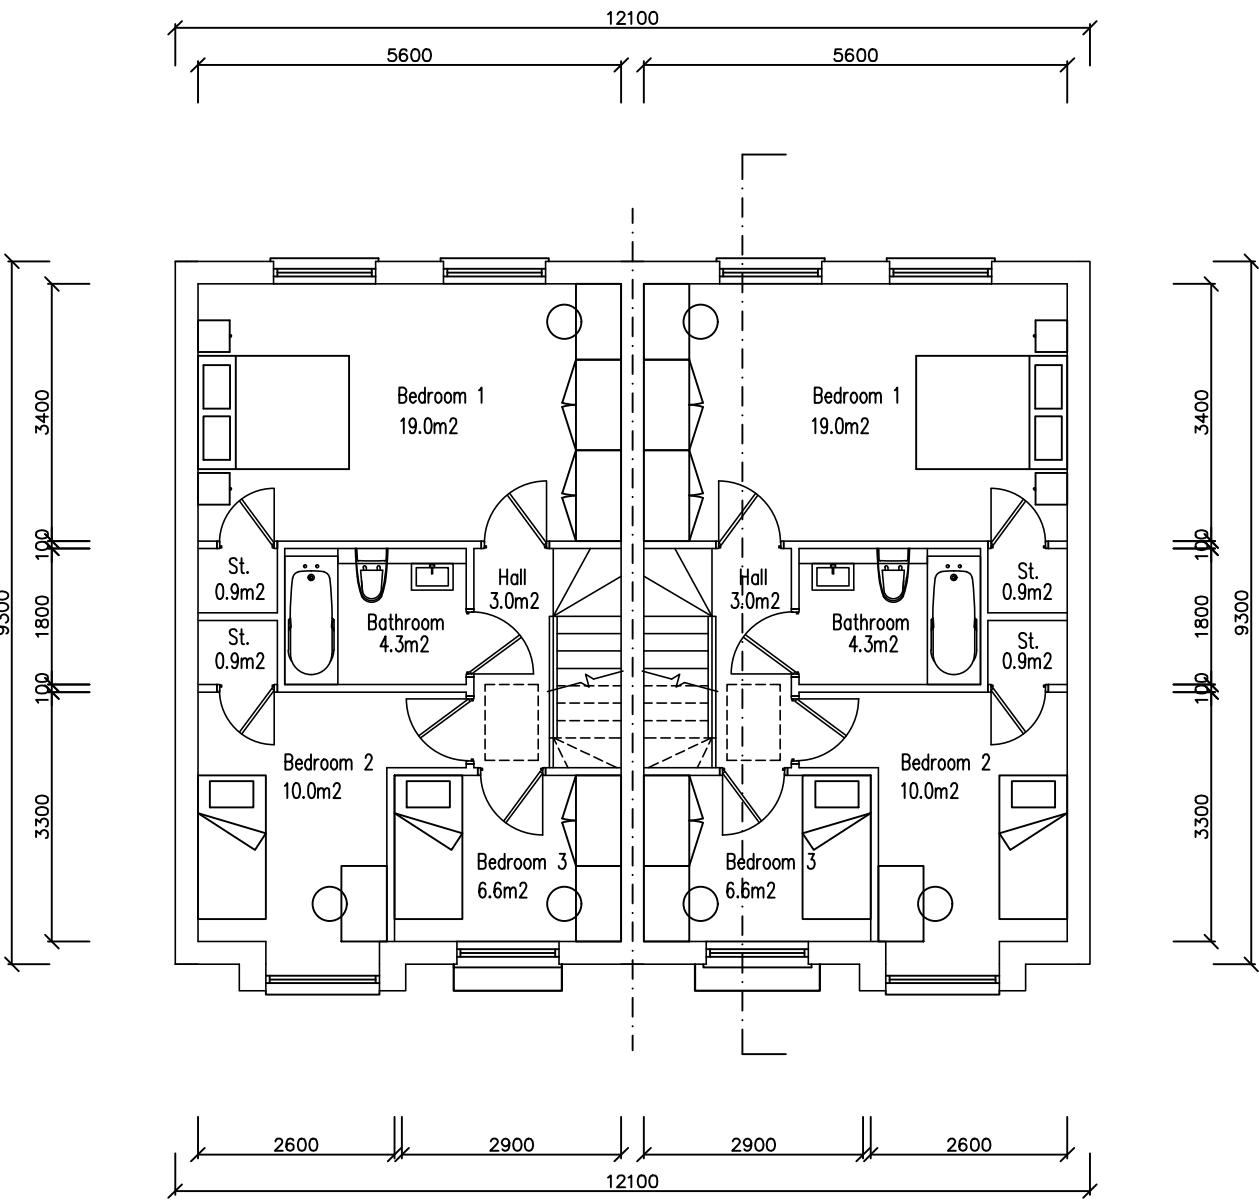


Proposed First Floor Plan
Scale 1:100 @ A1

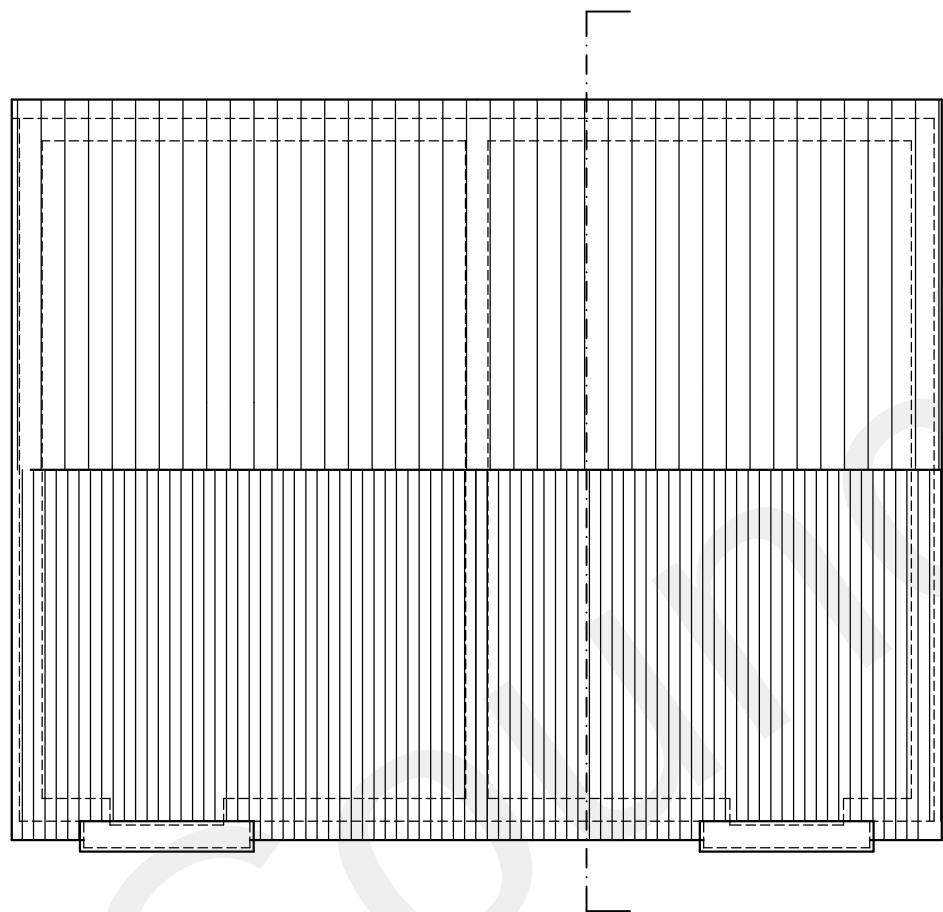


Proposed Roof Plan
Scale 1:100 @ A1

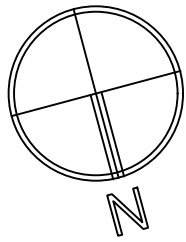


Proposed Front (North) Elevation
Scale 1:100 @ A1

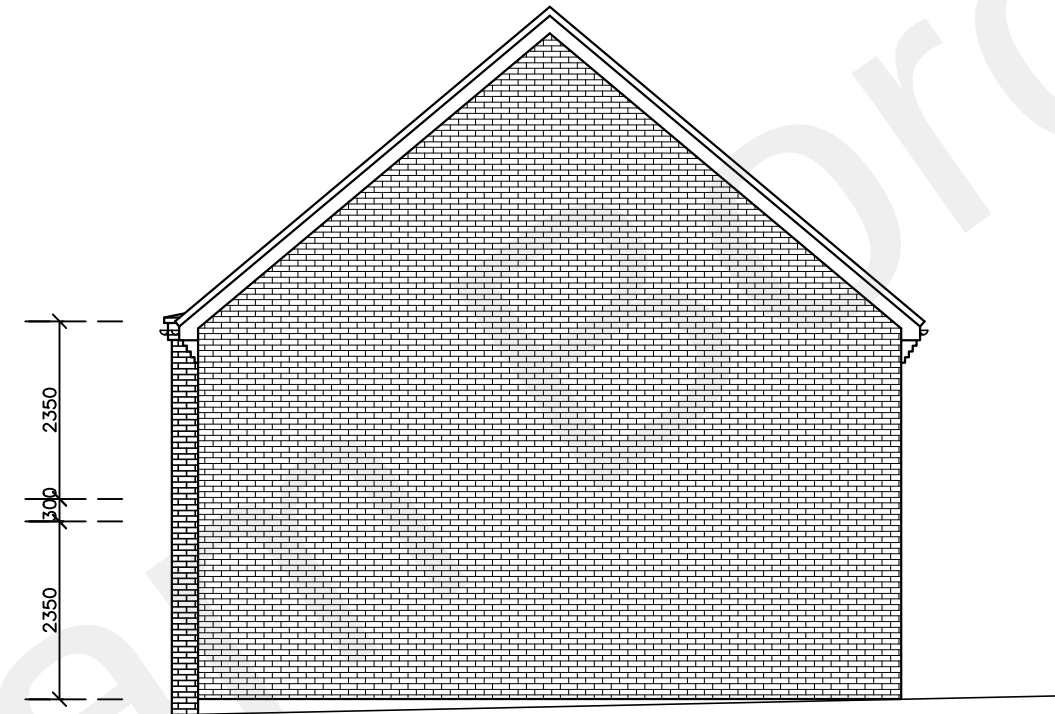


Proposed Side (West) Elevation
Scale 1:100 @ A1

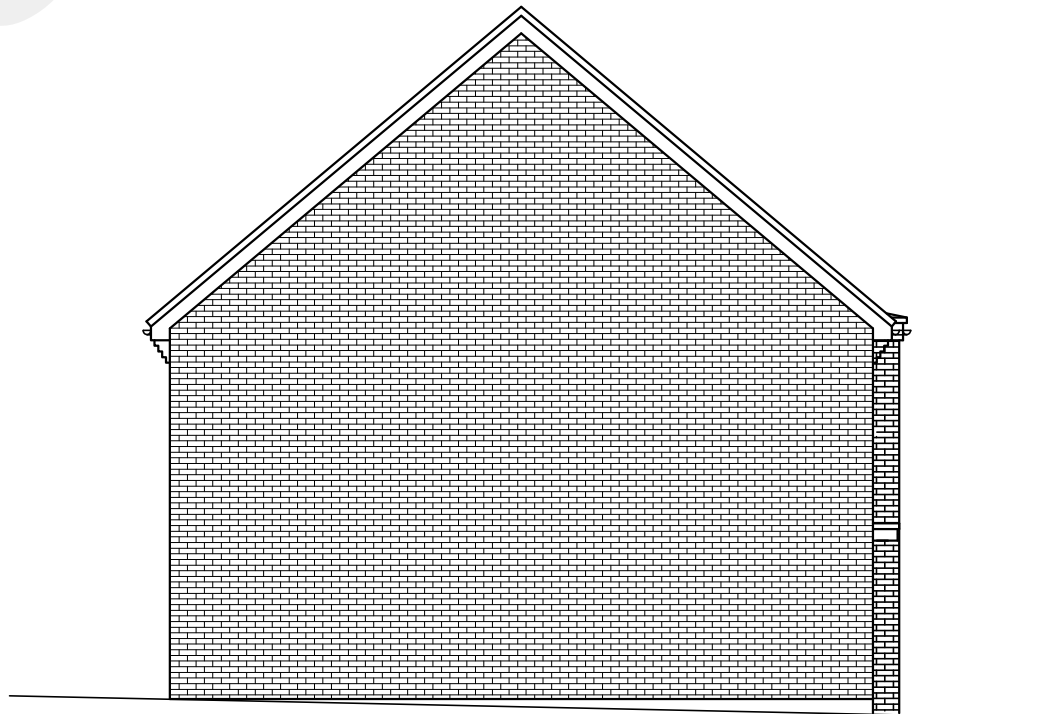

Proposed Side (East) Elevation
Scale 1:100 @ A1

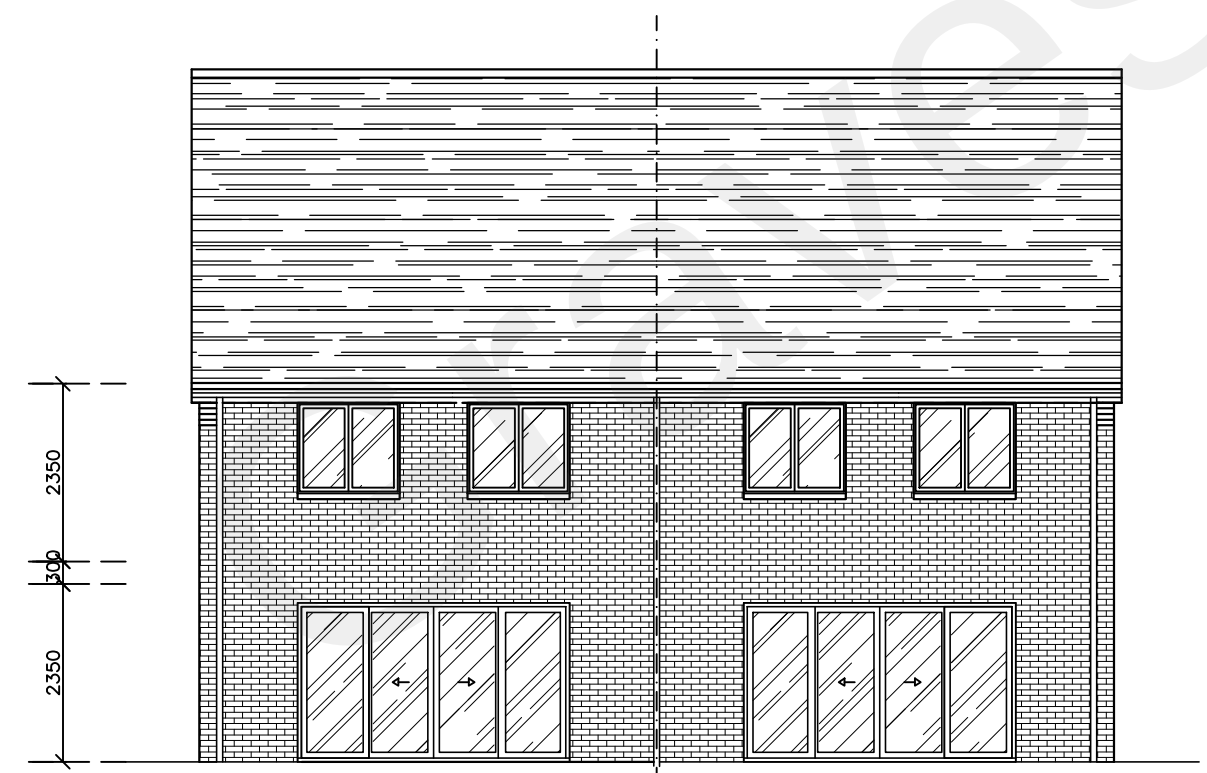

Proposed Rear (South) Elevation
Scale 1:100 @ A1

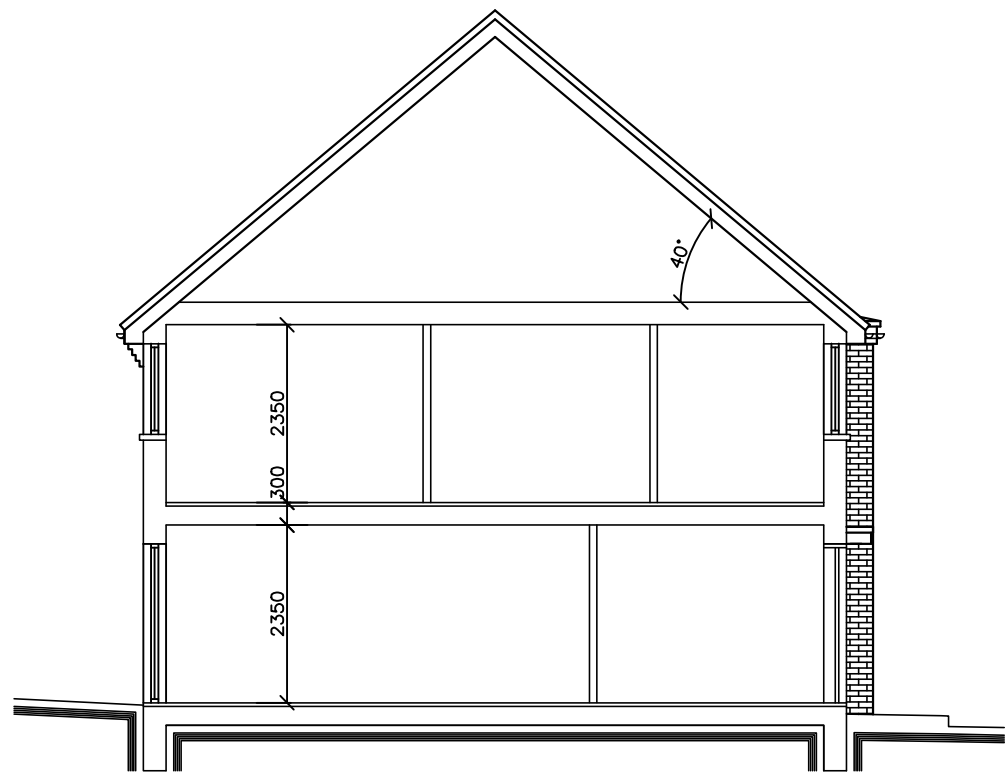



Proposed Section
Scale 1:100 @ A1

C5,C6,C7,C8

Ground floor - 49.4m²
First floor - 49.4m²

Total internal floor area: 98.8m²

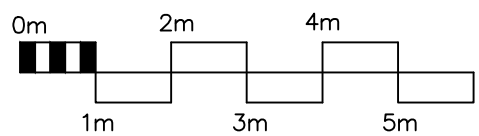

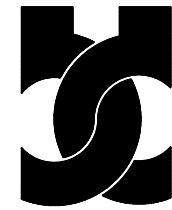PROJECT: Cobham Lodge, Valley Drive Gravesend, Kent, DA12 5UE		 BRELEY DESIGN LTD Breley Design Ltd, Harrier House Aviation Way, Southend on Sea Essex SS2 6UN, England. Telephone: +44 (0)1702 541300 Facsimile: +44 (0)1702 543123 Email: info@breleydesign.com
TITLE: Proposed Floor Layouts and Elevations 3 bed semi houses		
SCALE: 1:100 @ A1	DATE: May 22	
Drawing No. 1458-07	REV. D	

Copyright of this drawing shall remain the property of Breley Design Limited. It may not be used in whole or part by any other parties for any other purpose without prior consent. All dimensions to be checked on site and any discrepancies reported to Breley Design Limited before work commences.