


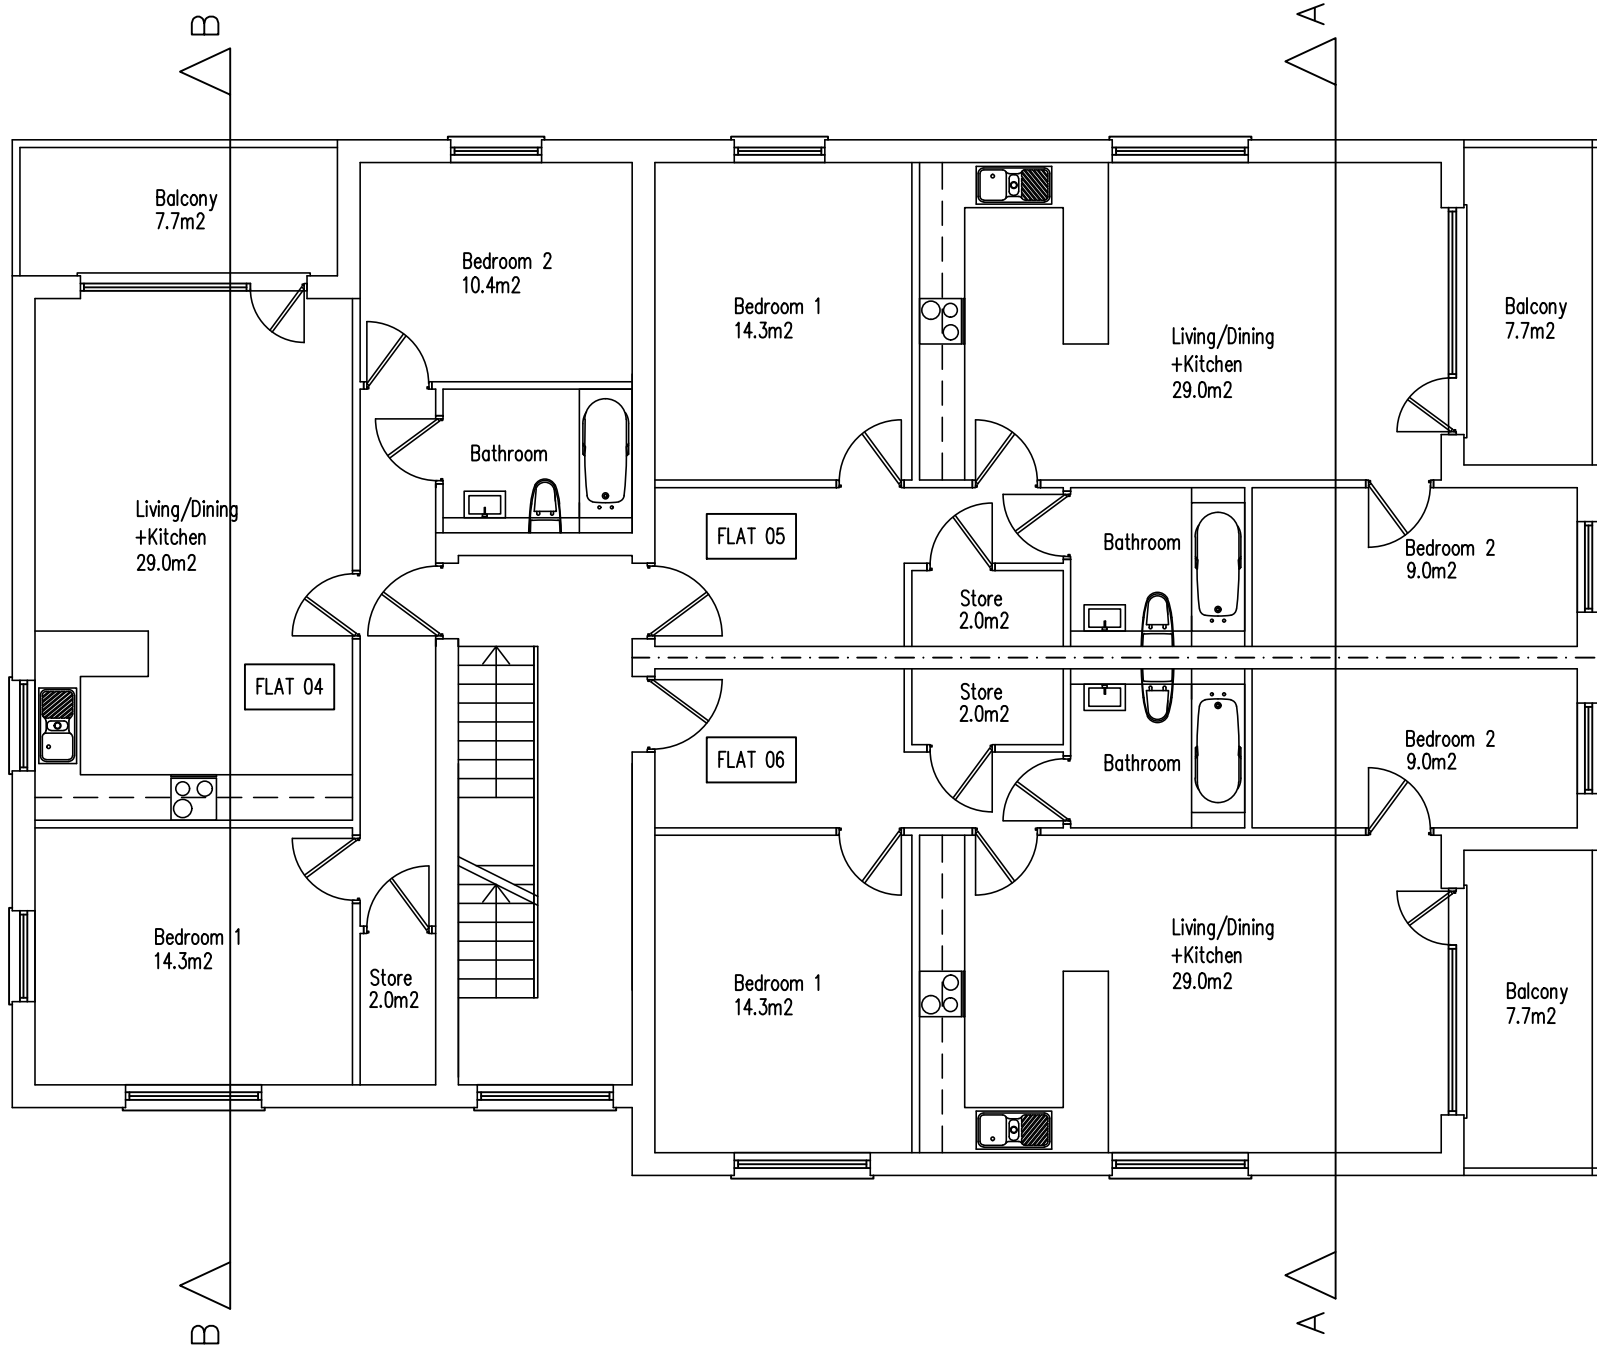


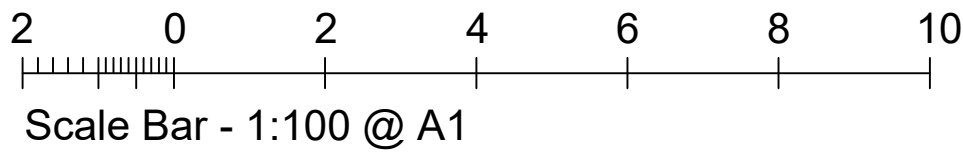


Proposed First Floor Plan
Scale 1:100 @ A1

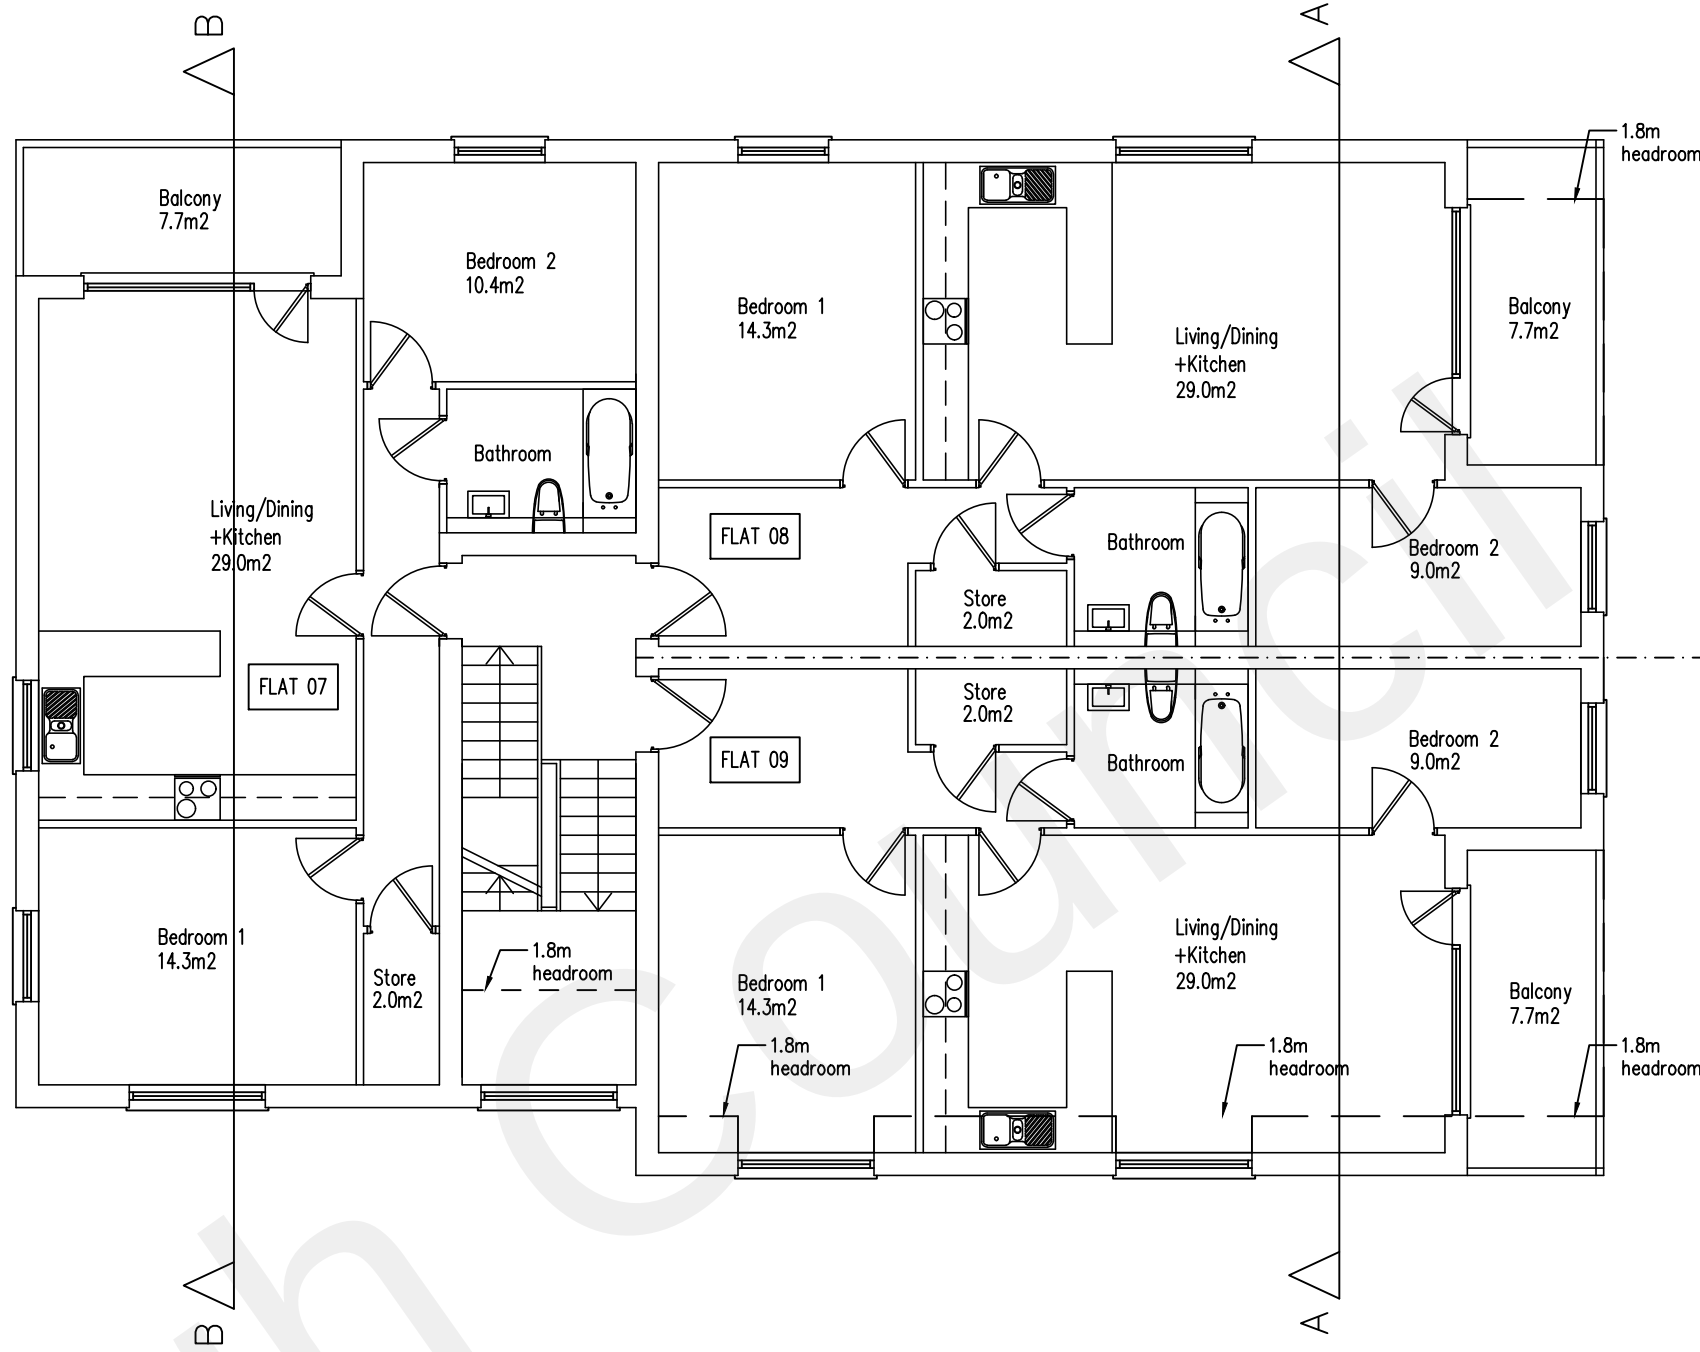

Proposed Second Floor Plan
Scale 1:100 @ A1

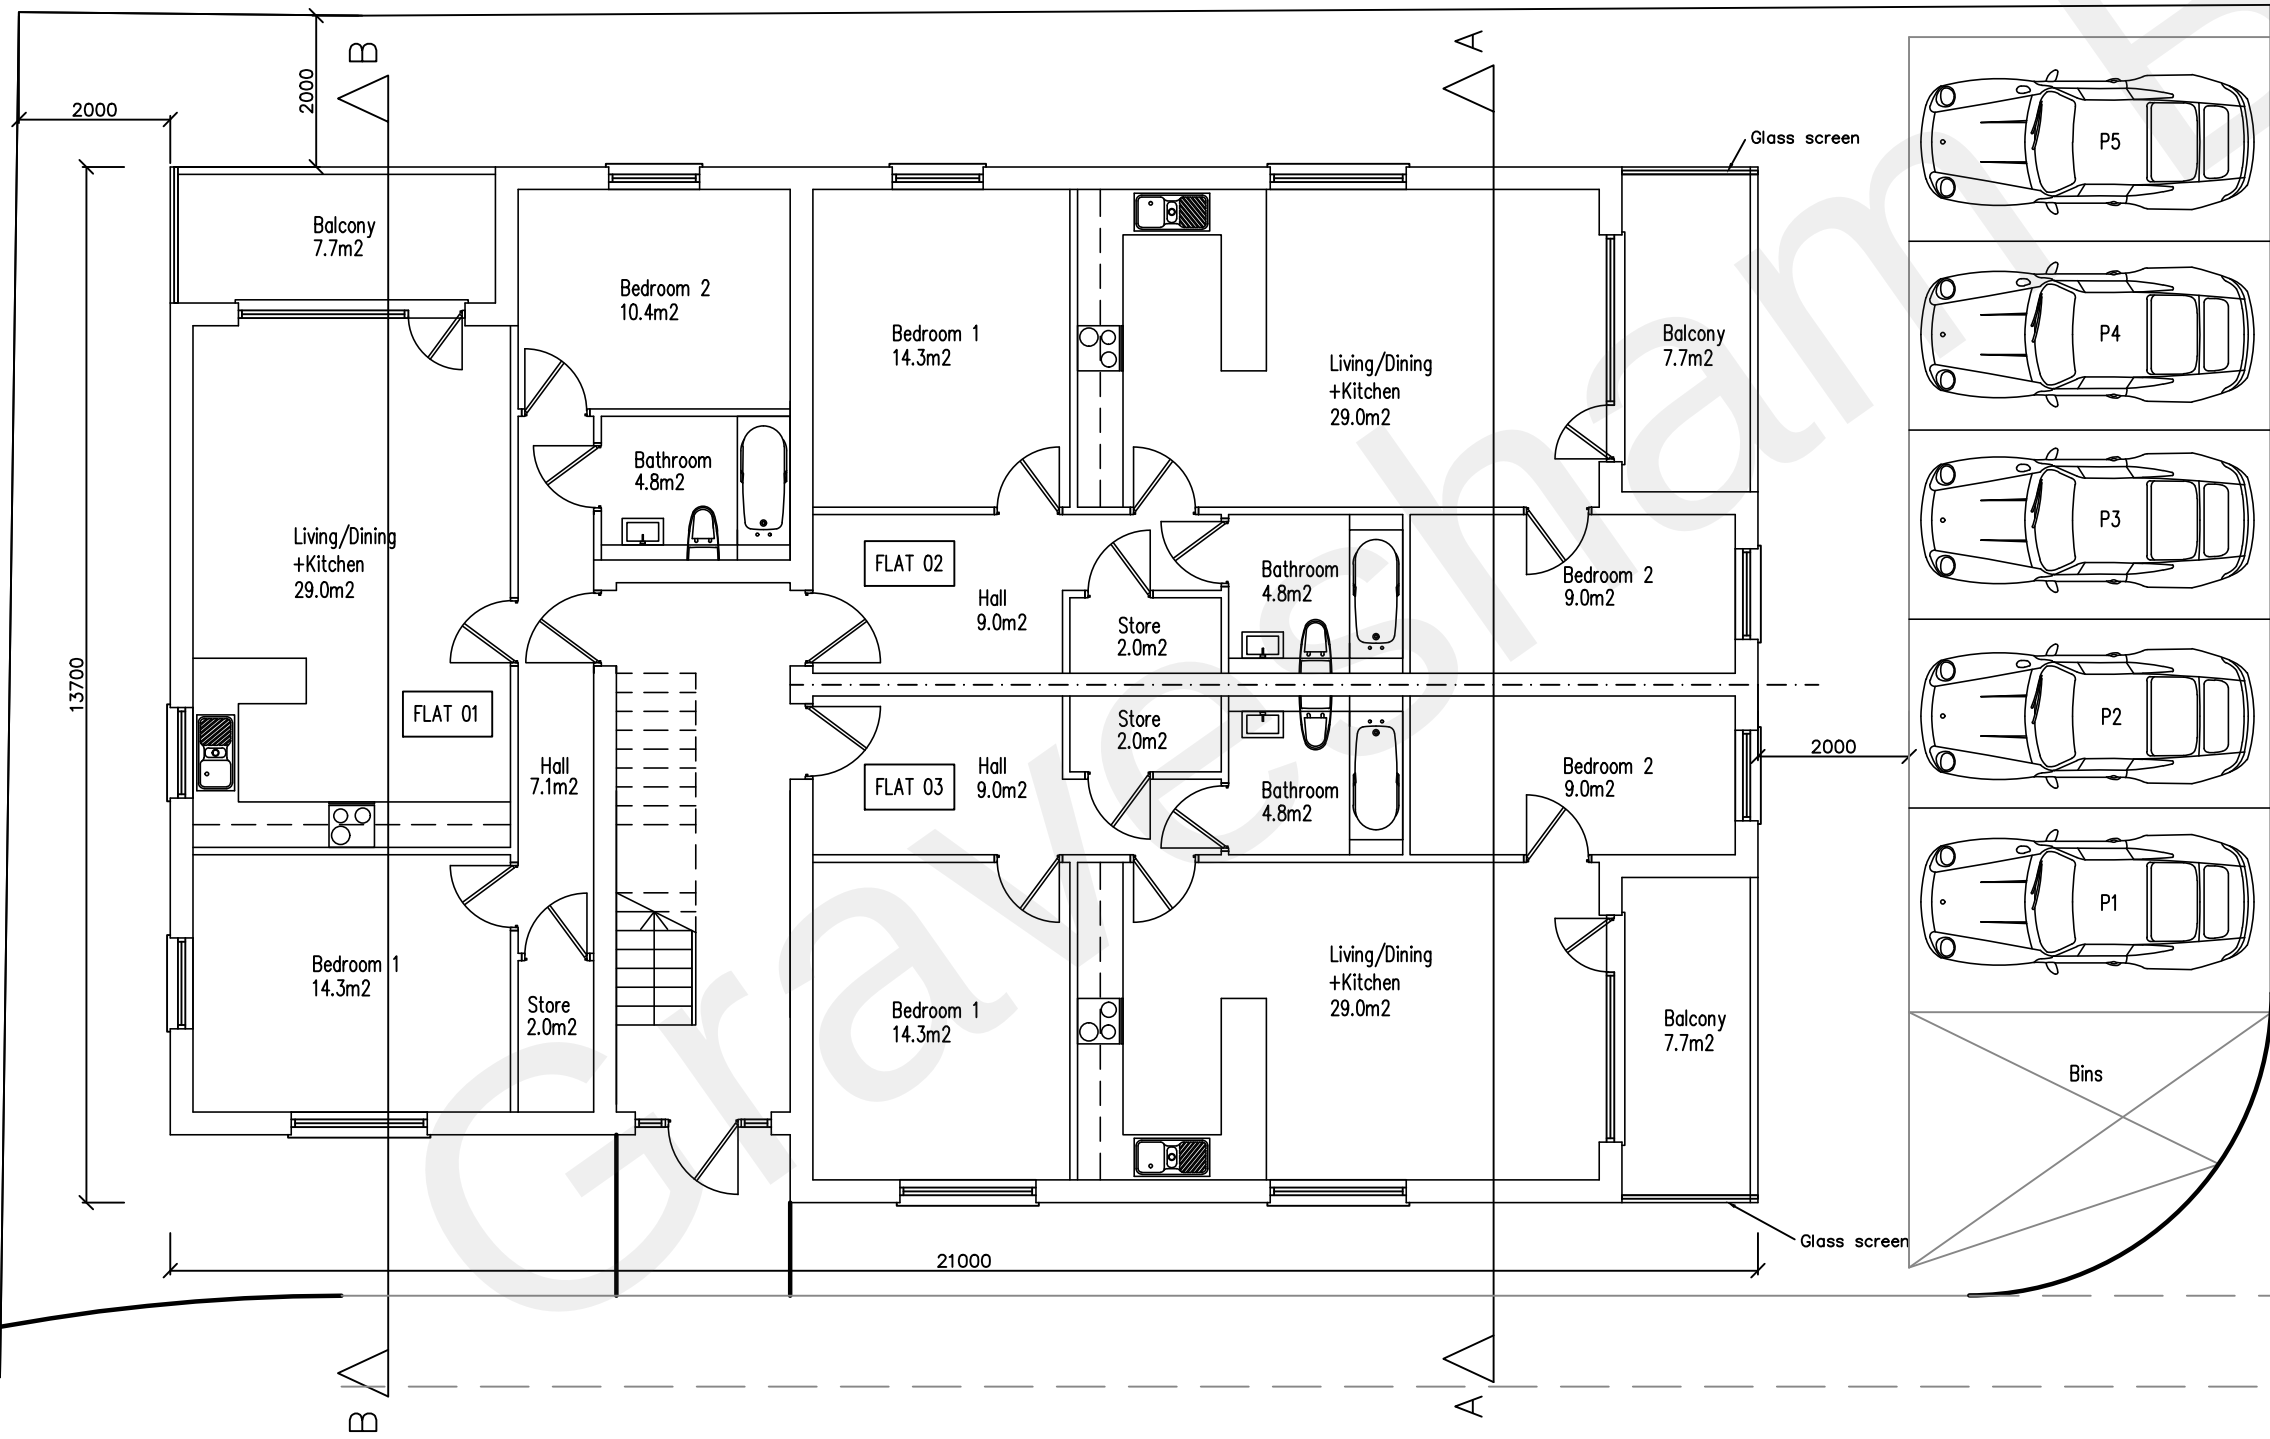

Proposed Ground Floor Plan
Scale 1:100 @ A1

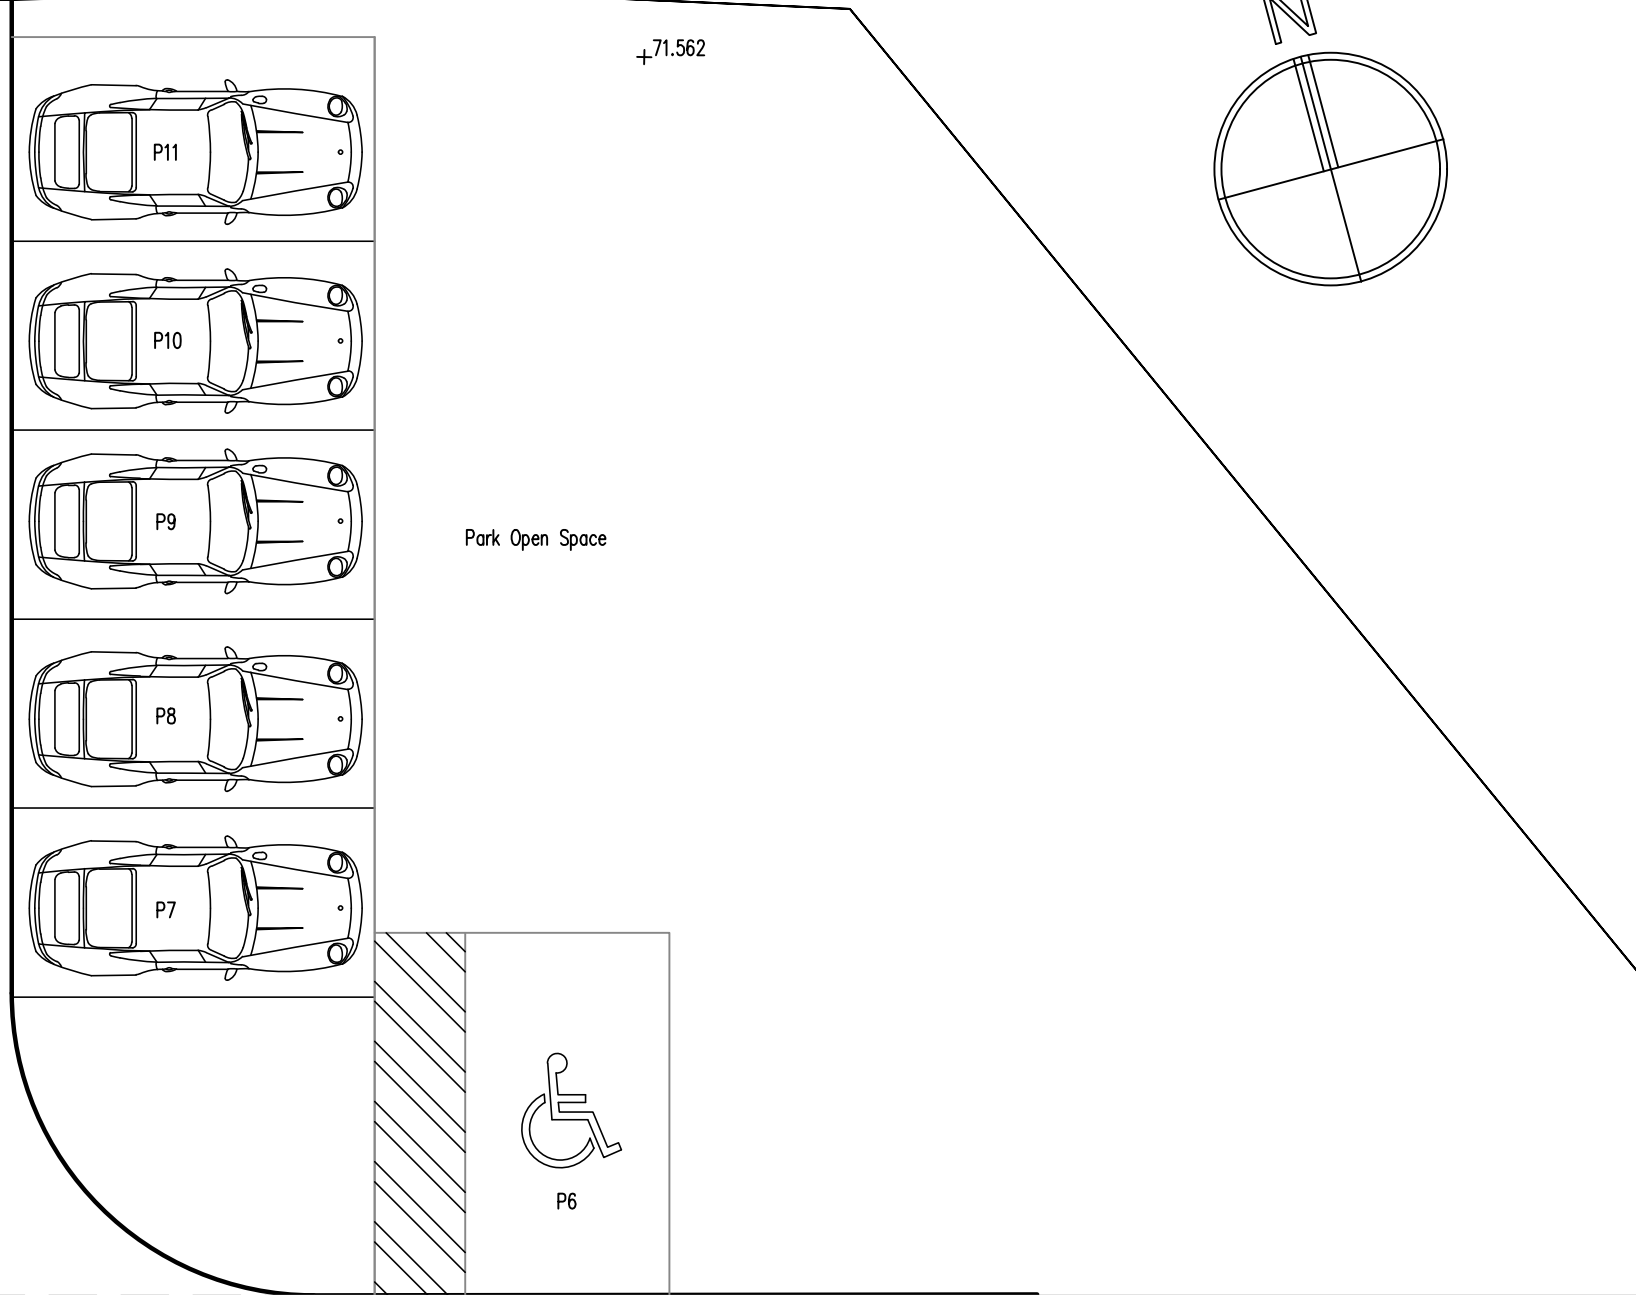

PROJECT: Cobham Lodge, Valley Drive Gravesend, Kent, DA12 5UE	
TITLE: New Flats Proposed Ground Floor, 1st & 2nd Floor	
SCALE: 1:50/100 @ A1	DATE: June 22
Drawing No. 1458-08	REV. J



Copyright of this drawing shall remain the property of Breley Design Limited. It may not be used in whole or part by any other parties for any other purpose without prior consent. All dimensions to be checked on site and any discrepancies reported to Breley Design Limited before work commences.