


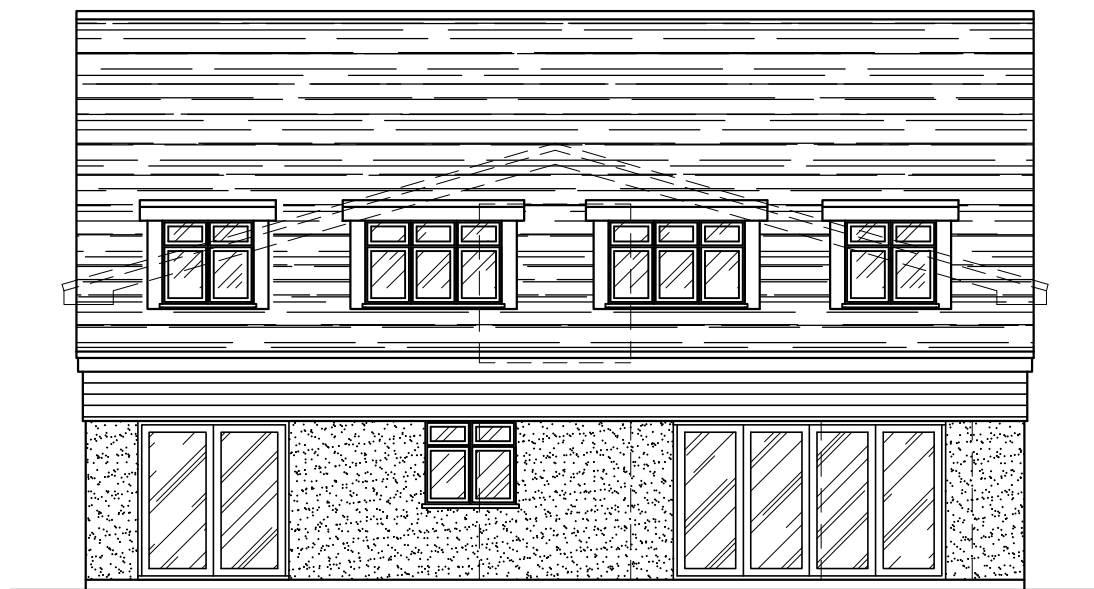

Proposed West Elevation
Scale 1:100 @ A1




Proposed South Elevation
Scale 1:100 @ A1




Proposed East Elevation
Scale 1:100 @ A1




Proposed North Elevation
Scale 1:100 @ A1

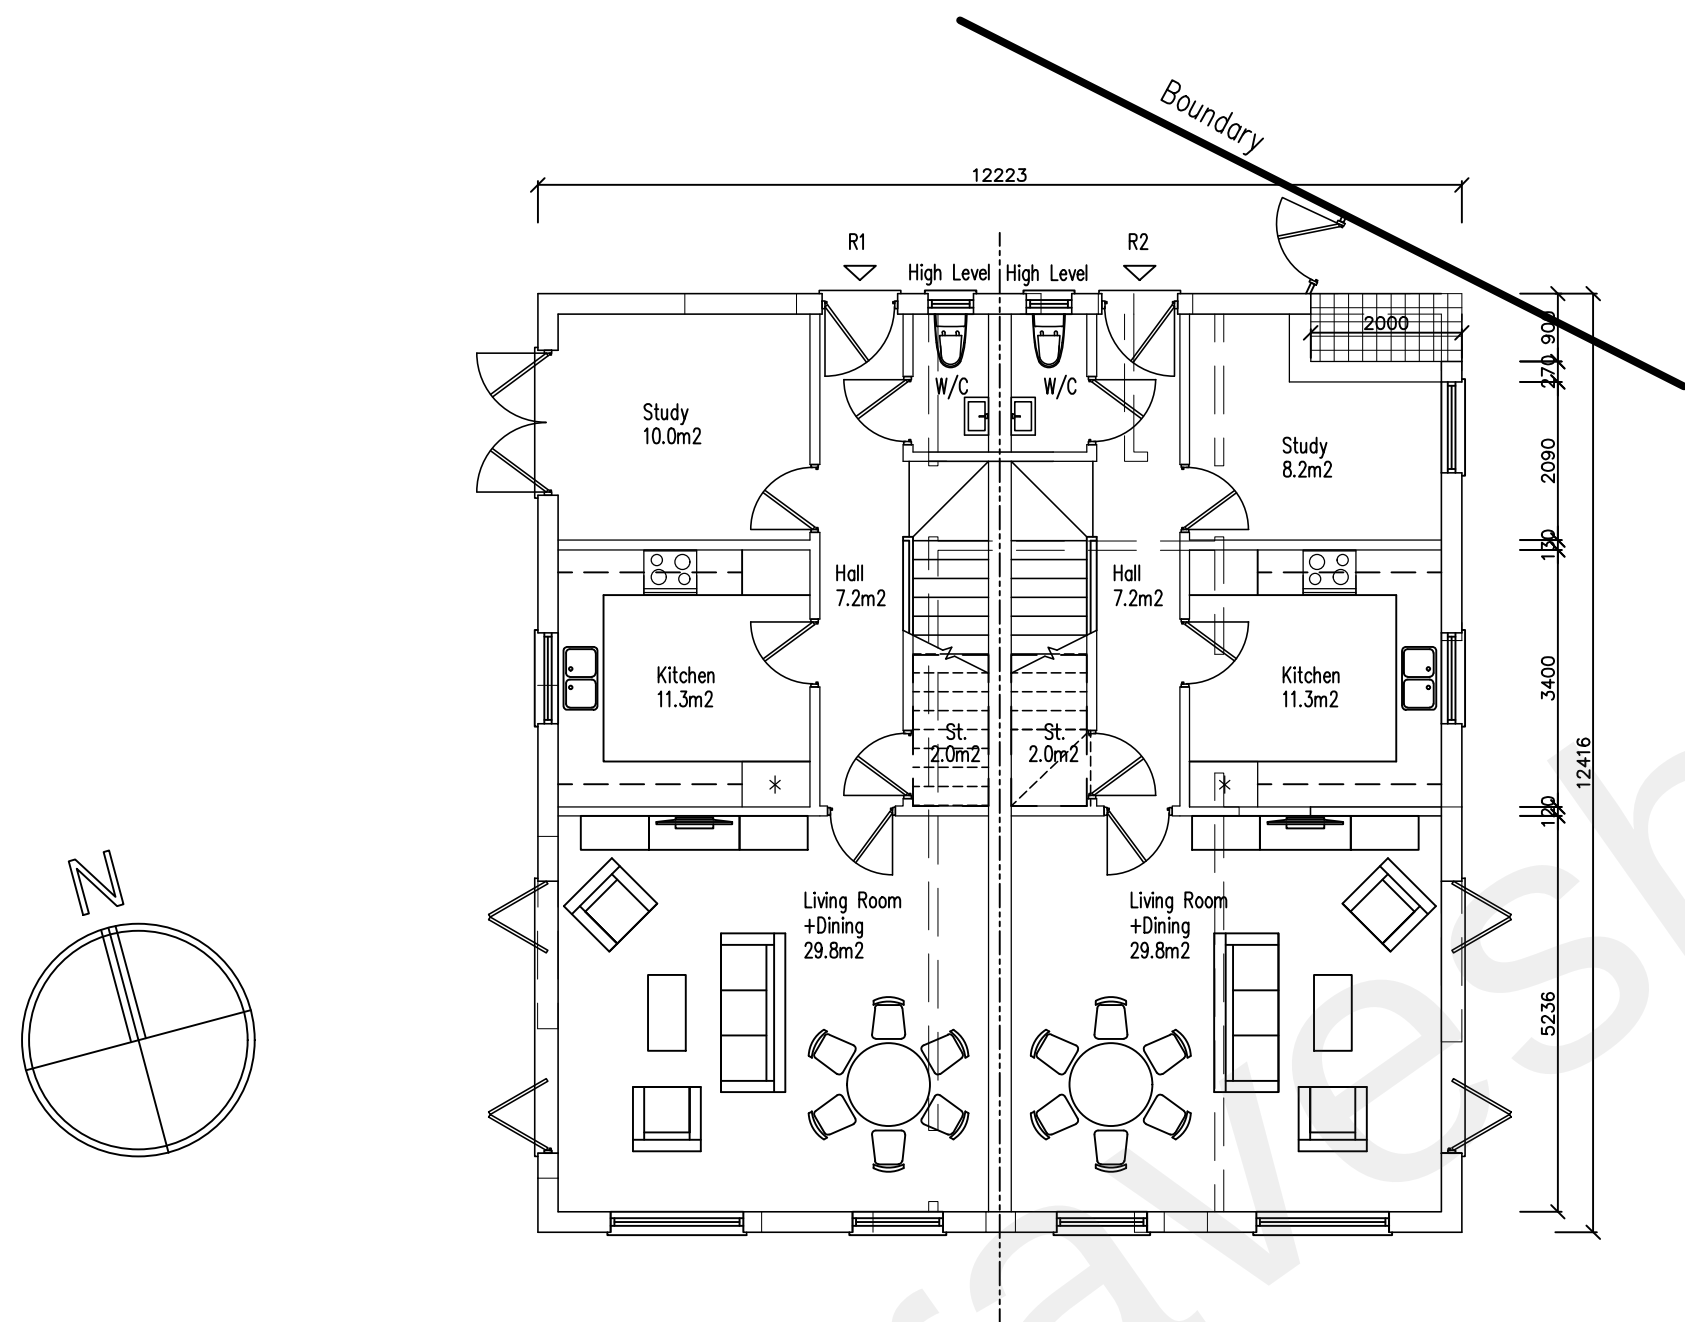

Proposed Ground Floor Plan
Scale 1:100 @ A1

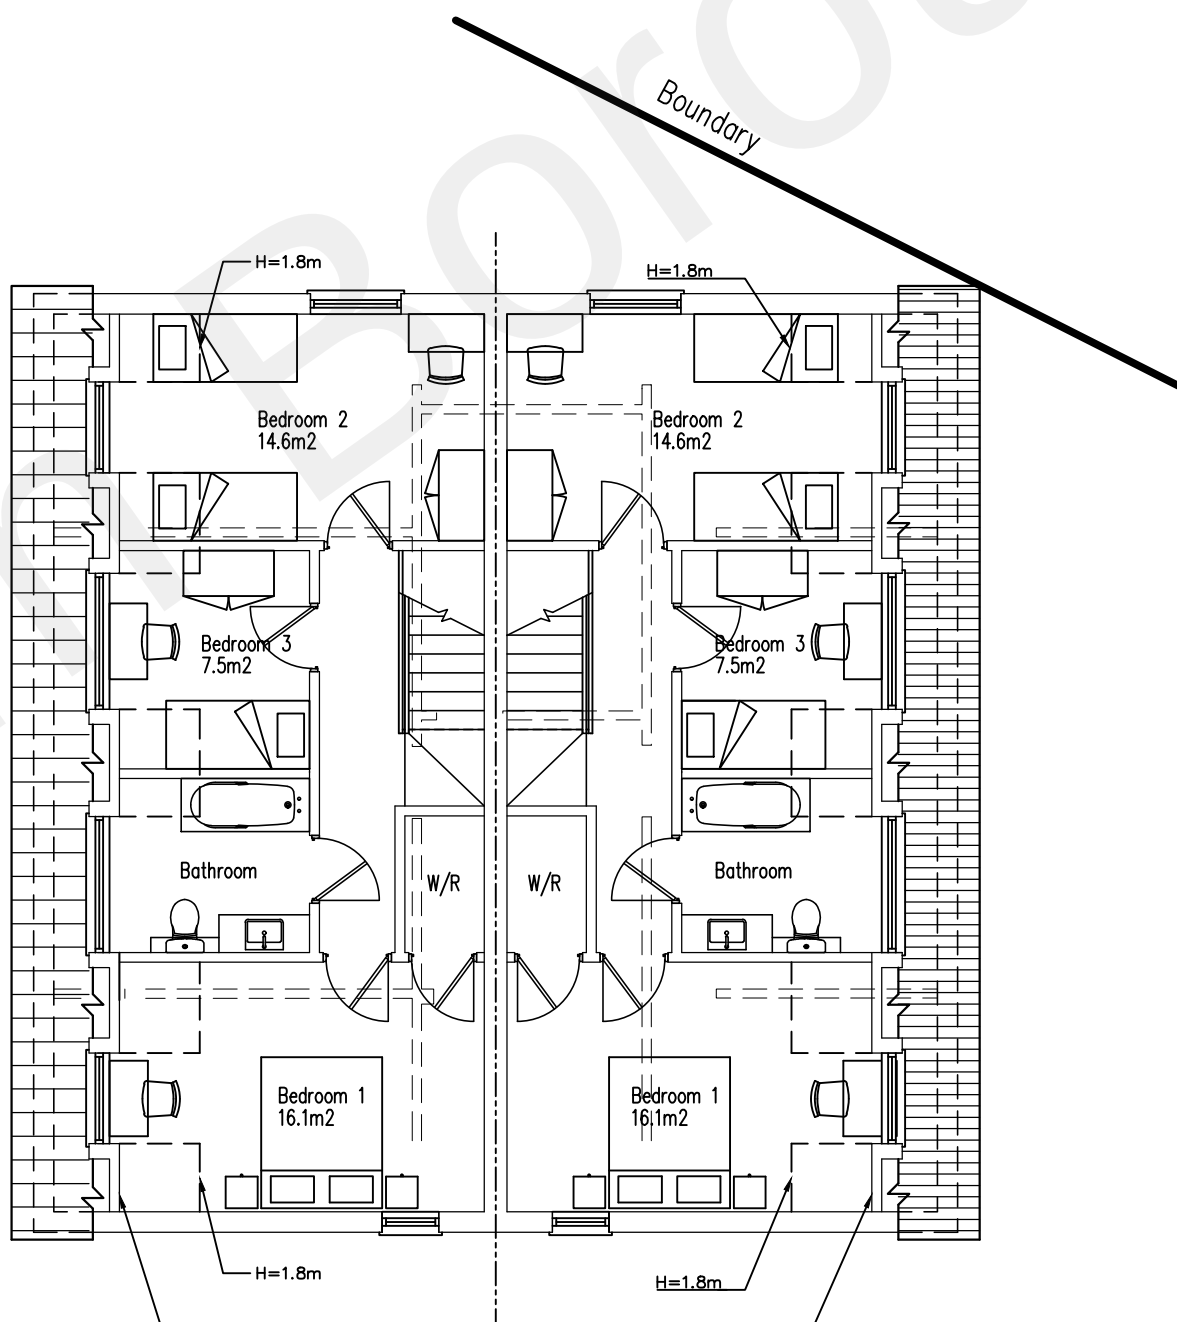

Proposed First Floor Plan
Scale 1:100 @ A1

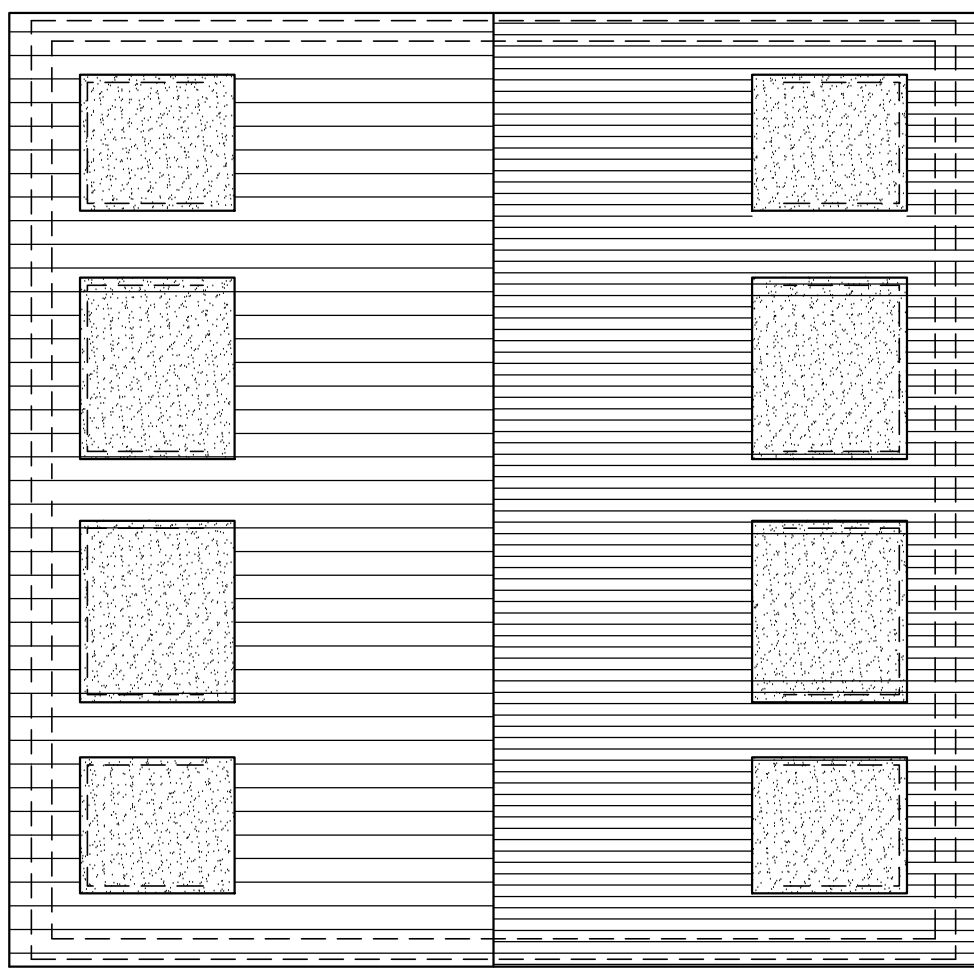

Proposed Roof
Scale 1:100 @ A1