

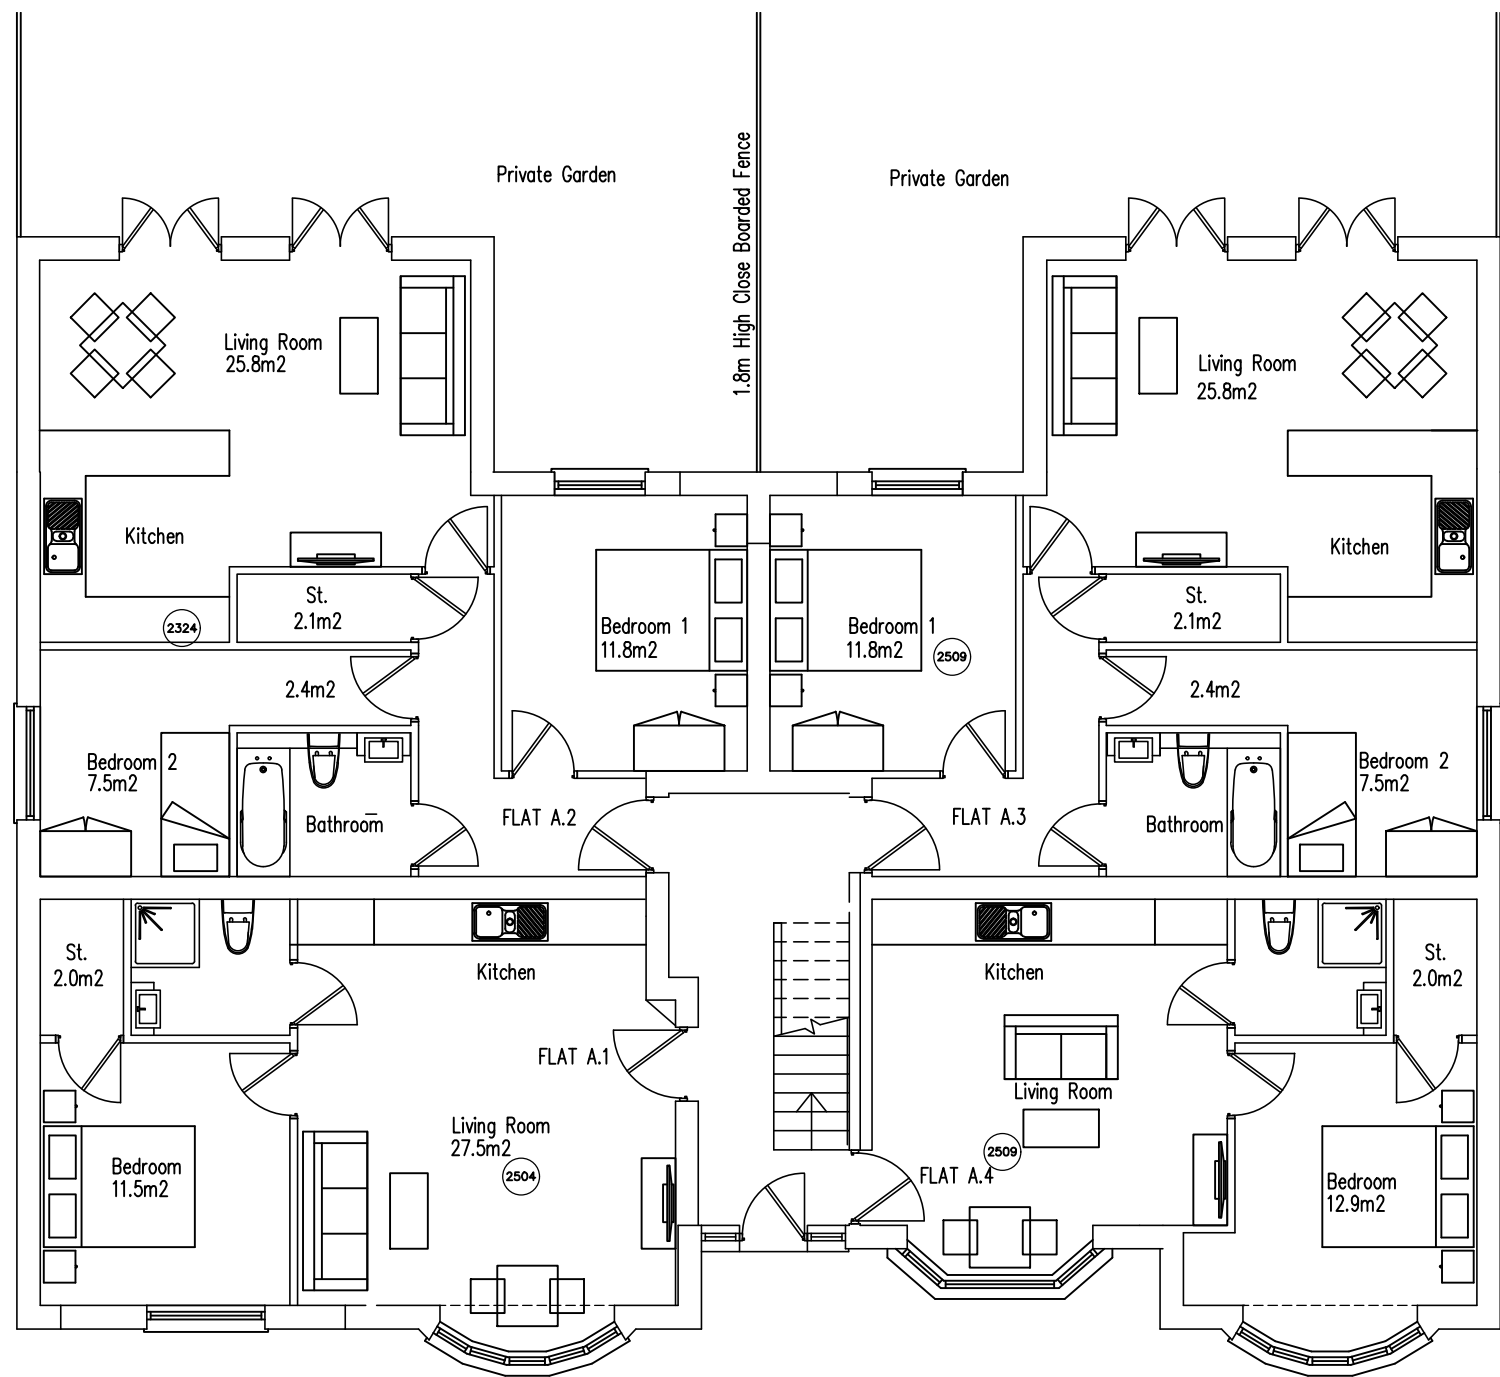



Scale Bar - 1:100 @ A1

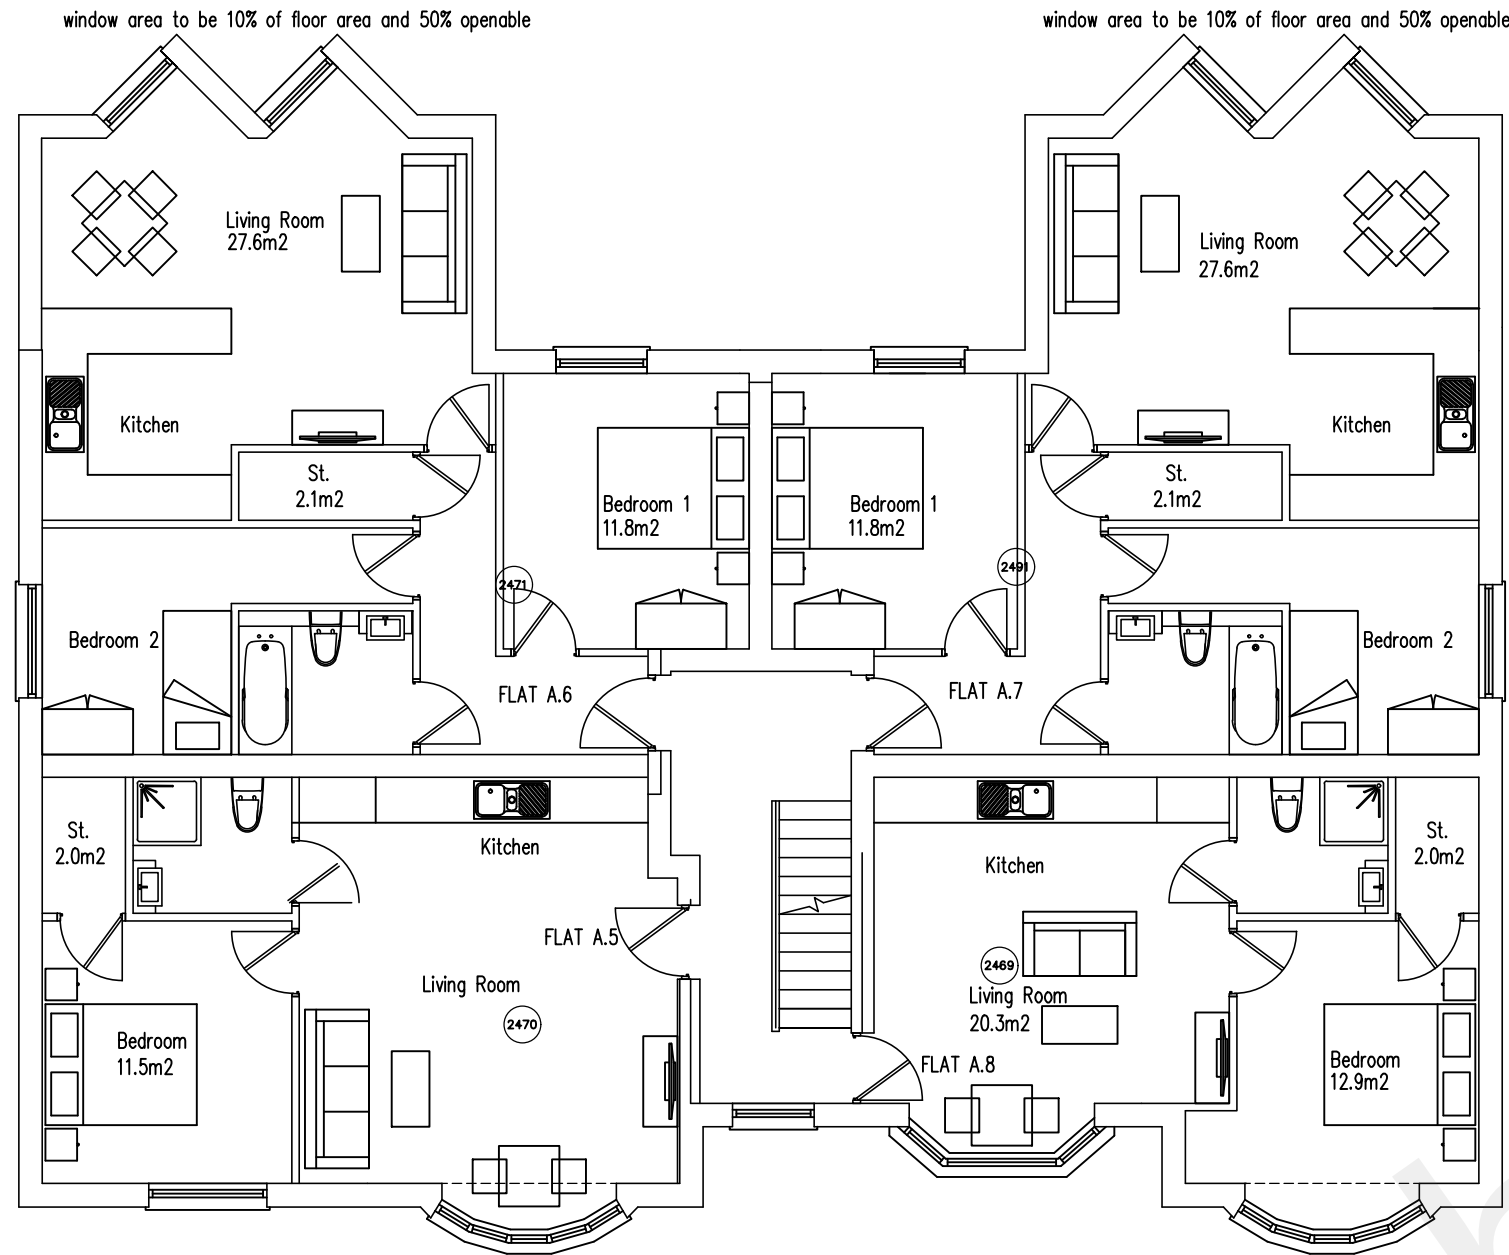

Proposed Ground Floor Plan
Scale 1:100 @ A1

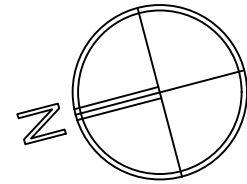

Proposed First Floor Plan
Scale 1:100 @ A1

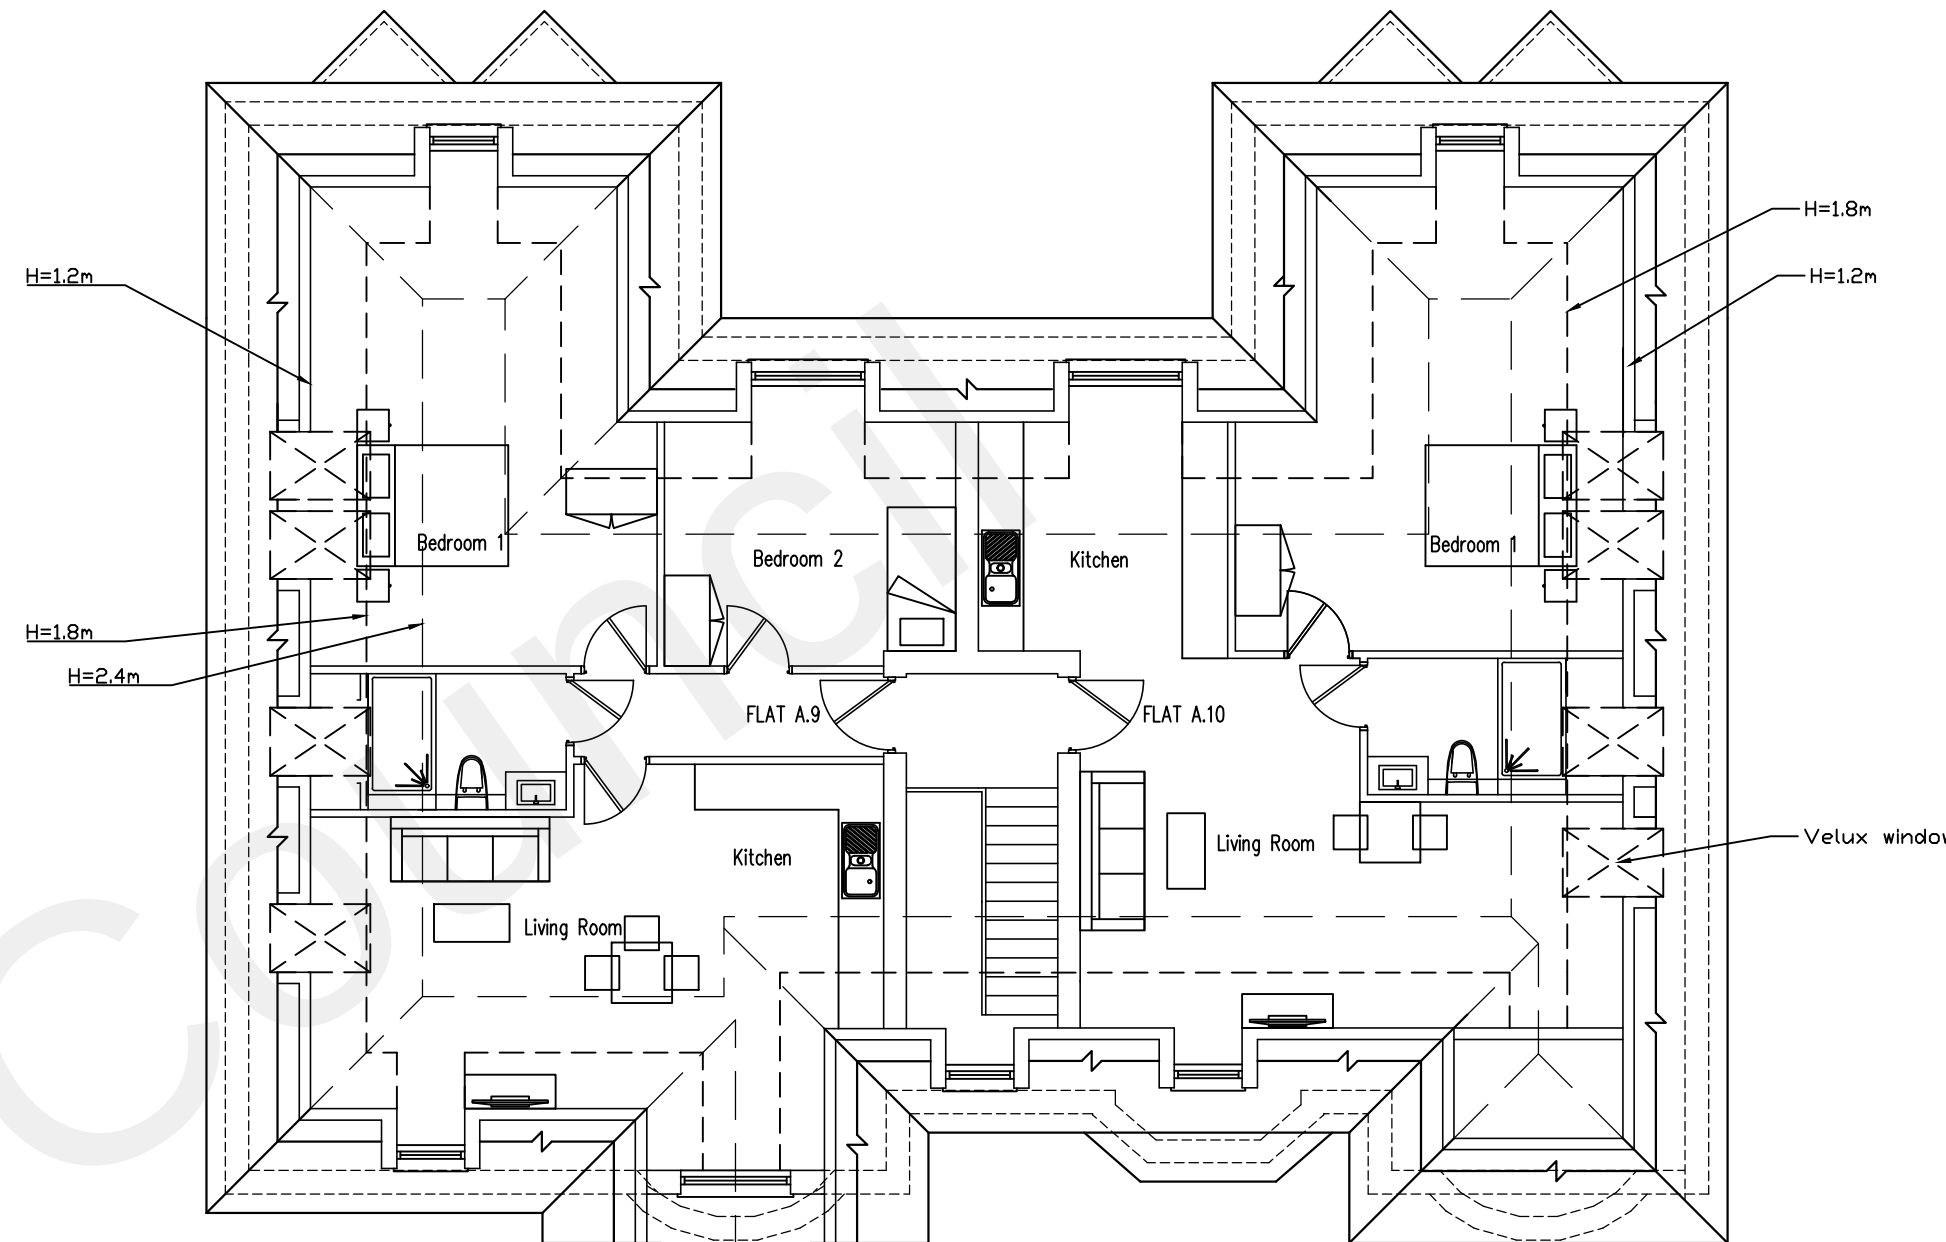

Proposed Second Floor Plan
Scale 1:100 @ A1




Proposed Front (West) Elevation
Scale 1:100 @ A1

ALL external finishes to match existing



Proposed Rear (East) Elevation
Scale 1:100 @ A1

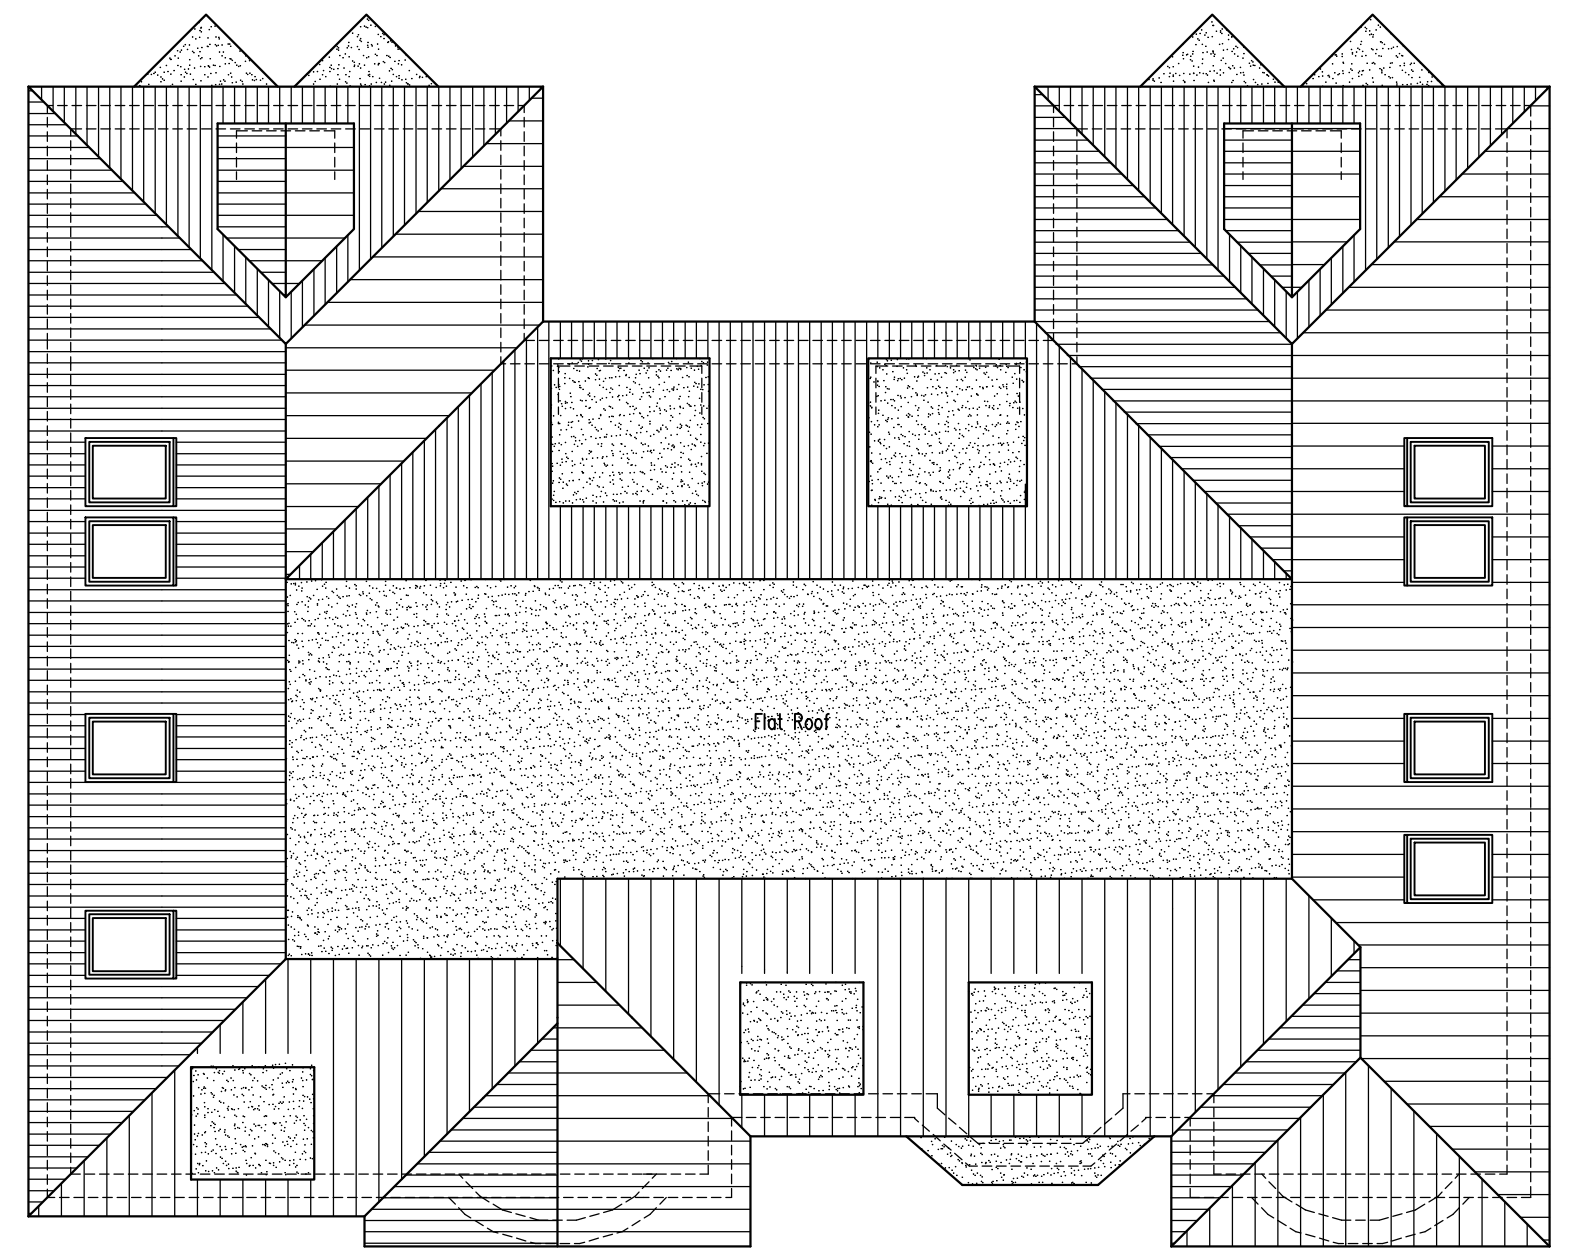

Proposed Roof Plan
Scale 1:100 @ A1



Proposed Side (South) Elevation
Scale 1:100 @ A1



Proposed Side (North) Elevation
Scale 1:100 @ A1

Proposed Side (North) Elevation
Scale 1:100 @ A1

PROJECT: Cobham Lodge, Valley Drive Gravesend, Kent, DA12 5UE	
TITLE: Proposed Floor Layouts and Elevations	
SCALE: 1:50/100 @ A1	DATE: Nov 21
Drawing No. 1458-05	REV. F

Copyright of this drawing shall remain the property of Breley Design Limited. It may not be used in whole or part by any other parties for any other purpose without prior consent. All dimensions to be checked on site and any discrepancies reported to Breley Design Limited before work commences.

