




Existing Rear Elevation

1:100

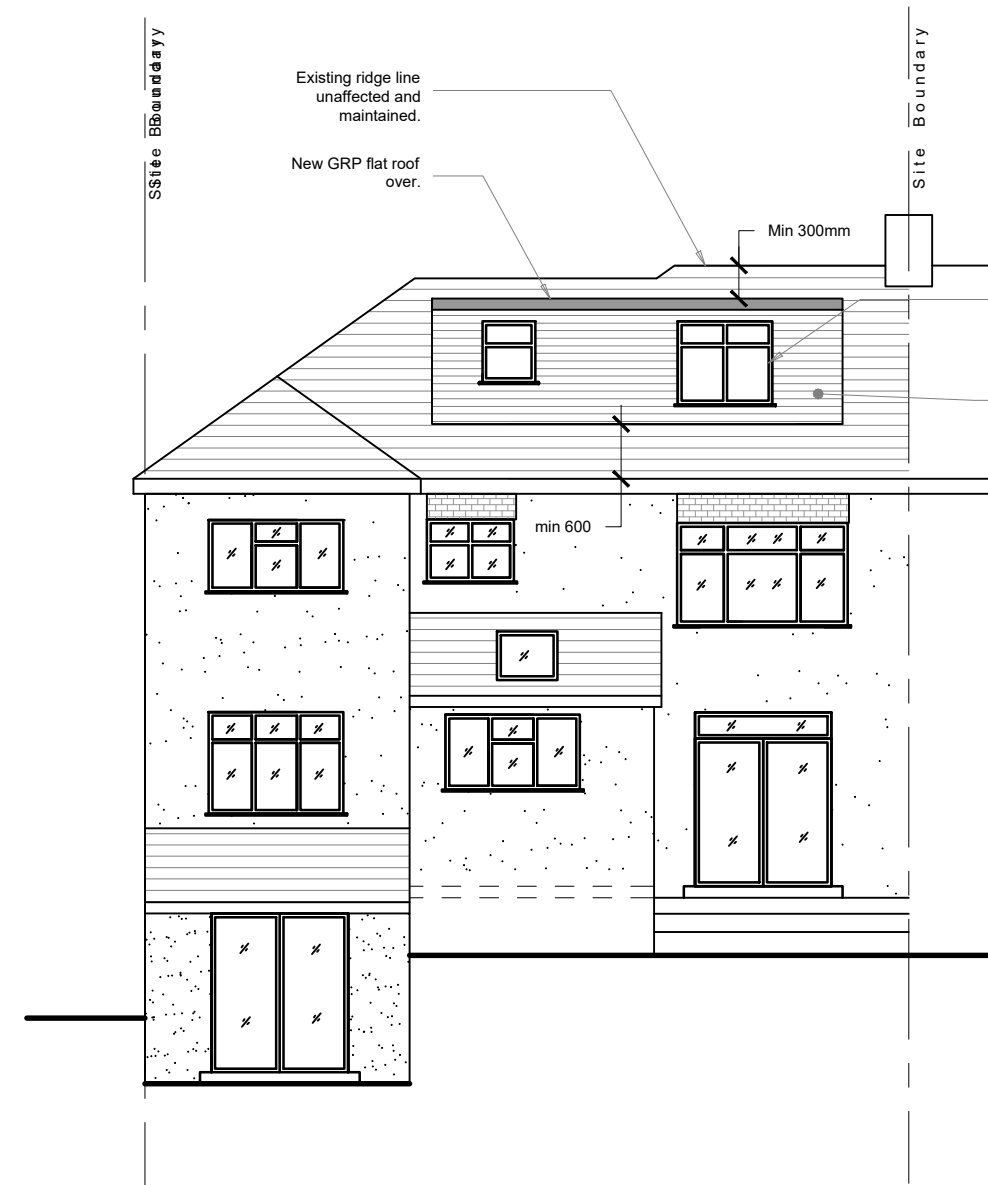

Proposed Rear Elevation

1:100



New Rear facing windows aligned with existing below. White UPVC to match scale and style of existing

New reduced scale and set back Dormer. Vertical Tile cladding to match existing roof tile.

Scale 1:100



John Farquharson Partnership LLP

Est. 1922

6 Hare Hall Lane,
Gidea Park,
Essex, RM2 6BD
Tel: 01708 75 00 11



Mr Gavin Odd

47, Trosley Ave
Gravesend, Kent
DA11 7QH

Drawing Title

Existing/Proposed Rear
Elevations

Planning Application

Job/Drawing No.

1011- A501

Revision Suffix

a				

Scale

As Shown

Date

May 23

Drawn

RS

Checked

RS