



Existing Front Elevation




Existing Side Elevation




Existing Rear Elevation




Existing Side Elevation

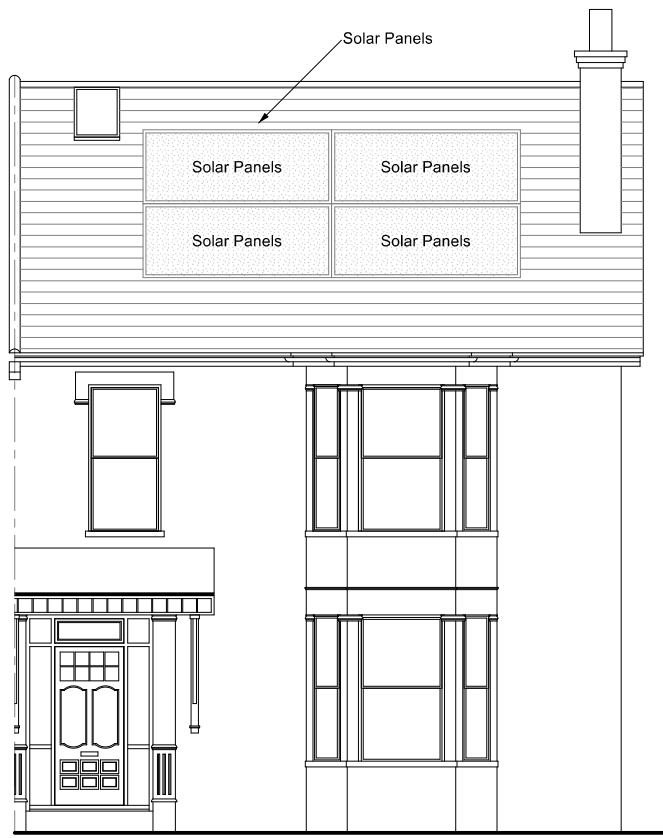


Proposed Front Elevation

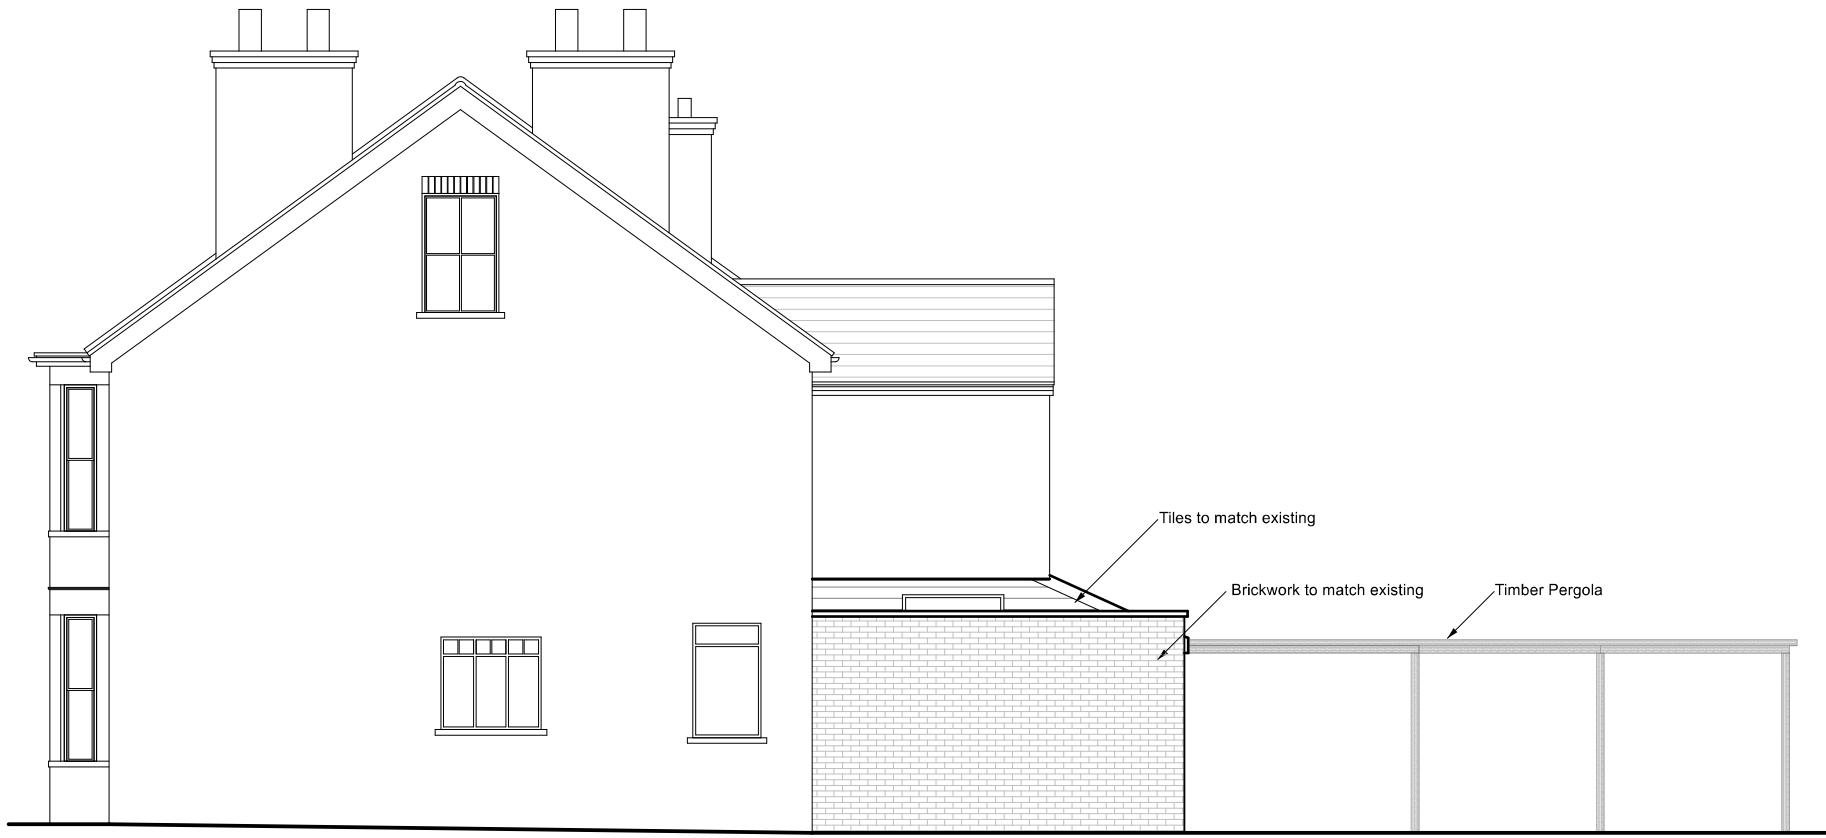


Proposed Side Elevation

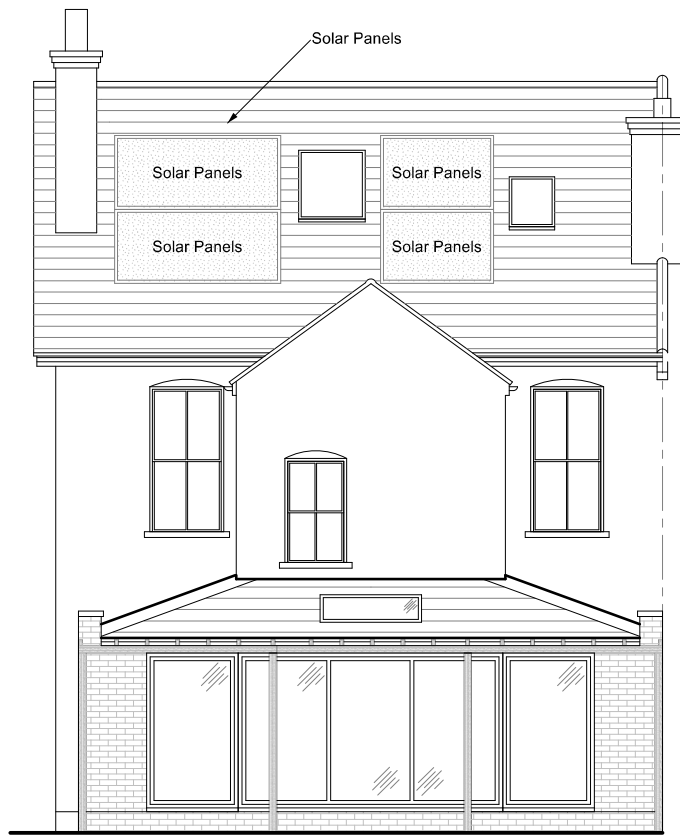


Proposed Rear Elevation

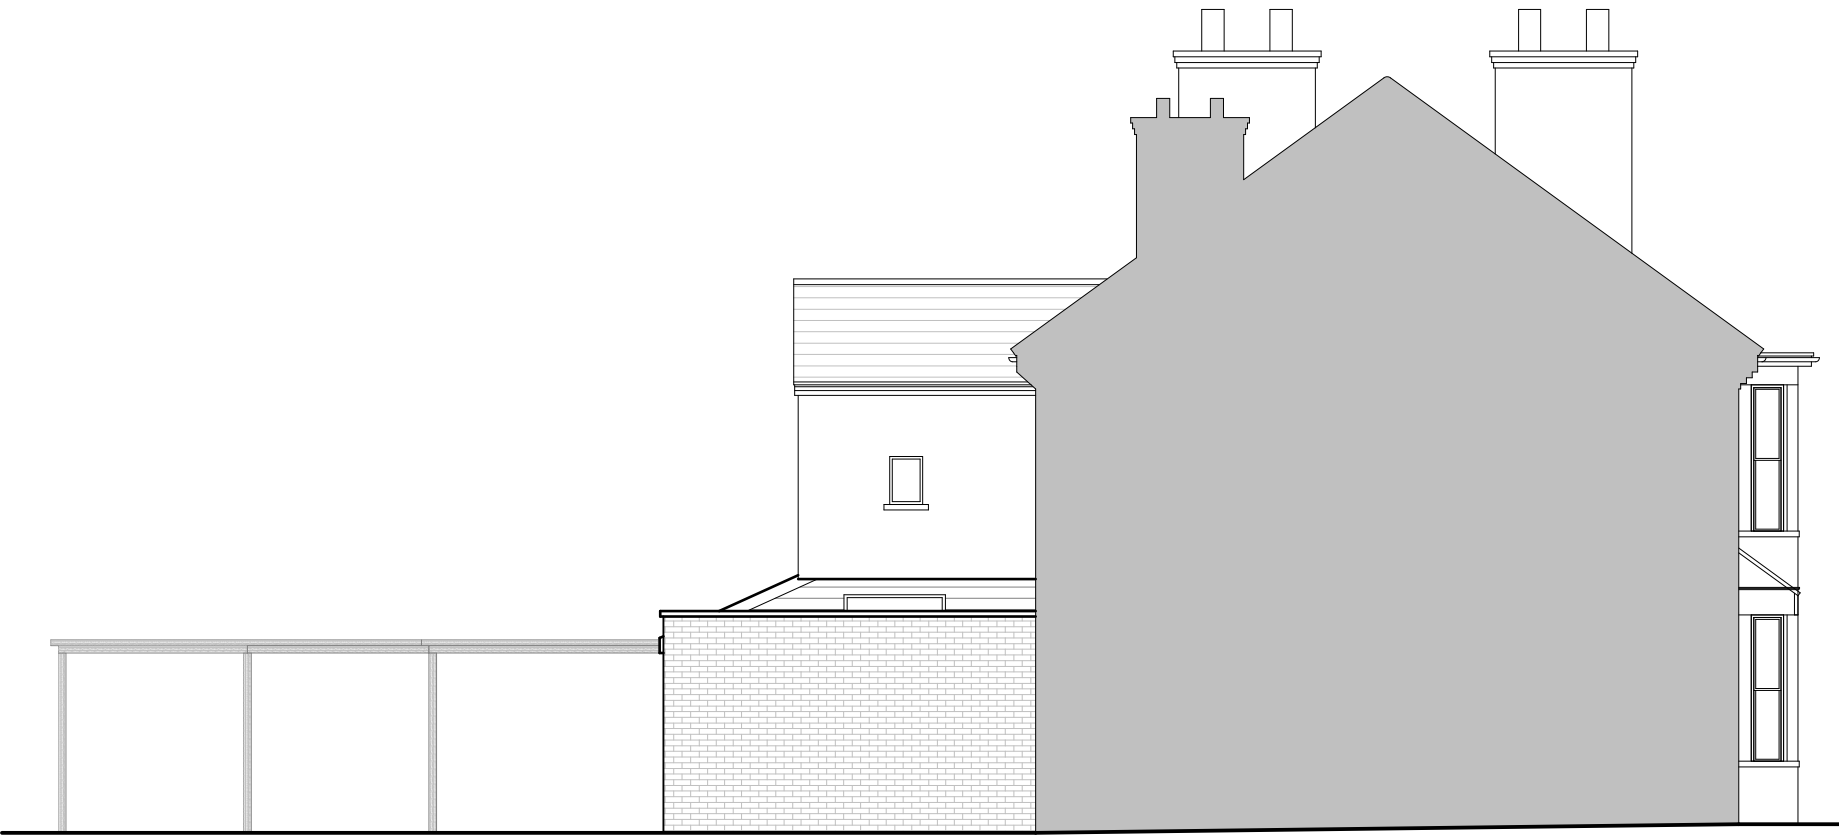


Proposed Side Elevation

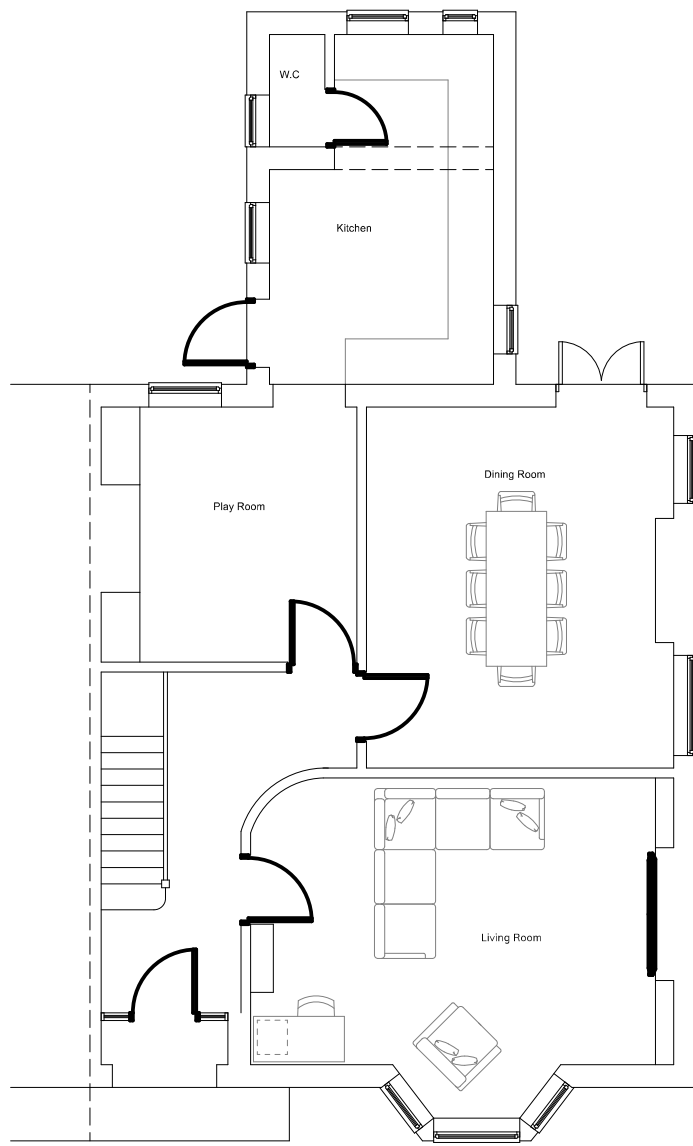


Existing Ground Floor Plan

 


Proposed Ground Floor Plan

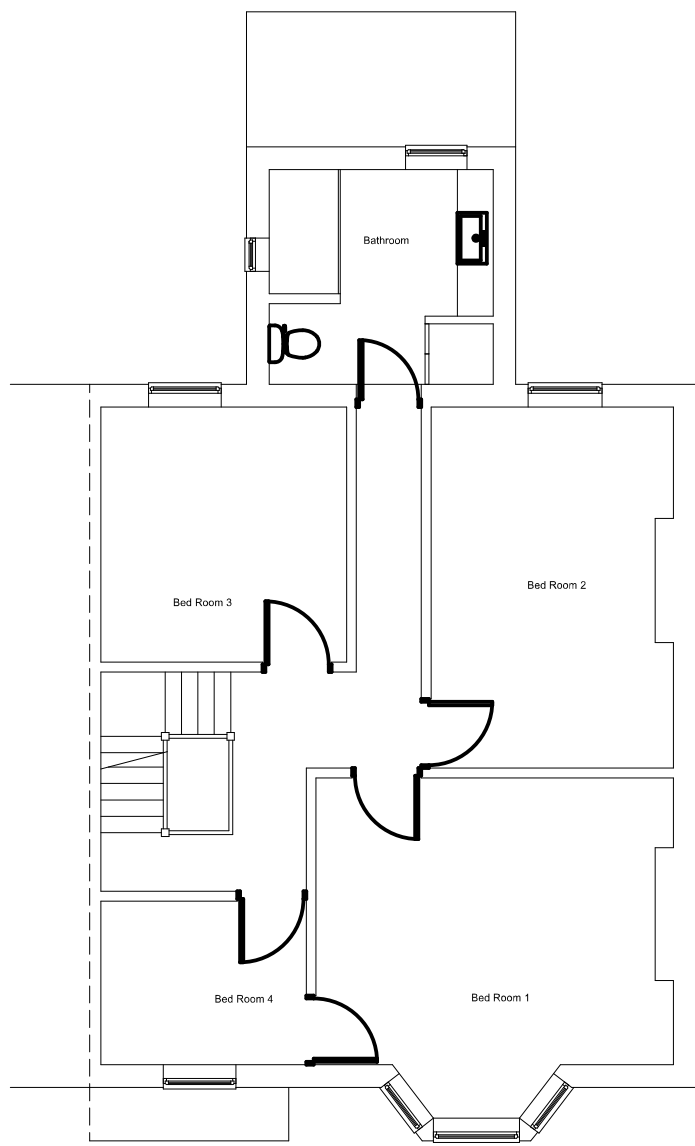


Existing First Floor Plan

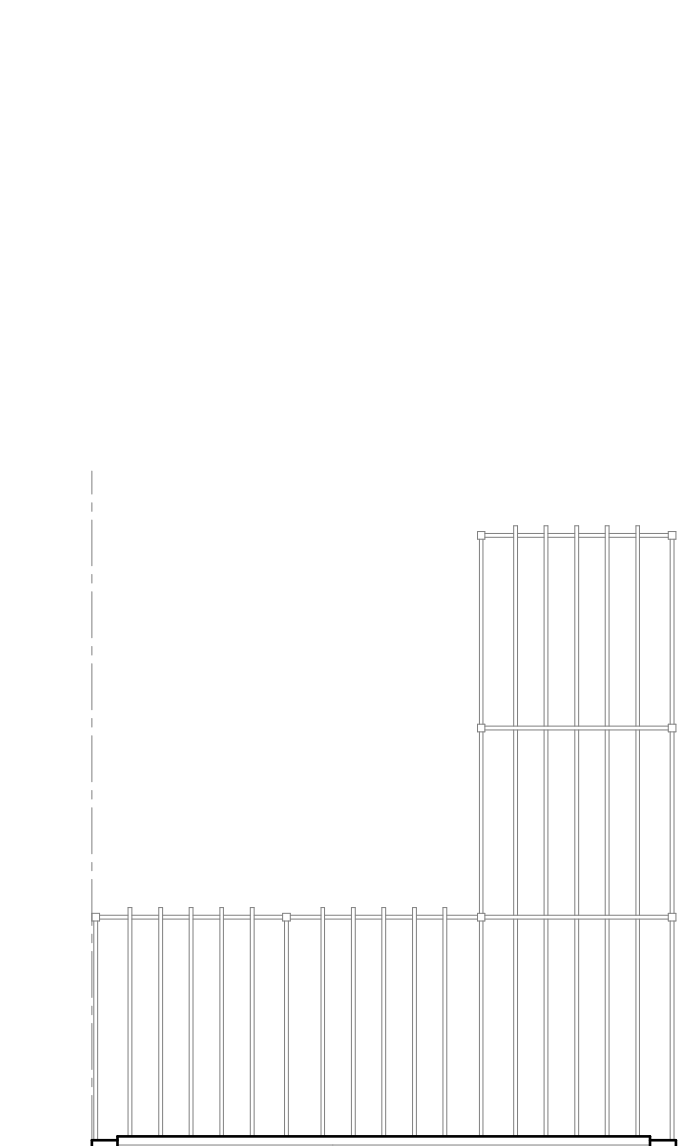

Proposed First Floor Plan

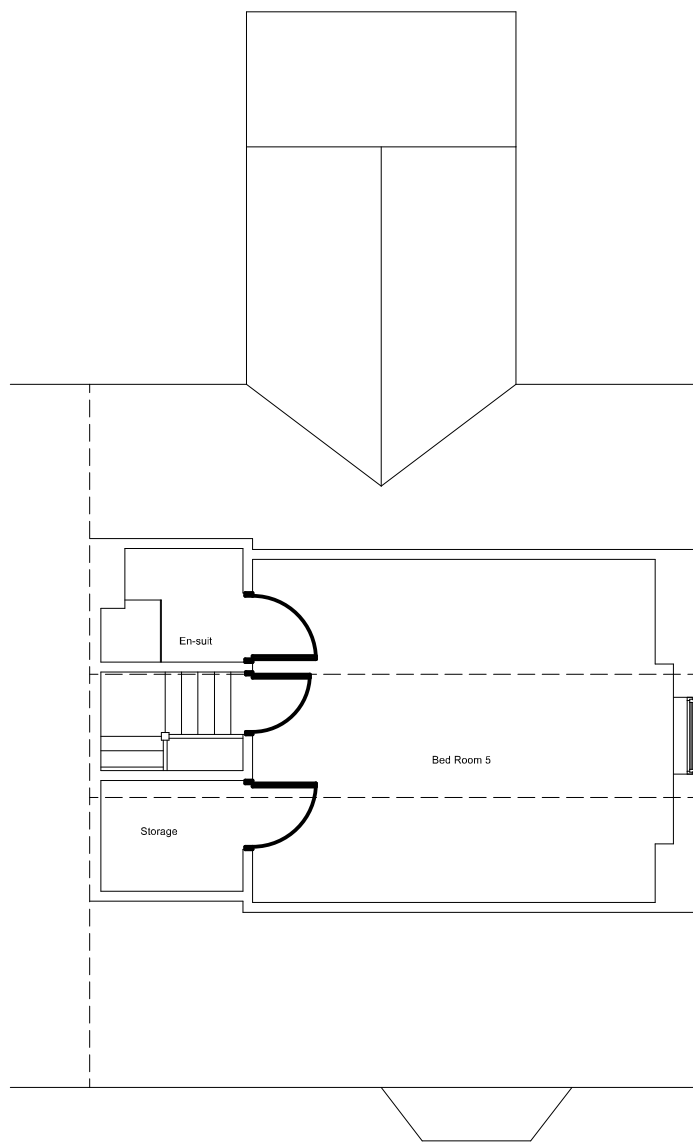

Existing Second Floor Plan

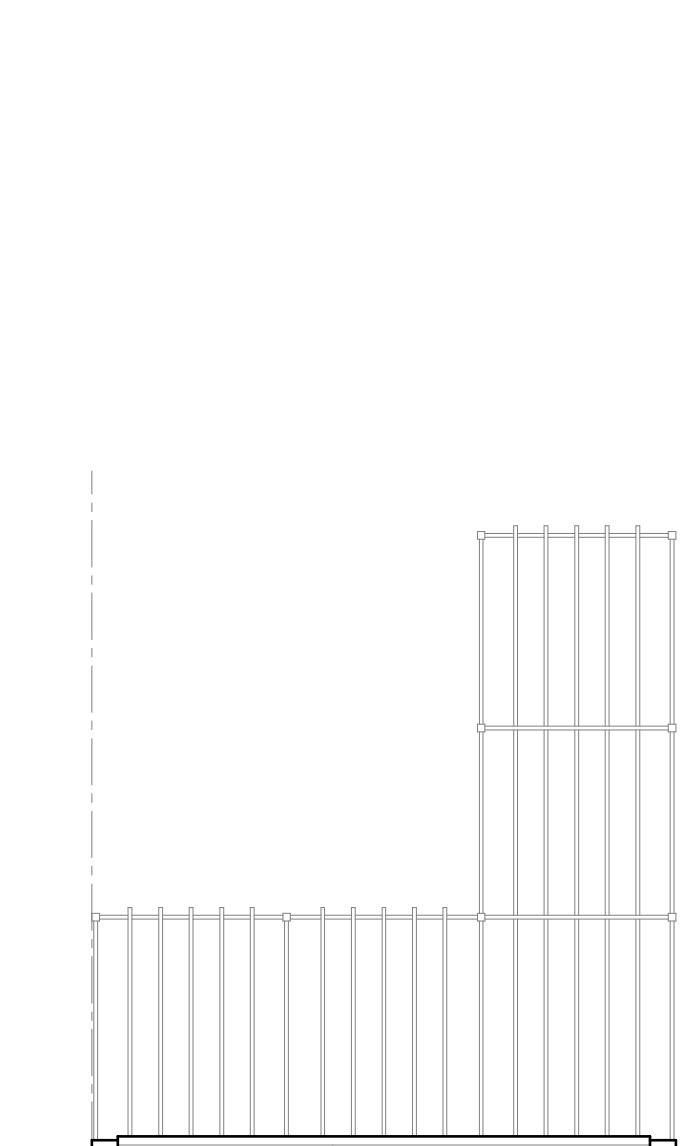

Proposed Second Floor Plan



NOTES:
Drawings produced are for planning consent and building regulation approval only and may not cover all elements required to ensure project completion.

All dimensions to be checked on site by contractor.

All discrepancies with the drawings/specifications to be raised and clarified with Elsigood Associates Limited.

All workmanship and materials to comply with current British/European standards, codes of practice & manufacturers instructions.

Do not scale from drawing.

Drawings remain the property of Elsigood Associates Limited and can not be photocopied (copyright law) or used in any way without the permission of Elsigood Associates Limited.

Elsigood Associates

BUILDING SURVEYING & ARCHITECTURAL DESIGN
21 Main Street
Barton under Needwood
Staffordshire
DE13 8AA
Chislehurst Bus. Centre
1 Bromley Lane
Chislehurst, Kent
BR7 6LH

Tel: 01283 617 612 Tel: 020 8191 7612

PROJECT:
Proposed Single Storey
Rear Wrap Around Extension
with Internal Alterations

SITE:
No.6 The Avenue
Gravesend
DA11 0NA

TITLE:
Existing & Proposed
Plans & Elevations

DATE:
27/07/2023
SCALE:
1:100

DRAWING No.: 23-009-EPPE	DRAWN: PME	REV: B
------------------------------------	----------------------	------------------