




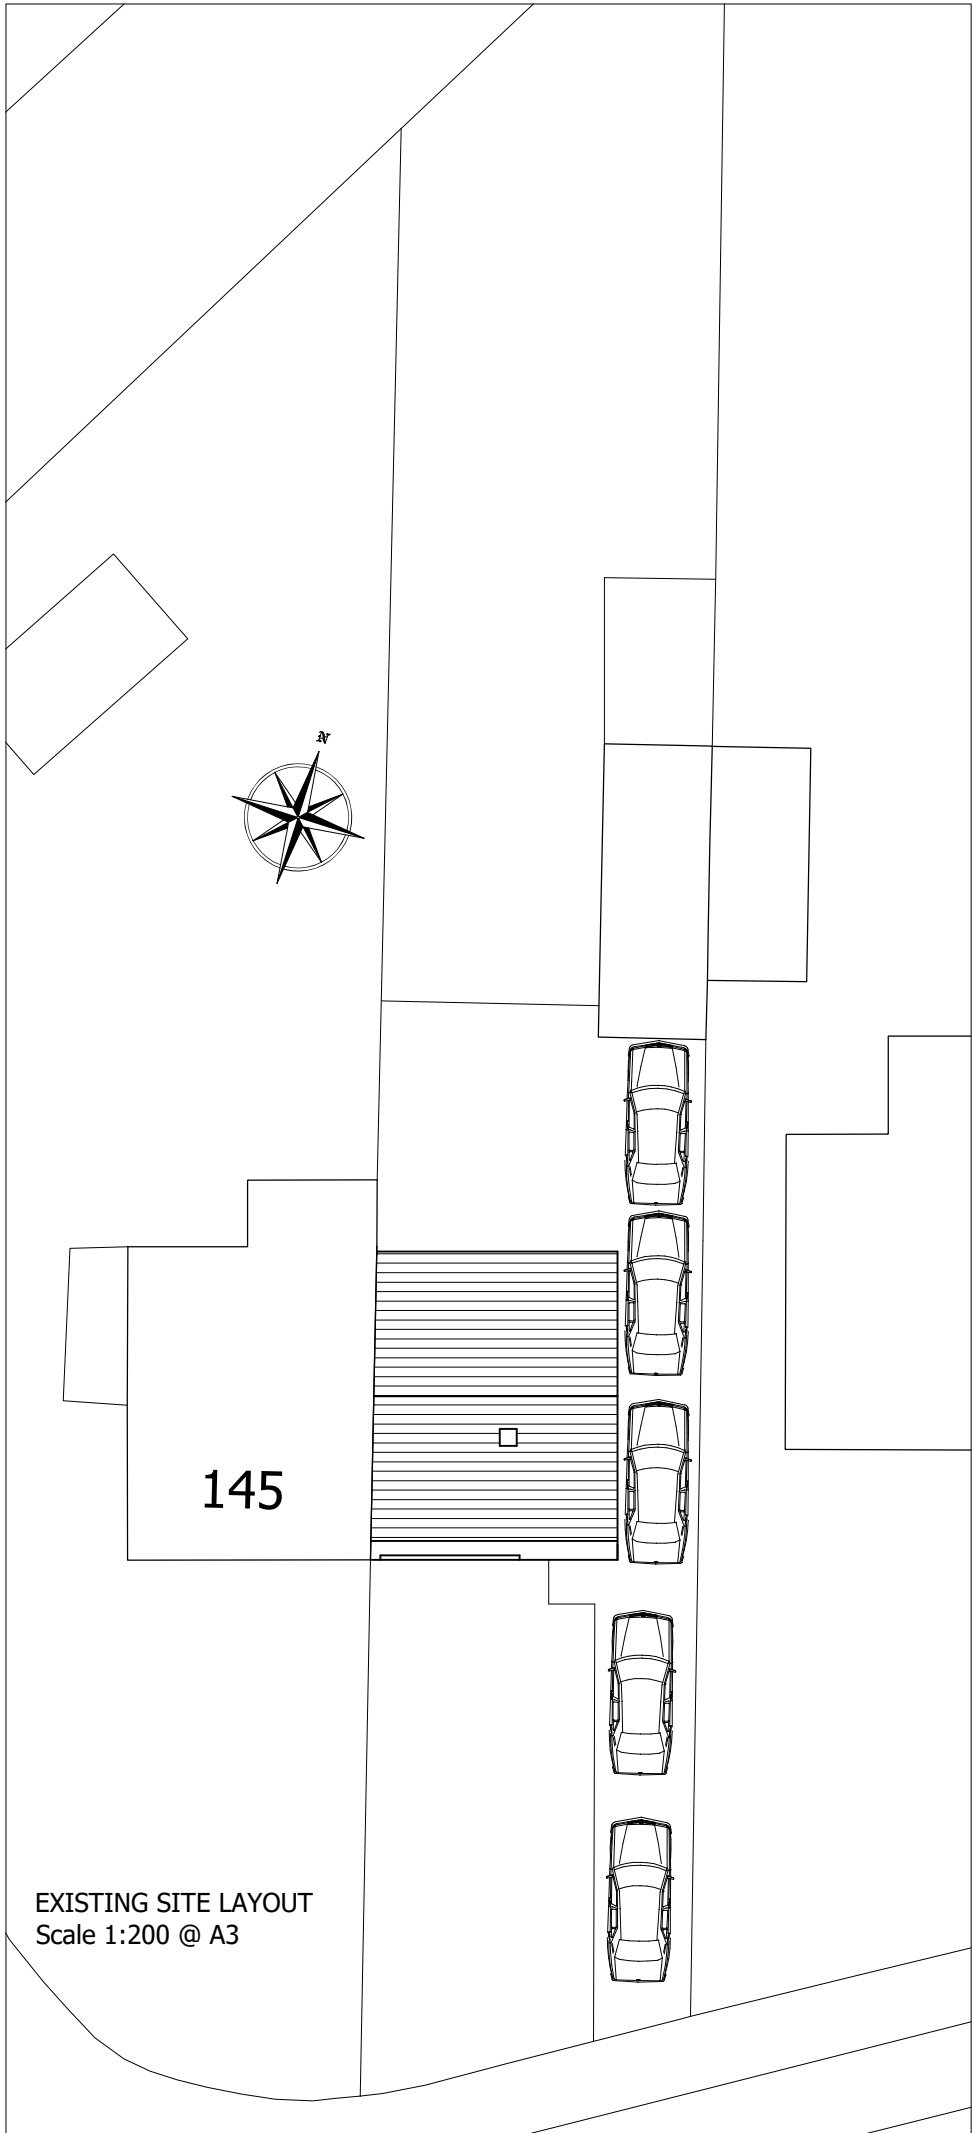

EXISTING SITE LAYOUT
Scale 1:200 @ A3

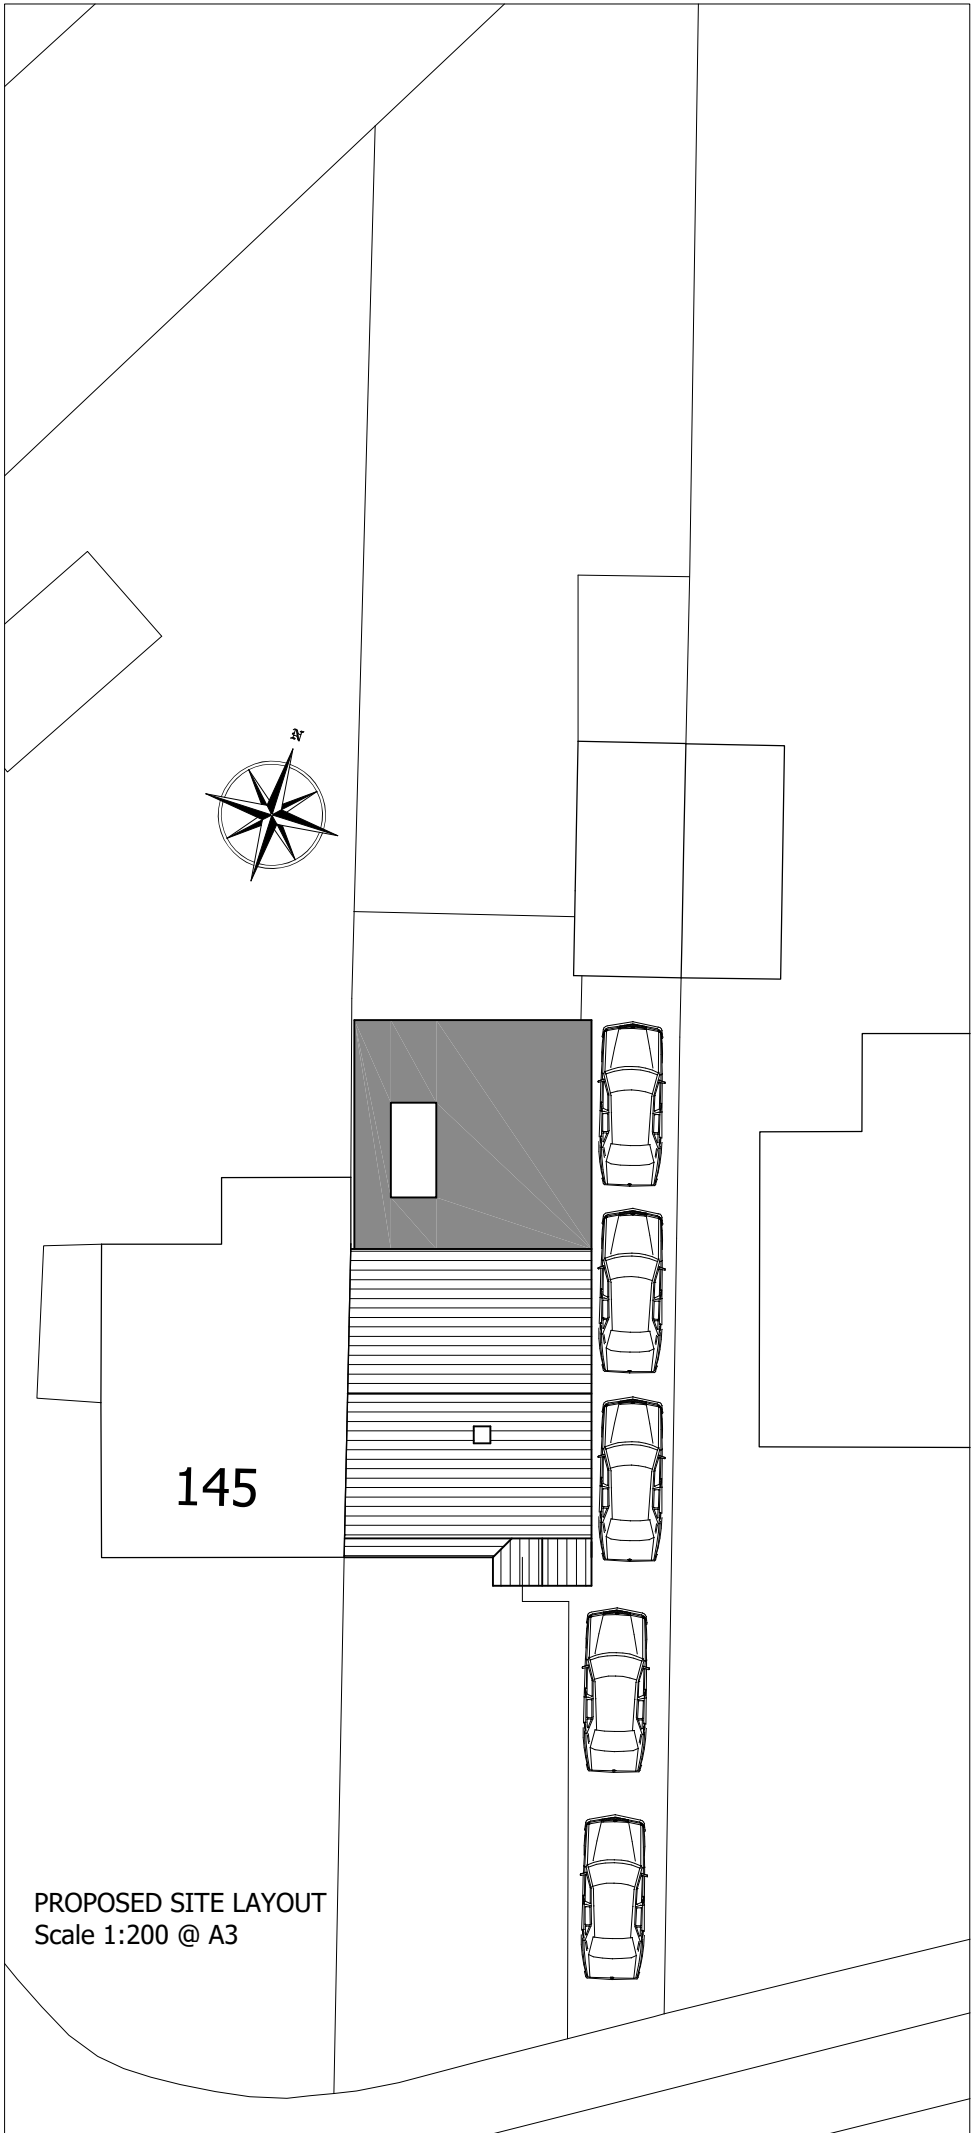

PROPOSED SITE LAYOUT
Scale 1:200 @ A3

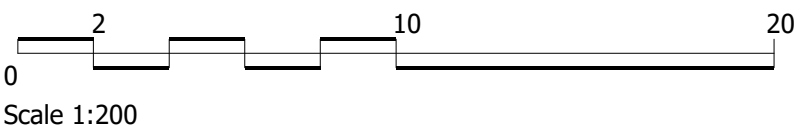

Scale 1:200



Please note:
Drawings can be scaled for planning purposes only.
All dimensions to be checked on site. Drainage and
services are to be checked and located prior to
commencement of work

All work to be carried out in accordance with the
building Regs. 2000 or any subsequent amendments
and to the satisfaction of the local building control
inspector

Proprietary components must be installed in strict
accordance with the manufacturers instructions and
details. Contractors are responsible for verifying
component suitability for intended purpose.

Proposals are subject to structural engineers designs
and approval.

D. 01.08.23 Revised to planners comments
C. 12.06.23 Revised to planners comments
B. 05.06.23 Revised to planners comments
A. 20.05.23 Revised to clients comments

client Mr & Mrs Lucas		Job No. 2022_12
project Alterations at 147 Lower Higham Road Gravesend, Kent, DA12 2NW		
drawing title Site Plan PLANNING DRAWINGS		Revision D
scale As Noted @ A3	dwg No. 2212-PL03	date June 2022
MRW Design Ltd The Ridge Golf Club, Chartway Street Maidstone, Kent. ME17 3JB 07763463754 matthew@mrw-design.co.uk		

