

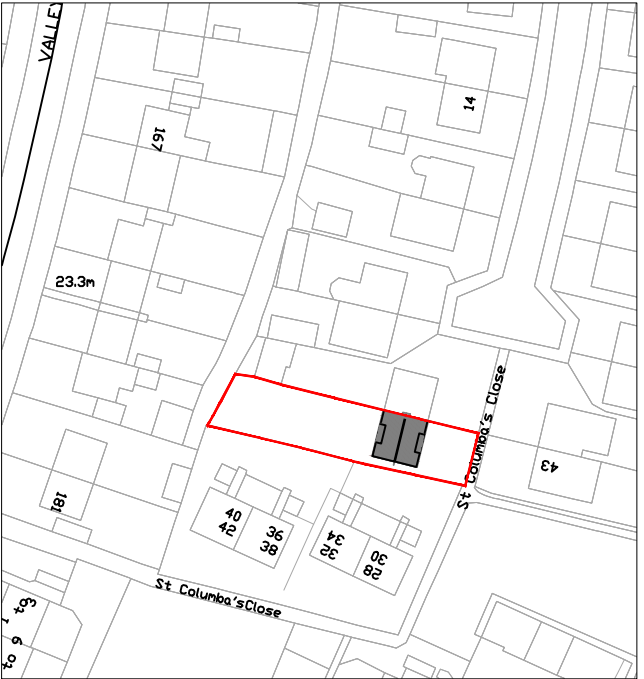


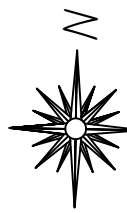

Location Plan

Scale 1:1250

 

Retrospective

P1	ISSUED TO COUNCIL		
Rev		Date	




Job Title
26 St Columba's Close
Gravesend DA12 4AH

Drawing Title
Existing Block Plan With Site Plan

Scale	1:200		
-------	-------	--	--

Job No.	Dwg No.	Rev
515-1000-785	S01	P1

 

1:200 @ A1

Existing Block Plan Scale 1:200