




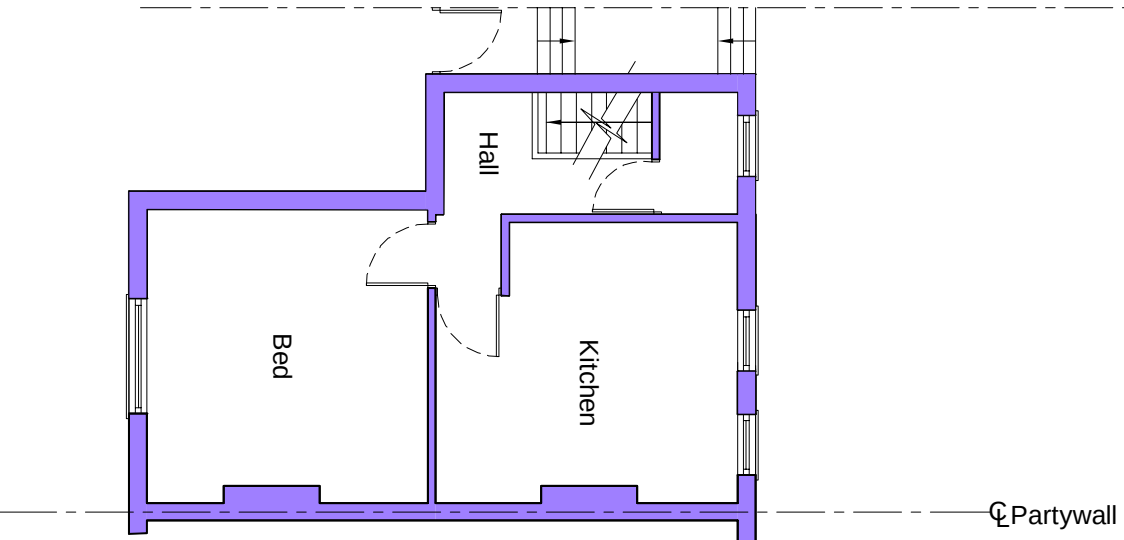


Existing Lower Ground Floor Plan

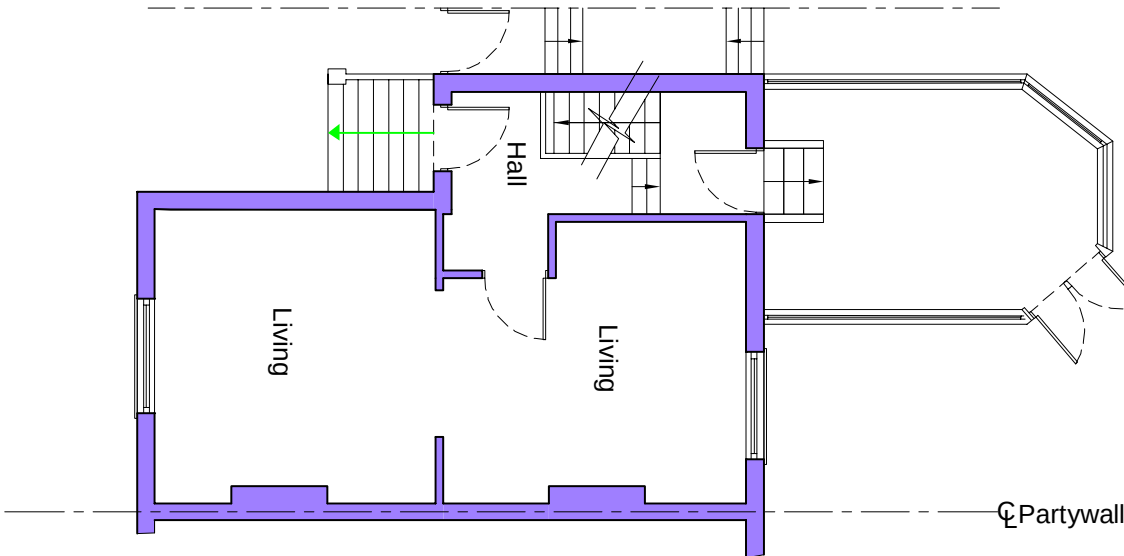


Existing Ground Plan

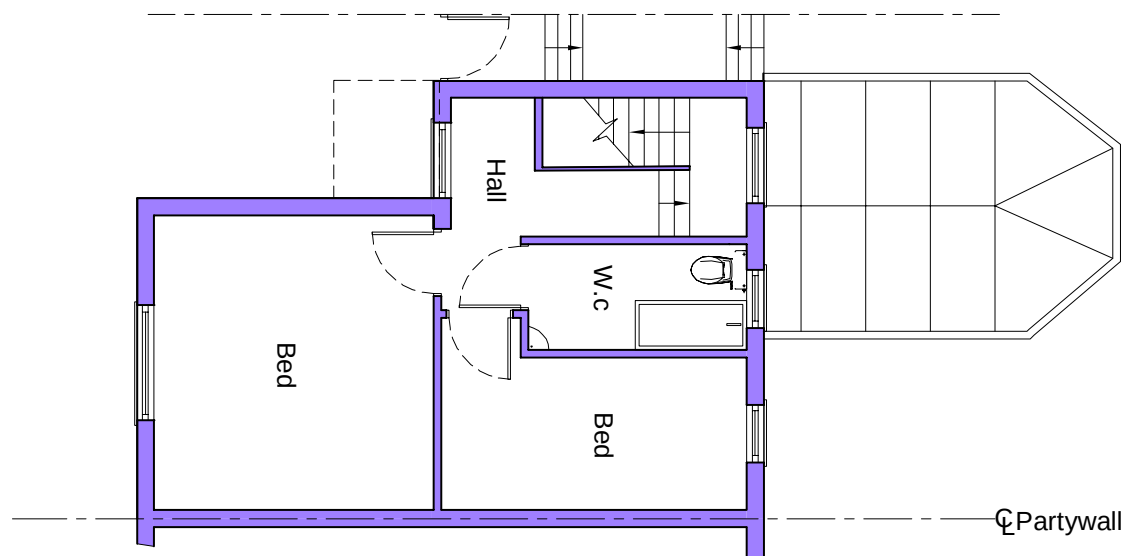


Existing First Floor Plan

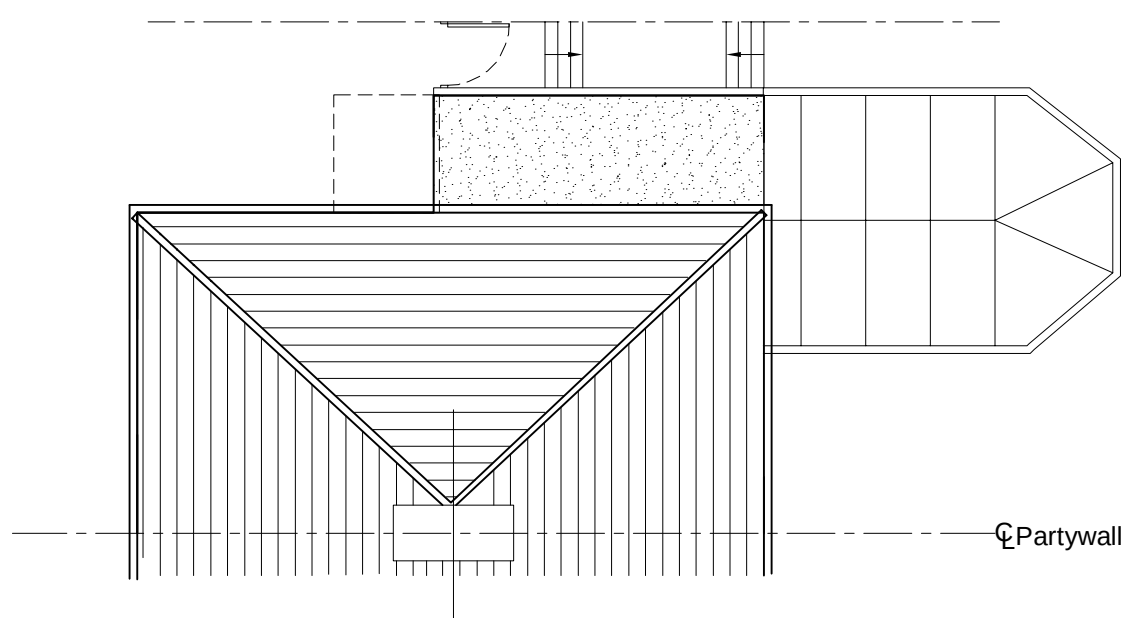


Existing Roof Plan

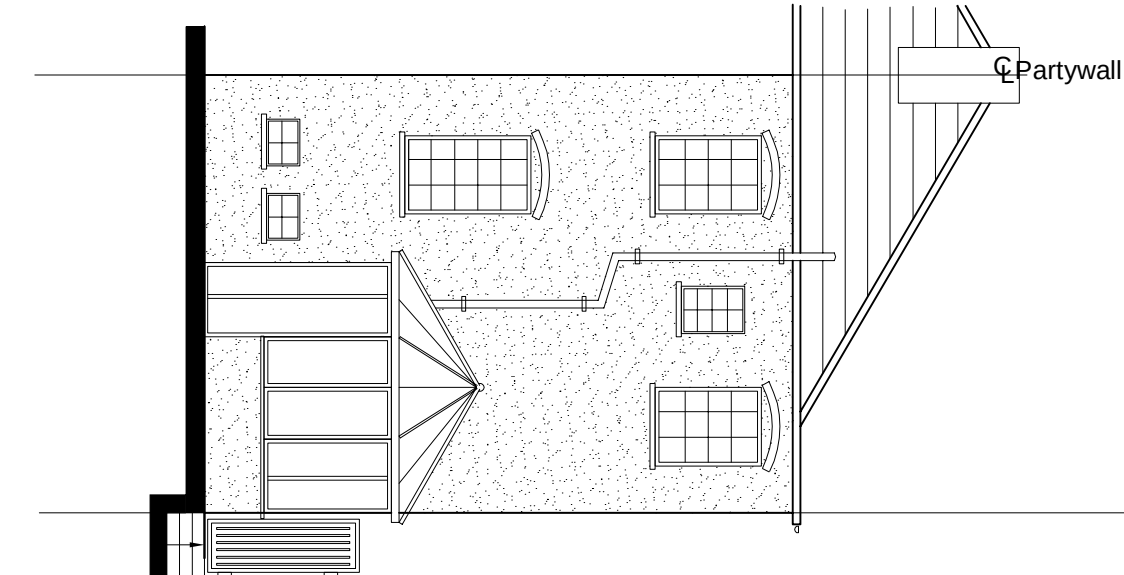


Existing Rear Elevation

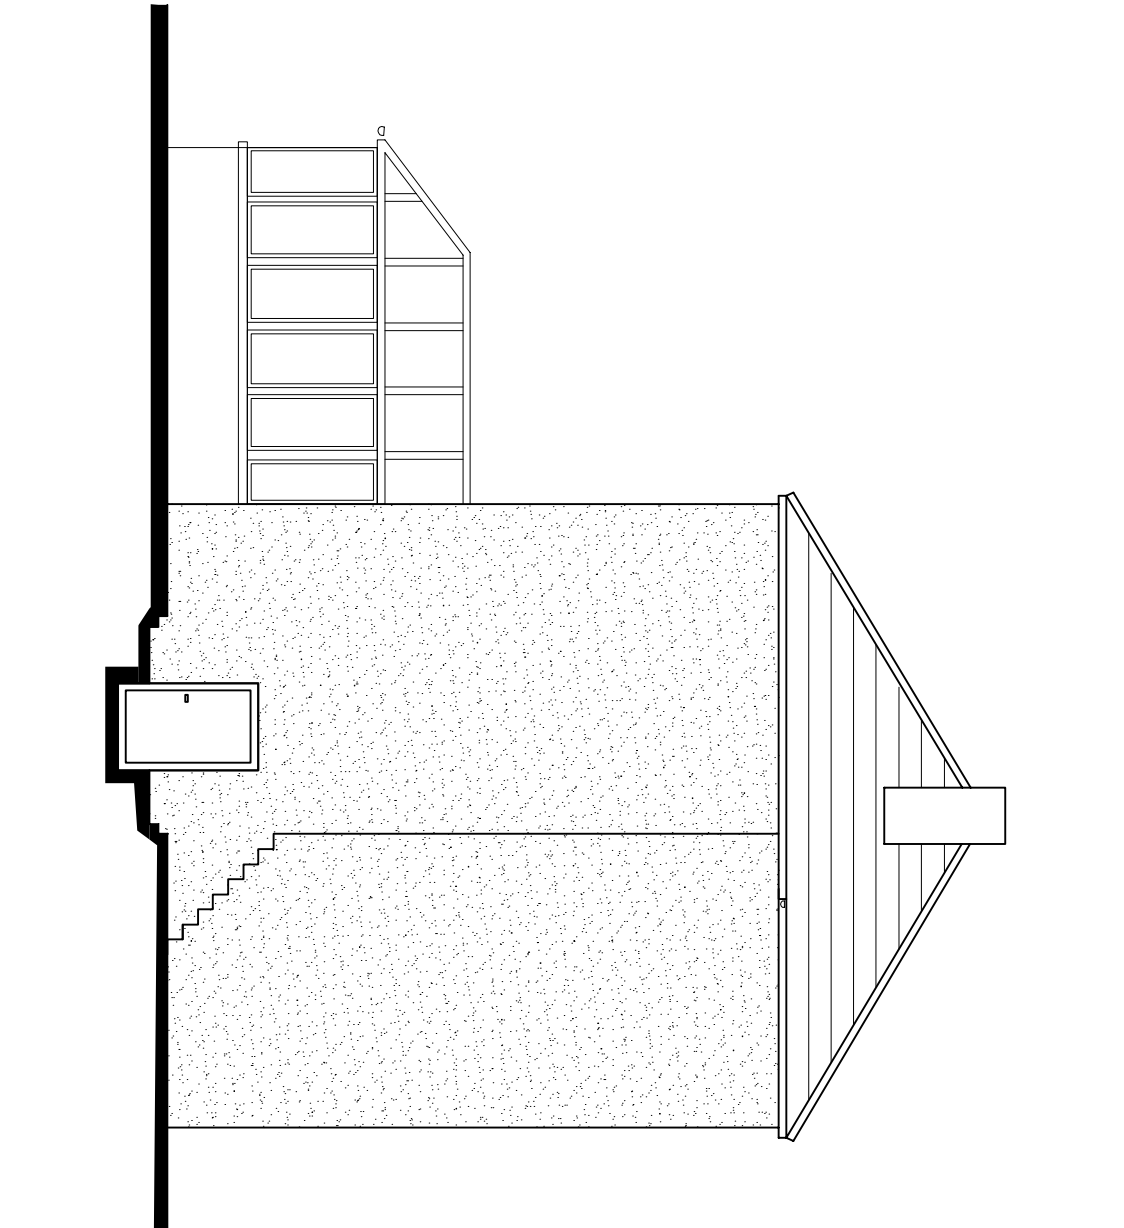


Existing Side Elevation

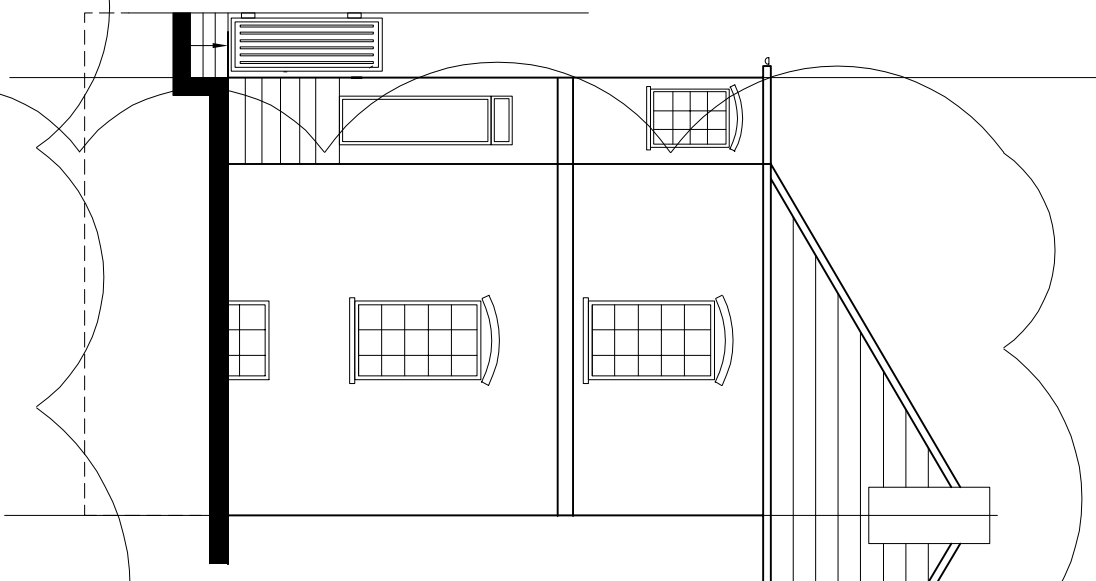


Existing Front Elevation

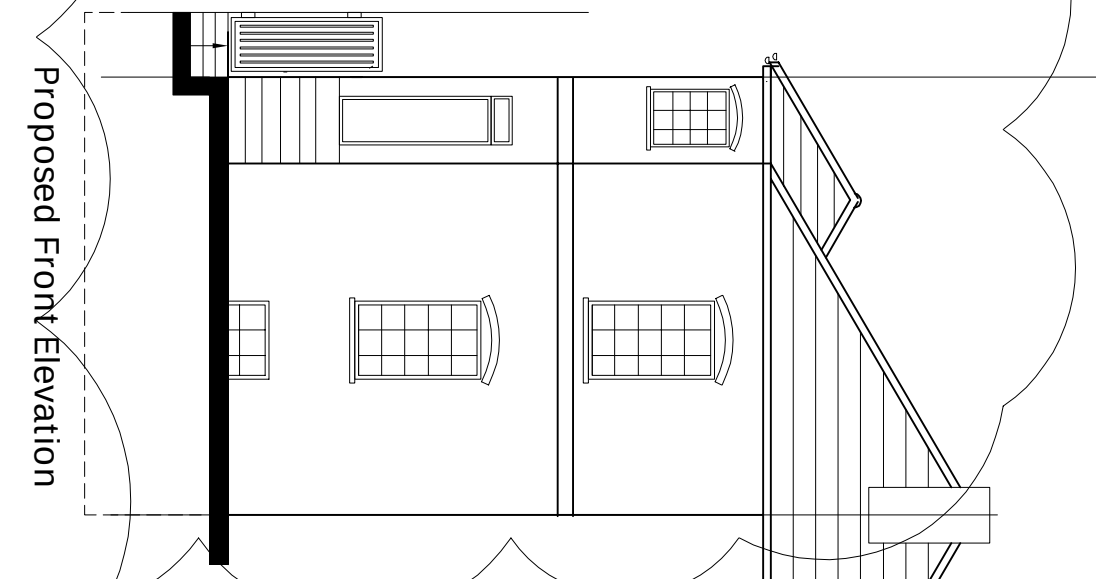


Proposed Front Elevation

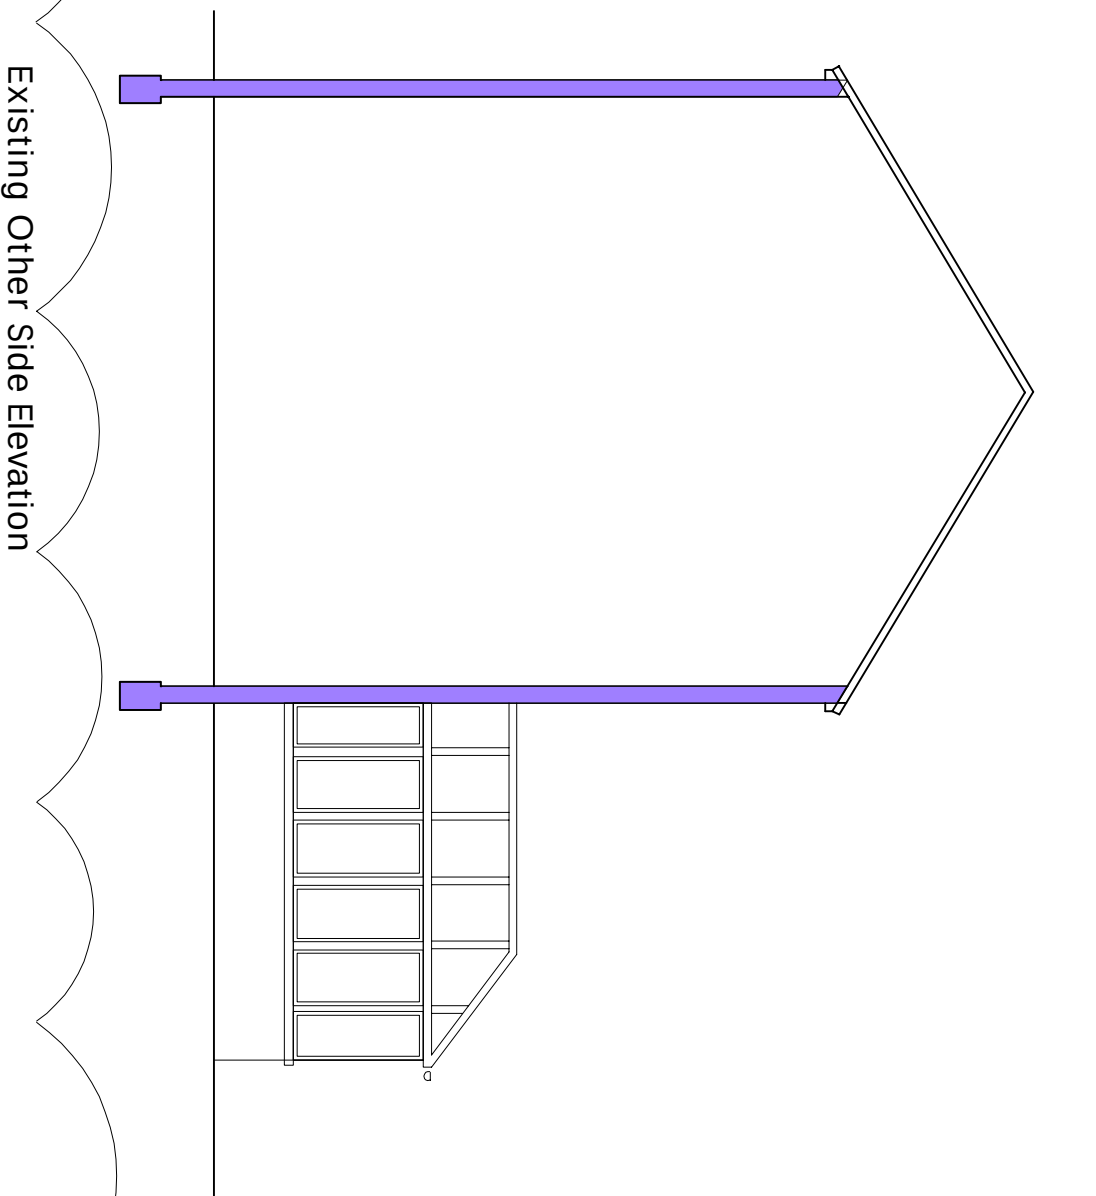


Existing Other Side Elevation

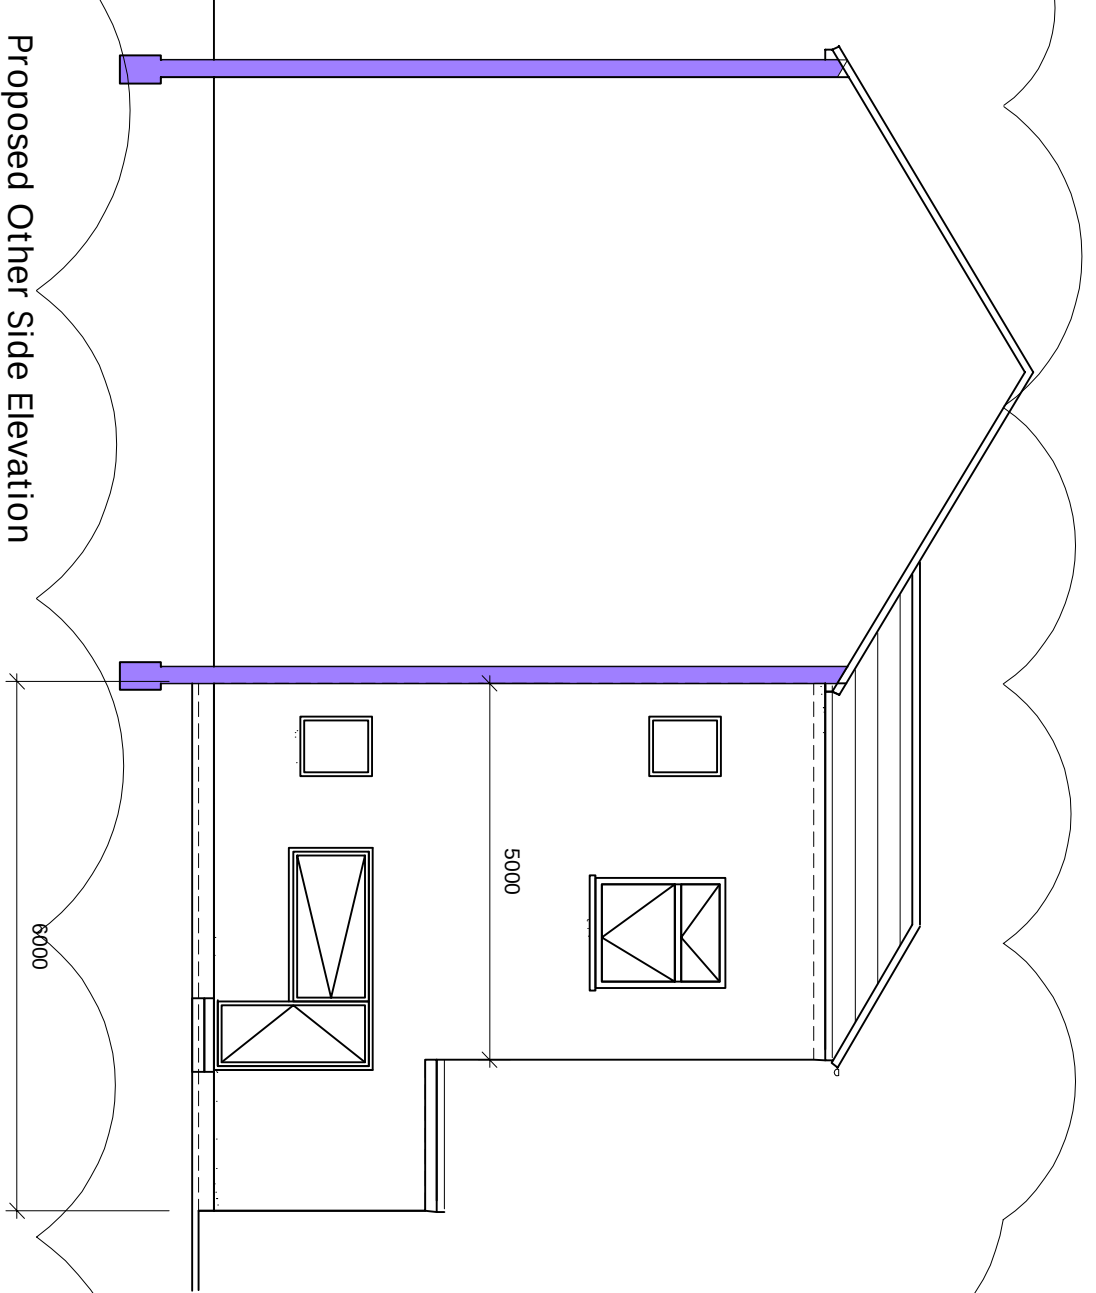


Proposed Other Side Elevation

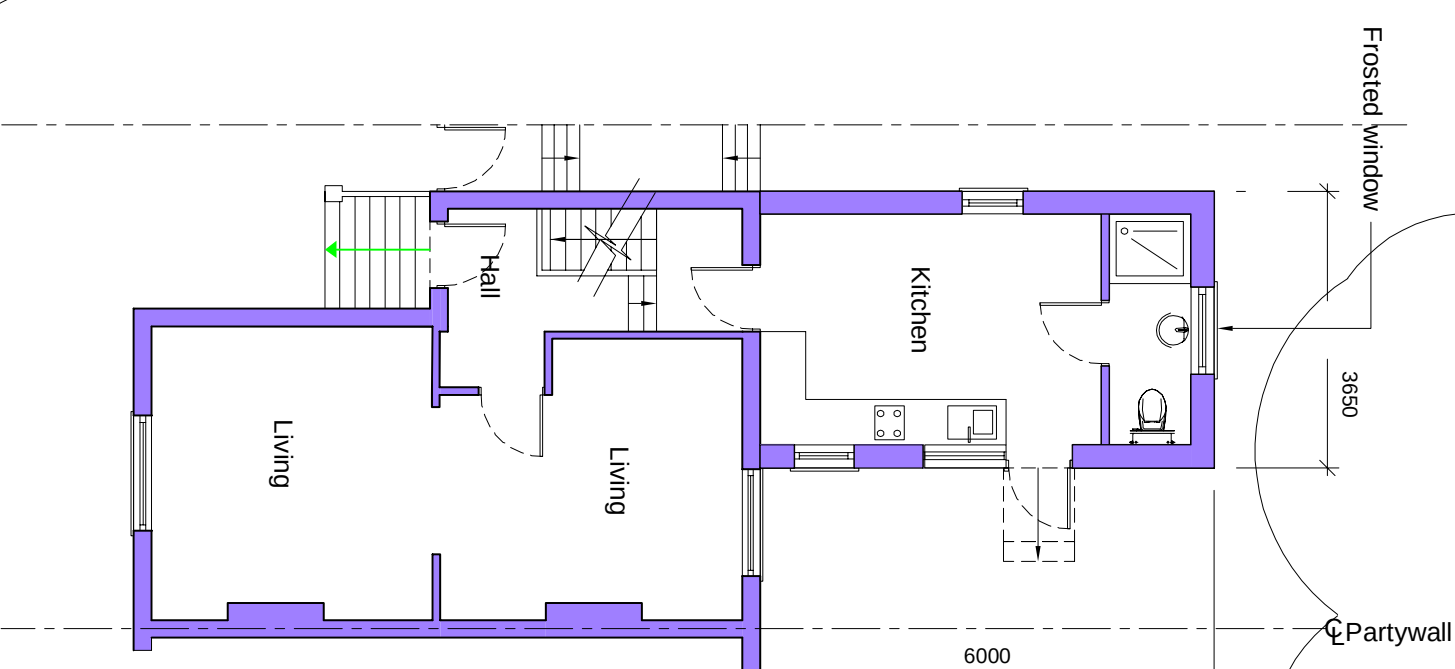


Proposed Ground Floor Plan

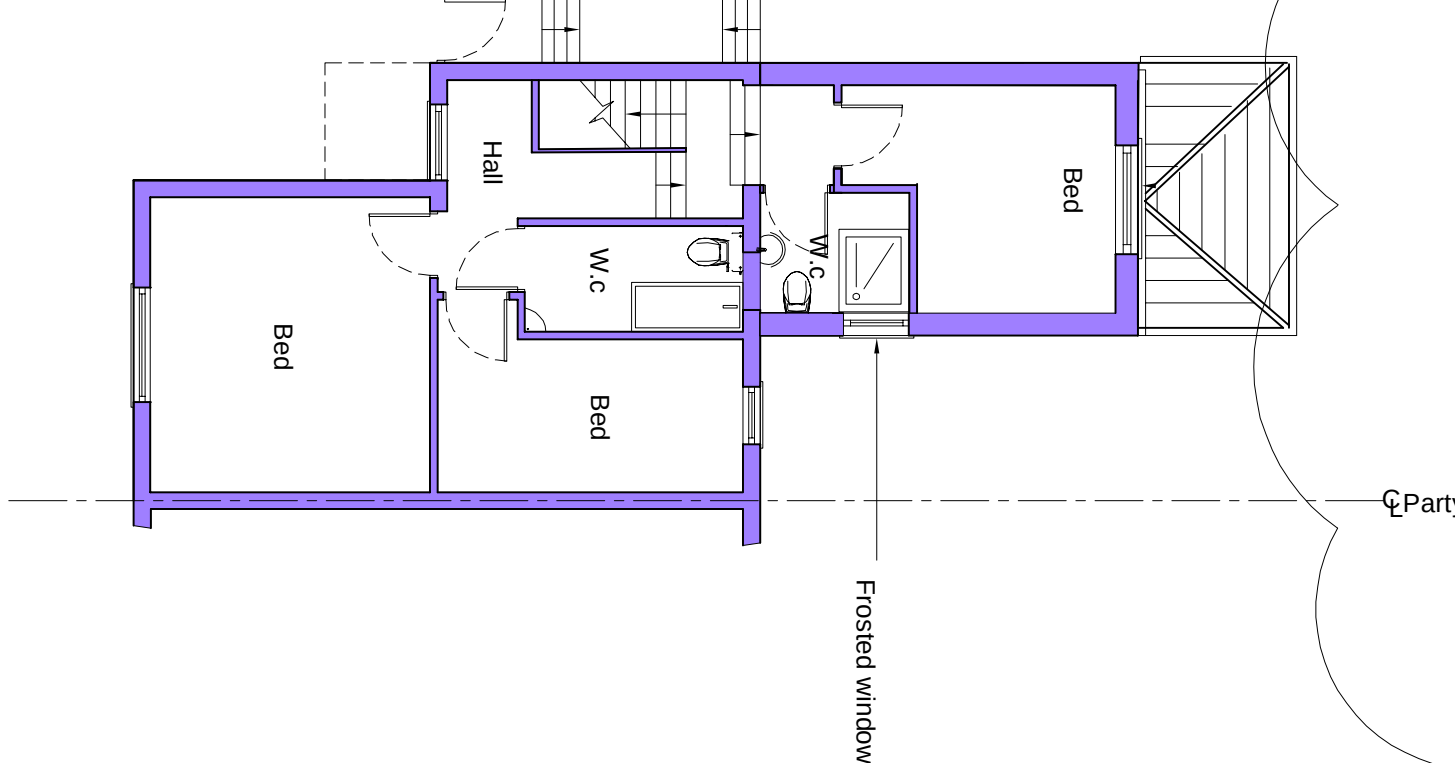


Proposed First Floor Plan

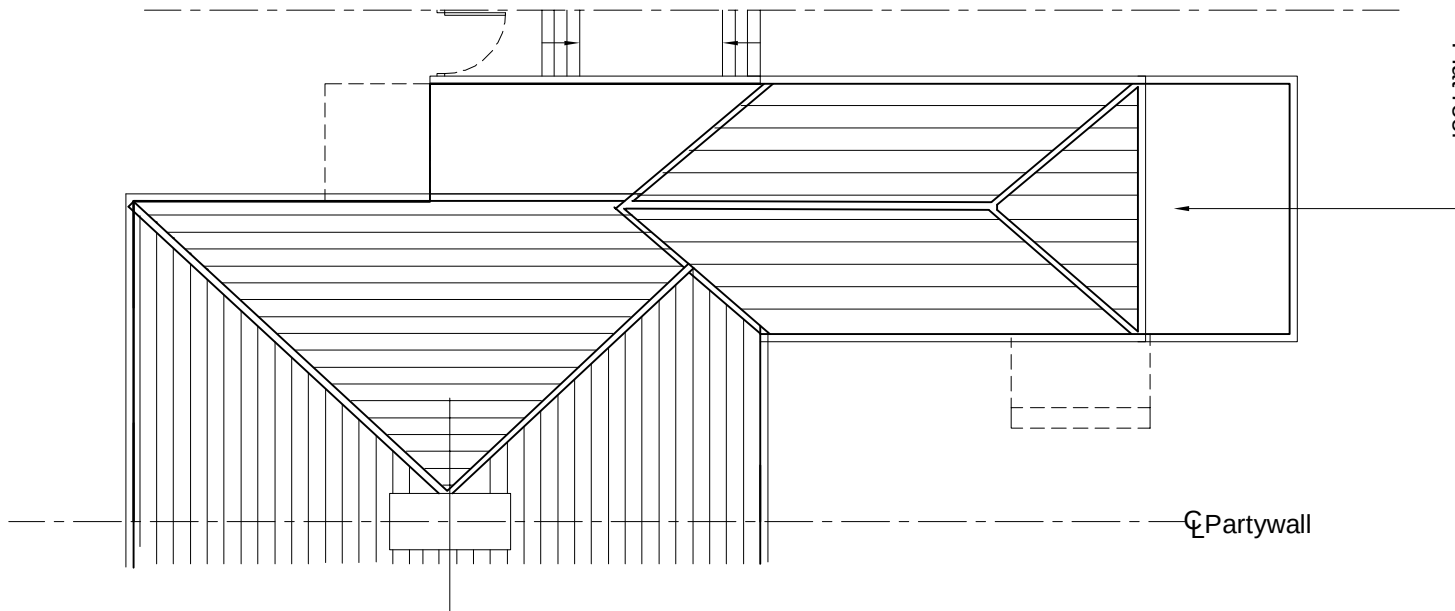


Proposed Roof Plan

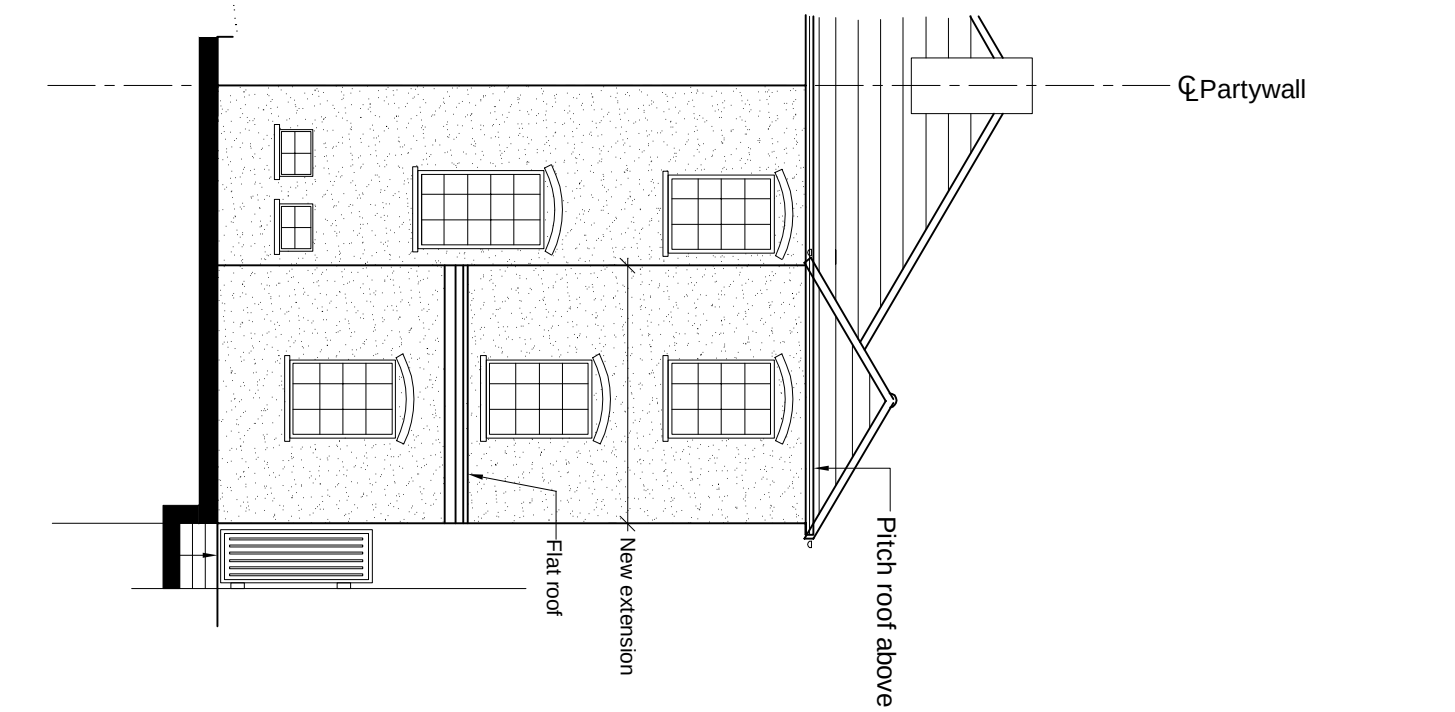

Proposed Rear Elevation

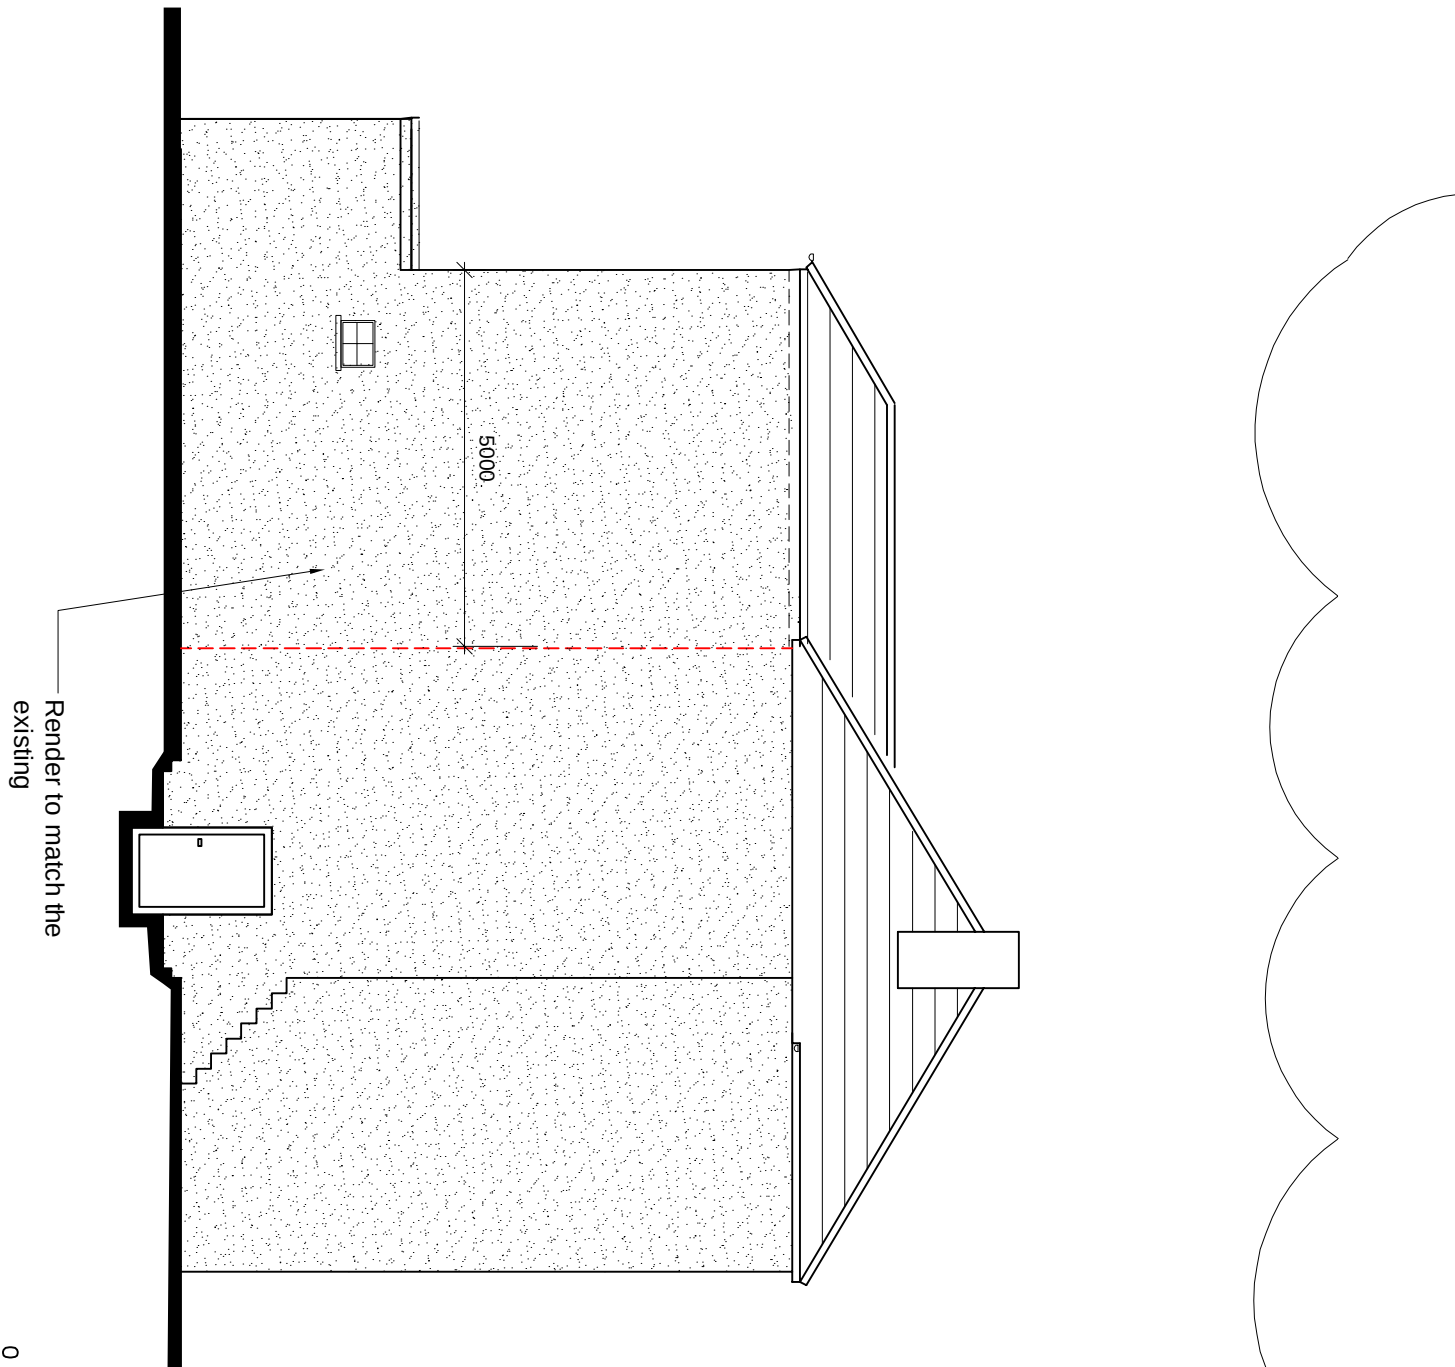


Proposed Side Elevation

 

Houssholder
Planning

P4	ISSUED TO PLANNING		
F3	ISSUED TO PLANNING		
F2	ISSUED TO PLANNING		
P1	ISSUED TO PLANNING		
Rev		Date	

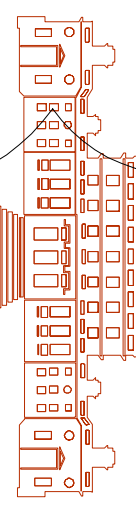
Structural & Architectural Solutions
9A THE PINNACLE - 160 HIGH ROAD - CHADWELL HEATH RM46 6PN
07340121222

Job Title
3 CAMBRIAN GROVE
GRAVESEND DA11 0PU

Drawing Title
Existing and Proposed Plans
For Double Storey rear Extension

Scale	Date	Draw No.	
1:100 @ A1	May 23		
Job No.		51-1000-989	S03
			P4