


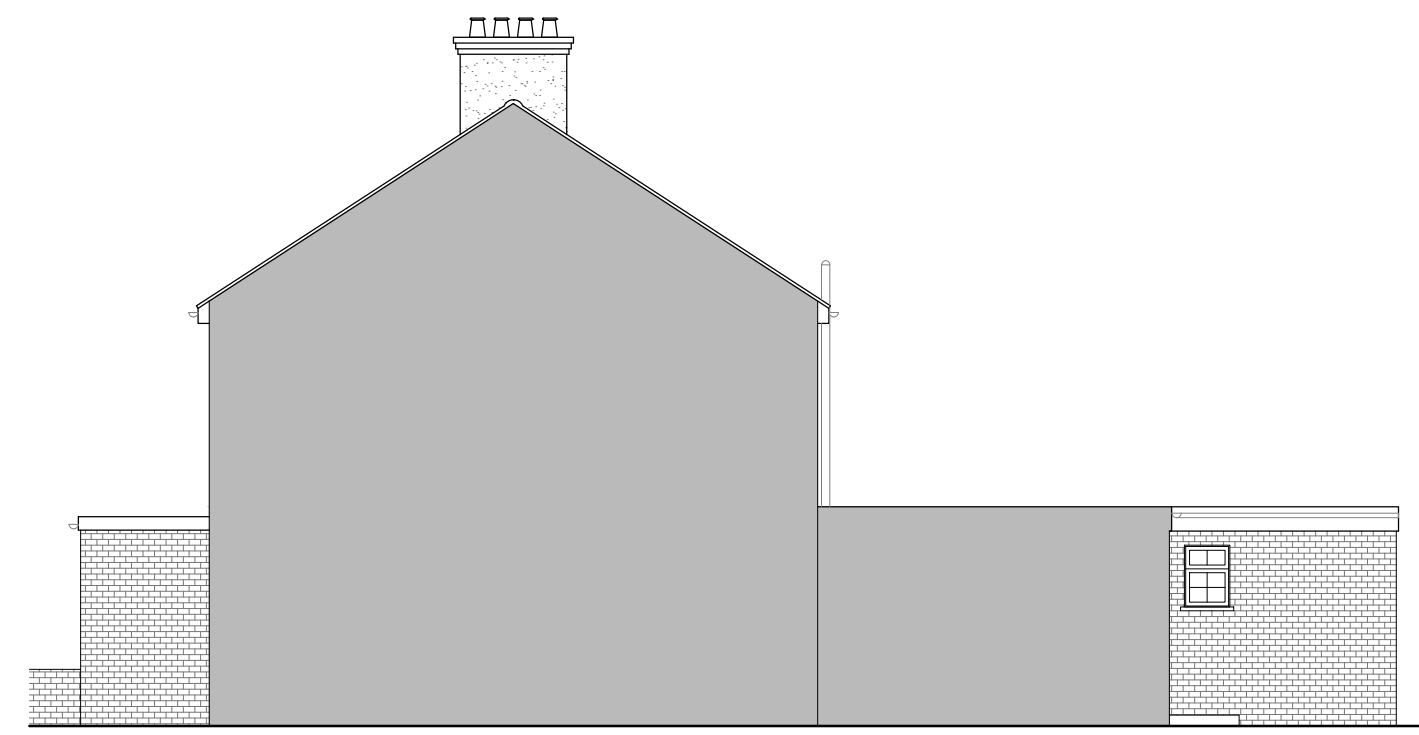


NORTH ELEVATION


SCALE: 1/100




WEST ELEVATION

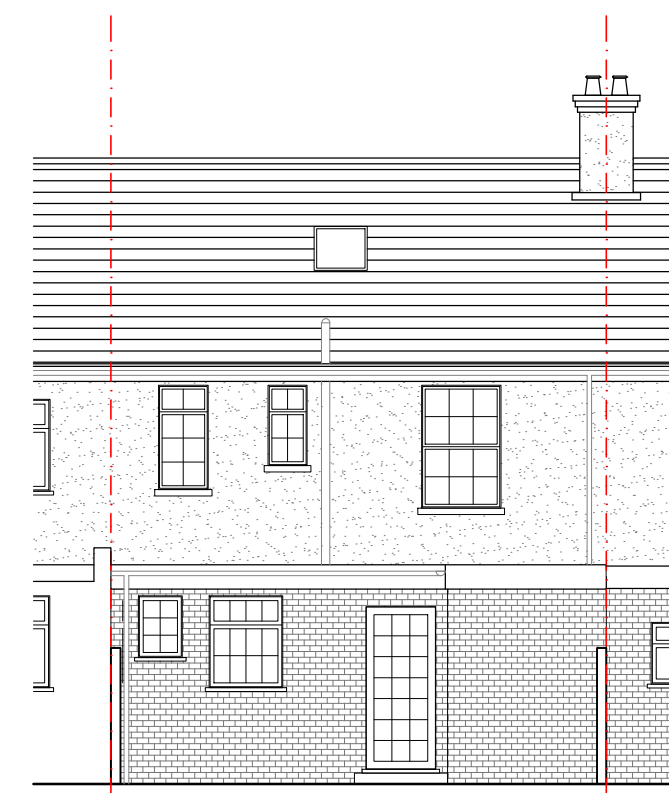

SOUTH ELEVATION

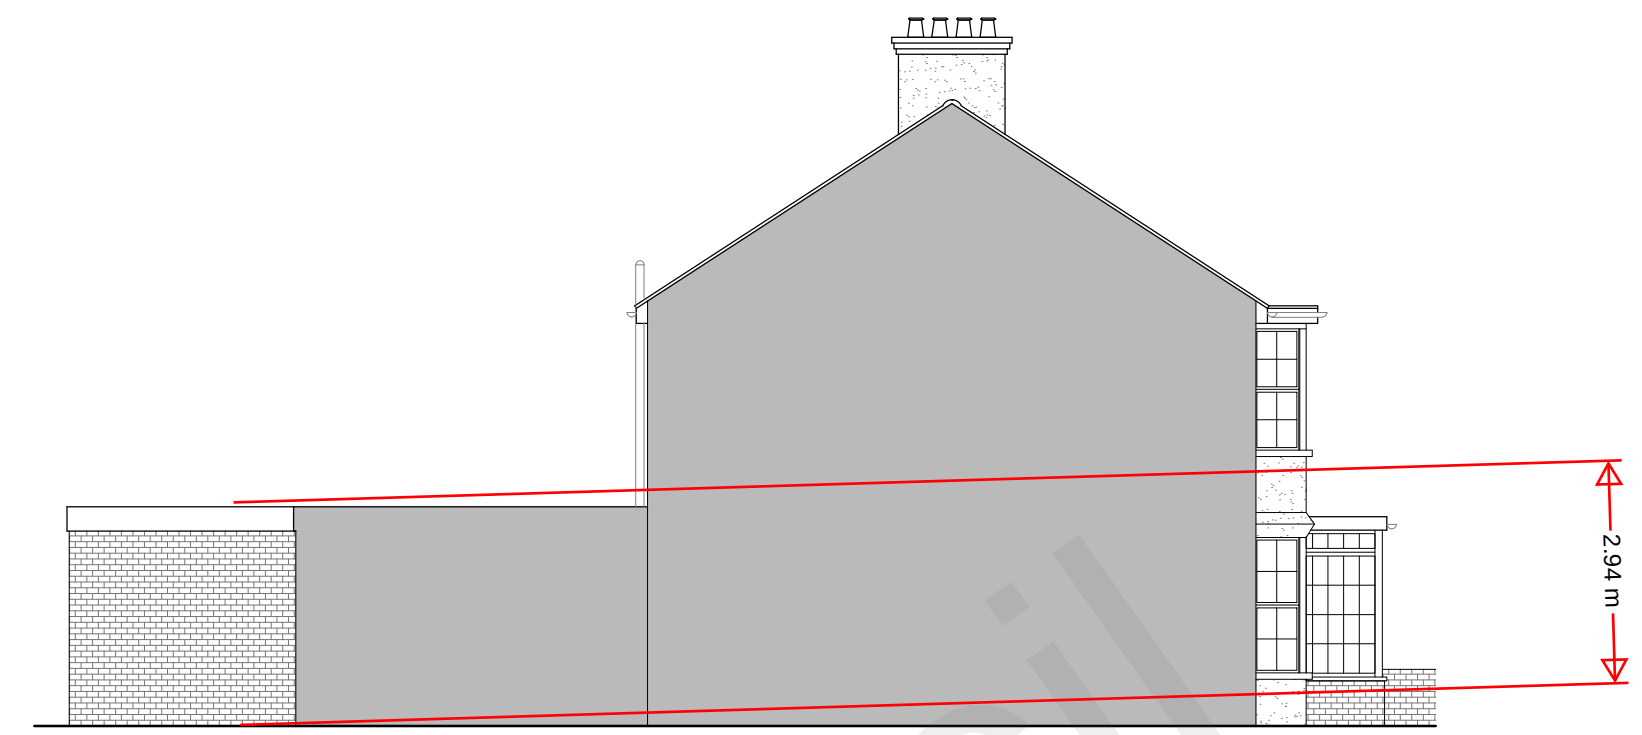


EAST ELEVATION

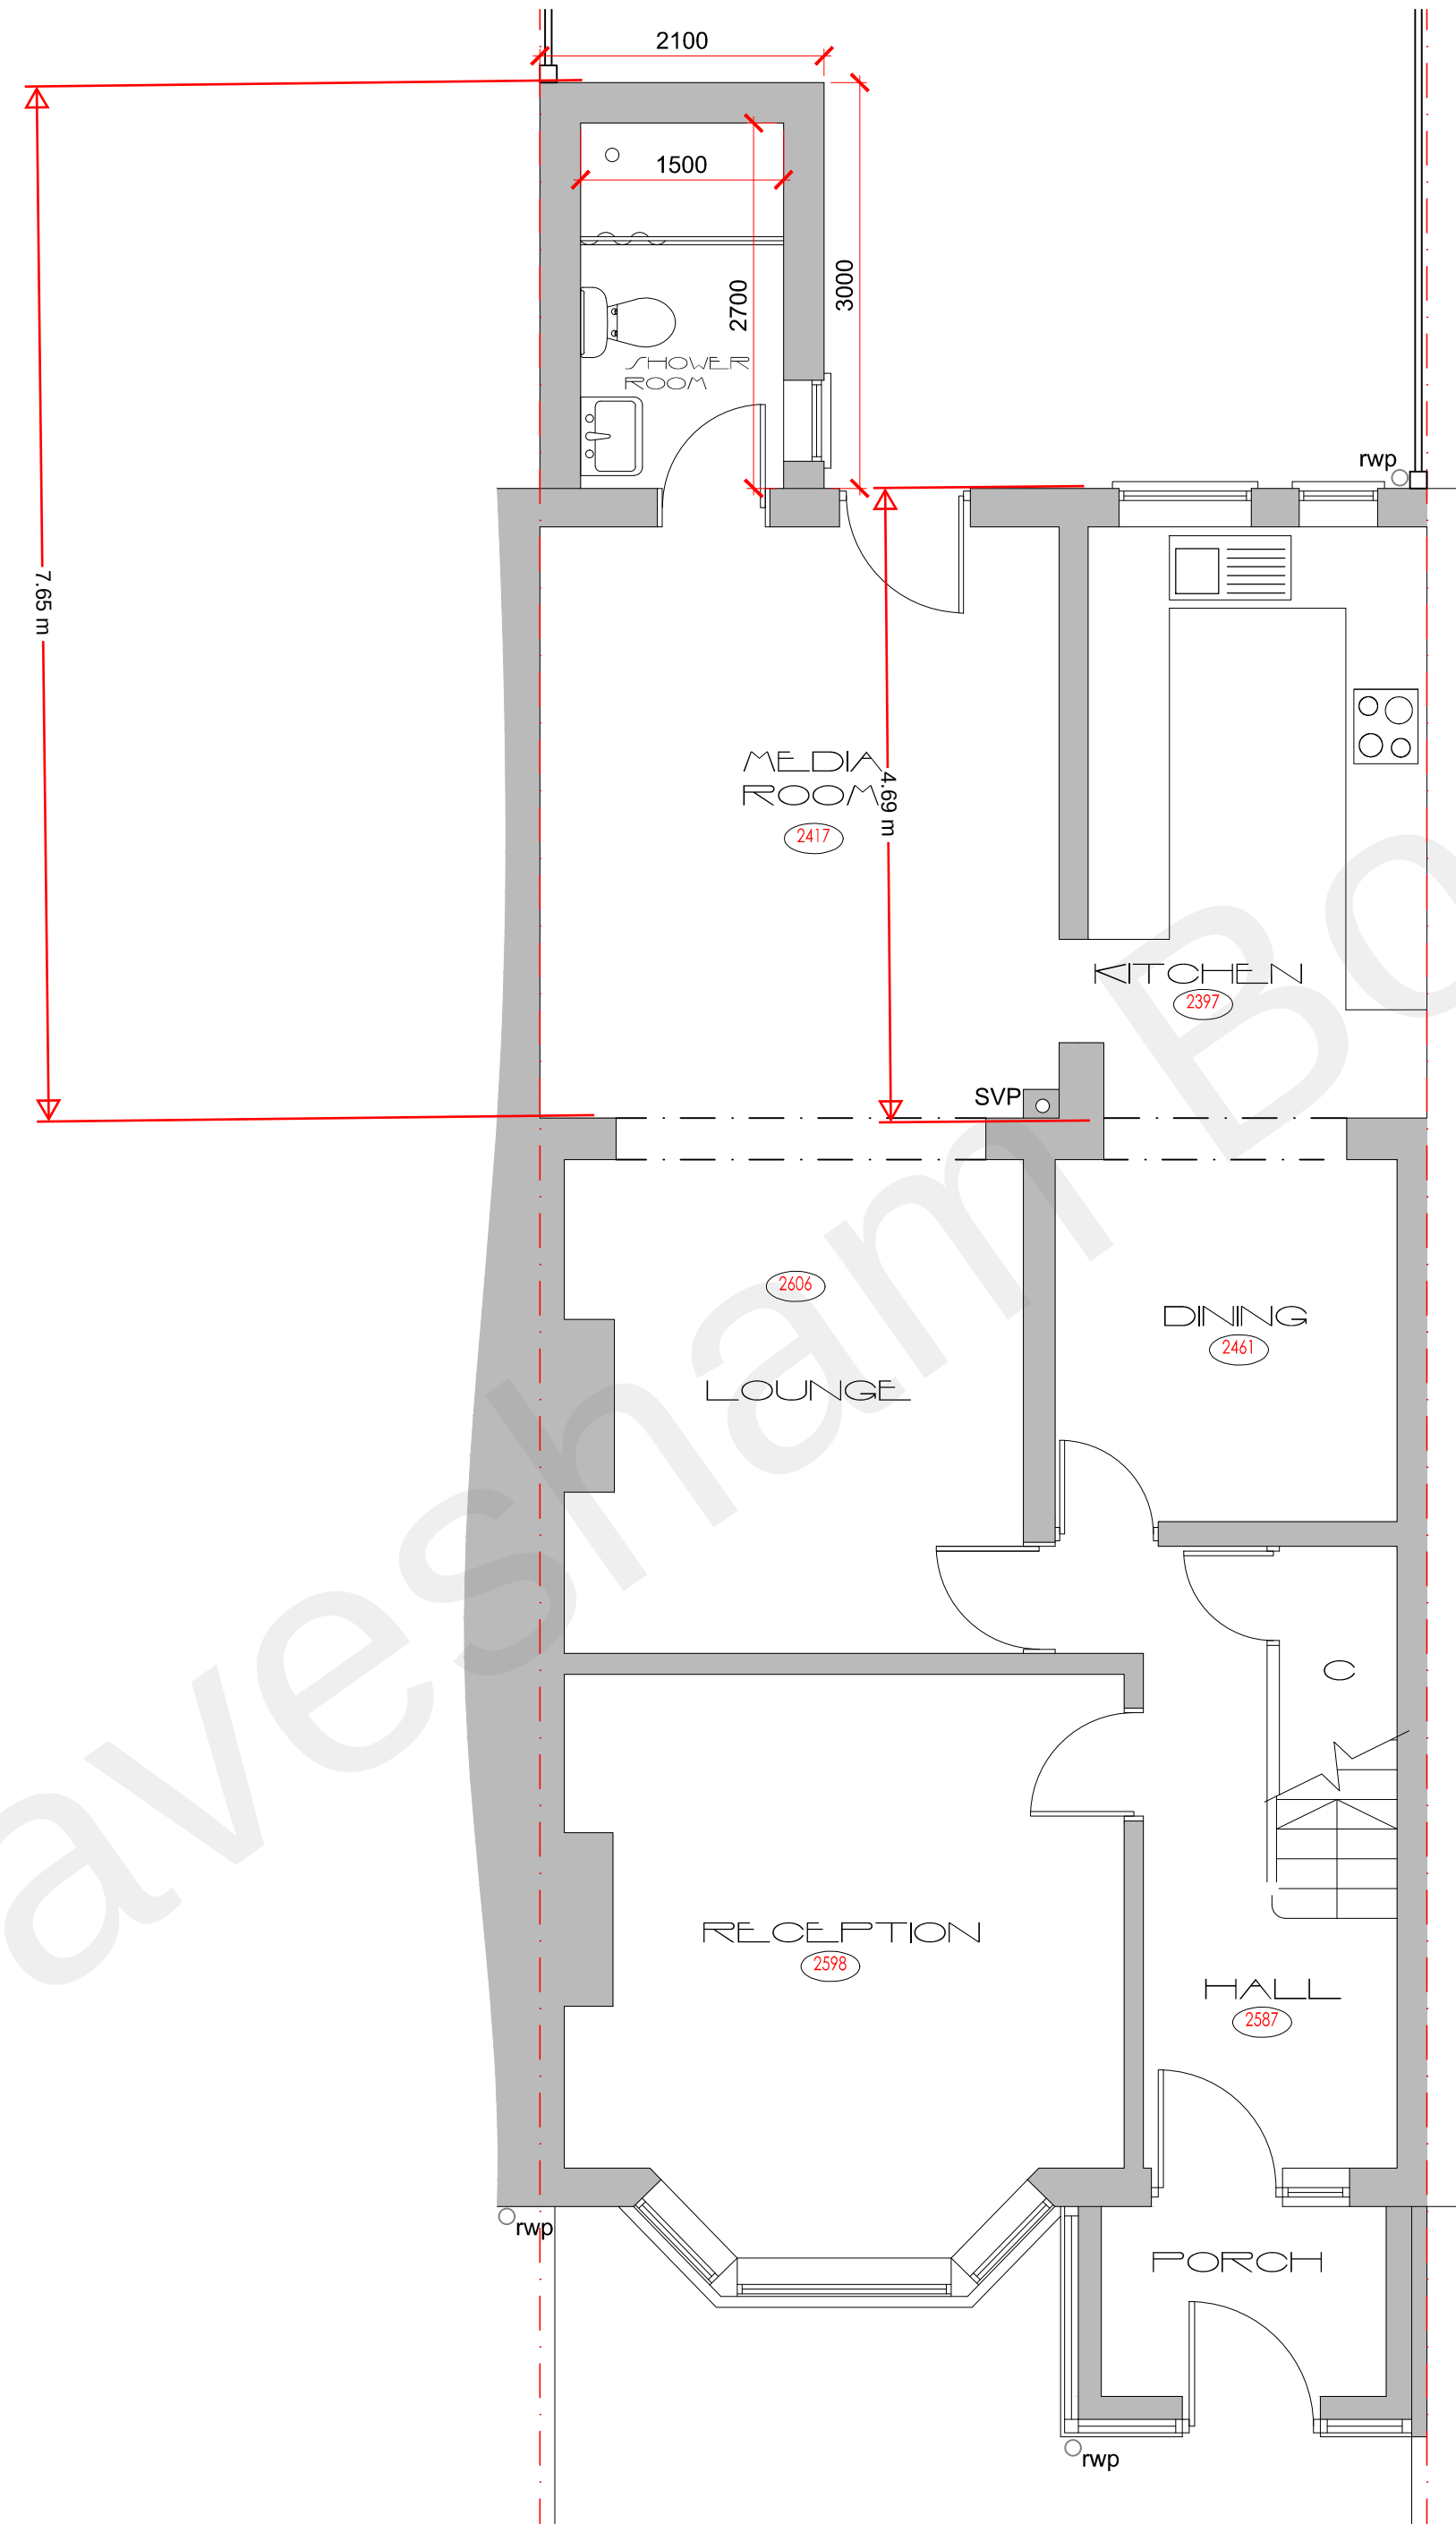

GROUND FLOOR

SCALE: 1/50

 

SAHOTA ARCHITECTURAL SERVICES			
CLIENT	Mrs. Harbans Kaur		
SITE	7 Lennox Avenue Gravesend Kent DA11 0HA		
DRAWING TITLE	Proposed Plans & Elevations		
SCALE	1:50 1:100 @A1		
DATE	October 2021	DRAWING NO.	21/05/03

Do not scale working dimensions from this drawing