



SITE PLAN 1-100
0 1 2 3 4 5 6 7 8 9 10
Scale Bar at 1:100

Notes:

Do Not Scale.



Report all discrepancies, errors and omissions.

Verify all dimensions on site before commencing any work on site or preparing shop drawings.

All materials, components and workmanship are to comply with the relevant British Standards, Codes of Practice, and appropriate manufacturers recommendations that from time to time shall apply.

For all specialist work, see relevant drawings.

This drawing and design are copyright of the mark carter design.

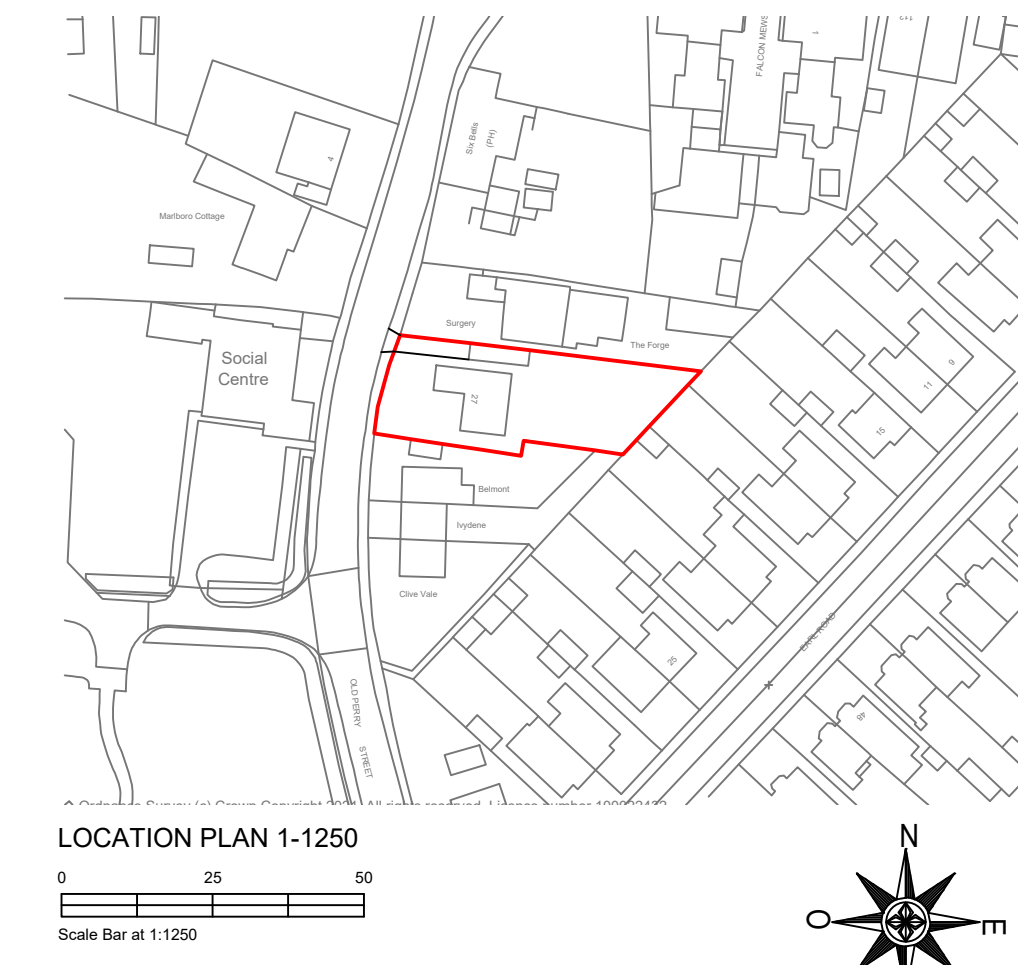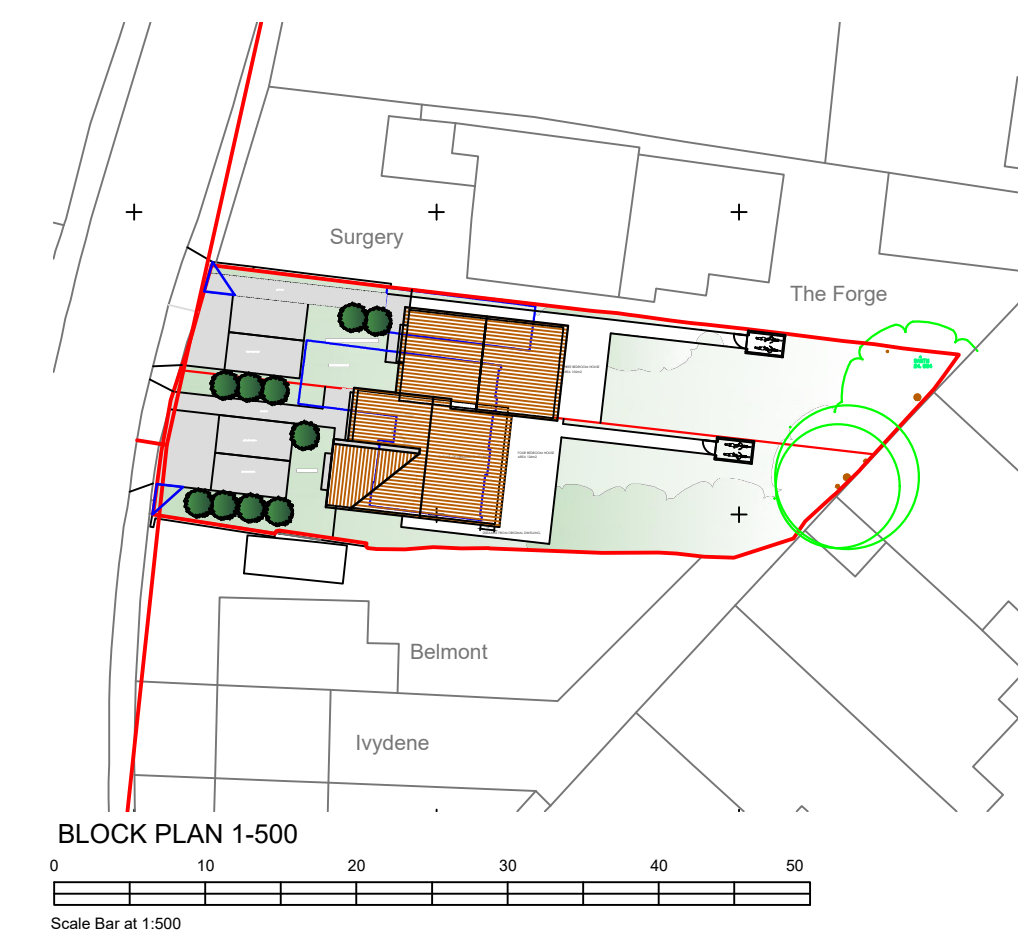

Revision	Date	Description

Status PLANNING	
Mark Carter ASSOCIATES Architectural Design	
design studio priestfield stadium gillingham kent ME7 4DD tel 01634 304700 fax 01634 850986 e mail: markcarter.design@virgin.net	
Client MR SARON	
Drawing Title SITE PLAN	
Project Title OLD PERRY STREET NEW DWELLINGS	
Scale 1:100	Date DEC 21
Drawn MC	Rev D