




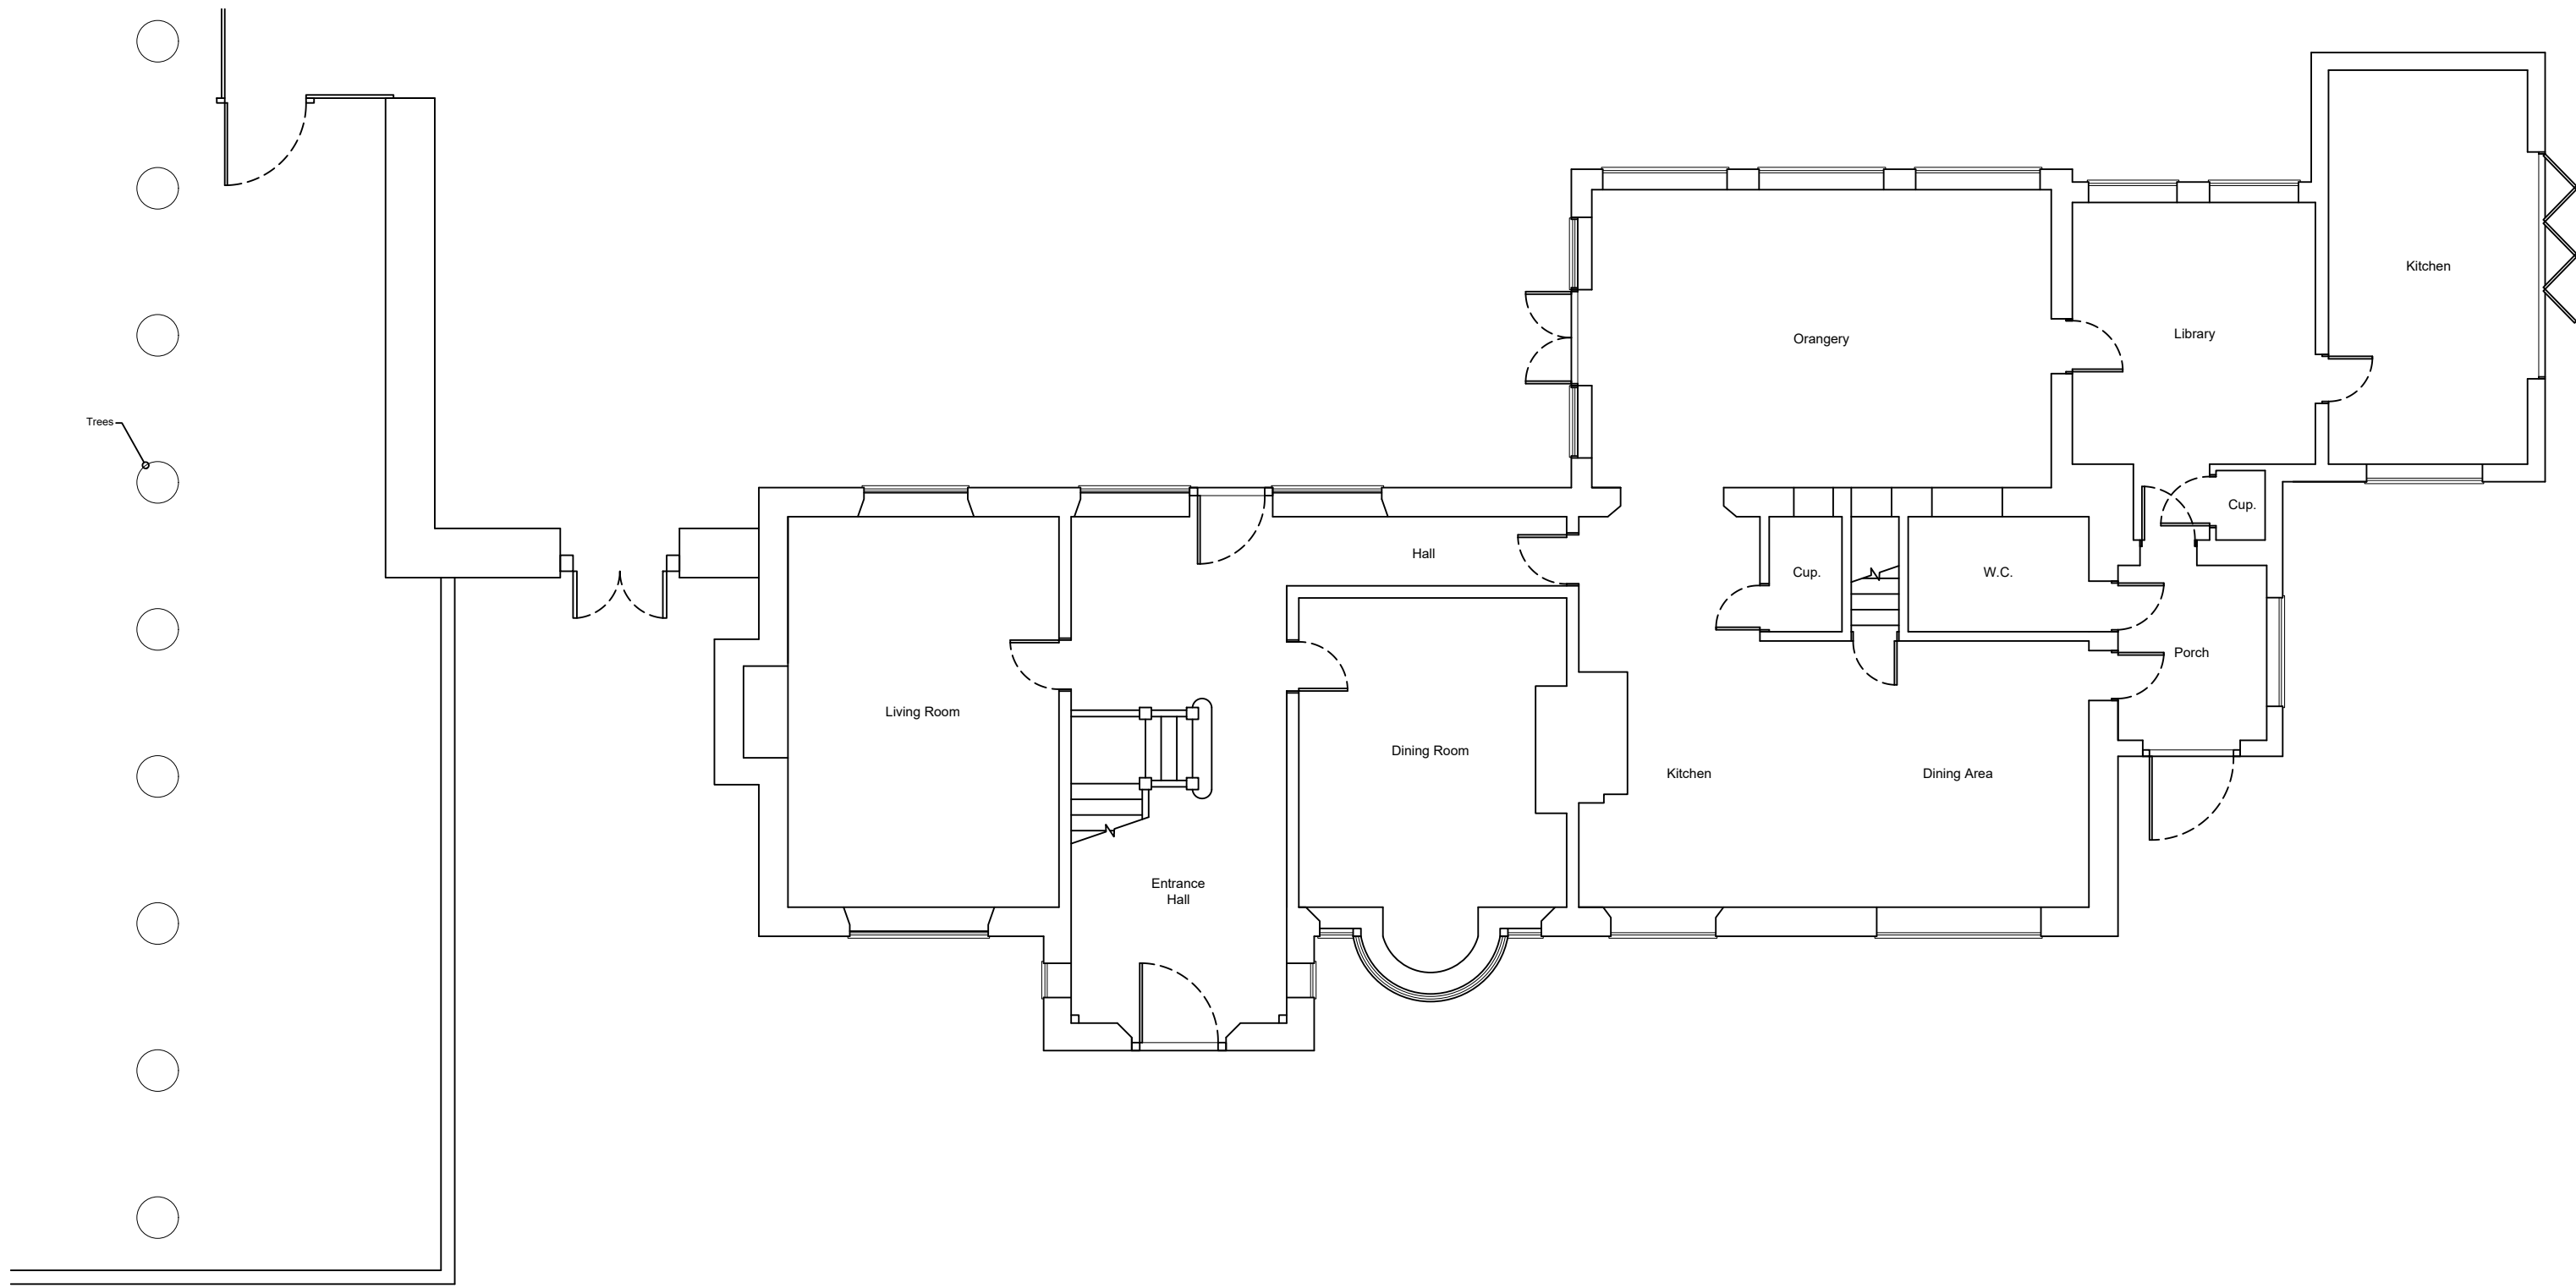


Existing Ground Floor Plan
1:100

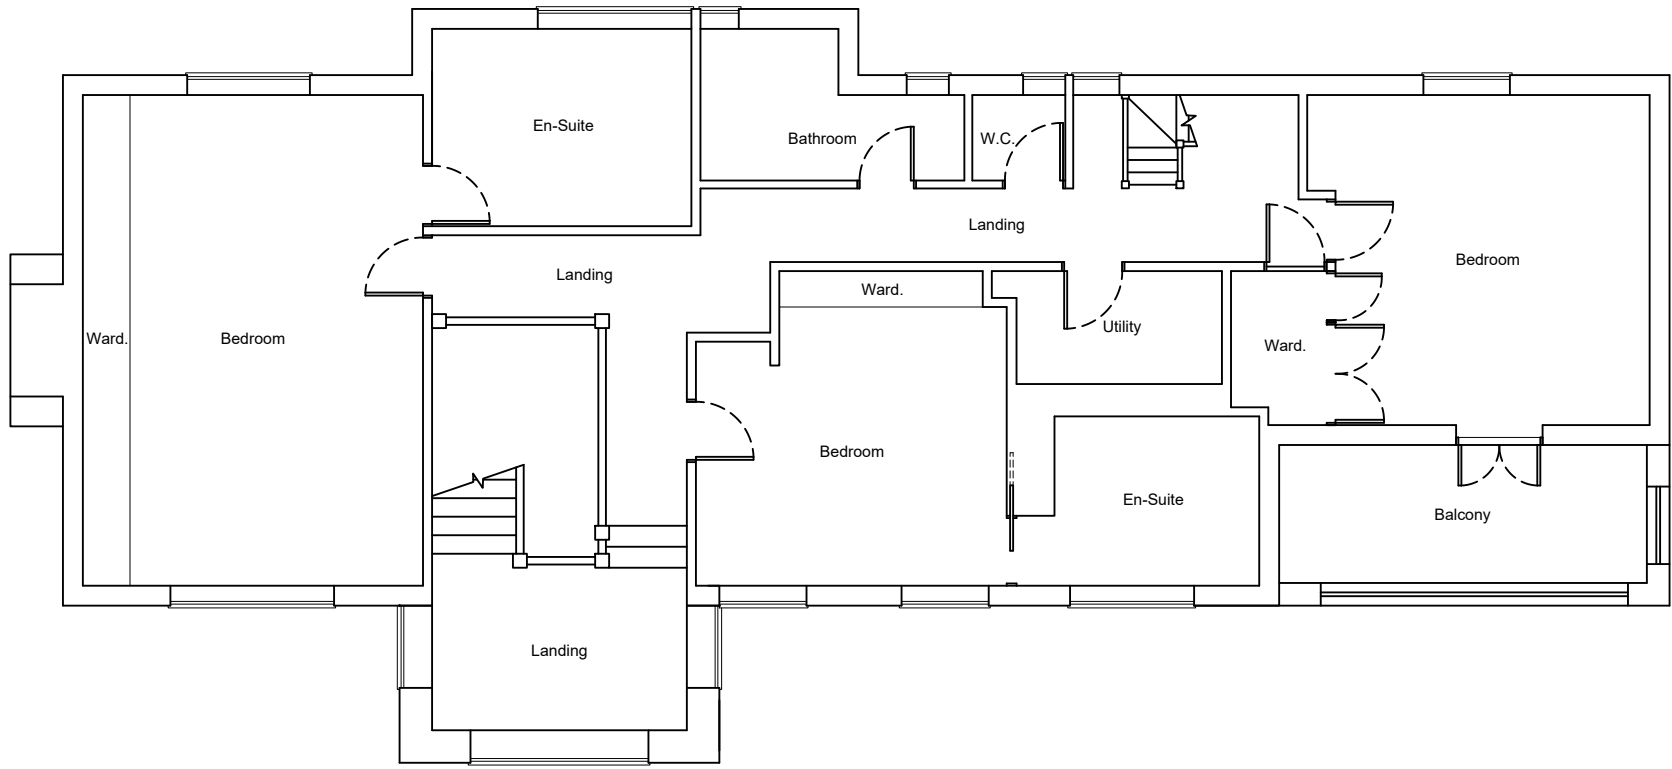

Existing First Floor Plan
1:100

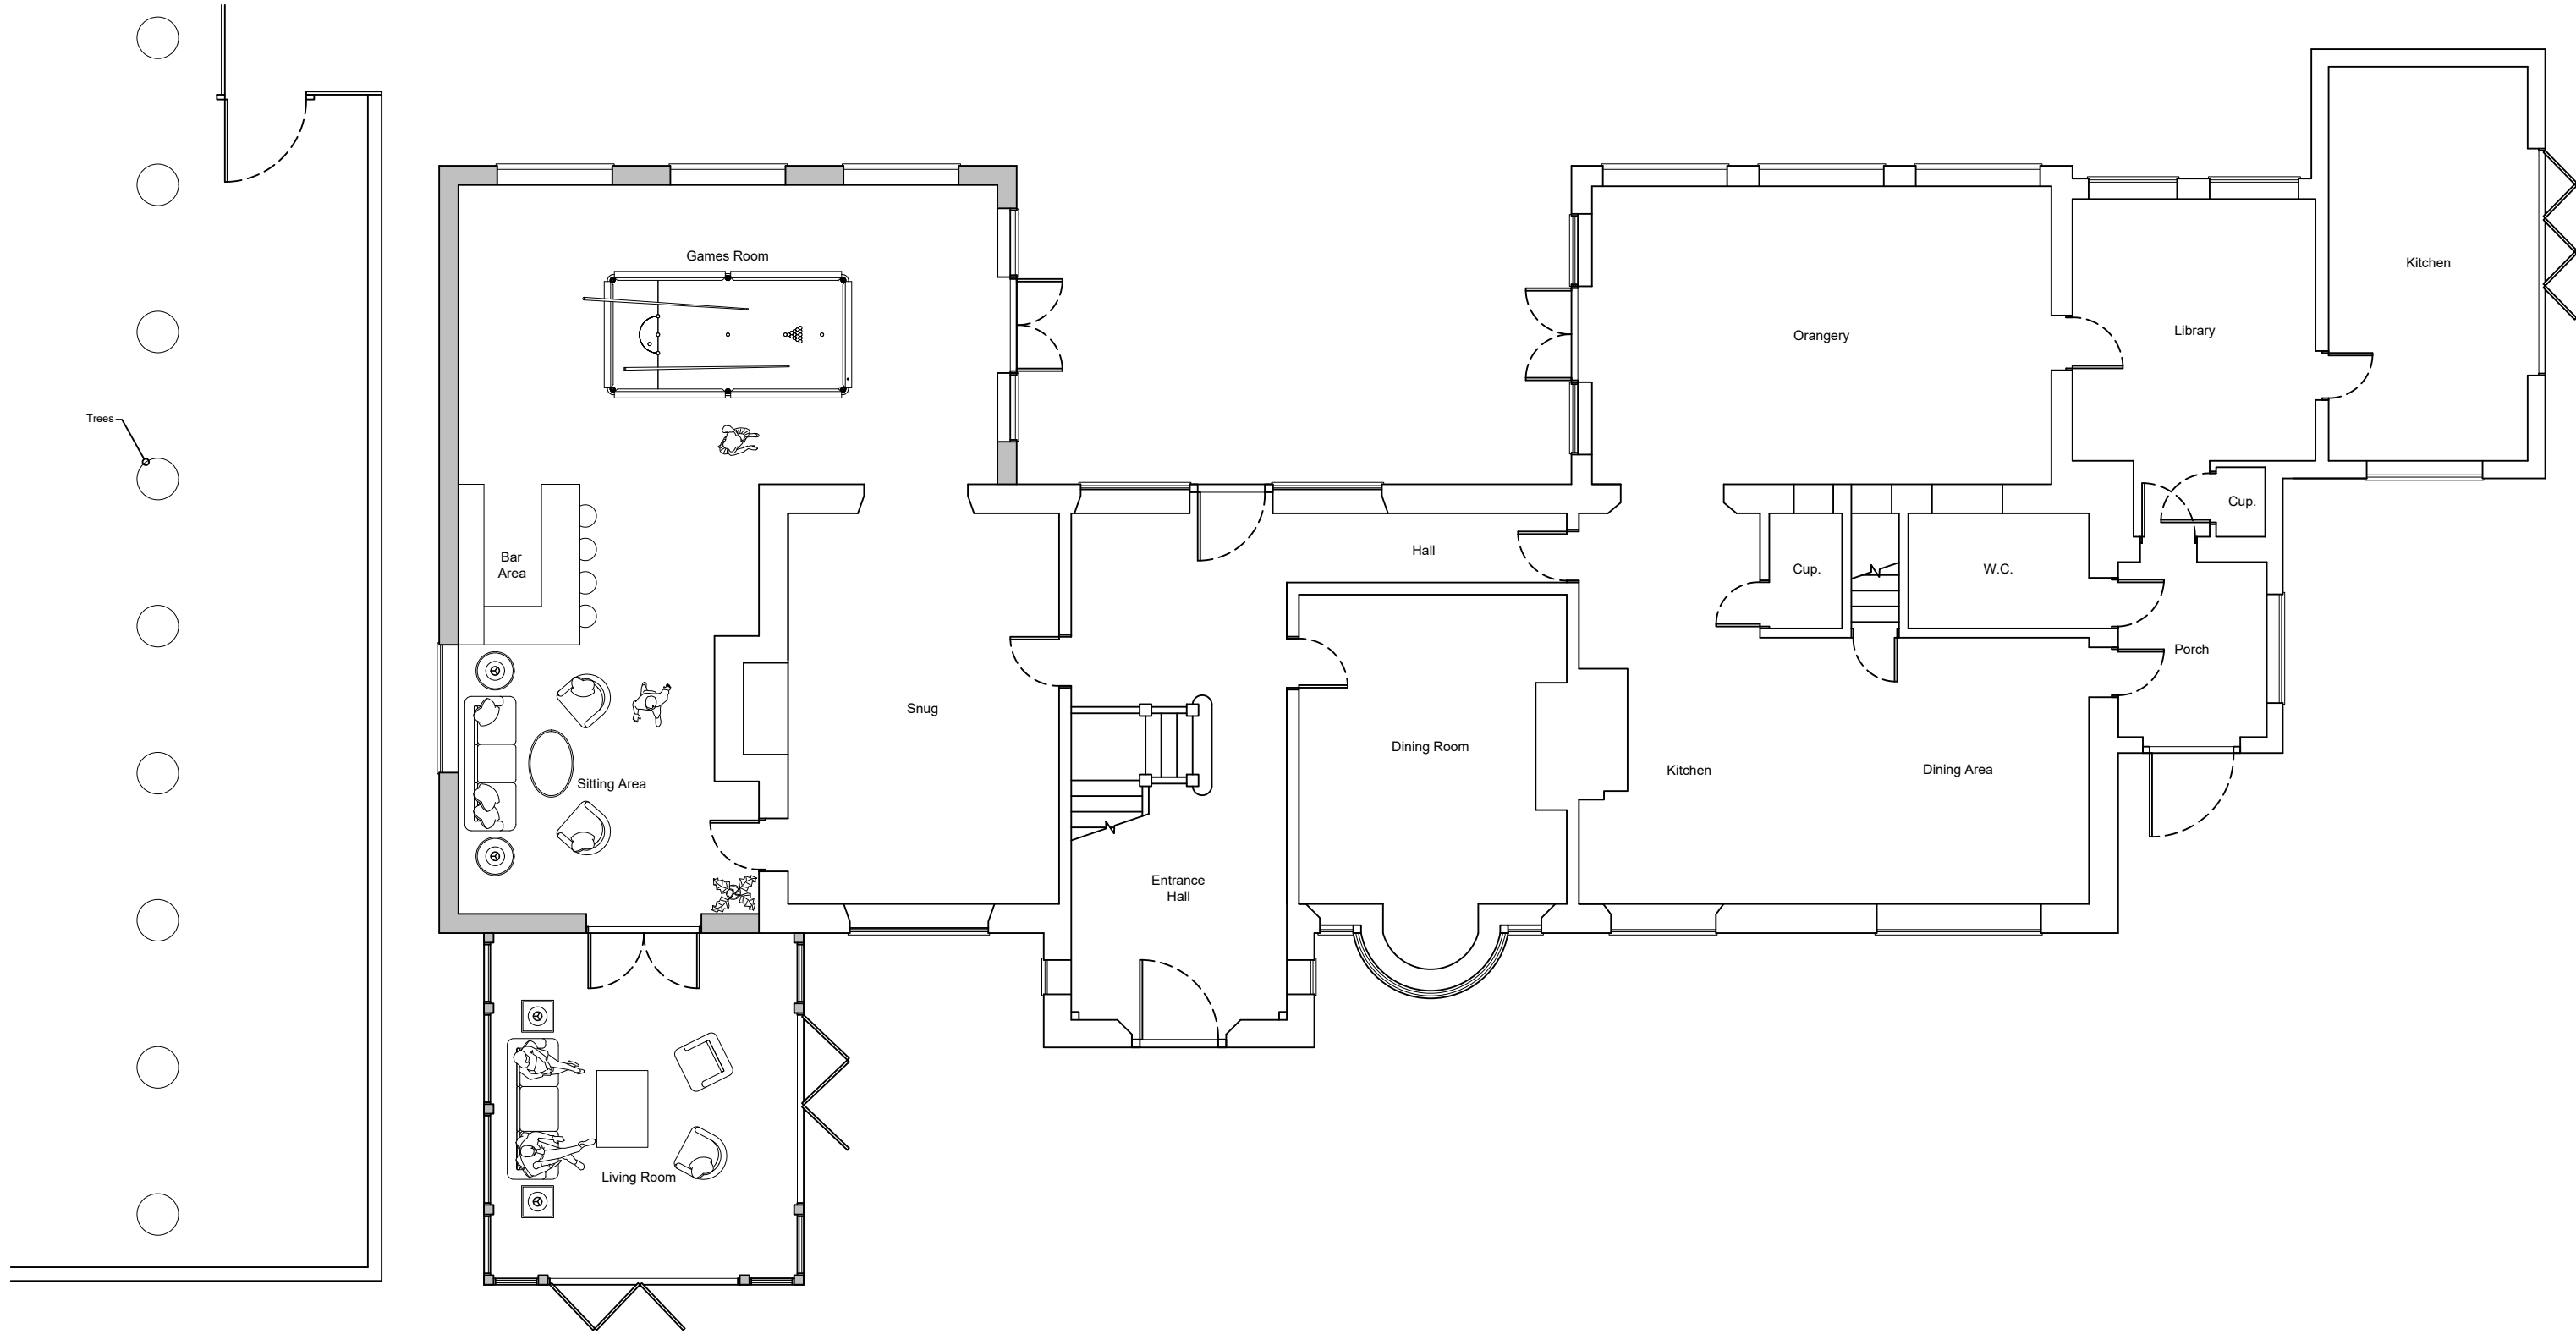

Proposed Ground Floor Plan
1:100

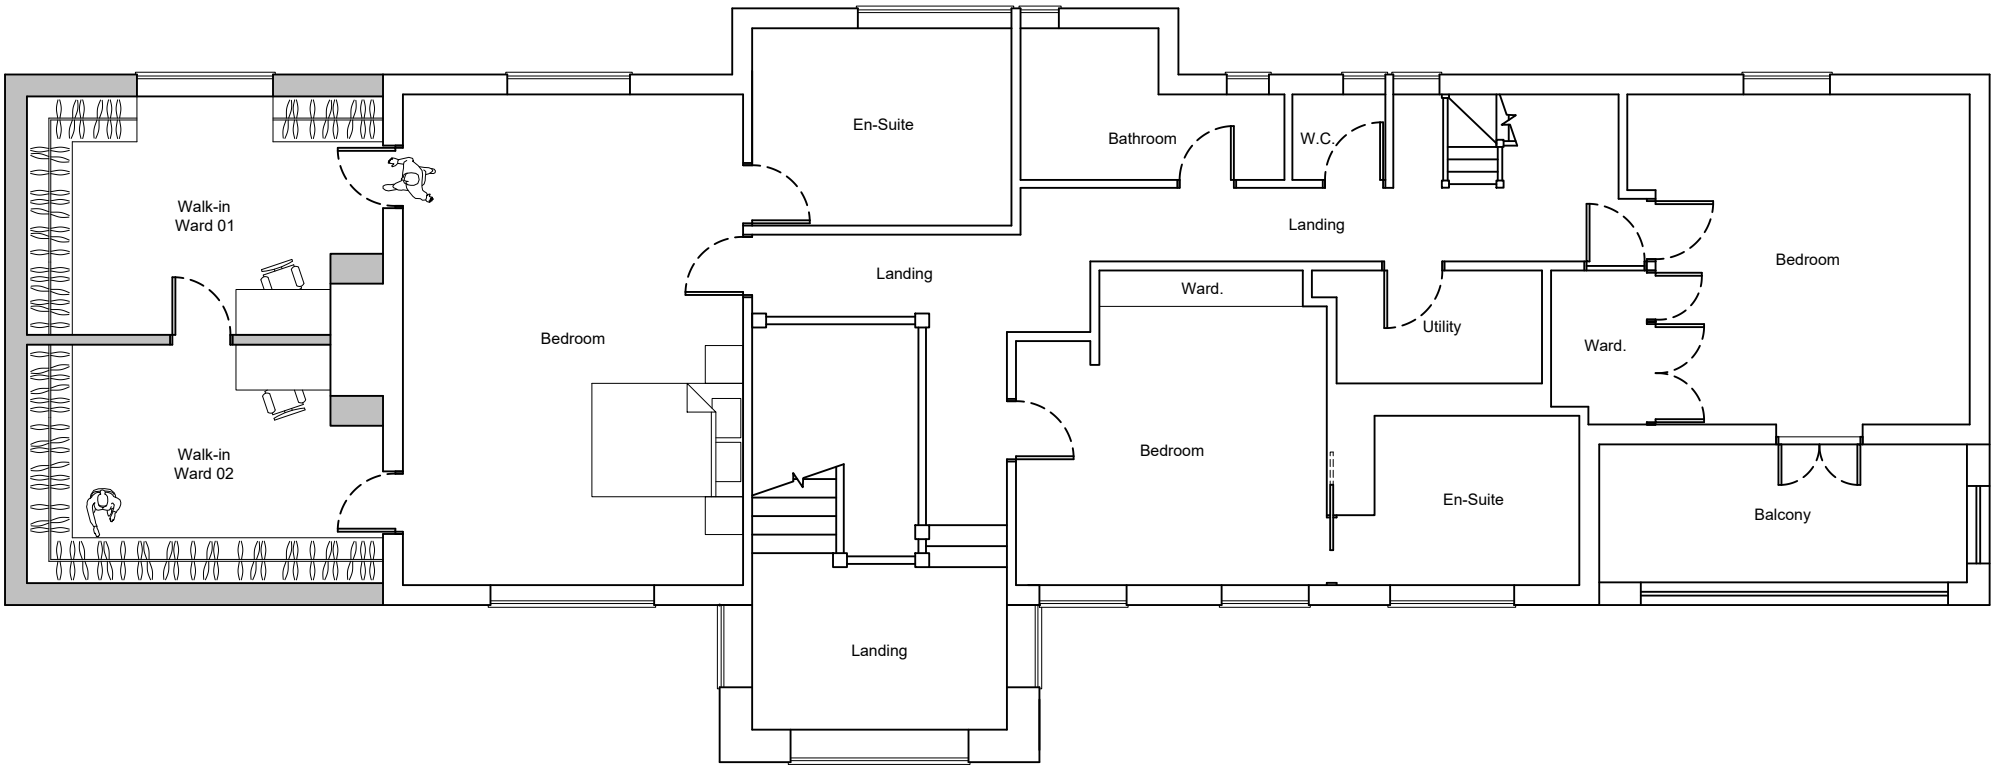

Proposed First Floor Plan
1:100

Notes.	
Designed by:	
RIPLEY architecture	
30 Boxley Road, Chatham, Kent ME5 9LF Mobile - 07767 338389	
No.	Revision/Issue
Client/Project Name and Address	
Louise & Jo Simons	
The Manor House Gravesend Road Shorne Gravesend DA12 3JR	
Proposal:	
Construction of a two storey side extension, single storey rear extension & single storey oak frame extension to the front.	
Drawn by:	Drawing Number:
M.Ripley	TMH/P1/3
Date:	Sheet:
05/01/2023	
Scale:	
1:100 @ A1	