



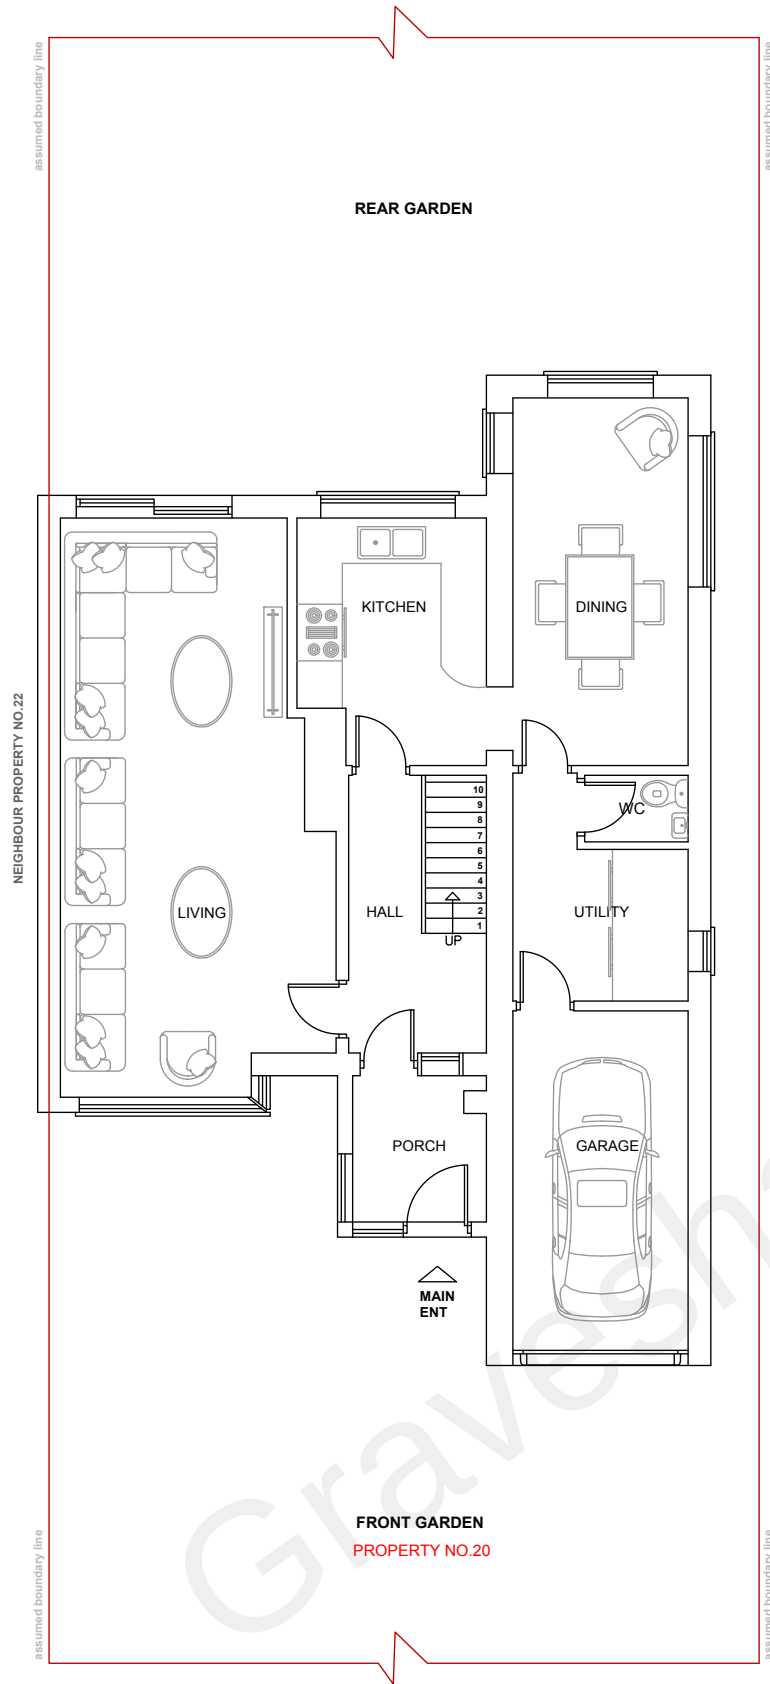

3 GROUND FLOOR - EXISTING
1:100 @A3

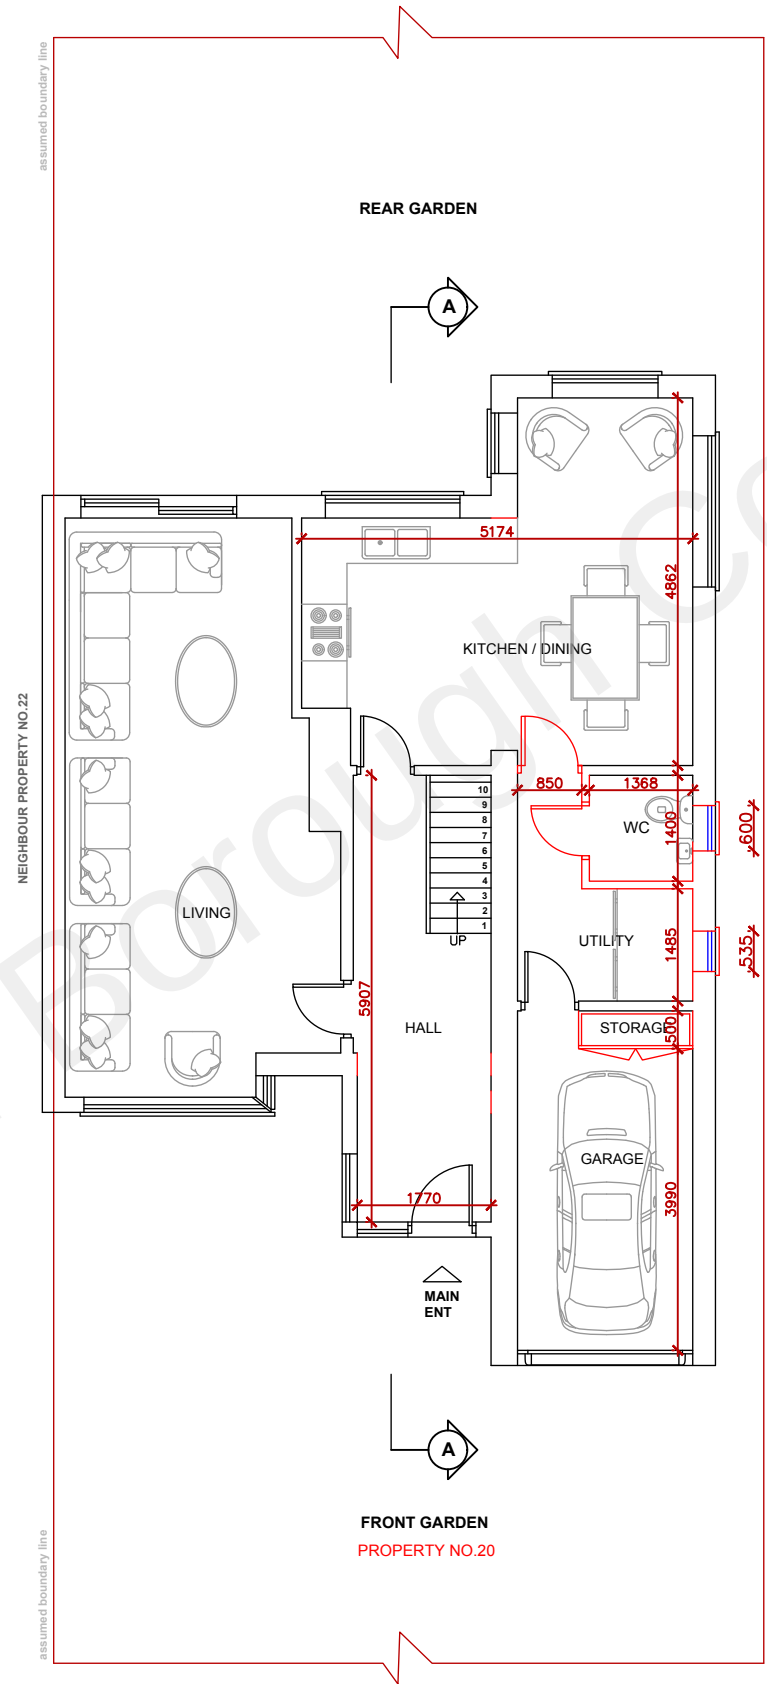

4 GROUND FLOOR - PROPOSED
1:100 @A3

WALL DIVIDING THE KITCHEN AND DINING TO BE REMOVED FOR OPEN PLAN KITCHEN/DINER

DOOR TO KITCHEN/DINING FROM UTILITY/WC TO BE REPLACED WITH A DOOR MEASUREMENT OF 850MM

WC DOOR REPLACED TO BE OPENED OUTWARDS TOWARDS THE HALL.

WC TO BE ENLARGED BY MOVING WALL TOWARDS UTILITY SPACE.

A NEW WINDOW (600MM) ADDED TO THE WC FOR AIR CIRCULATION

UTILITY WINDOW TO BE REPLACED.

STORAGE CUPBOARD ADDED TO THE GARAGE

INTERNAL WALL OF PORCH AND HALL TO BE DEMOLISHED FOR OPEN PLAN ENTRY WAY

ALL WORK TO COMPLY WITH CURRENT BUILDING REGULATIONS AND CODES OF PRACTICE.
ALL DIMENSIONS IN MM UNLESS NOTED OTHER WISE
MEASURED SURVEY DOES NOT INCLUDE FOR INTRUSIVE SURVEY TO DETERMINE EXACT LOCATION OF STEELWORK/SUPPORTING STRUCTURE

"THIS DRAWING IS PREPARED SOLELY FOR DESIGN AND PLANNING SUBMISSION PURPOSES. IT IS NOT INTENDED OR SUITABLE FOR EITHER BUILDING REGULATIONS OR CONSTRUCTION PURPOSES AND SHOULD NOT BE USED FOR SUCH".

THIS DRAWING IS COPYRIGHT AND MUST NOT BE TRACED OR COPIED IN ANY WAY OR FORM.

PLEASE NOTE: PROPERTY OWNER TO ENSURE THAT ALL ASPECTS OF THE "PARTY WALL ETC, ACT 1996" ARE COMPLIED WITH PRIOR TO ANY WORK COMMENCING ON SITE.

VARIATIONS IN SQUARENESS, DEPTH OF PLASTER ETC, MUST BE CHECKED FOR. WHERE NEW WALLS ARE SHOWN AS ALIGNED WITH EXISTING WALLS, PHYSICAL REMOVAL OF BRICKWORK AND / OR PLASTER TO ESTABLISH THE ACTUAL POSITION OF THE WALL BEING ATTACHED TO MUST BE CHECKED.

ANY DEVELOPMENT WITHOUT A CERTIFICATE OF LAWFULNESS OR PLANNING PERMISSION IS SOLELY AT OWNER'S RISK.

MATERIALS SHOULD MATCH THOSE OF THE EXISTING DWELLING


KEY:
→ EXISTING
→ PROPOSED
→ DEMOLISHED
→ WINDOW/GLASS
→ BOUNDARY

DO NOT USE FOR ANY CONSTRUCTION WORK

DOCUMENTS SHOULD BE USED AS THE DRAWING STATUS DESCRIBED, ANY OTHER USE IS DONE SO AT THE RESPONSIBILITY OF THE USER.

SCALE 1:100

Revision	Description	Date
ESEN LOFT ARCHITECTURAL / ENGINEERING/ INTERIOR DESIGN SERVICES 02038369450 / 07475122303 Innova Business Park, Electric Avenue Vision 25, Enfield EN3 7GD Email: info@esenloft.co.uk Website: esenloft.co.uk		
ADDRESS 20 ARIEL CLOSE, GRAVESEND, KENT DA12 4ND		
PROJECT INTERNAL & EXTERNAL ALTERATIONS		
TITLE GROUND FLOOR PLANS		
DRAWN BY HASAN BAGCIH	SCALE 1:100 @A3	
DRAWING NO G004-03	DRAWN BY	CHKD BY
	REVISION 01	DATE 30-01-2023

 

NORTH
APPROX