



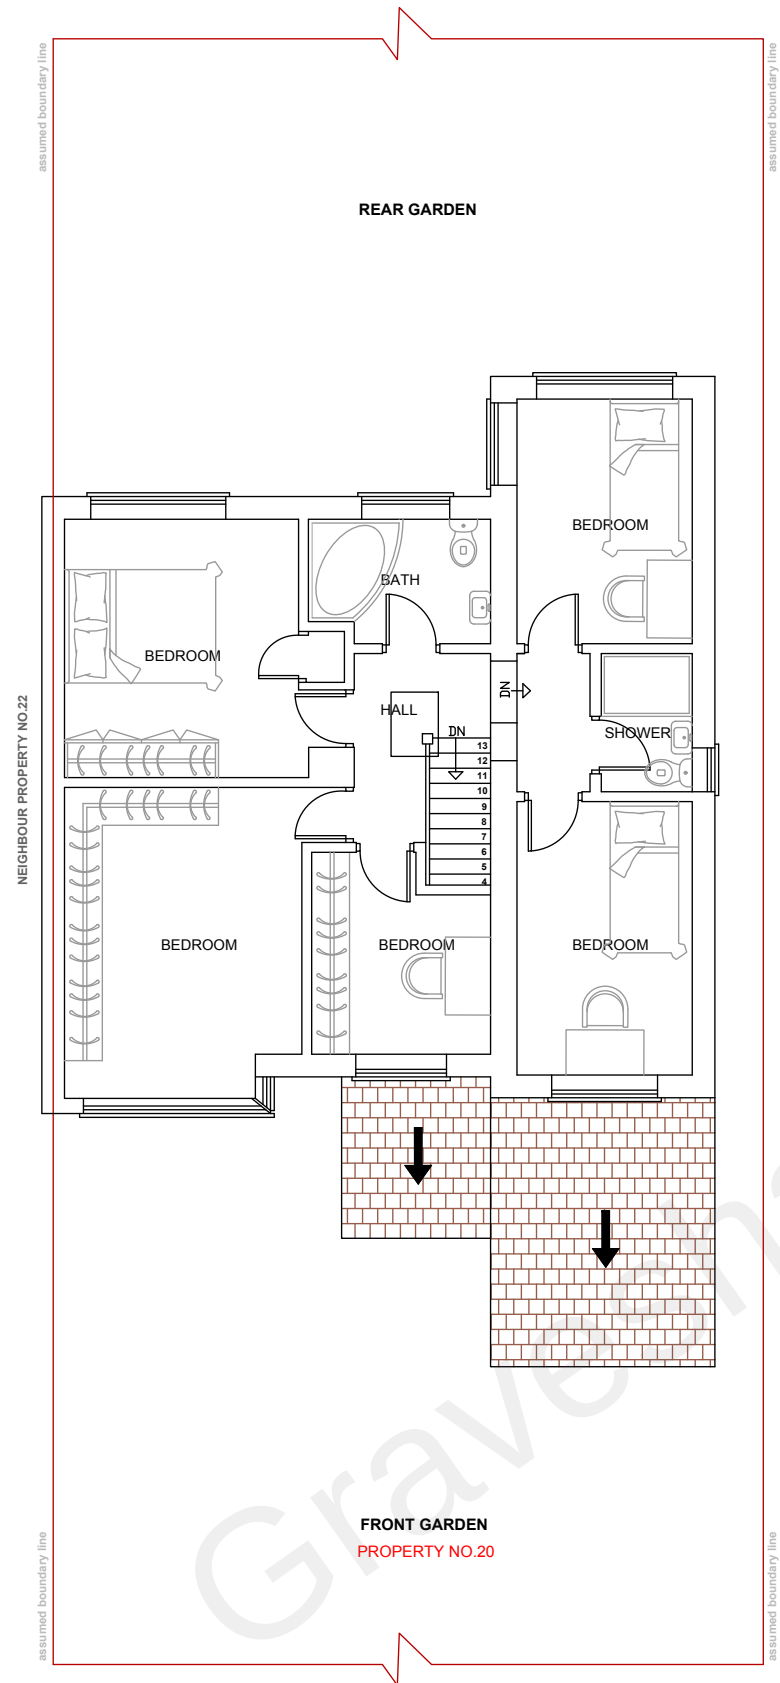

5 FIRST FLOOR - EXISTING
1:100 @A3

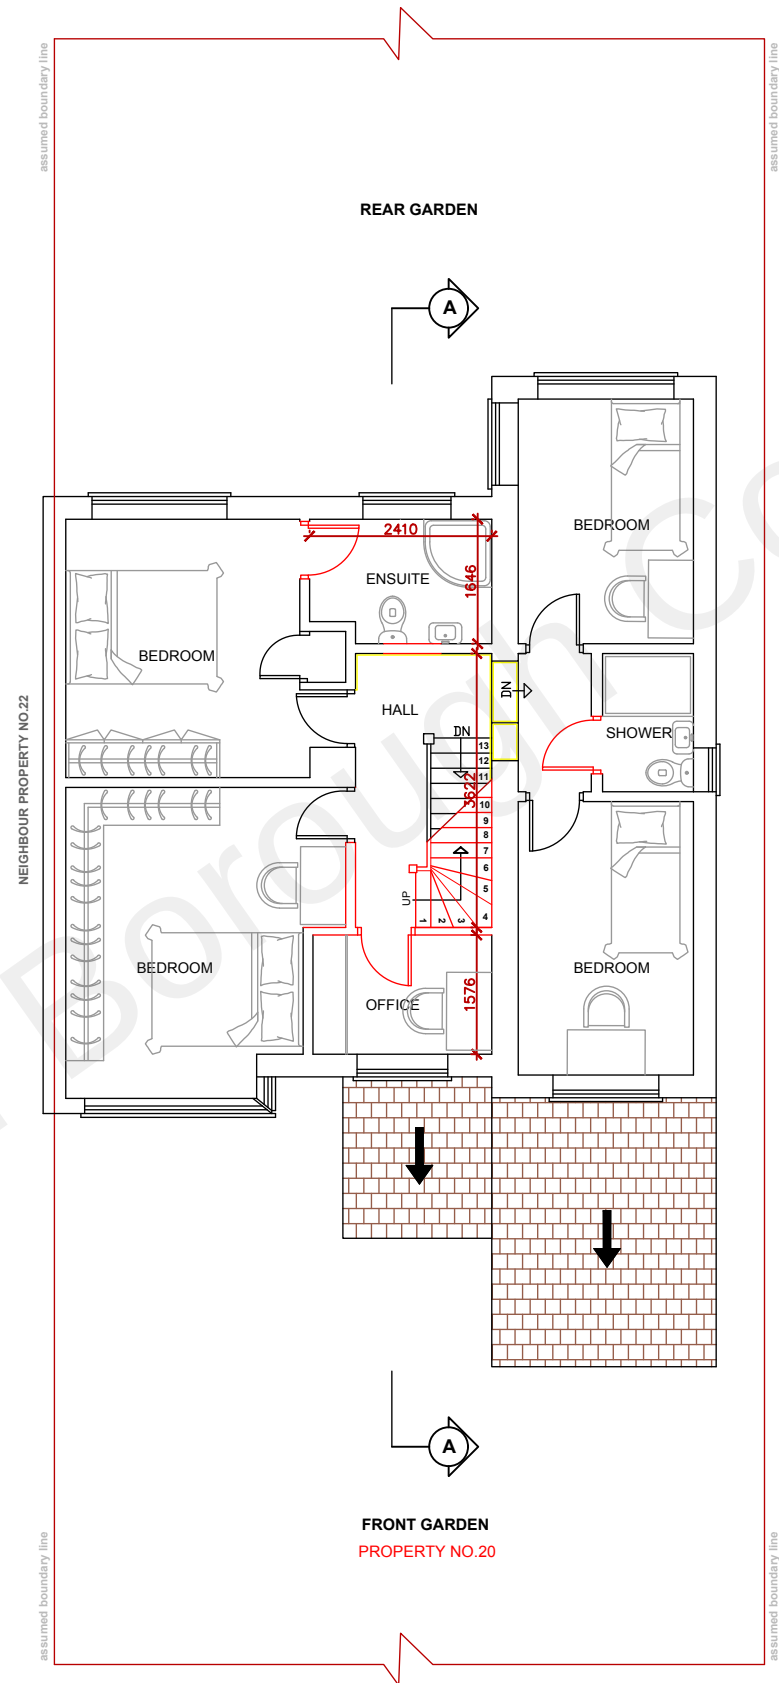

6 FIRST FLOOR - PROPOSED
1:100 @A3

STRIP LIGHTS AROUND
THE WALLS OF DROPPED
FLOOR LEVELS OF THE
SIDE EXTENSION

SHOWER DOOR TO BE
REPLACED WITH A DOOR
OPENING OUTWARDS
TOWARDS THE HALL

OFFICE ROOM WALL MUST
SET BACK 558MM FOR THE
PROPOSED STAIRCASE

BATHROOM TO BE CONVERTED
INTO AN ENSUITE SHOWER.
DOOR FROM THE HALLWAY TO
BE CLOSED. NEW ENTRANCE
FROM THE BEDROOM

ALL WORK TO COMPLY WITH CURRENT BUILDING
REGULATIONS AND CODES OF PRACTICE.
ALL DIMENSIONS IN MM UNLESS NOTED OTHER WISE
MEASURED SURVEY DOES NOT INCLUDE FOR
INTRUSIVE SURVEY TO DETERMINE EXACT
LOCATION OF STEELWORK/SUPPORTING
STRUCTURE

"THIS DRAWING IS PREPARED SOLELY FOR
DESIGN AND PLANNING SUBMISSION PURPOSES.
IT IS NOT INTENDED OR SUITABLE FOR EITHER
BUILDING REGULATIONS OR CONSTRUCTION
PURPOSES AND SHOULD NOT BE USED FOR
SUCH".

THIS DRAWING IS COPYRIGHT AND MUST NOT
BE TRACED OR COPIED IN ANY WAY OR FORM.

PLEASE NOTE: PROPERTY OWNER
TO ENSURE THAT ALL ASPECTS OF
THE "PARTY WALL ETC, ACT 1996"
ARE COMPLIED WITH PRIOR TO
ANY WORK COMMENCING ON SITE.

VARIATIONS IN SQUARENESS,
DEPTH OF PLASTER ETC, MUST BE
CHECKED FOR, WHERE NEW WALLS
ARE SHOWN AS ALIGNED WITH
EXISTING WALLS, PHYSICAL
REMOVAL OF BRICKWORK AND /
OR PLASTER TO ESTABLISH THE
ACTUAL POSITION OF THE WALL
BEING ATTACHED TO MUST BE
CHECKED.

ANY DEVELOPMENT WITHOUT A
CERTIFICATE OF LAWFULNESS OR
PLANNING PERMISSION IS SOLELY
AT OWNER'S RISK.

MATERIALS SHOULD
MATCH THOSE OF THE
EXISTING DWELLING

KEY:
→ EXISTING
→ PROPOSED
→ DEMOLISHED
→ WINDOW/GLASS
→ BOUNDARY

DO NOT USE FOR ANY
CONSTRUCTION WORK

DOCUMENTS SHOULD BE USED AS
THE DRAWING STATUS DESCRIBED,
ANY OTHER USE IS DONE SO AT THE
RESPONSIBILITY OF THE USER.

SCALE 1:100

Revision	Description	Date
ESEN LOFT ARCHITECTURAL / ENGINEERING/ INTERIOR DESIGN SERVICES 02038369450 / 07475122303 Innova Business Park, Electric Avenue Vision 25, Enfield EN3 7GD Email: info@esenloft.co.uk Website: esenloft.co.uk		
ADDRESS 20 ARIEL CLOSE, GRAVESEND, KENT DA12 4ND		
PROJECT INTERNAL & EXTERNAL ALTERATIONS		
TITLE FIRST FLOOR PLANS		
DRAWN BY HASAN BAGCIH	SCALE 1:100 @A3	
DRAWING NO G004-04	DRAWN BY	CHKD BY
	REVISION 01	DATE 30-01-2023

